




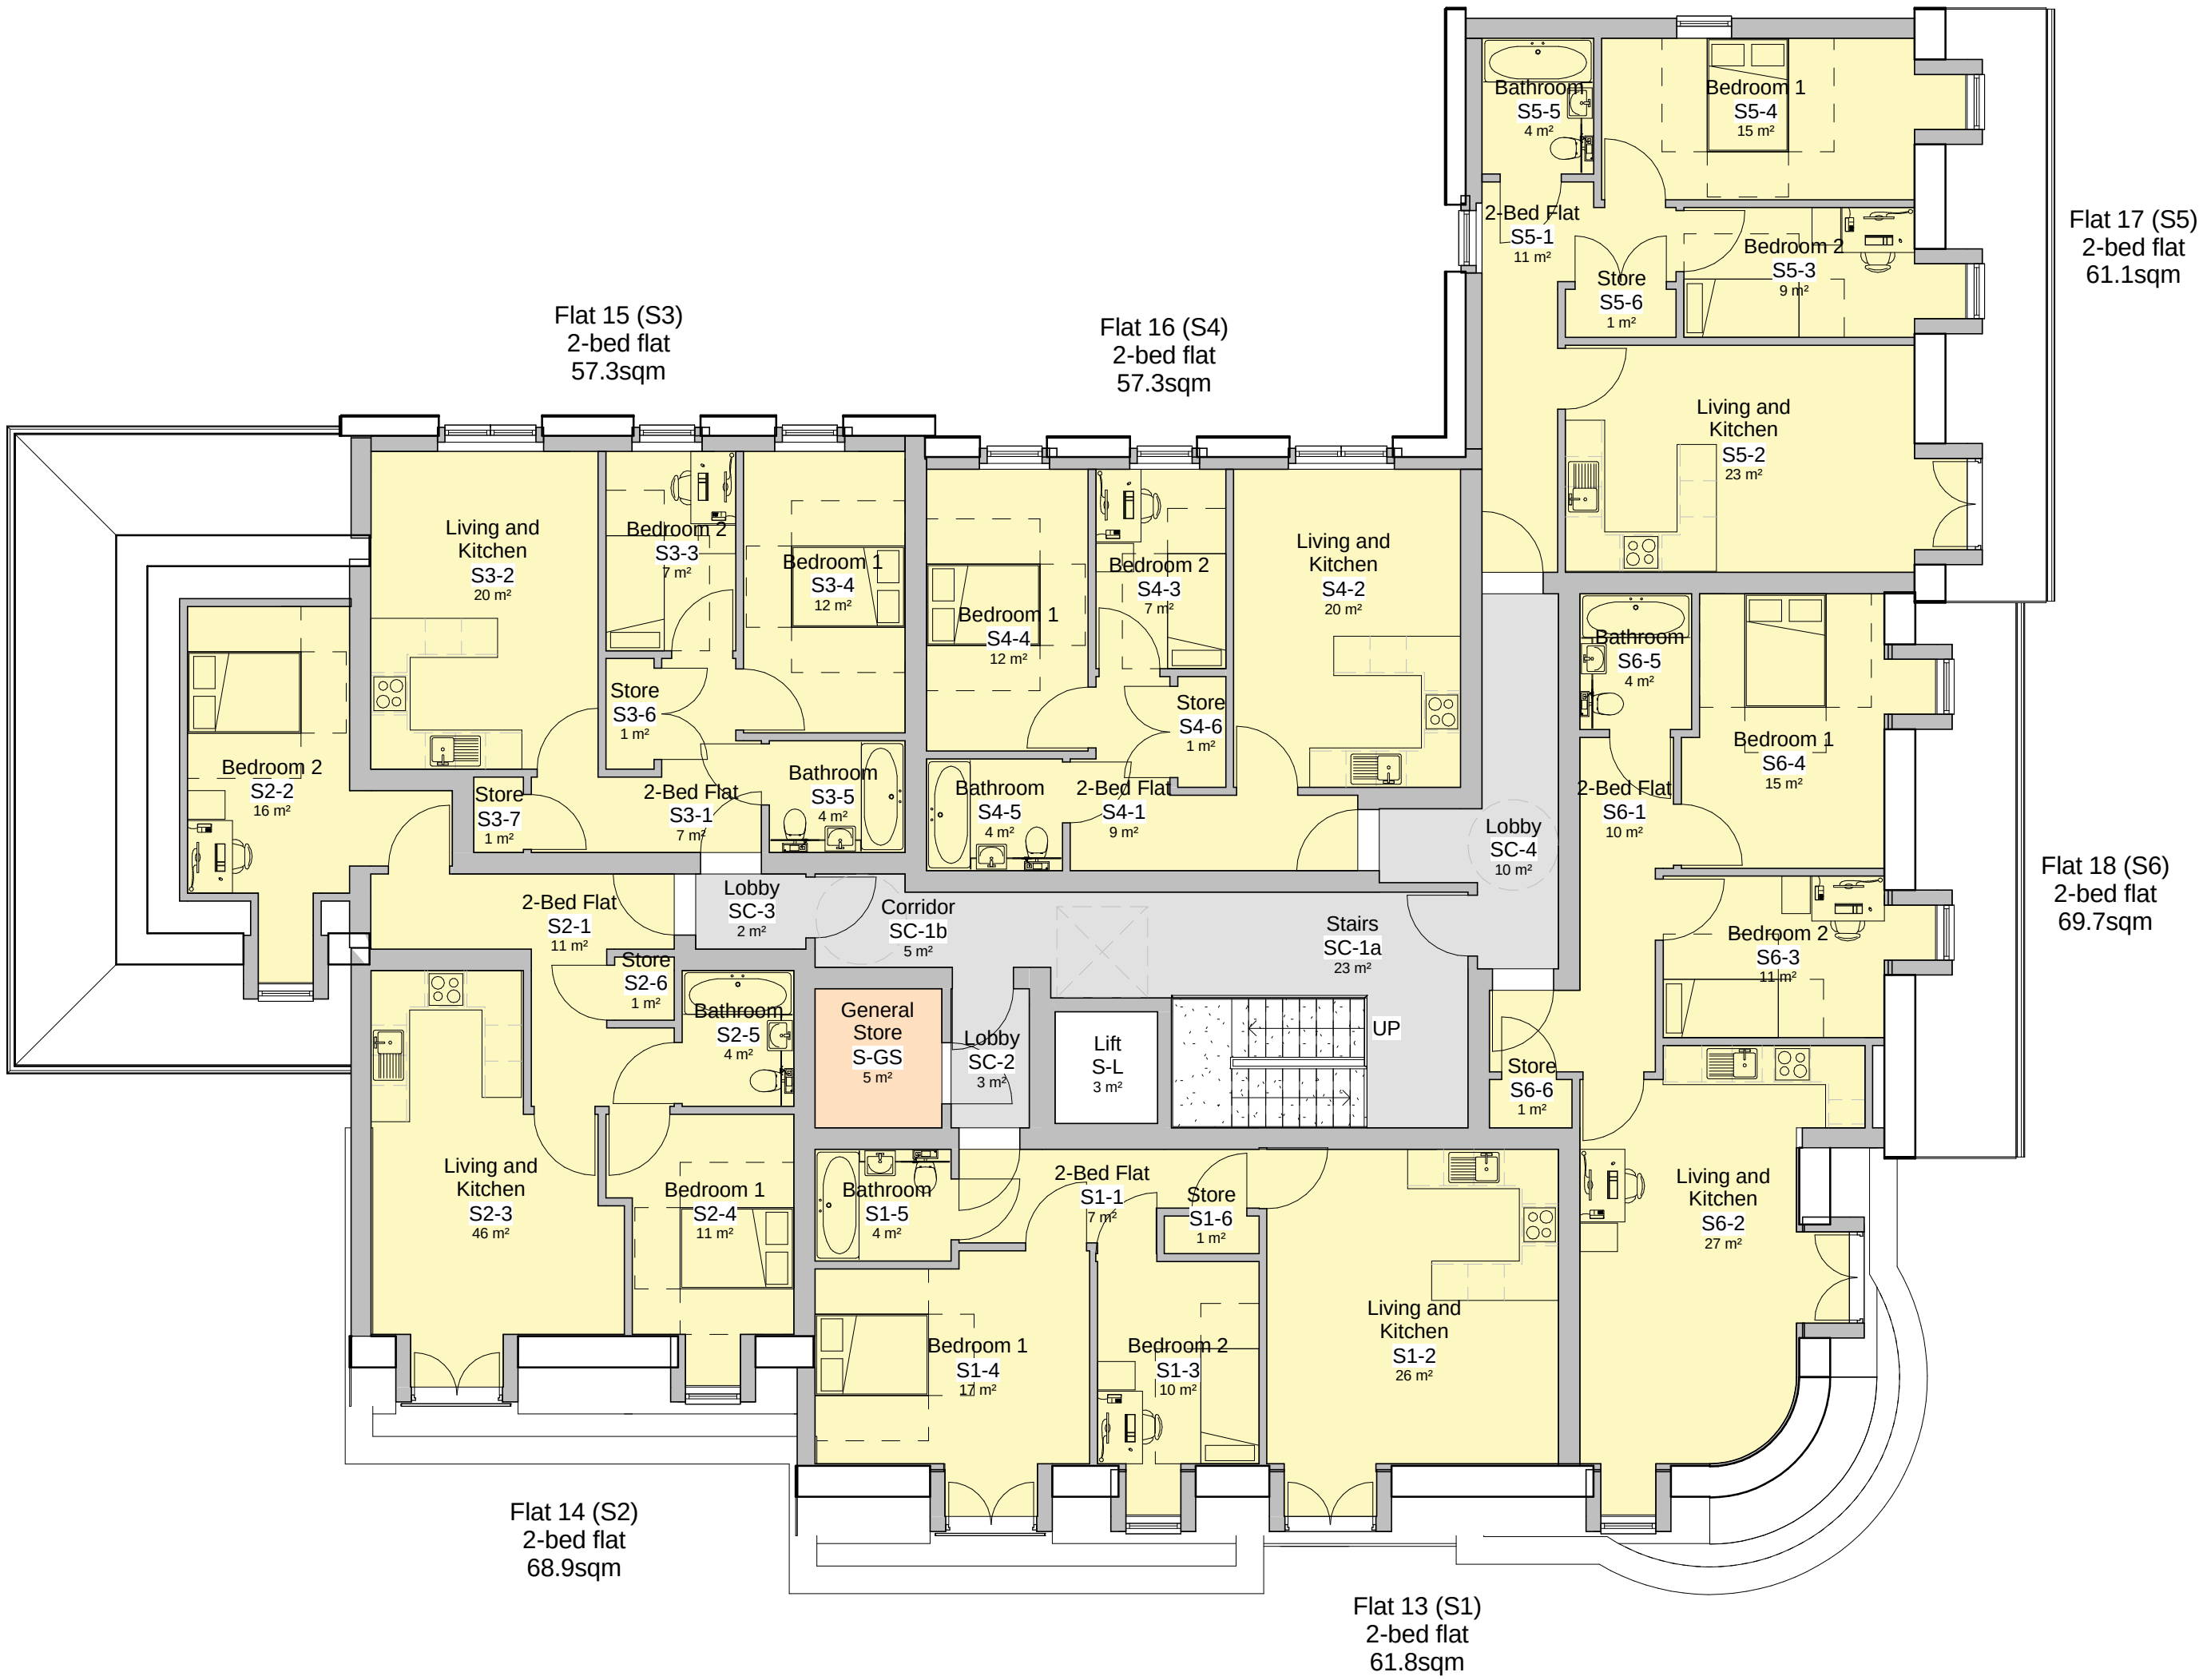



1 Second Floor
1 : 100

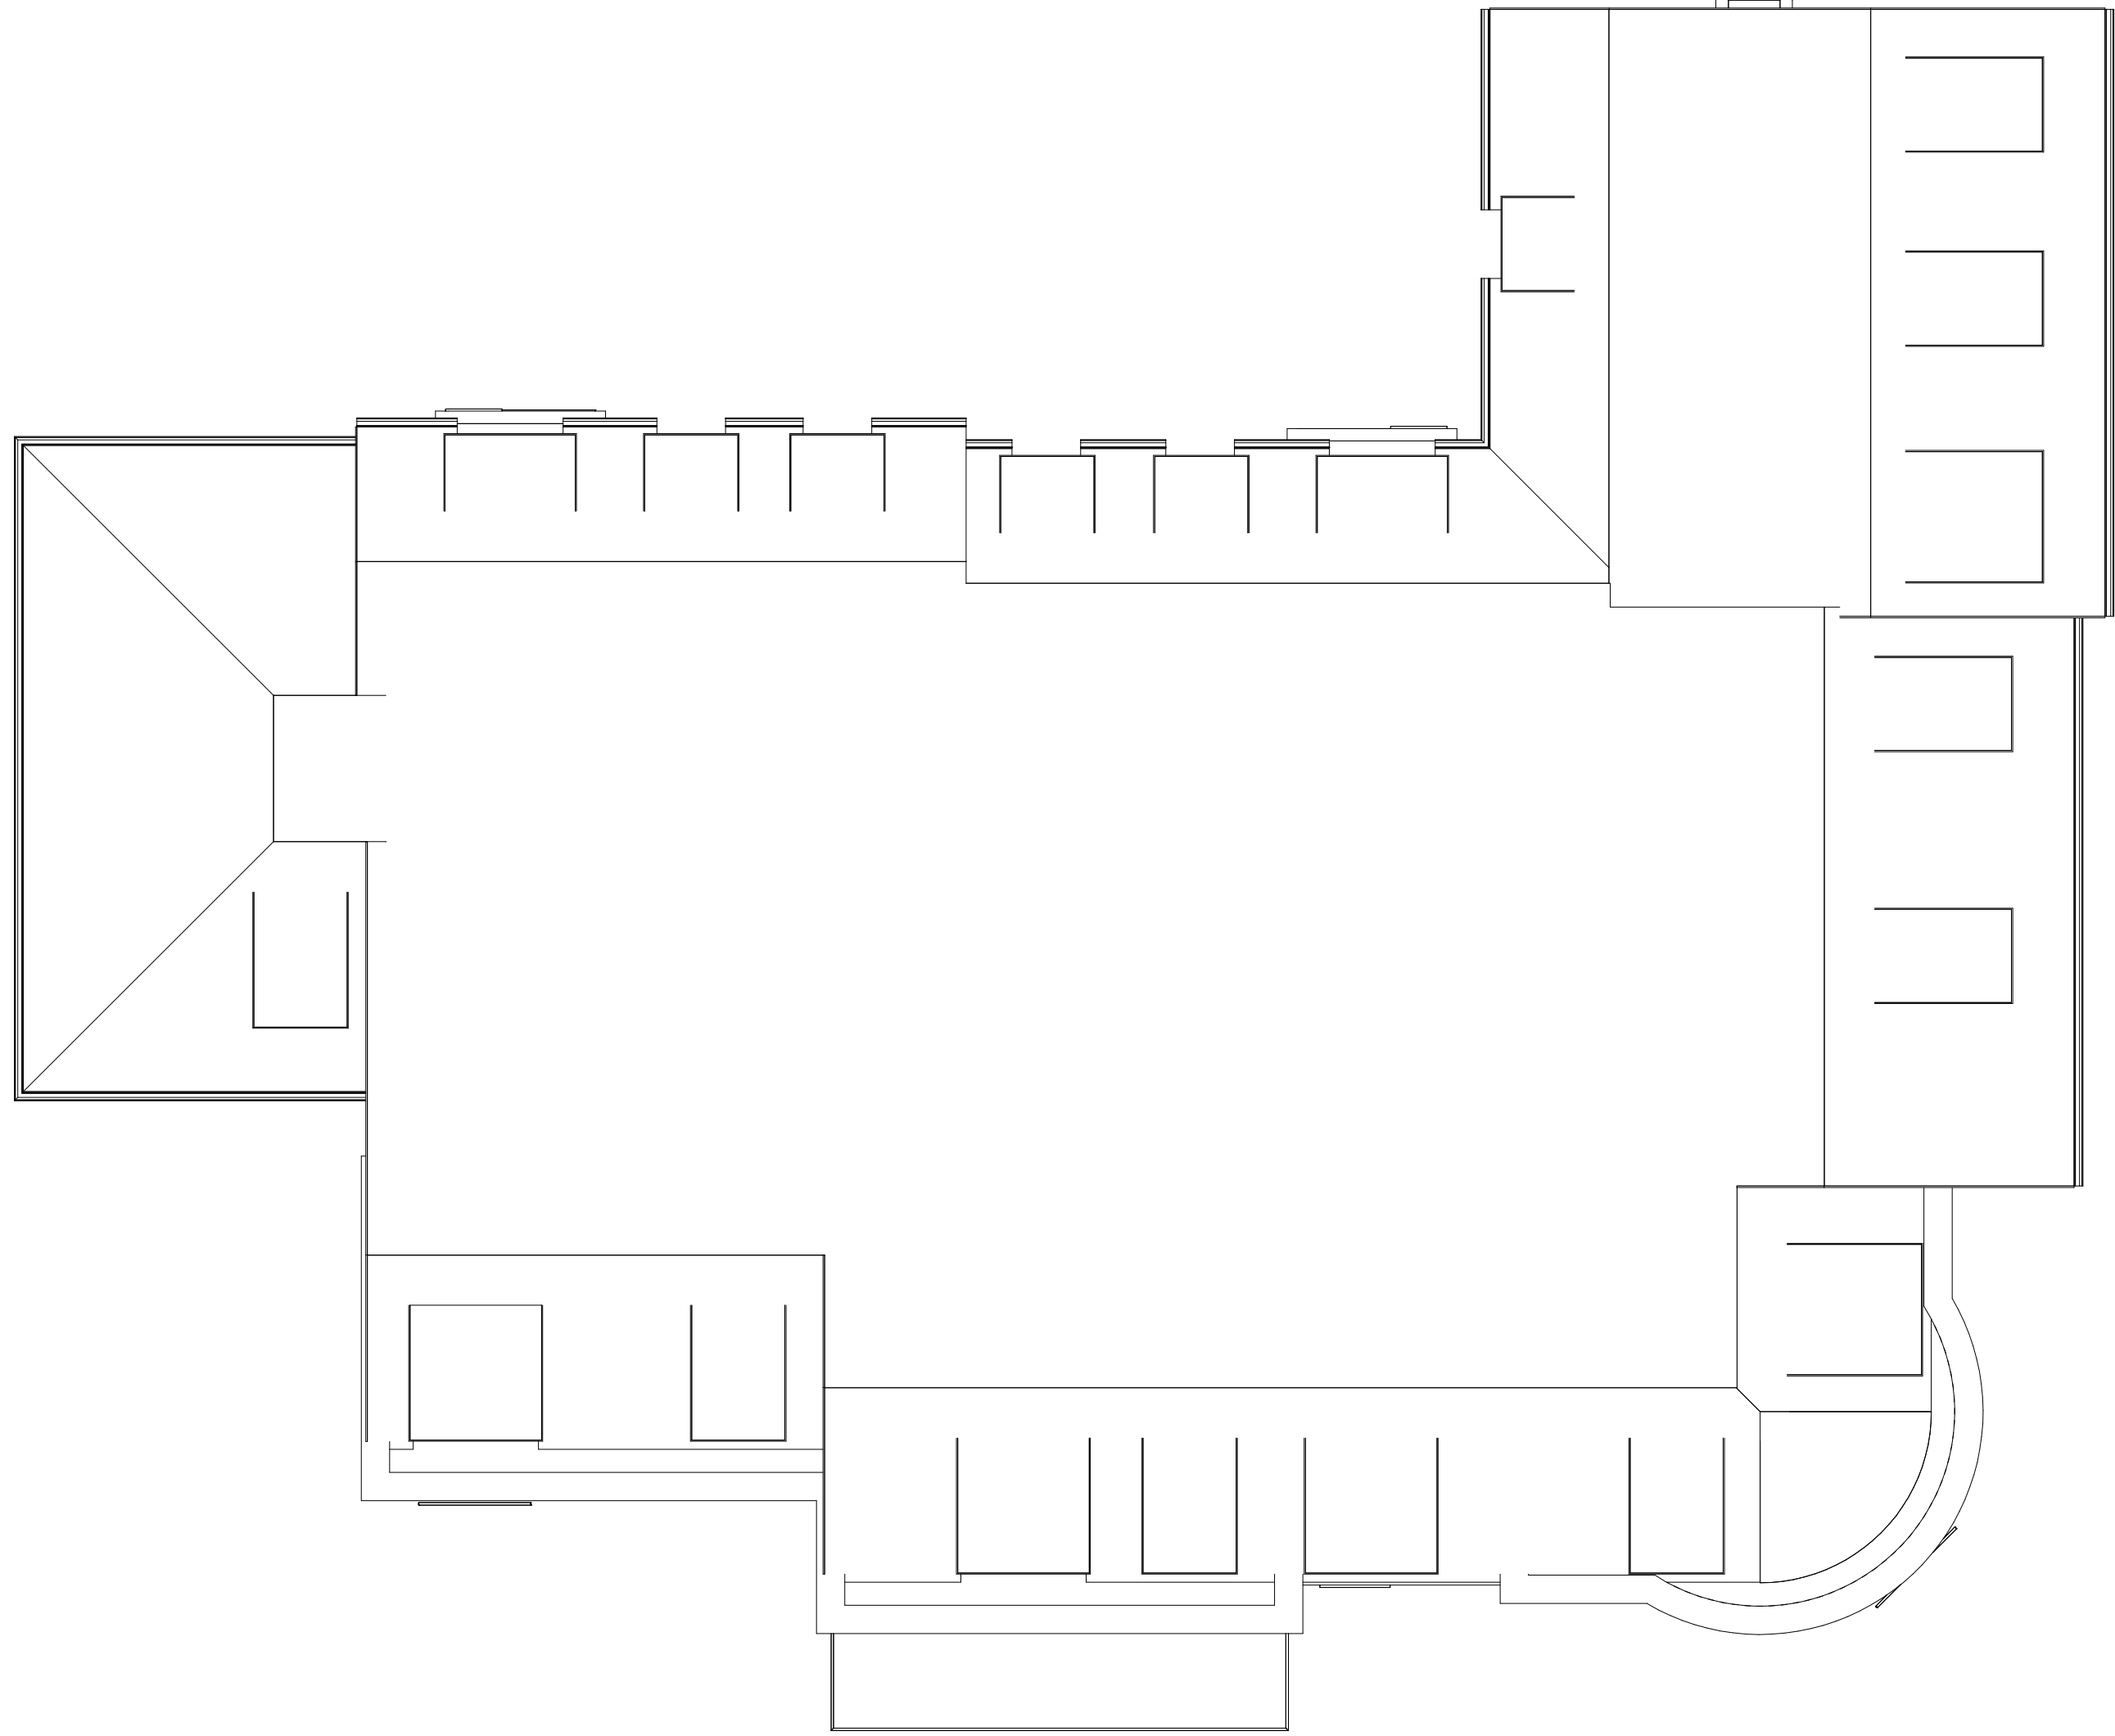

2 Roof
1 : 100

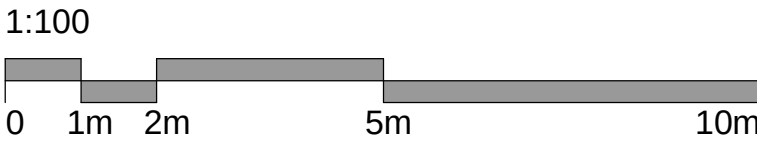

PLANNING

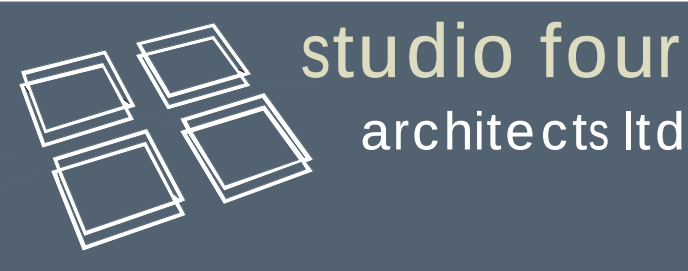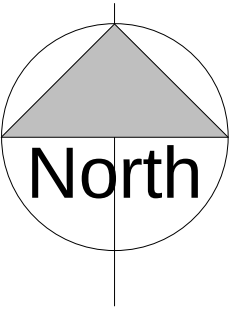

1-3 Lyon Street, Southampton, Hampshire, SO14 0LD
admin@studiofourarchitects-soton.co.uk
t: 023 8022 8923 www.studiofourarchitects.com

client	The O'Dell Group				
project	36 Station Road, Hayling Island				
title	Second Floor and Roof Plan as Proposed				
date	scale	paper	drawn	checked	
04/01/16	1 : 100	A1	JD	GJ	
job no.	dwg. no.		rev. no.		
34139	116				