


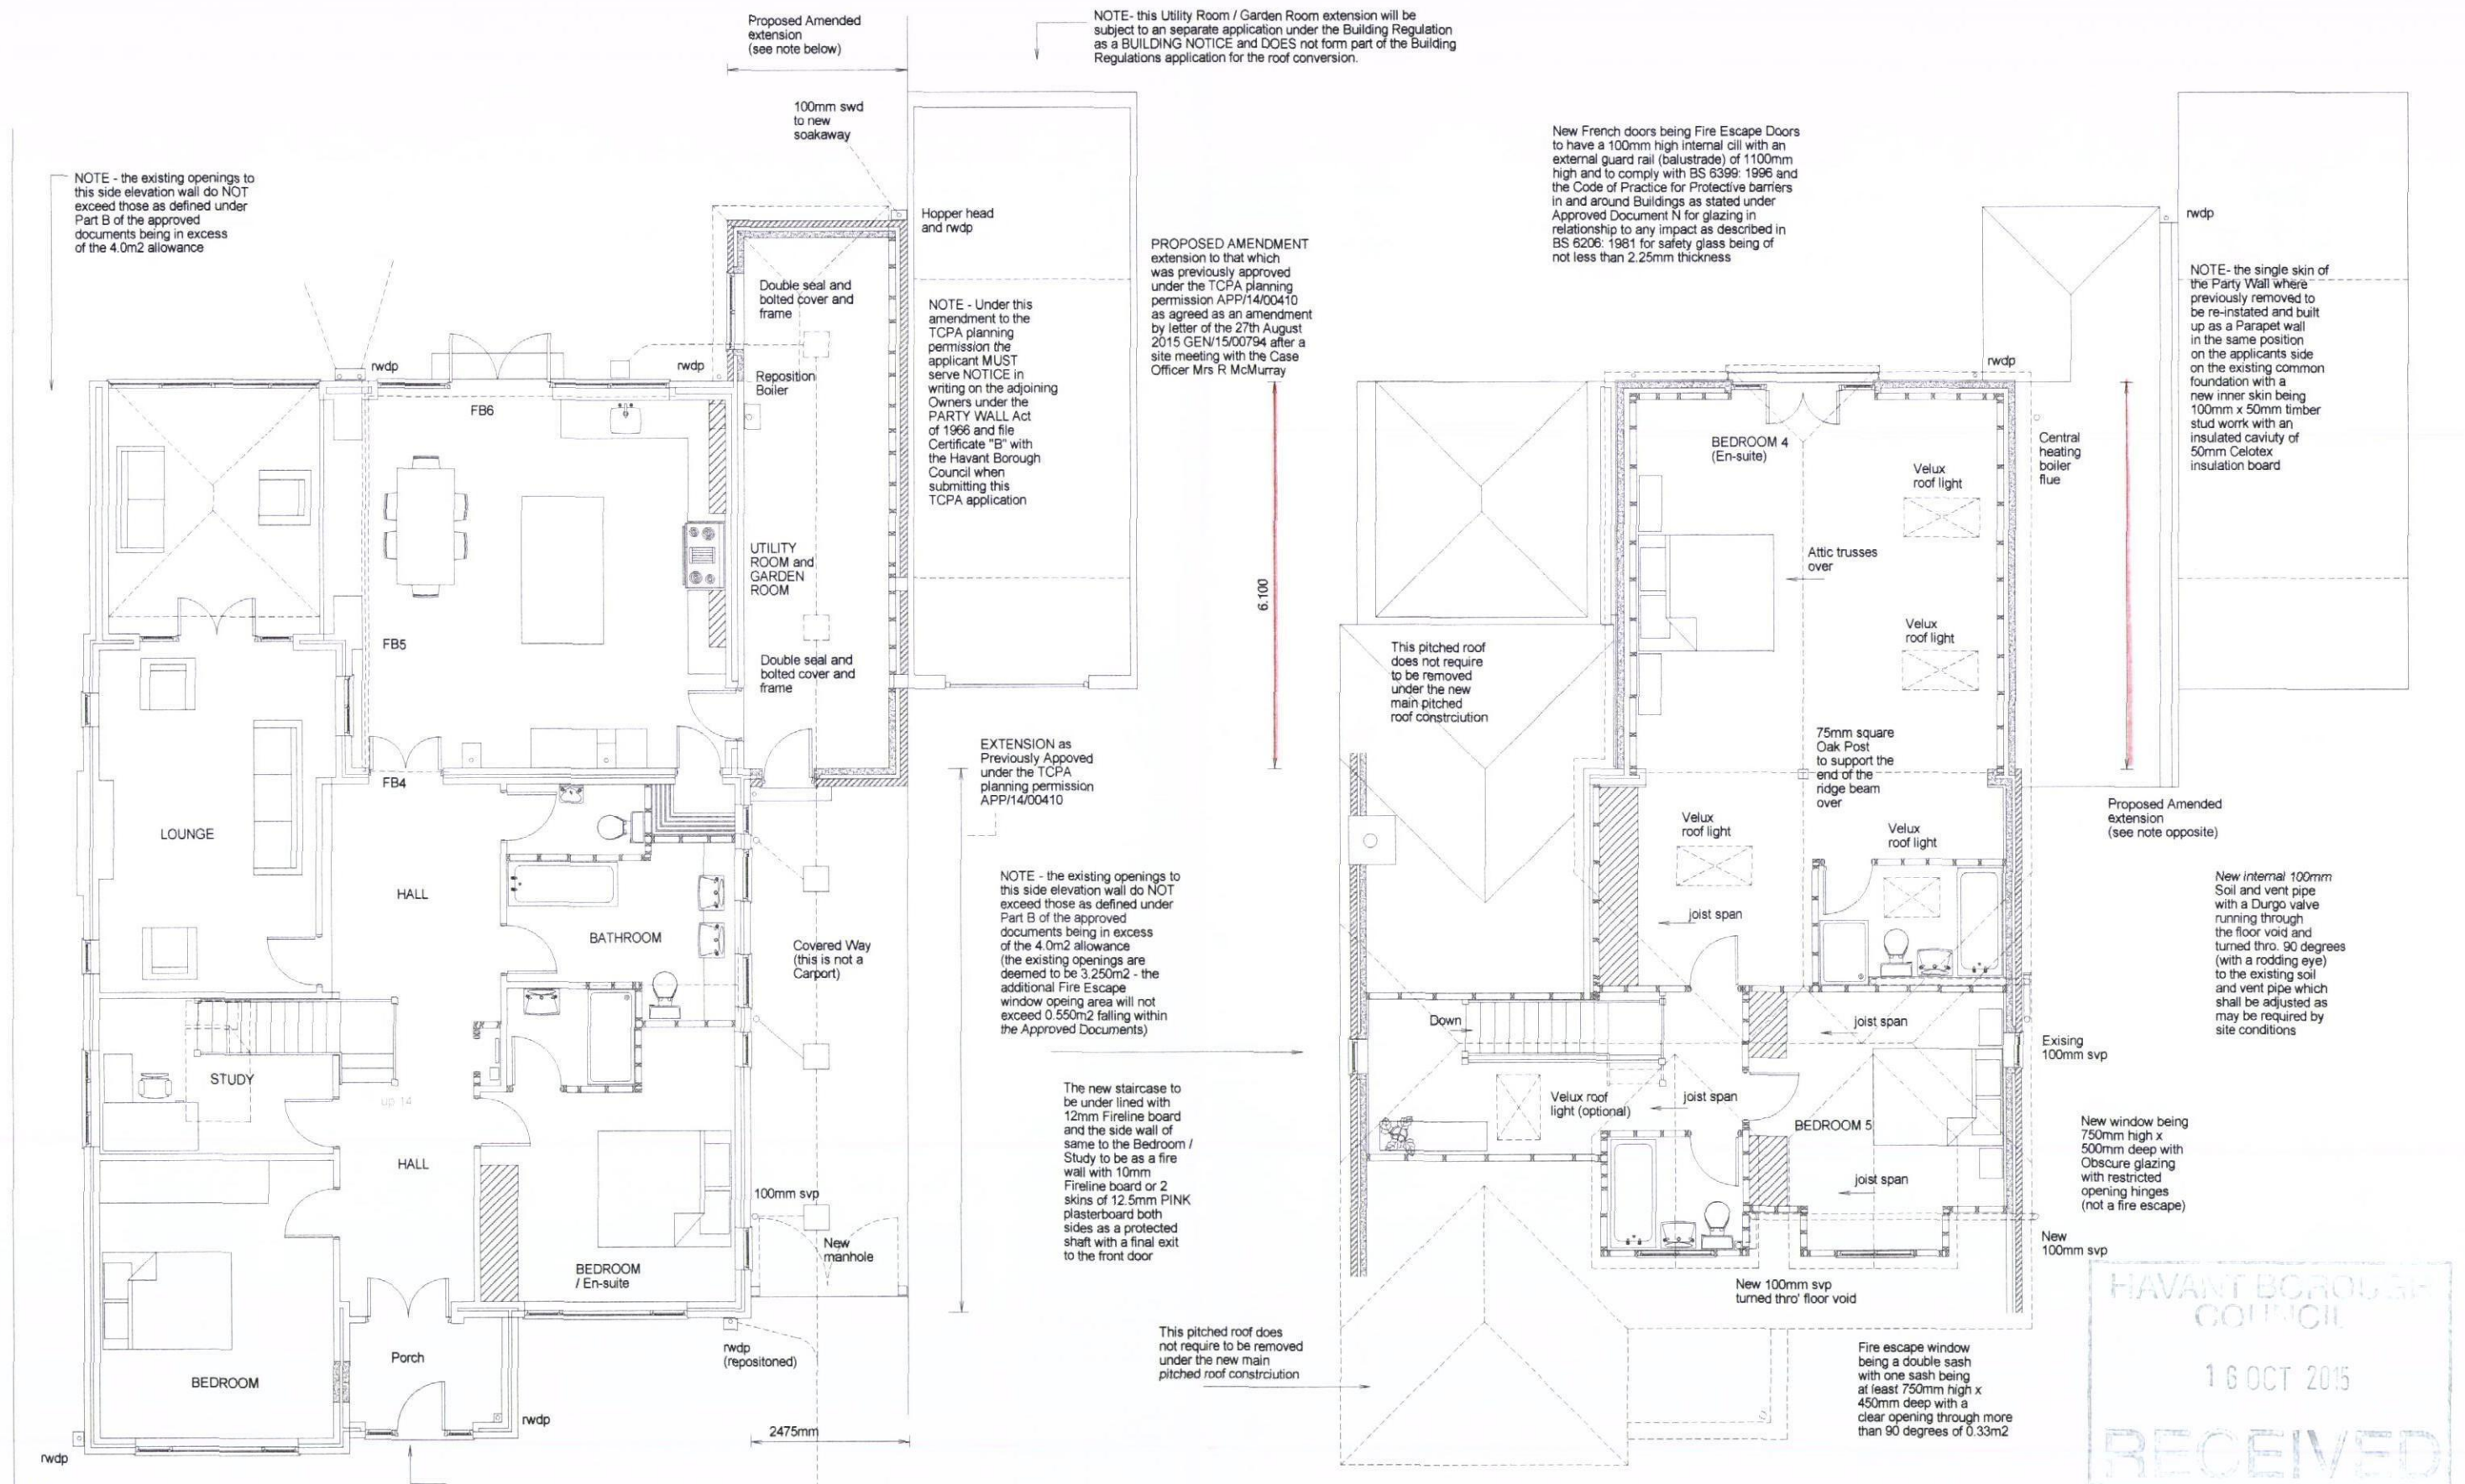

NOTE- This drawing is to be read in conjunction with the approved TCPA planning permission drawing no. 13213/3a dated April 2014

NOTE: The Porch is NOT subject to an application under the Building Regulations Acts of 2010 as it is deemed to be an EXEMPT Structure - It is ONLY subject to an application under the TCPA Town and Country Planning Acts as its area in excess of that which would be allowed under Permitted Development

DRAWING LIST (updated on the 7th October 2015)

- 13213-10 Site Location Plan replaces 13213-1
- 13213-11 Site Block Plan replaces 13213-1
- 13213-2 Existing Floor Plans and Elevations
- 13213-12 Proposed Floor Plans replaces 13213-3a
- 13213-13 Proposed Elevations and Roof Plan replaces 13213-3a
- 13213-14 Proposed Sections and Roof Plan replaces 13213-4
- 13213-15 Detailed Ground Floor Plan replaces 13213-4
- 13213-16 Detailed First Floor Plan replaces 13213-5
- 13213-6 Sections and Structural Details sheet 1
- 13213-17 Section through Amended First Floor Roof sheet 2
- 13213-7 Construction Notes for First Floor (Except Amendment)
- 13213-19 Construction Notes for Amended Bedroom extension

CLIENT:	Mr and Mrs G Powell - 21 Park Crescent EMSWORTH Hampshire	DESCRIPTION:	Proposed Amended Floor Plans to Bedroom 4 / Utility Room
PROJECT:	Proposed Amended Roof extension to form 2 Bedrooms / Bathrooms	SCALE:	1:100 to replace 13213/3a DRAWING No: 13213/ 12
DATE:	April 2014 (Revision "A" Amendment to enlarge Bedroom 4 - En-suite)	REVISION:	

DRAWING MUST BE READ WITH NOTES. DIMENSIONS AND DETAILS TO BE CHECKED ON SITE BEFORE PRICING AND CONSTRUCTION

Structural Calculations Sheet Nos. 4404211 to 9

© COPYRIGHT RESERVED

ADS
chichester