


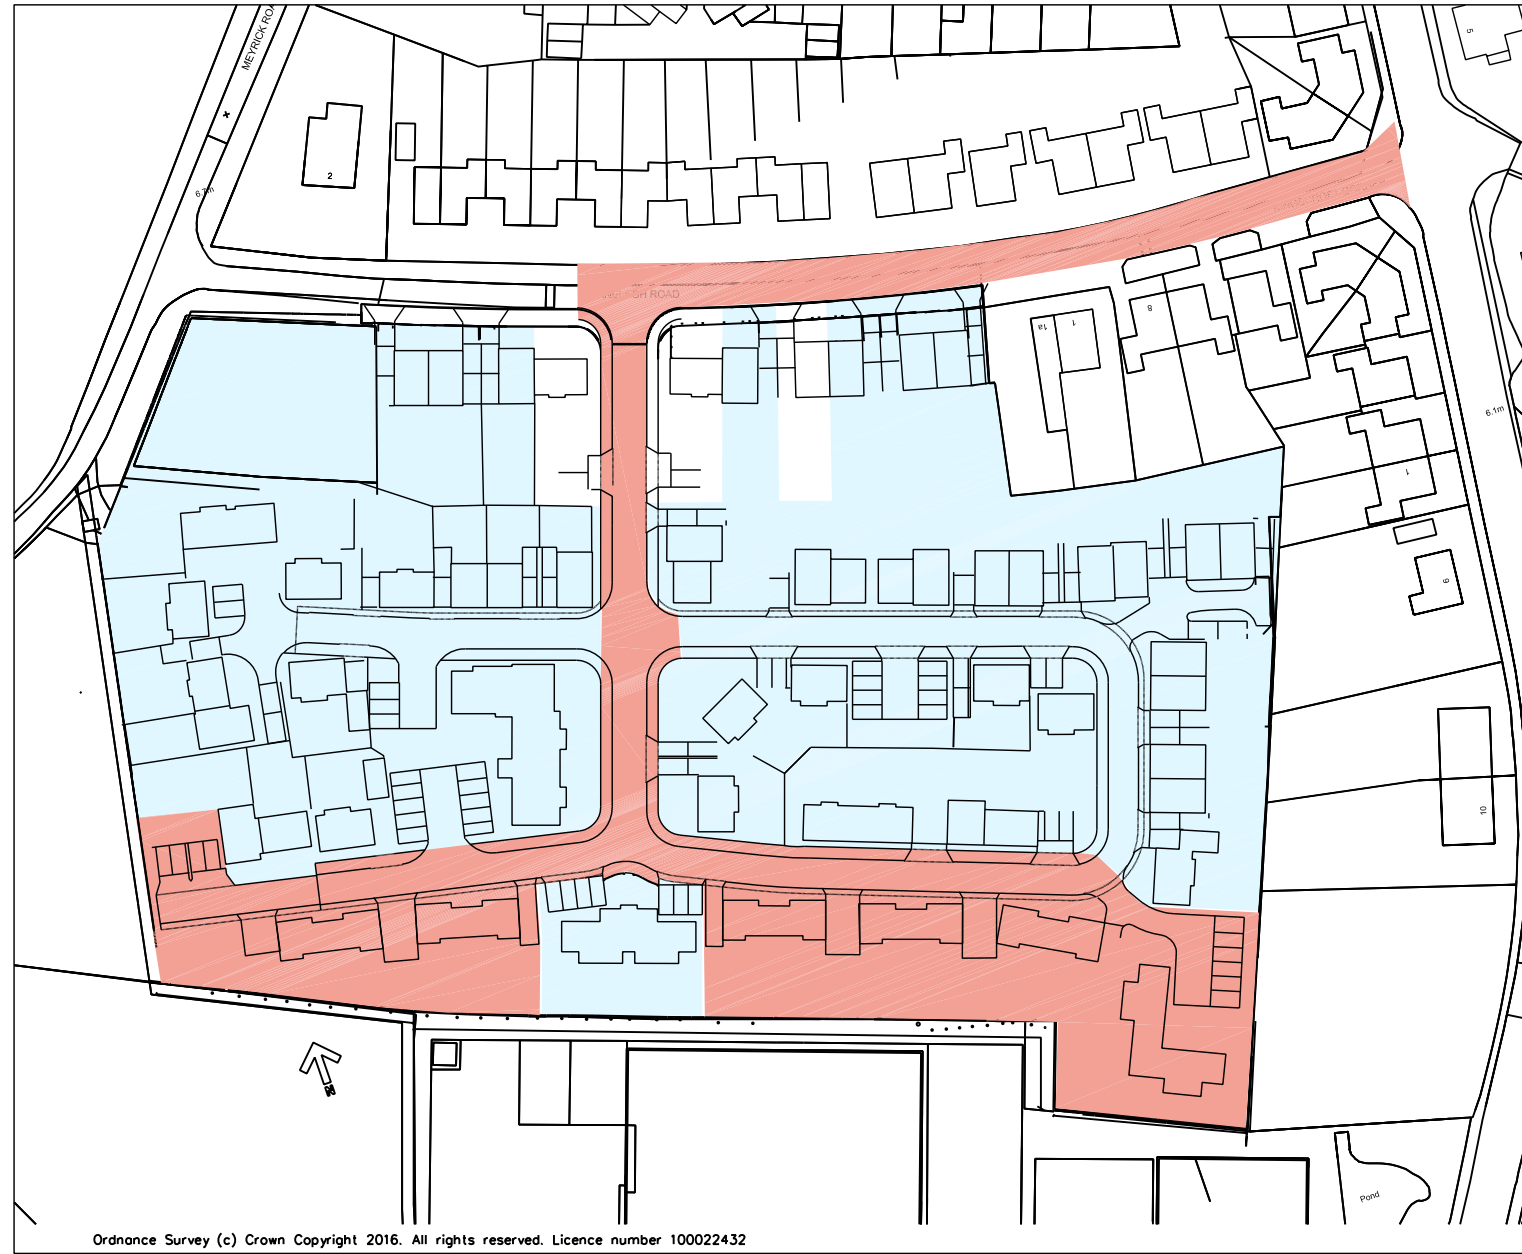

Location Plan 1:1250



- Existing Trees
- Proposed Indicative Trees
(Refer to Soft Landscape Drawing to confirmed positions)
- Existing Hedge
- Proposed Hedge
(Refer to Soft Landscape Drawing to confirmed position)

Accommodation Schedule:

- 1 No. 1 Bed Flats
4 No. 2 Bed Flats
2 No. 2 Bed Houses (72sqm - Type C)
2 No. 3 Bed Houses (93sqm - Type D)
6 No. 3 Bed Houses (93sqm - Type E)
1 No. 3 Bed Houses (93sqm - Type F)
2 No. 3 Bed Houses (82sqm - Type J)

Note: 8m & 6m storage to be provided within rear gardens


Ordnance Survey (c) Crown Copyright 2016. All rights reserved. Licence number 100022432

Site Plan 1:500

Rev	Date	Description	By	PM
C		Amended as Planners comments		
B		Drawing amended		
A	--	Car parking spaces widened	--	--
REVISIONS				

NOTE:
This layout is based on a brief provided by Foreman Homes and is shown on an Ordnance Survey enlargement and the position, size and disposition of the units are approximate. Final layout will be determined following a detailed survey by others, and is subject to planning, highways and statutory authorities consent.

Planning

 

Scale @ A1: 1:500 & 1:1250
Date: © Oct15

Drawn by: HJE
Checked by:

TITLE
Site A - Ranelagh Road
Havant
Proposed Site Plan &
Location Plan (Approved Context)

Drawing No:
14.071A.07

Revised:

C

HGP ARCHITECTS
FURZEHALL FARM, WICKHAM ROAD
FAREHAM, HAMPSHIRE, PO16 7JH
T: 01329 283 225
F: 01329 237 004
E: EMAIL@HGP-ARCHITECTS.CO.UK
W: WWW.HGP-ARCHITECTS.CO.UK
HGP Architects Ltd.
Copyright Reserved.
Check dims. on site.