




① white render




② staffordshire blue brick




③ slate-type roof

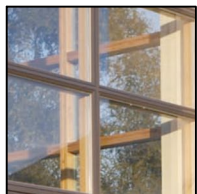

④ blue/ grey doors and windows

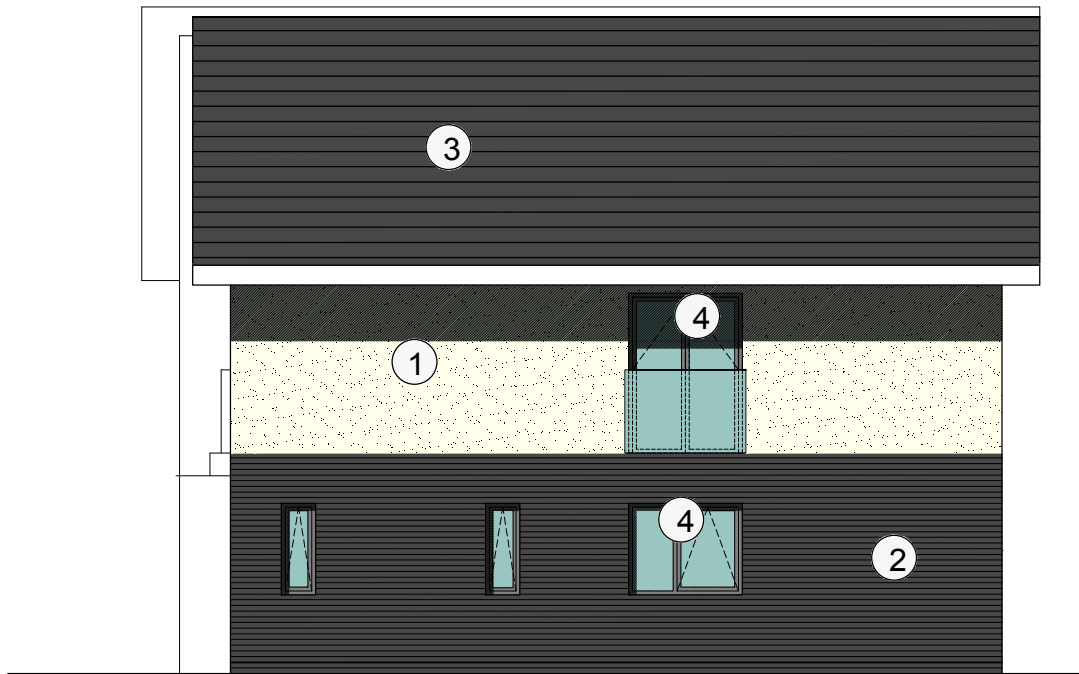

proposed south elevation

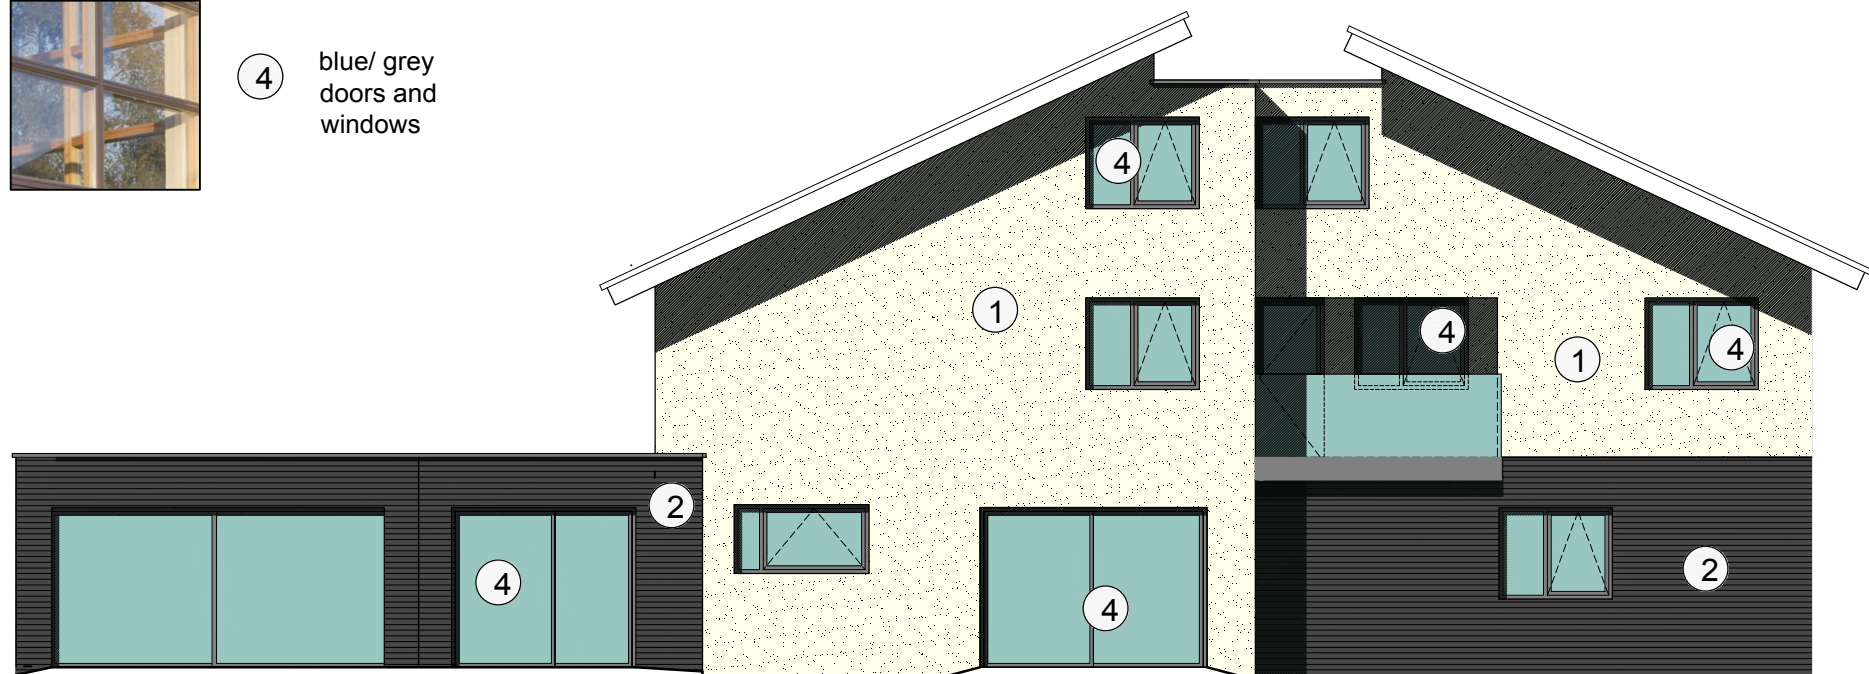

proposed west elevation



proposed north elevation

location of proposed air to water heat pump



proposed east elevation

planning issue only

this drawing is not for construction
this drawing is the property of:
dwell design
28 beaconsfield avenue
cosham
portsmouth
po6 2pt

revisions
a/10.02.16/rear windows corrected
b/18.02.2016/updated living room shown
c/15.03.2016/revised plan shown
d/12.04.2016/elevations corrected
e/14.04.2016/overhangs updated


scale
1:100 @ A3

job name
14 st catherine's road

dwell design ltd

Scale bars

1:100

 

date
january 2016

job number
15059

drawing number
(pl)07

drawing name
proposed elevations

status
planning

revision
e