



Proposed
single storey
rear extension

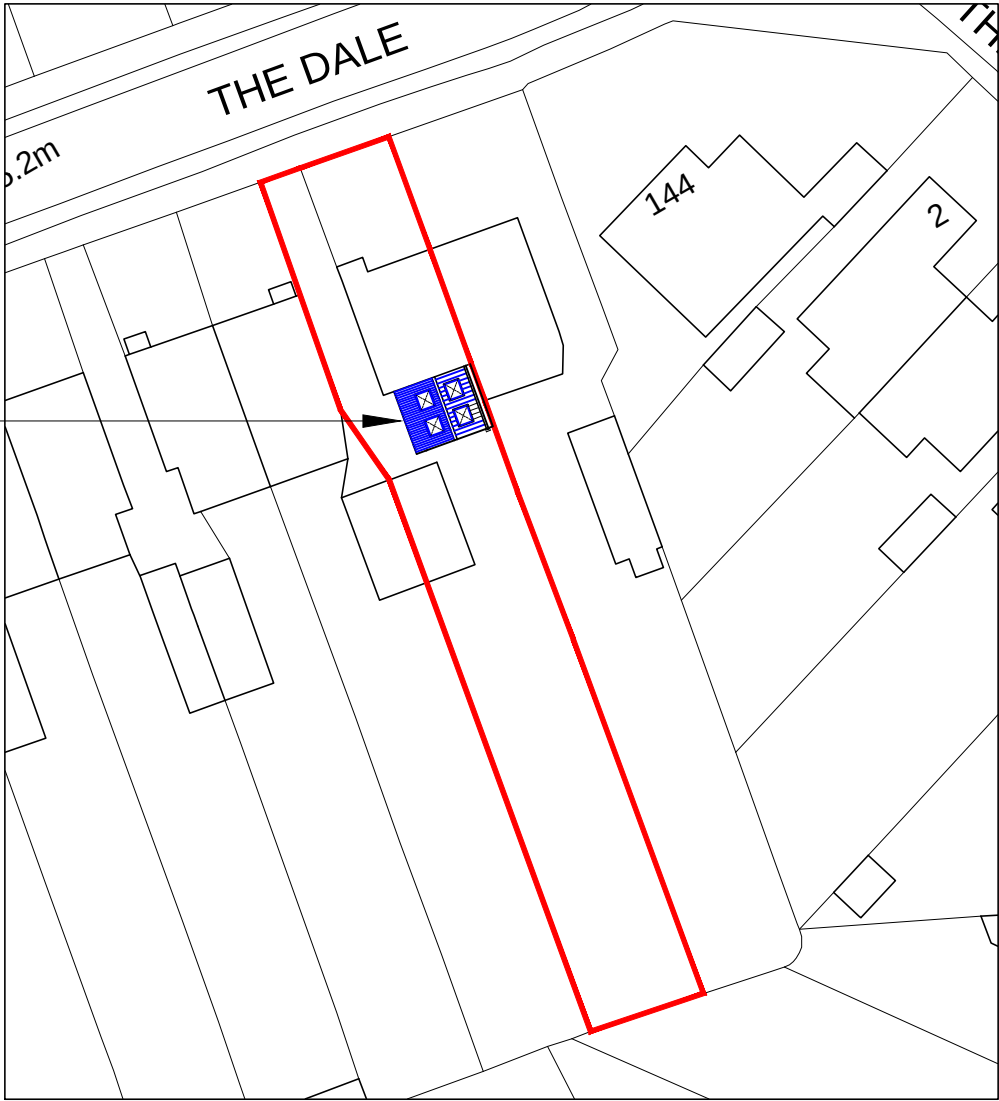

Site plan

scale 1:500

 


Ordance Survey, (c) Crown Copyright 2021.
All rights reserved. Licence number 100022432



Location plan

scale 1:1250

 

For MR & MRS LIST	Title SITE & LOCATION PLAN	Office Tel: 01243 933732
Project PROPOSED EXTENSION AT 140 THE DALE, WATERLOOVILLE, PO7 5DF	Date JULY 2021	Email: admin@jb-architecturedesign.com
	Drawn JB	Web: www.jb-architecturedesign.com
	Scale As shown @ A3	
	Checked -	
	Job Number PL490.21	
	Drawing Number -03	
	Revision	

