



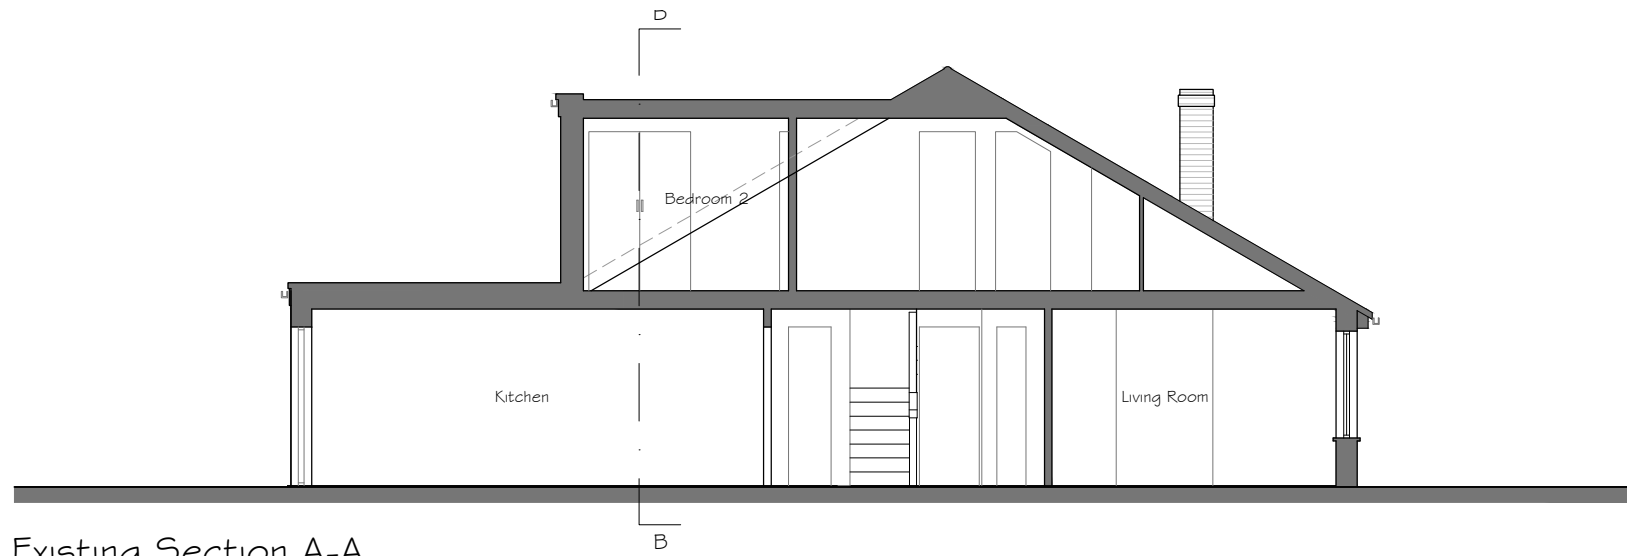


Existing Section A-A
Scale 1:100

- ▼ 5.540 Top of ridge
- ▲ 4.860 First Floor Ceiling level
- ▼ 2.580 Finished First Floor level
- ▲ 2.335 Ground Floor Ceiling level
- ▼ 0.00 Finished Ground Floor level

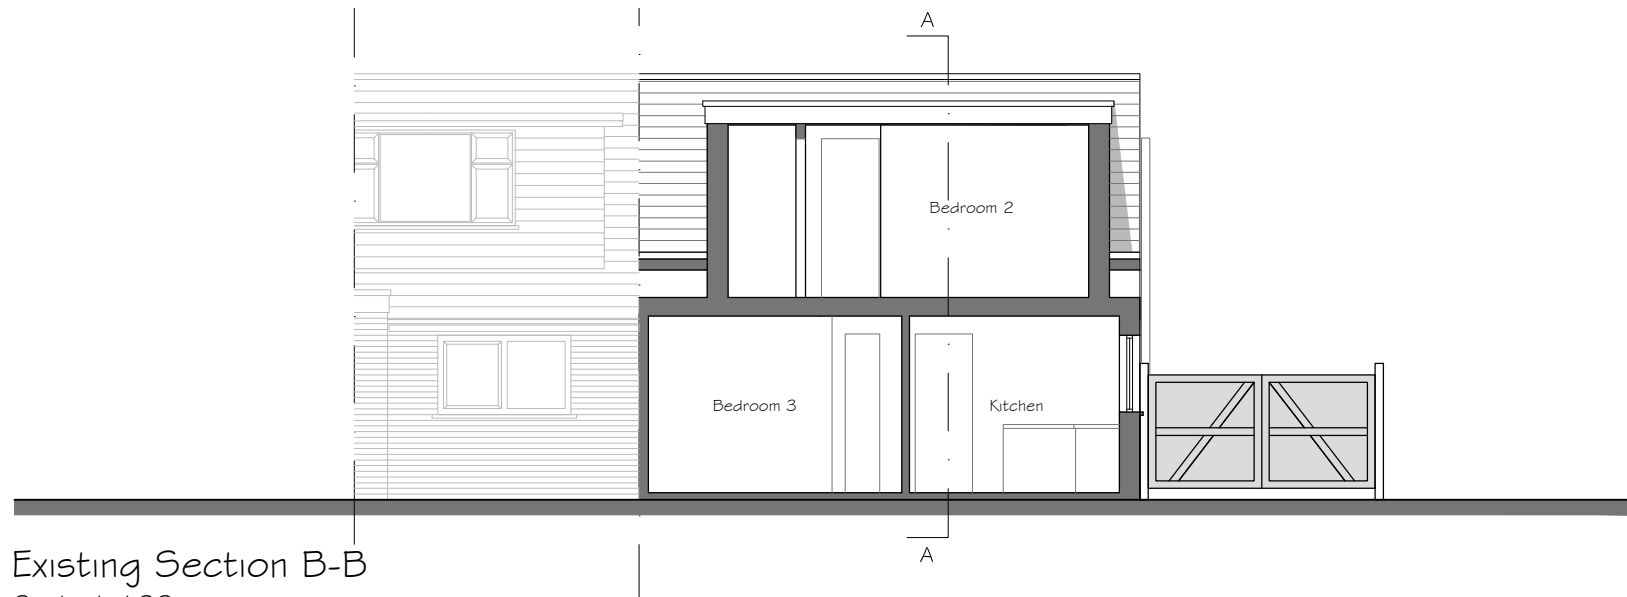

Existing Section B-B
Scale 1:100

- ▼ 5.540 Top of ridge
- ▲ 4.860 First Floor Ceiling level
- ▼ 2.580 Finished First Floor level
- ▲ 2.335 Ground Floor Ceiling level
- ▼ 0.00 Finished Ground Floor level

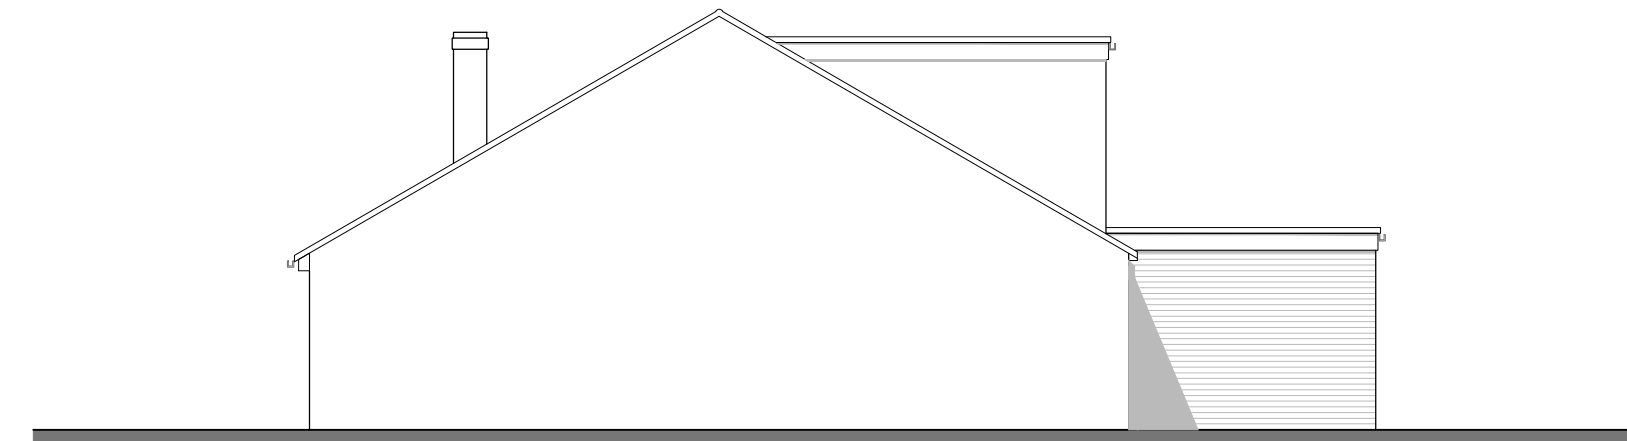

Existing S-E Elevation
Scale 1:100

- ▼ 5.540 Top of ridge
- ▲ 4.860 First Floor Ceiling level
- ▼ 2.580 Finished First Floor level
- ▲ 2.335 Ground Floor Ceiling level
- ▼ 0.00 Finished Ground Floor level

B	02.11.16	North East Elevation added	CJ	JM
A	08.07.16	First Issue	CJ	JM
Rev	Date	Description	By	PM

REVISIONS



Design Team Studios LLP
Copyright Reserved
Check Dimensions on Site
© Crown copyright and database rights [2015]
Ordnance Survey 0100031673
© Local Government Information House Limited copyright and database rights [2015] 0100031673

DRAWING STATUS:
Existing

REVISION:
B

PROJECT
Alterations to
26 Esher Grove, Waterlooville
CLIENT
Adam Forrest

Scale @ A3: 1:100
Date: © Oct 2016

Drawn by: CJ
Checked by: JM

DRAWING TITLE
Existing Sections A-A and B-B
and South-East Elevation

DRAWING NUMBER:
204.E103_B

Design Team
Studios
City Office (Design Drawn)
The Clock Tower, Great Southsea Street at Castle Road
Southsea, Portsmouth, Hants, PO5 3BY
Tel: 02392 837149
South Downs Office (iDraw)
51 Catherington Lane, Horndean, Hants, PO8 9HT.
Tel: 02392 346 530
E: info@designteamstudios.com
W: www.designteamstudios.com