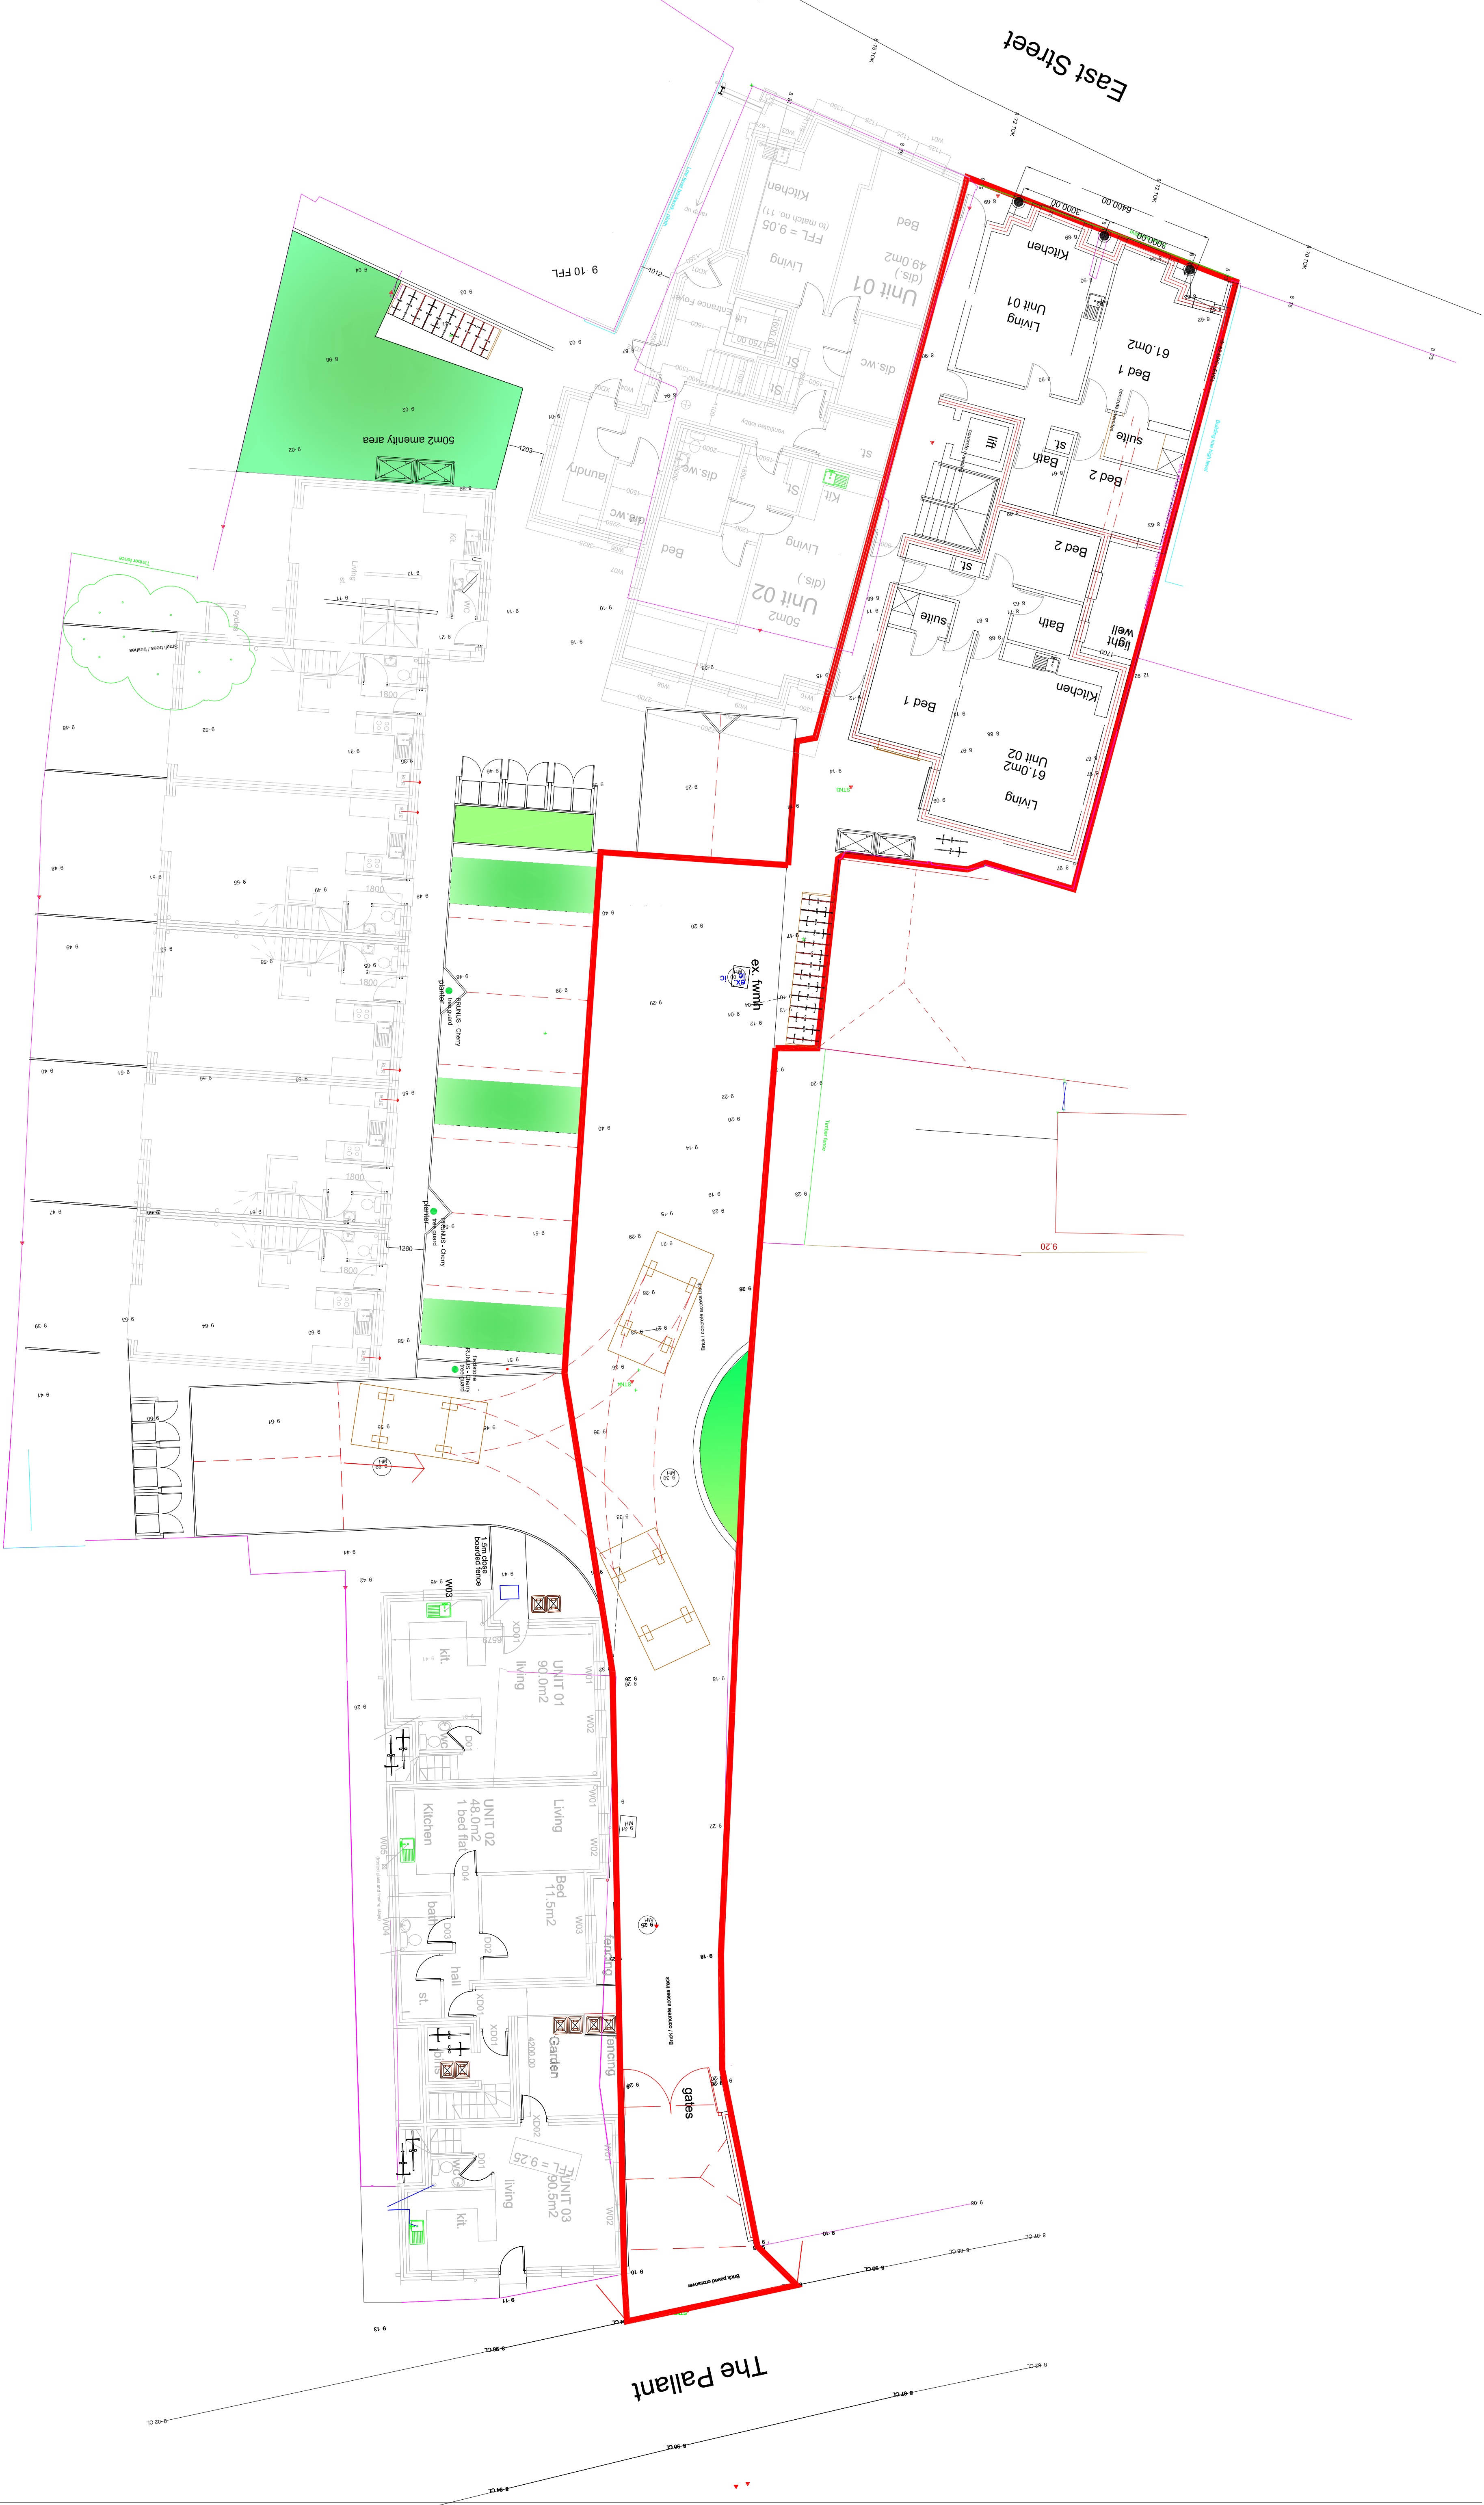


REVISION A: RED LINE ADJUSTED - 06/08/21 - PG	TITLE	PETER GALLOWAY PARTNERSHIP
SCALE	587 East Street	
DATE	July 21	
AUTHOR	8 no. 2 Bed Apartments	
PG	Site Plan	
	DRAWING NO	21/100/P01
	ARCHITECTS	PETER GALLOWAY PARTNERSHIP
	MAINT	ARCHITECTS
	TEL	02392 483153
	E-MAIL	peter@gparchitects.co.uk
	MOB	07808 483362