



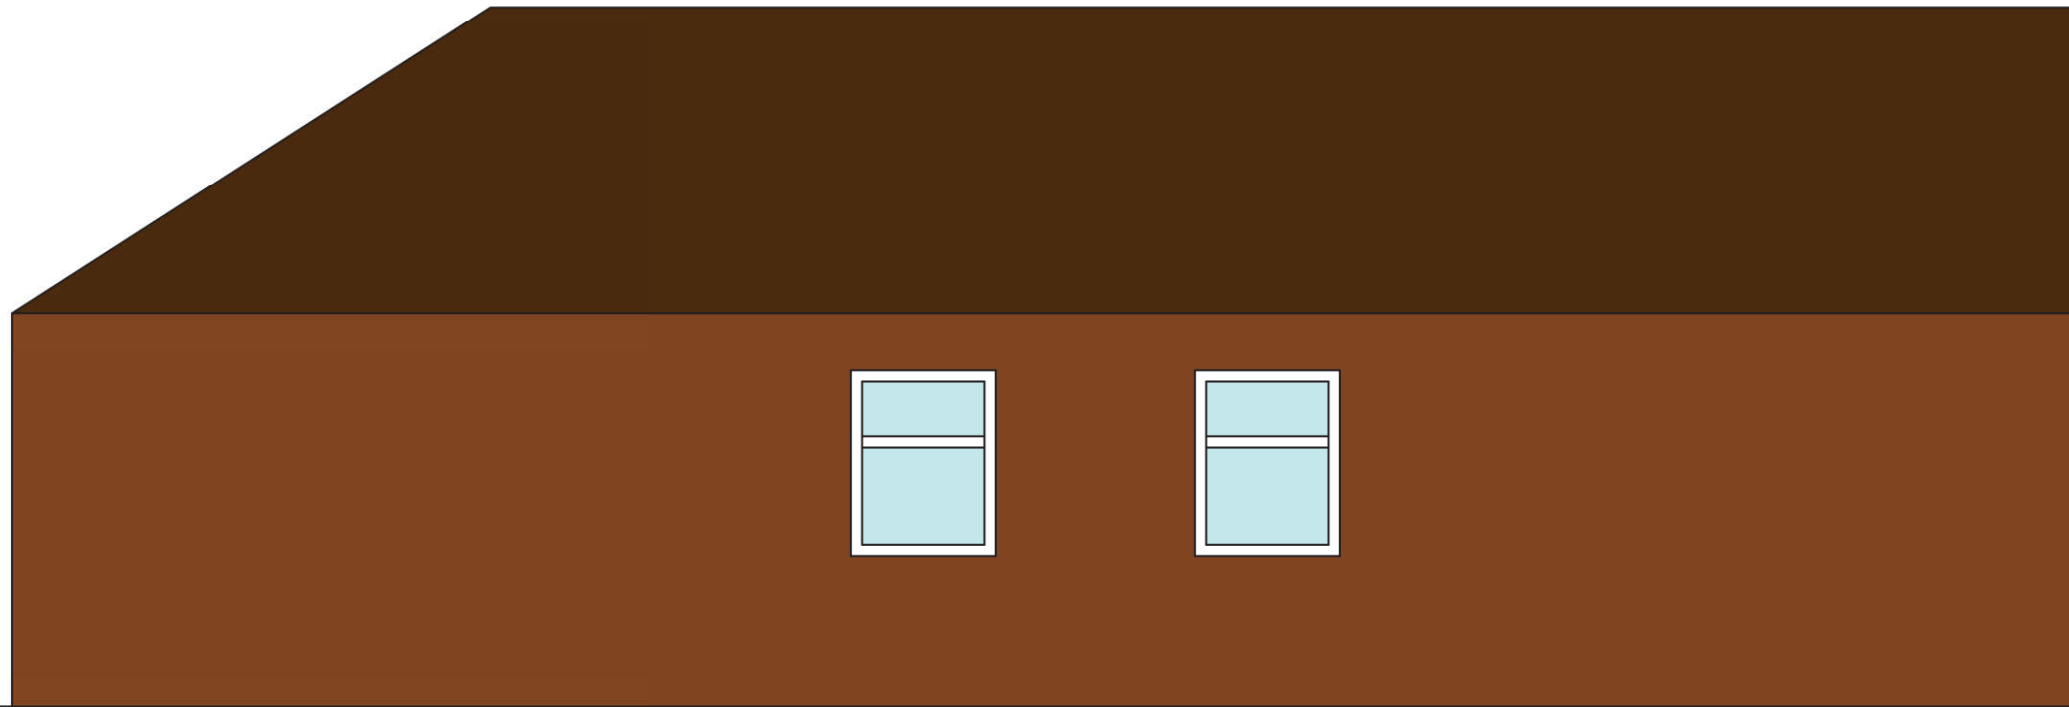

Side Elevation

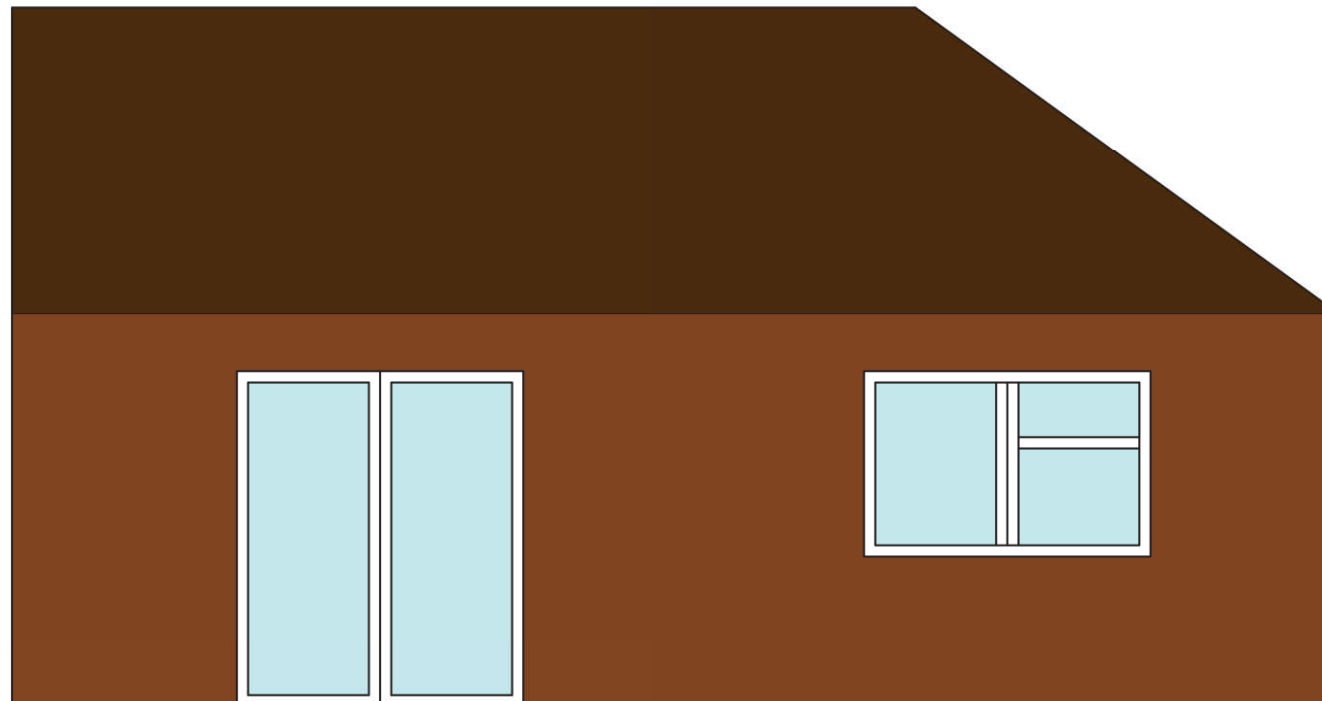

Rear Elevation

Address
1A Sutton Road
Waterlooville

Drawing Number
004

Drawing
Proposed Elevations

Scale
1:50 @ A3

 **PLANNING &
ARCHITECTURE**

19 Well Copse Close, Horndean, Waterlooville, Hampshire, PO80HB
02392593488
WWW.SDAPLANNING.CO.UK