

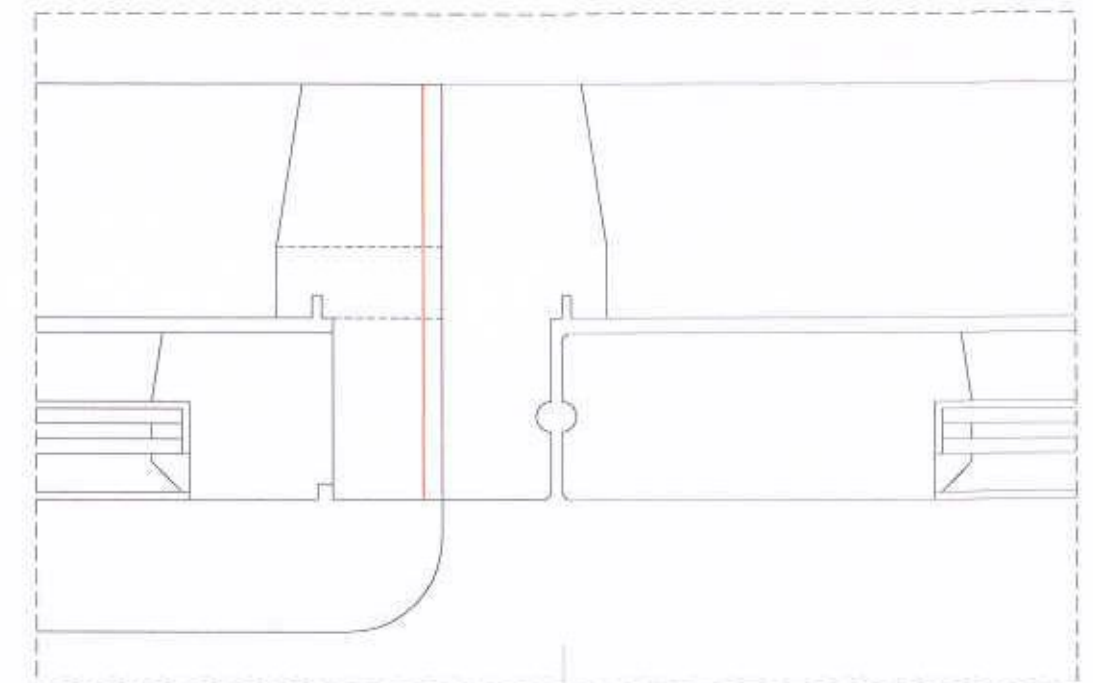


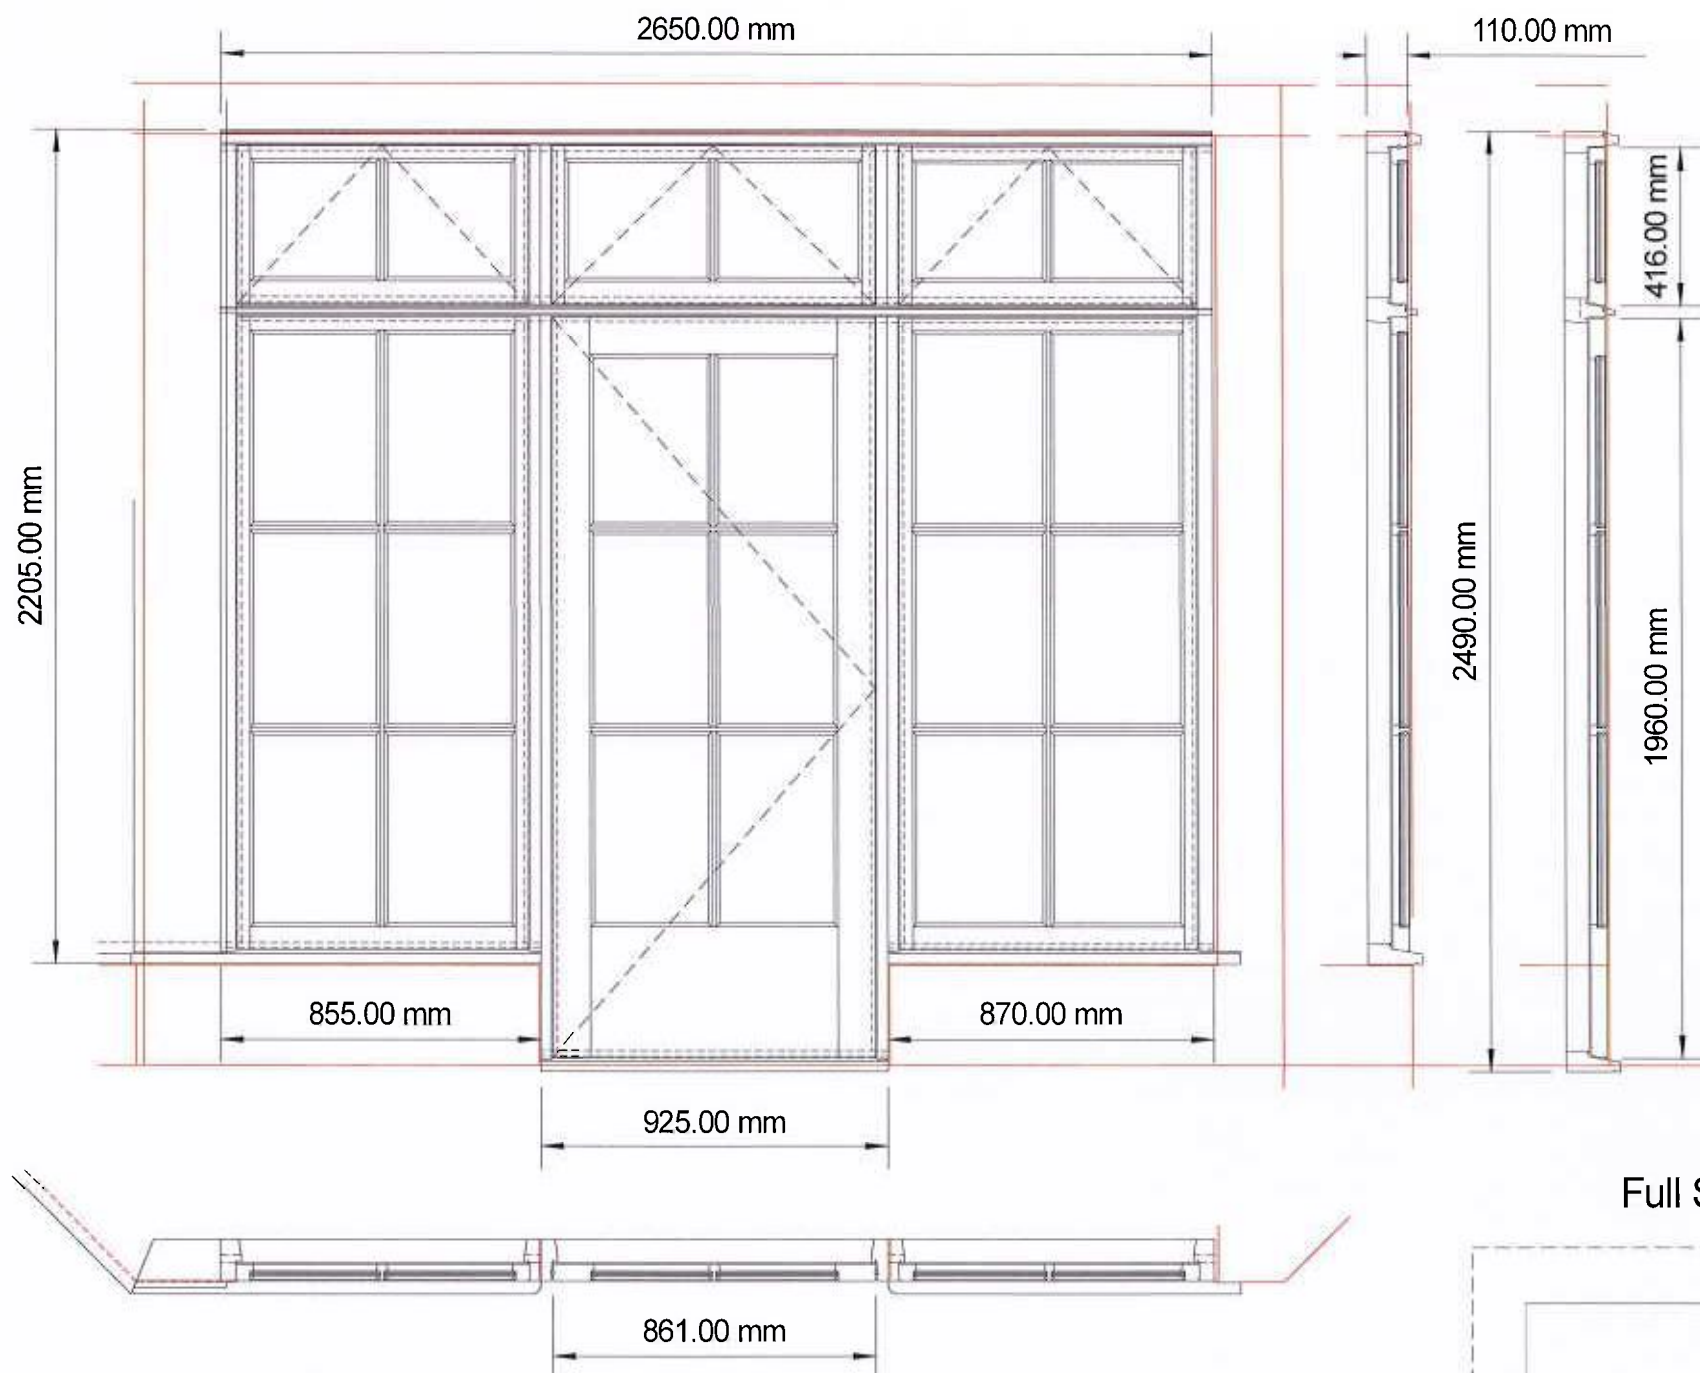

1 : 2 Scale Door / Jamb / Fixed Window Section

Full Size Head Section / Opening Sash

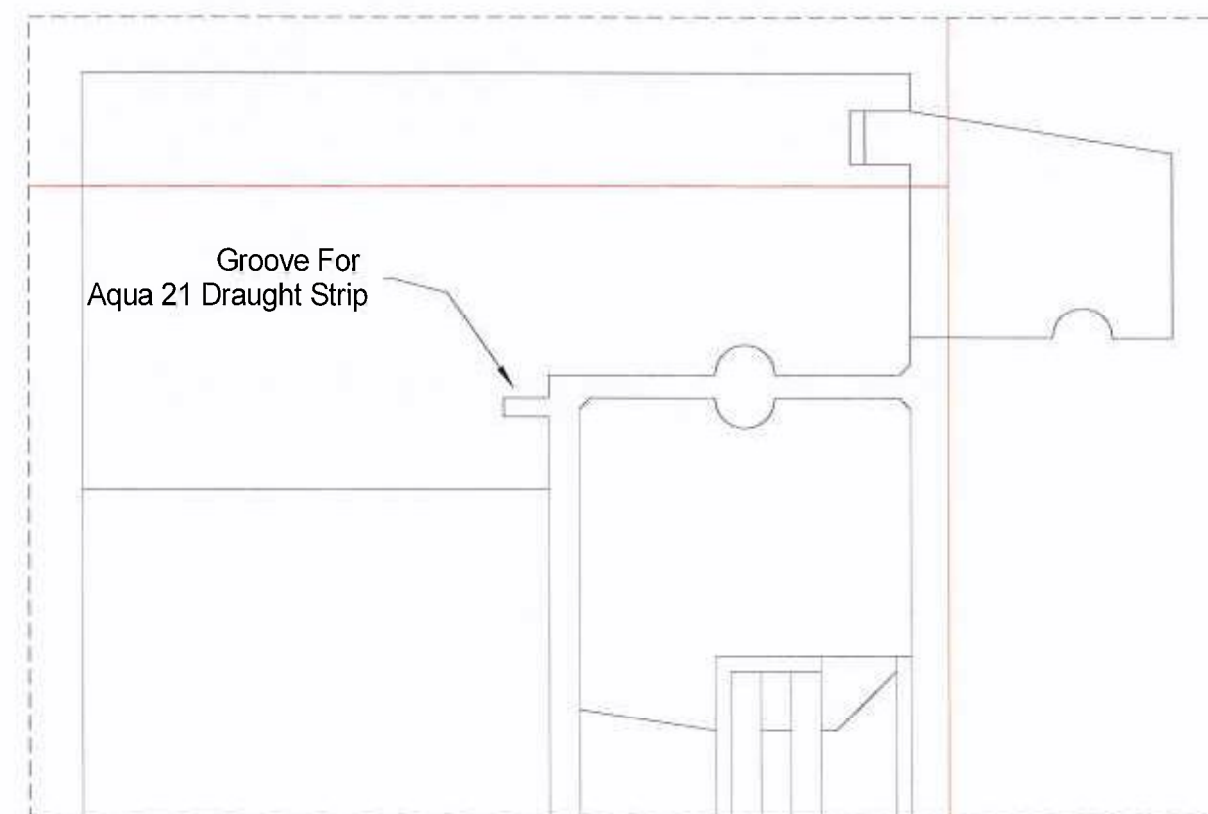

Revision C

All Glazing Bars 25mm Thick
Double Glazed Units 4-4-4
8mm Warm Edge For 10mm Rebates

Window 5

Accoya Frame
Accoya Door & Sashes & Trims
Slimline Double Glazed units
4-4-4
8mm Warm Edge For 10mm Rebates
10 x 2 Security Tape In Rebate
Aqua 21 Draught Strip
Opening Top Lights
Fixed Bottom
Door On 3 No 102mm Stainless Steel Ball Race Hinges
Window Furniture To Match As Close As Possible
Tricoya Cover Corner Boards

Window 5 East Elevation

Jacobs Joinery Ltd 10 Downley Road Havant Hampshire PO9 2NJ Tel:- 023 9245 7110/7111 Fax:- 023 9247 6722	
Client: Jacobs Construction	
Location:- Langstone Conservative Club Denvilles House 33 Emsworth Road Havant PO9 2SN	
Title:- Window 5 East Elevation	
Scale:- 1 : 20 @ A3	
Date:- 14th August 2015	Drawn By:- S.B.
Drwg No:- 2387/1/5	Rev:- C 15/08/2016