



EXISTING SOUTH ELEVATIONS IN CONTEXT


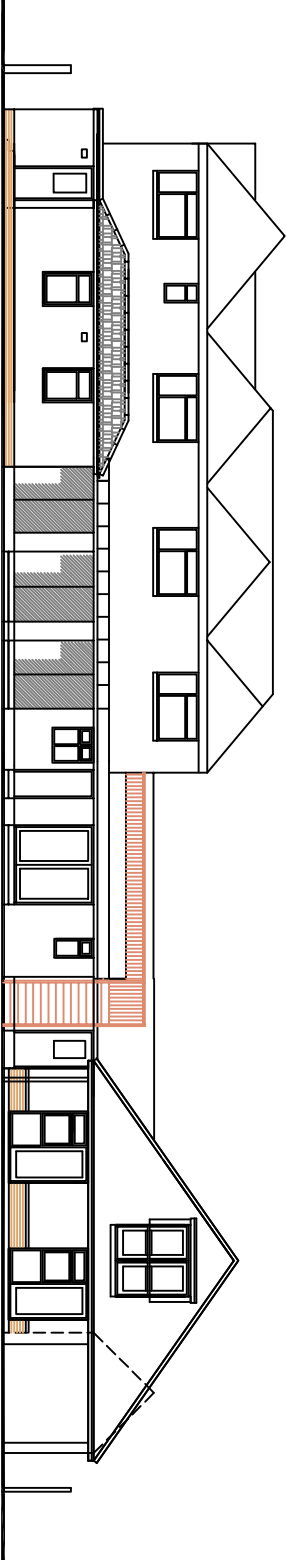


EXISTING NORTH ELEVATIONS IN CONTEXT

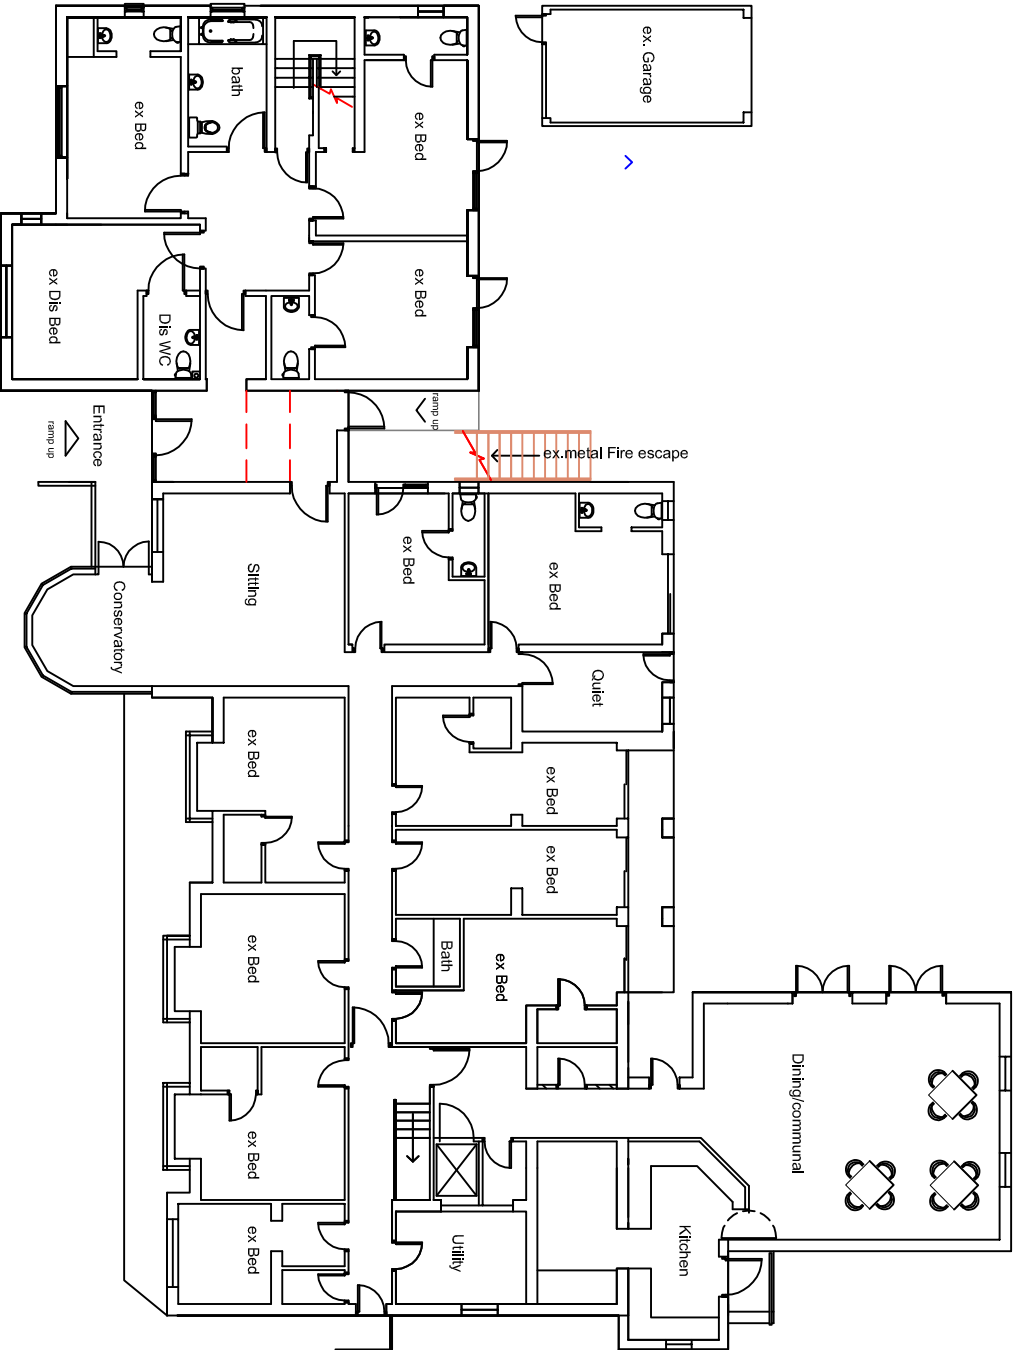

EXISTING GROUND FLOOR PLAN

Proposed Alterations at 8 Park Road, Hayling Island

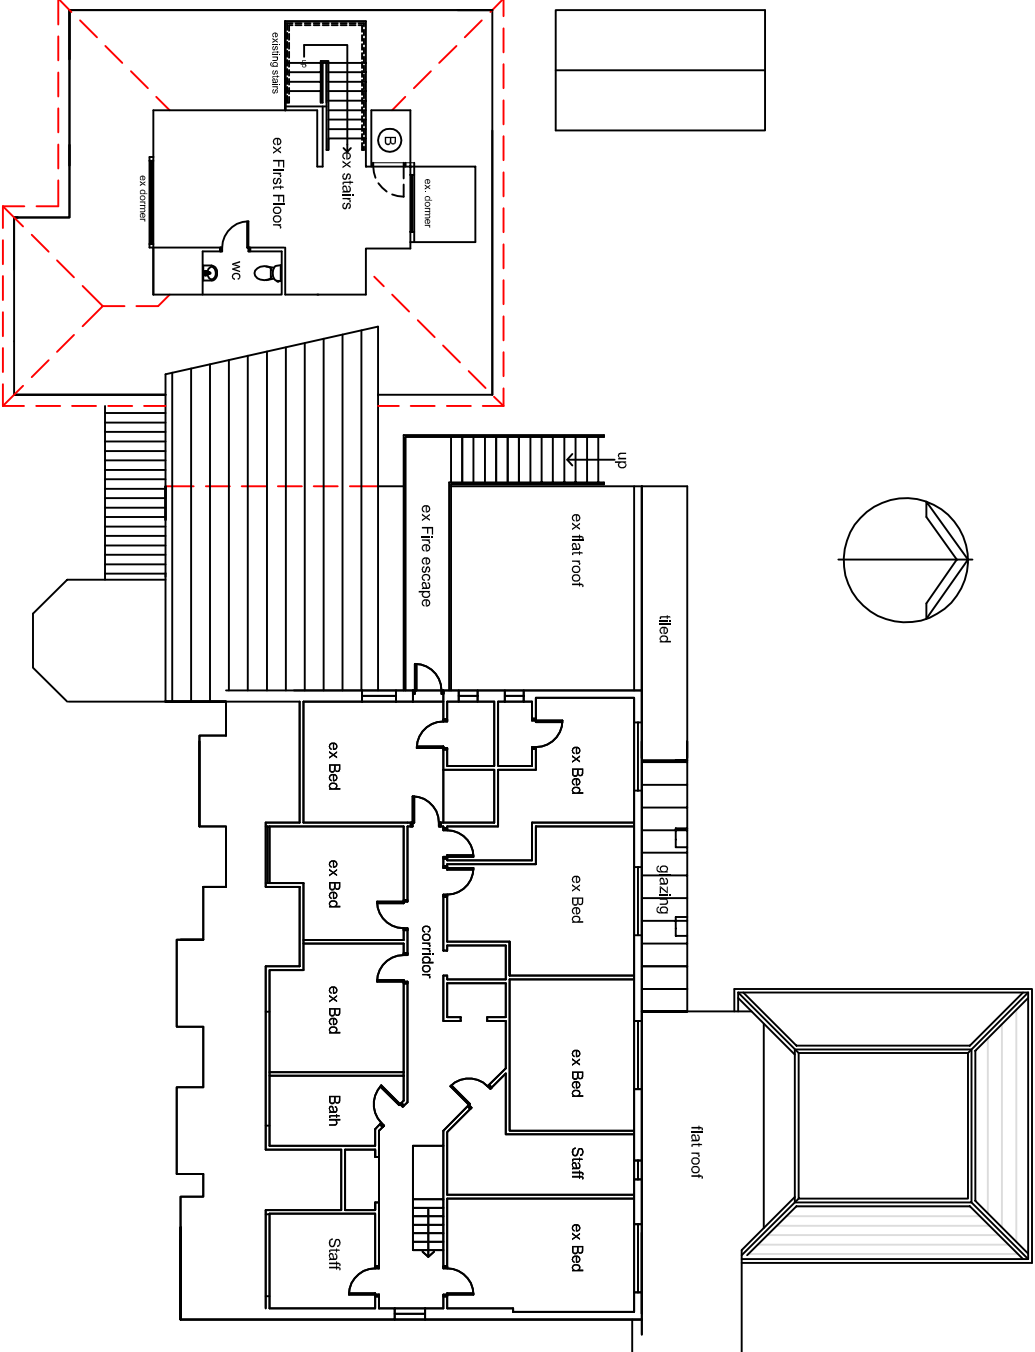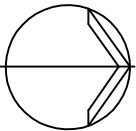


EXISTING FIRST FLOOR PLAN

EXISTING AREAS:

Existing Gross Internal Floor Area = 660.50 m²

Area of Site = 0.2 hectares

 

CHRIS.RUSSELL
ARCHITECTURAL CONSULTANT
M: 07958 548597 E: chntrussell@outlook.com

DETAIL Existing Plans & Elevations

SCALE 1:200 SHEET A3
DATE October 2015

DRAWING NO 15/010/01

This drawing is copyright and must not be reproduced copied or handed to a third party without written consent