





Front elevation (north)
Scale 1:100 @ A3

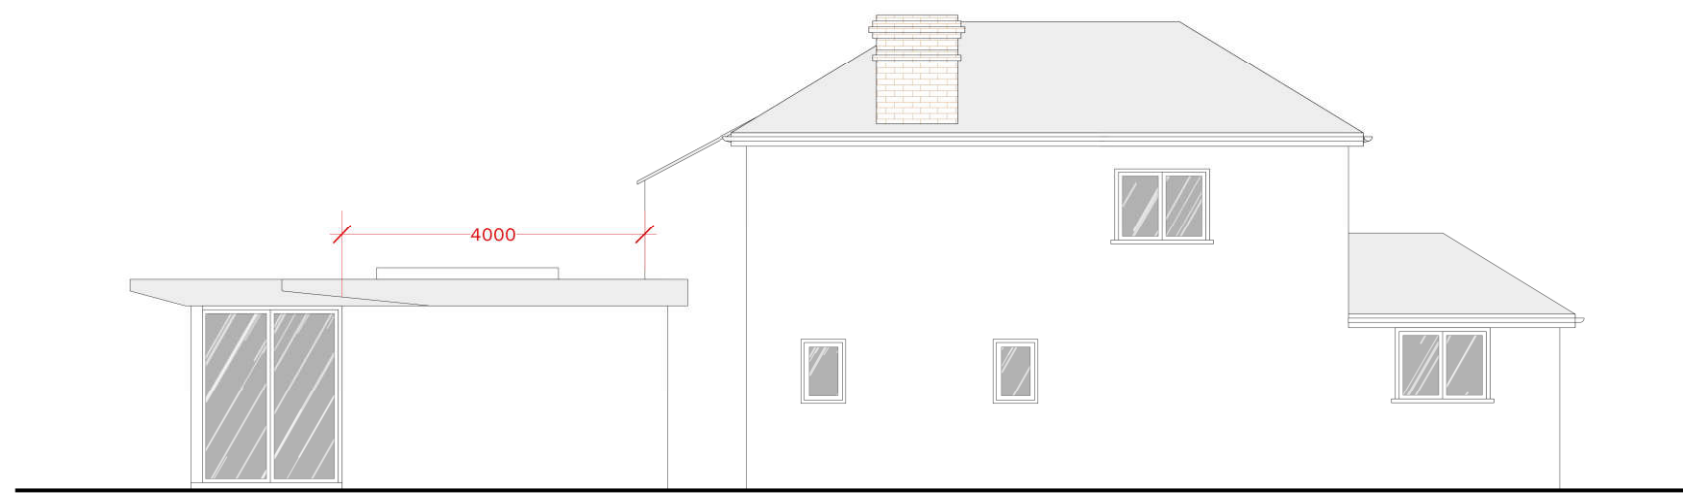

Side elevation (east)
Scale 1:100 @ A3

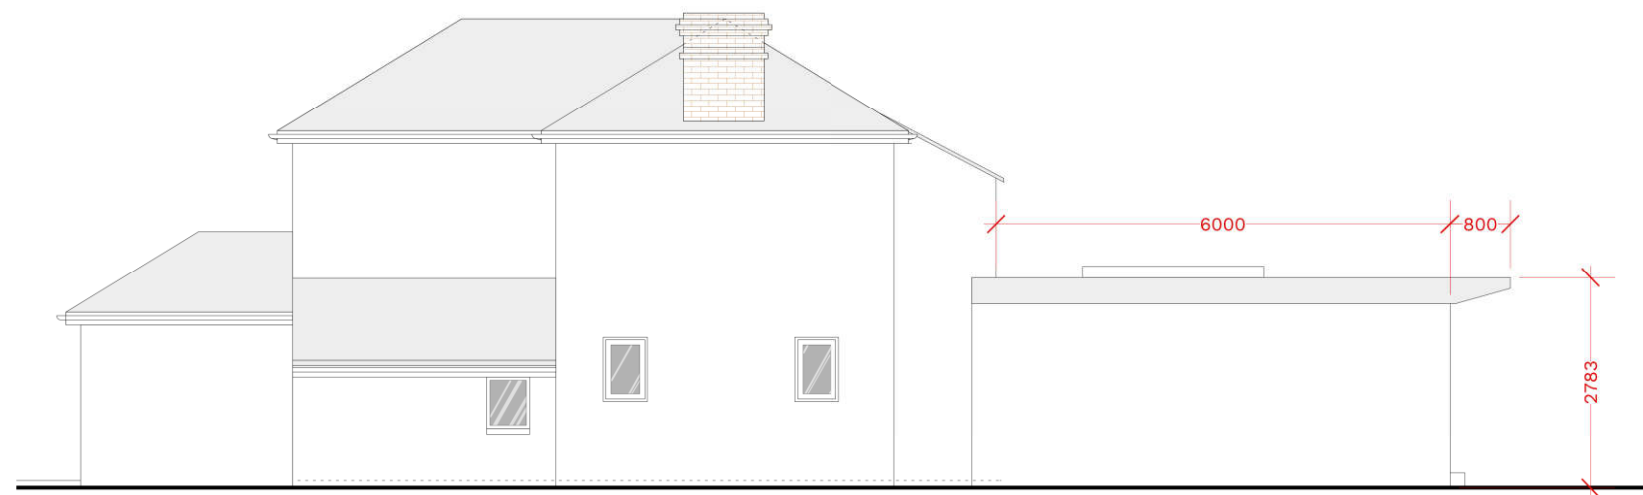

Side elevation (west)
Scale 1:100 @ A3



Rear elevation (south)
Scale 1:100 @ A3

PROPOSED Elevations

PROJECT NAME:
WISE HOUSE
Victoria Cottage, Woodgaston Lane, Hayling Island, PO11 0RL

toutlemonde design

All dimensions are in millimetres.
All dimensions to be checked on site.
© toutlemonde design

DATE: 2021-06-11	
SCALE: 1:100@A3	
DWG NO: 2015-103	REV: B

TLM