
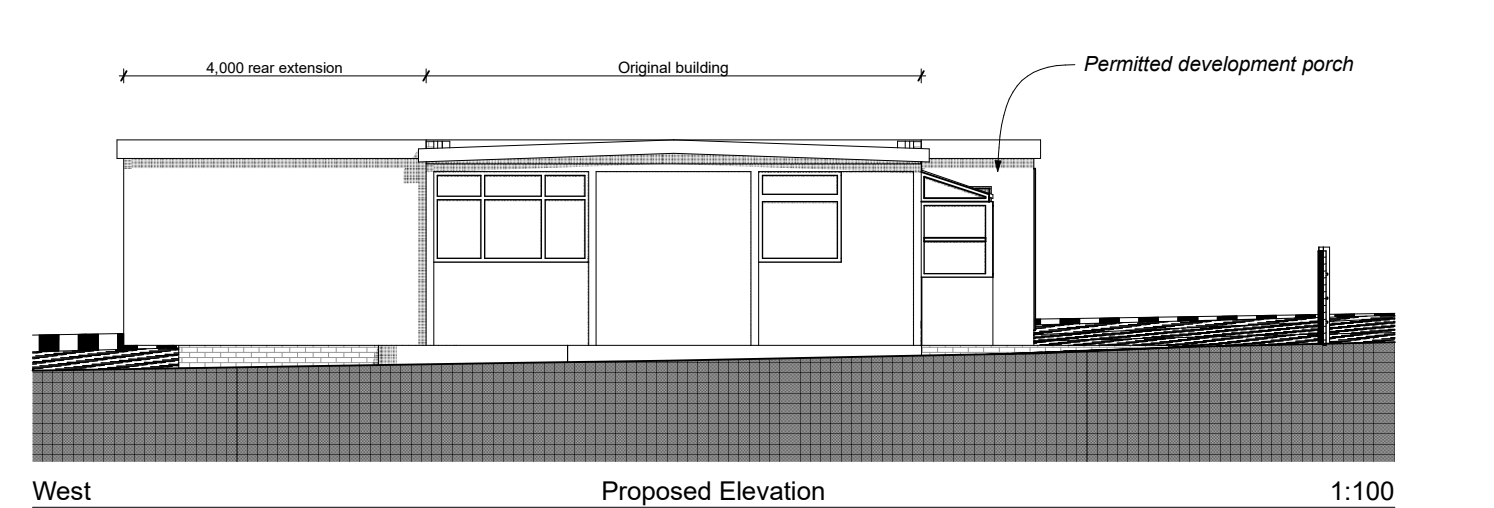
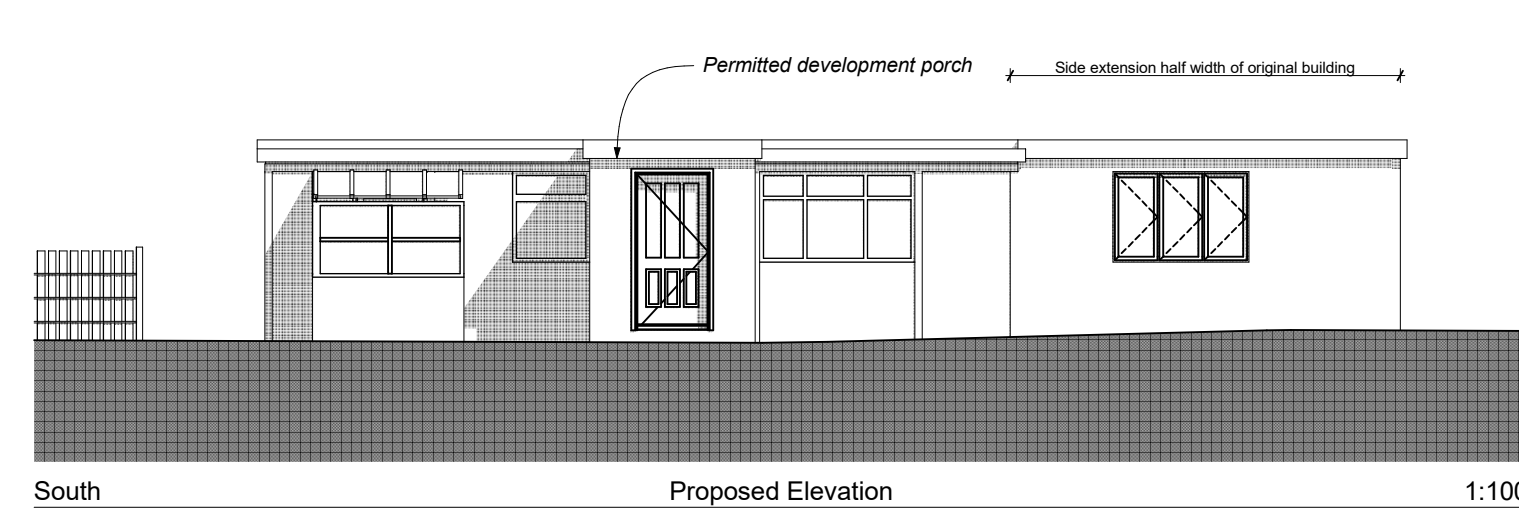
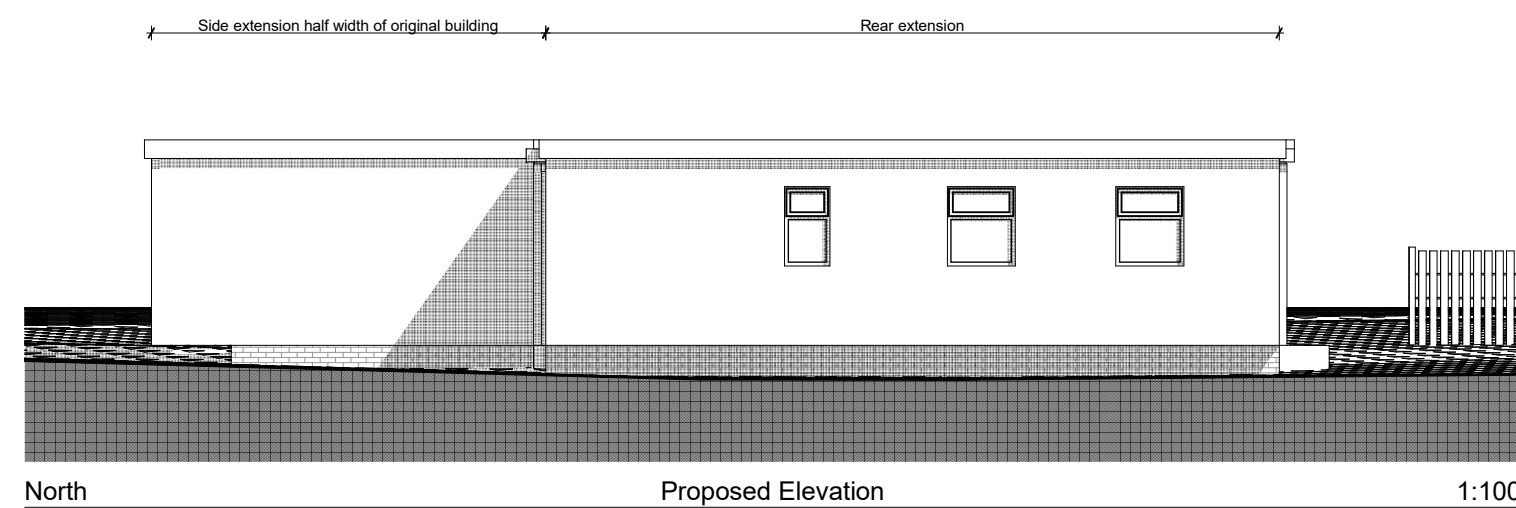
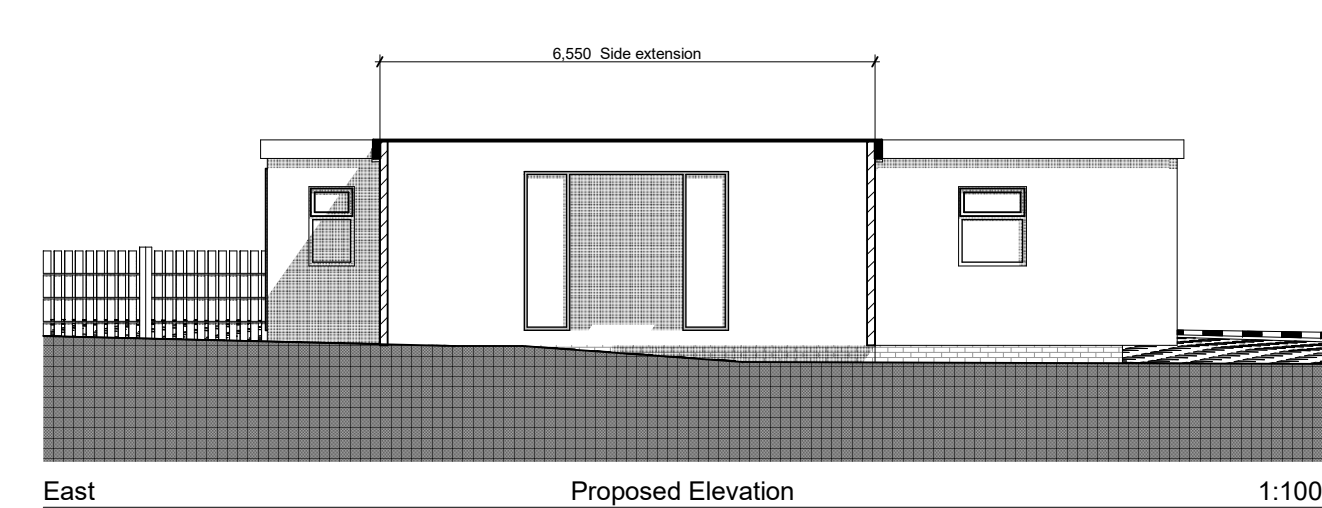
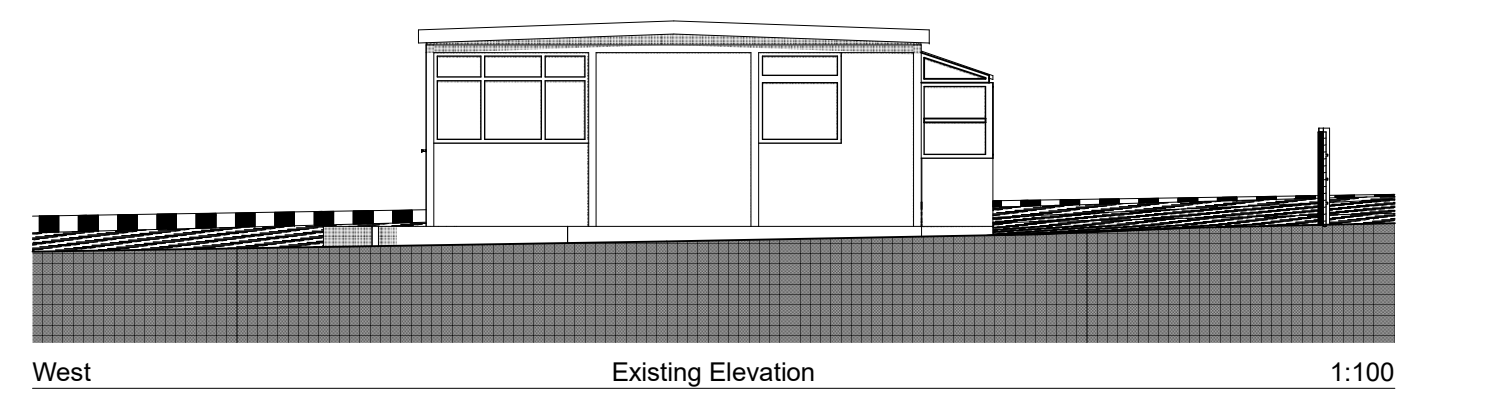
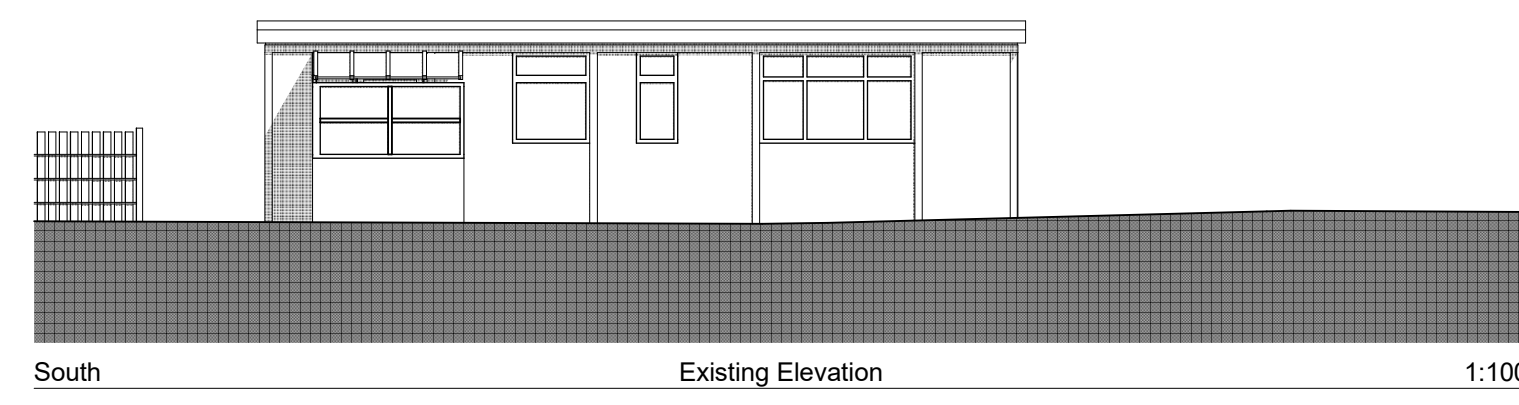
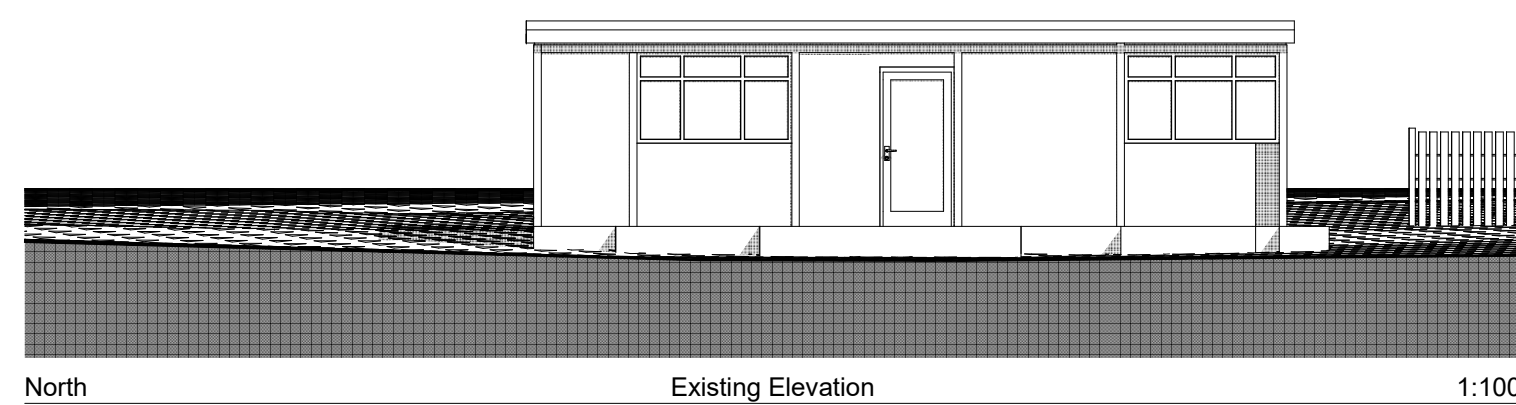
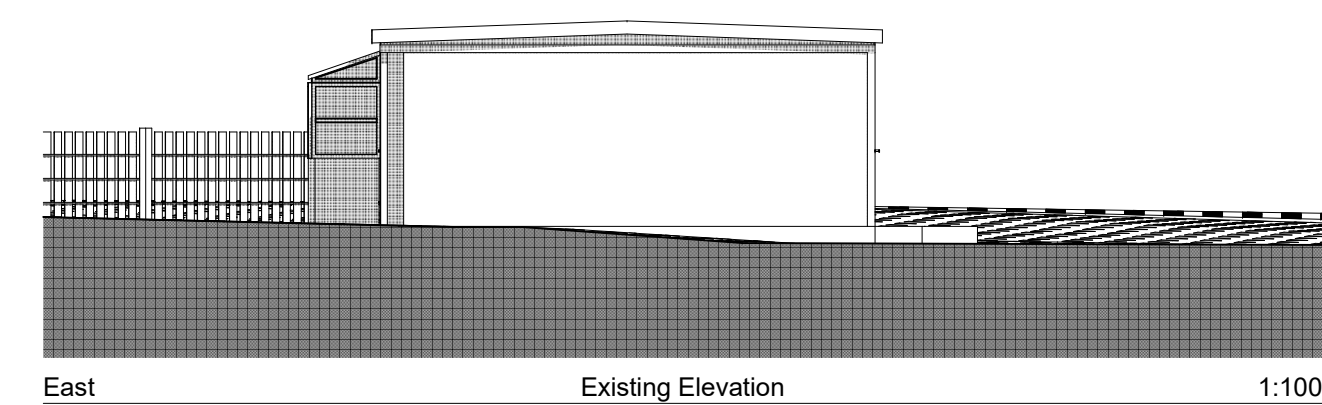
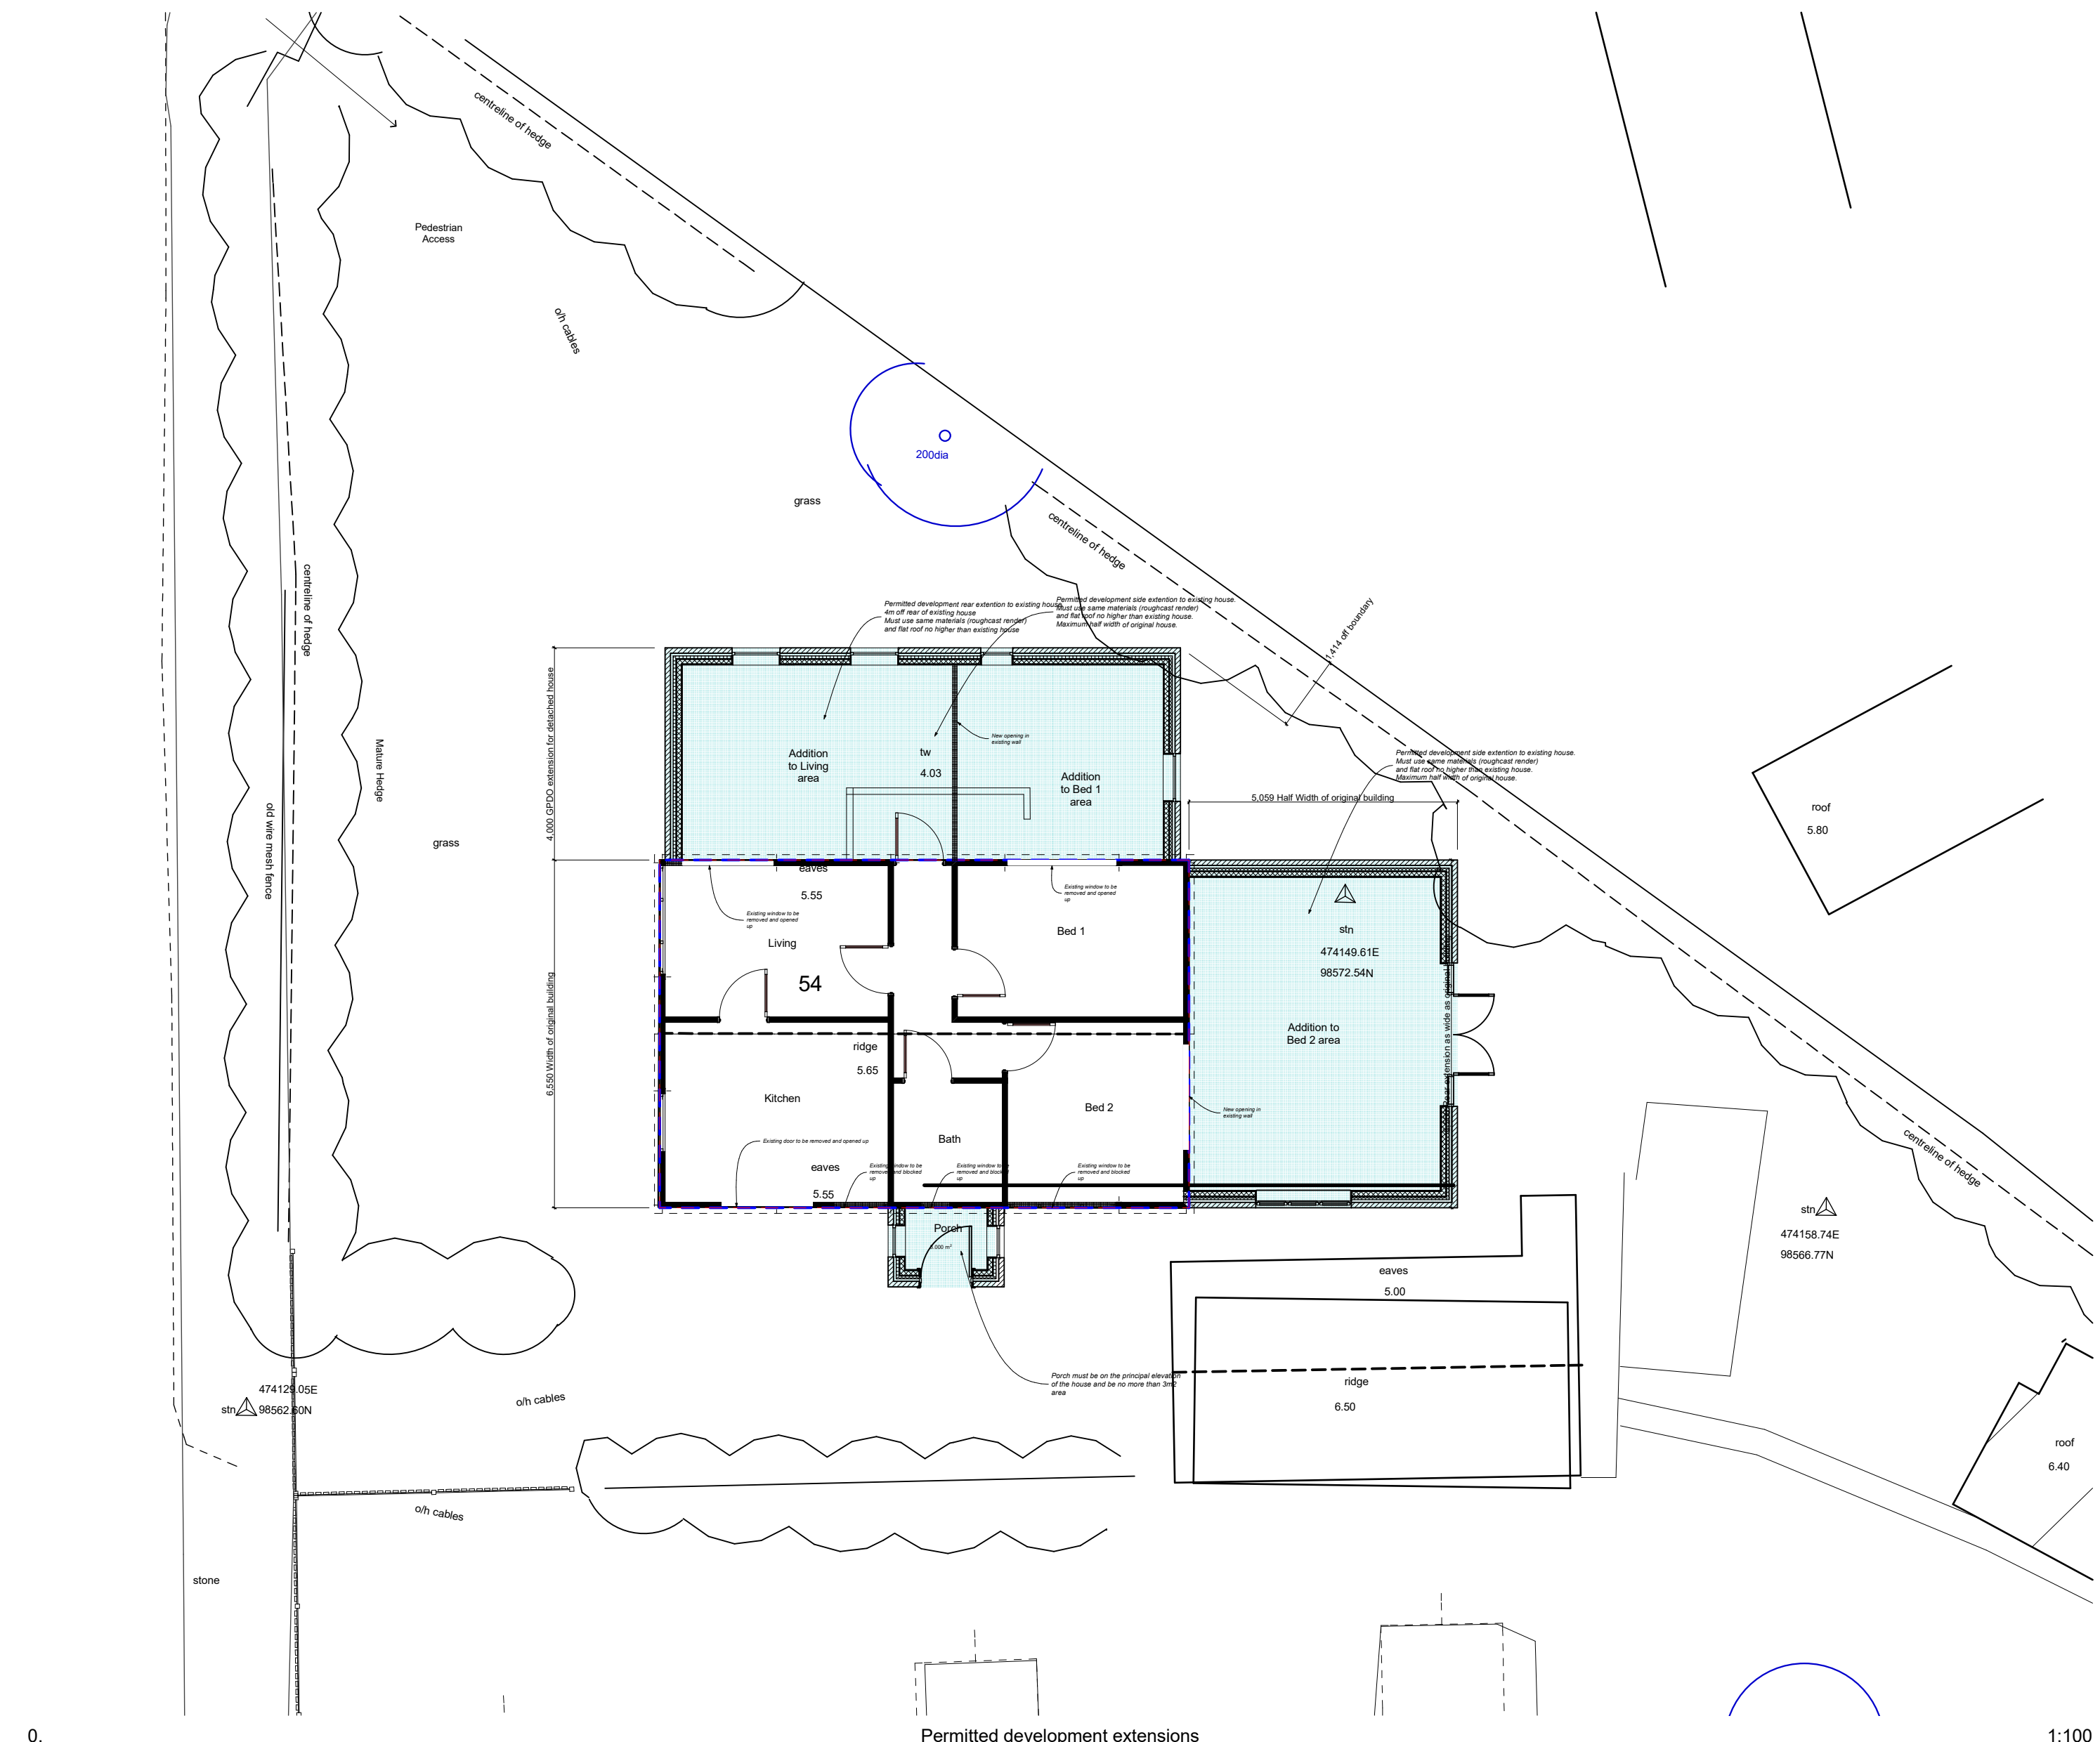


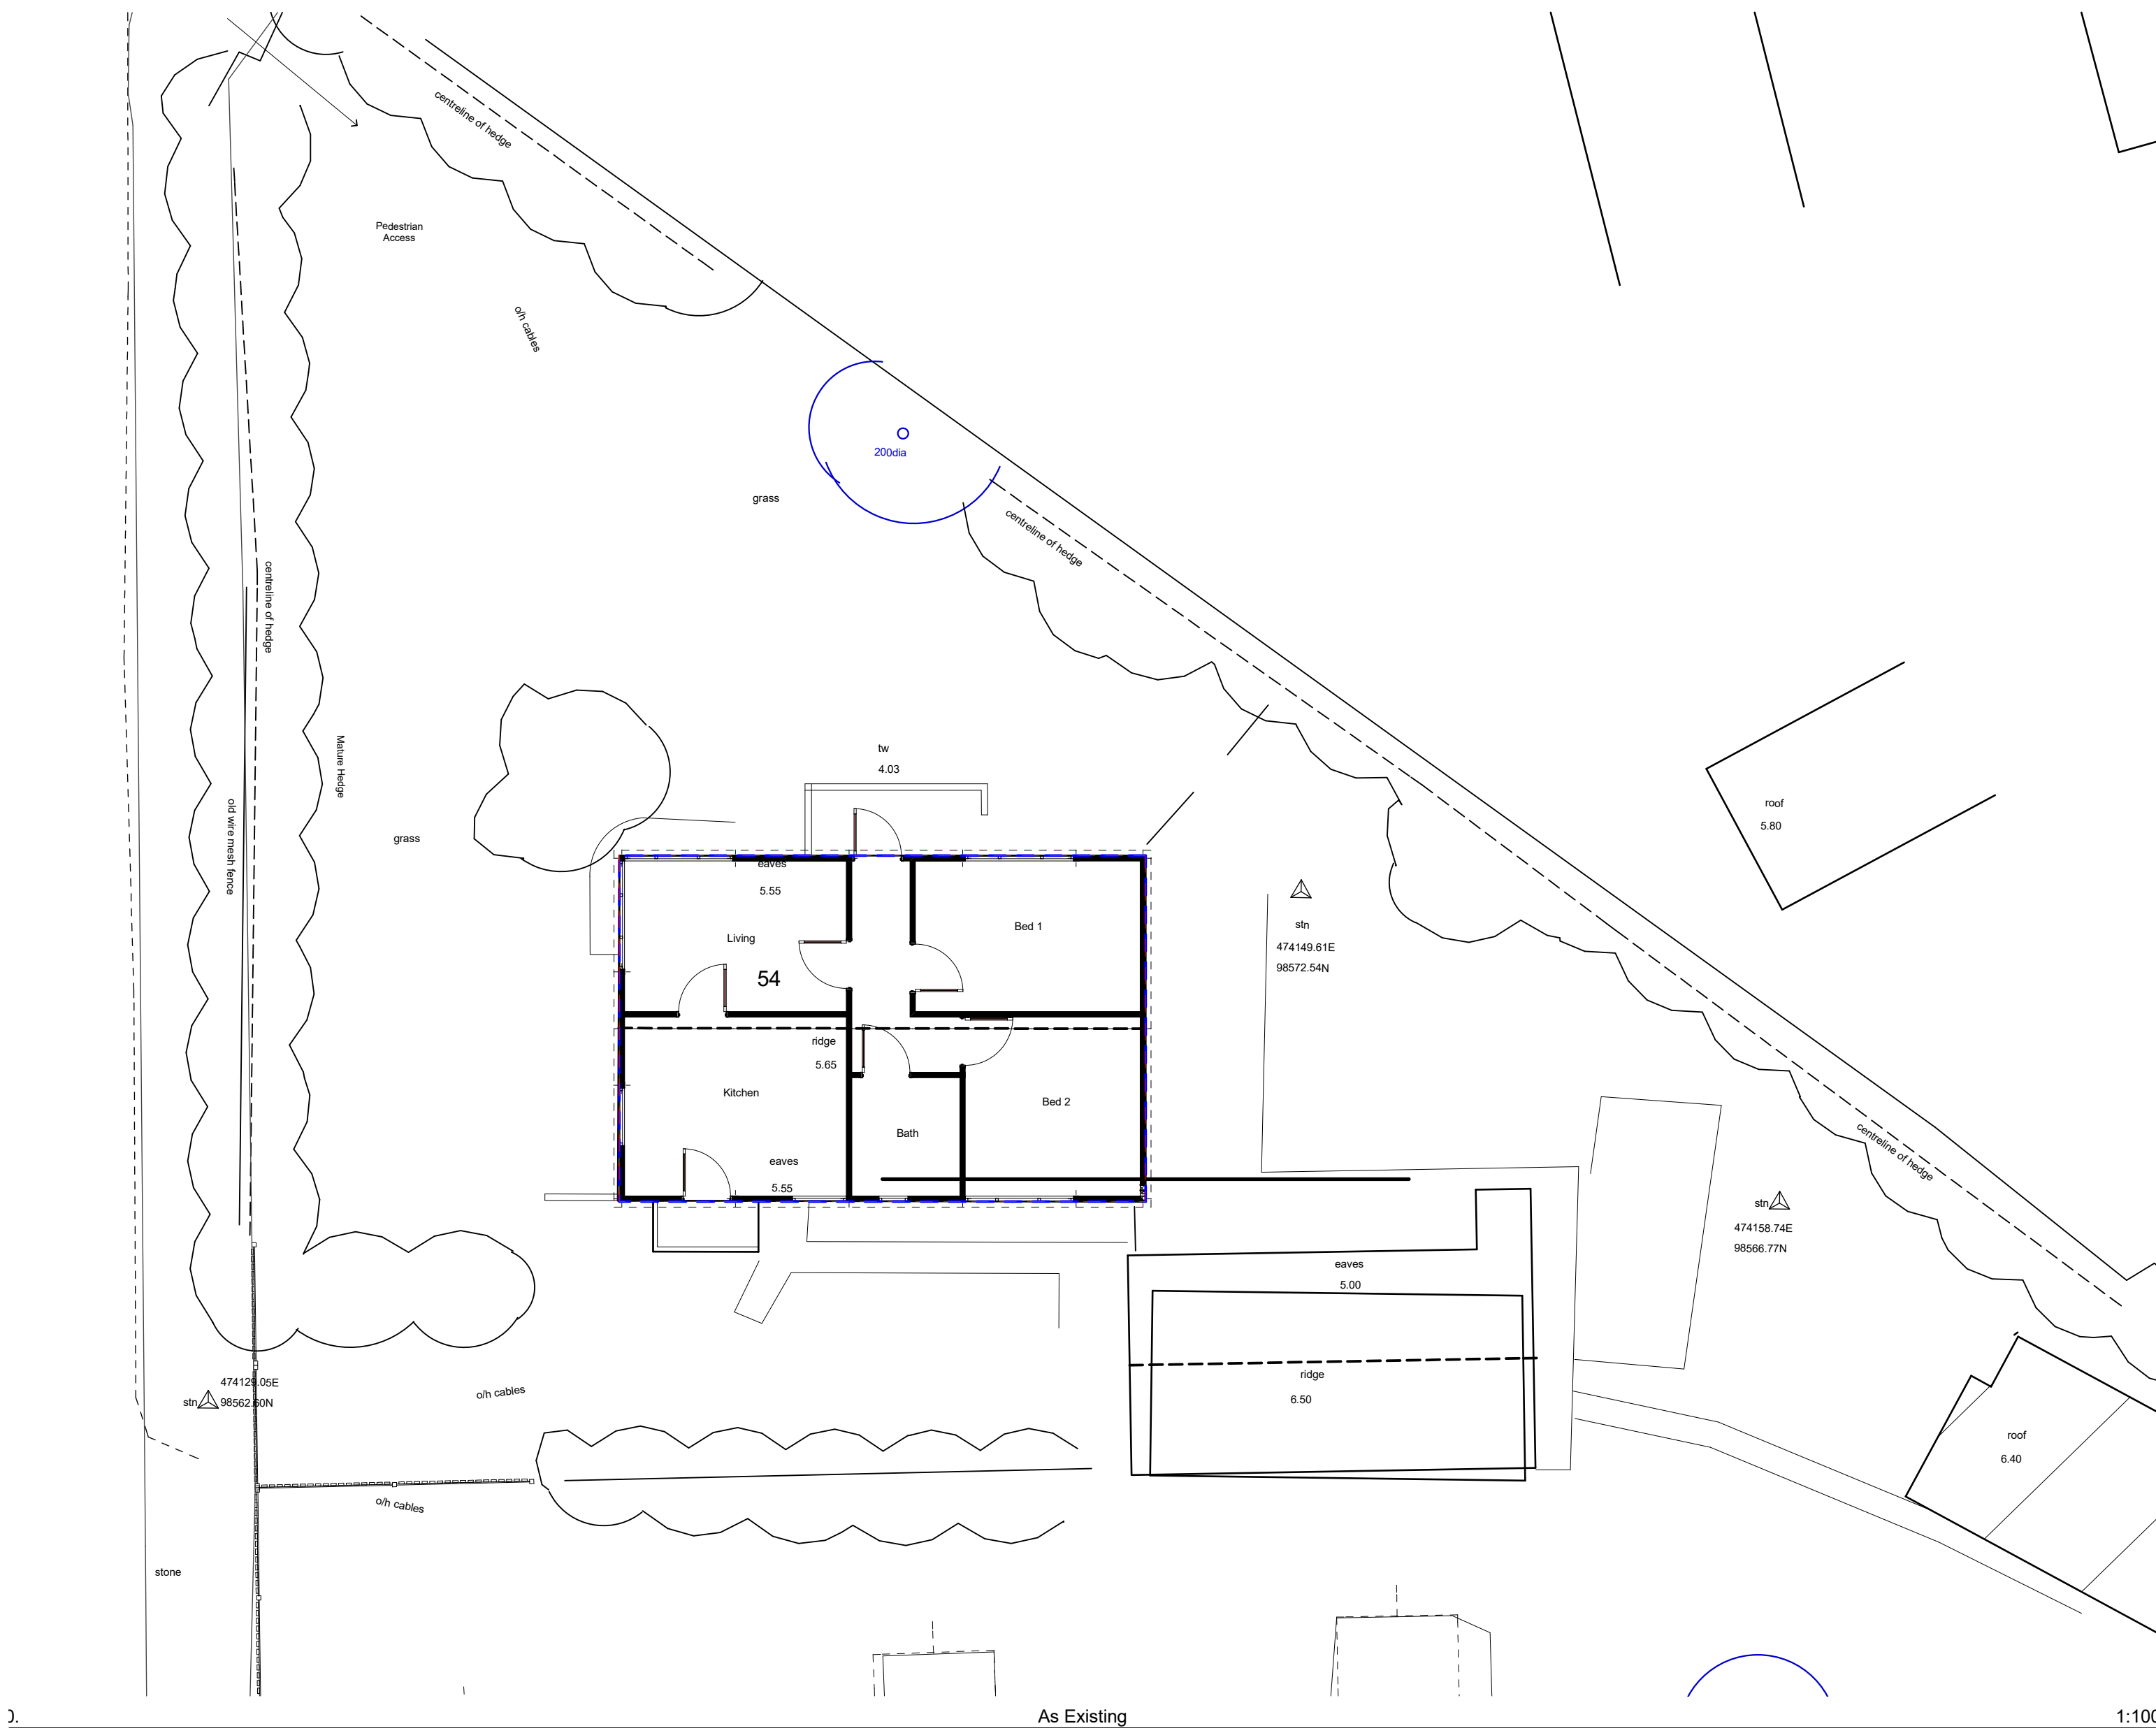

N

revisions & notes: A: Effects on PD if South elevation is classed as the Principla elevation 16-07-2016

0

100mm @A1

Note: All dimensions to be checked on site by the contractor before fabrication and erection. Figured dimensions to be taken in preference to scaled dimensions. This drawing is the copyright of the architects and must not be reproduced or used without their express consent, except for the purposes of a planning application. Electronic issue of this drawing to be confirmed by paper hard copy only.

project: Mr & Mrs Dent
Extension
54 Eastoke Avenue
Hayling Island

drawing name: Permitted development
application drawing 2/2
PRELIMINARY

status: April 2016

date: 1:100

scale: HB

drawn: HB

pwparchitects

61 South Street, Havant, Hampshire PO9 1BZ
t: 023 9248 2494
e: design@pwp-architects.com

f: 023 9248 1152
w: www.pwp-architects.com

Project No. 5323

drawing No. AB Rev A