


NOTES:

Dimensions to be checked on site before commencing work. Any discrepancies shall be reported to the architect immediately.


Do not scale from these drawings except for planning purposes. Use figured dimensions only.

Where applicable this drawing is to be read in conjunction with other consultants' drawings.



Ordnance Survey, (c) Crown Copyright 2015.
All rights reserved. Licence number 100022432

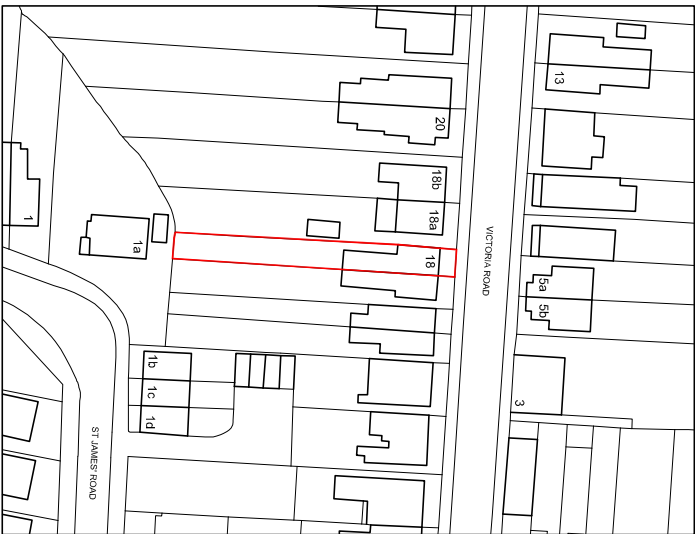

Location plan
scale 1:1250

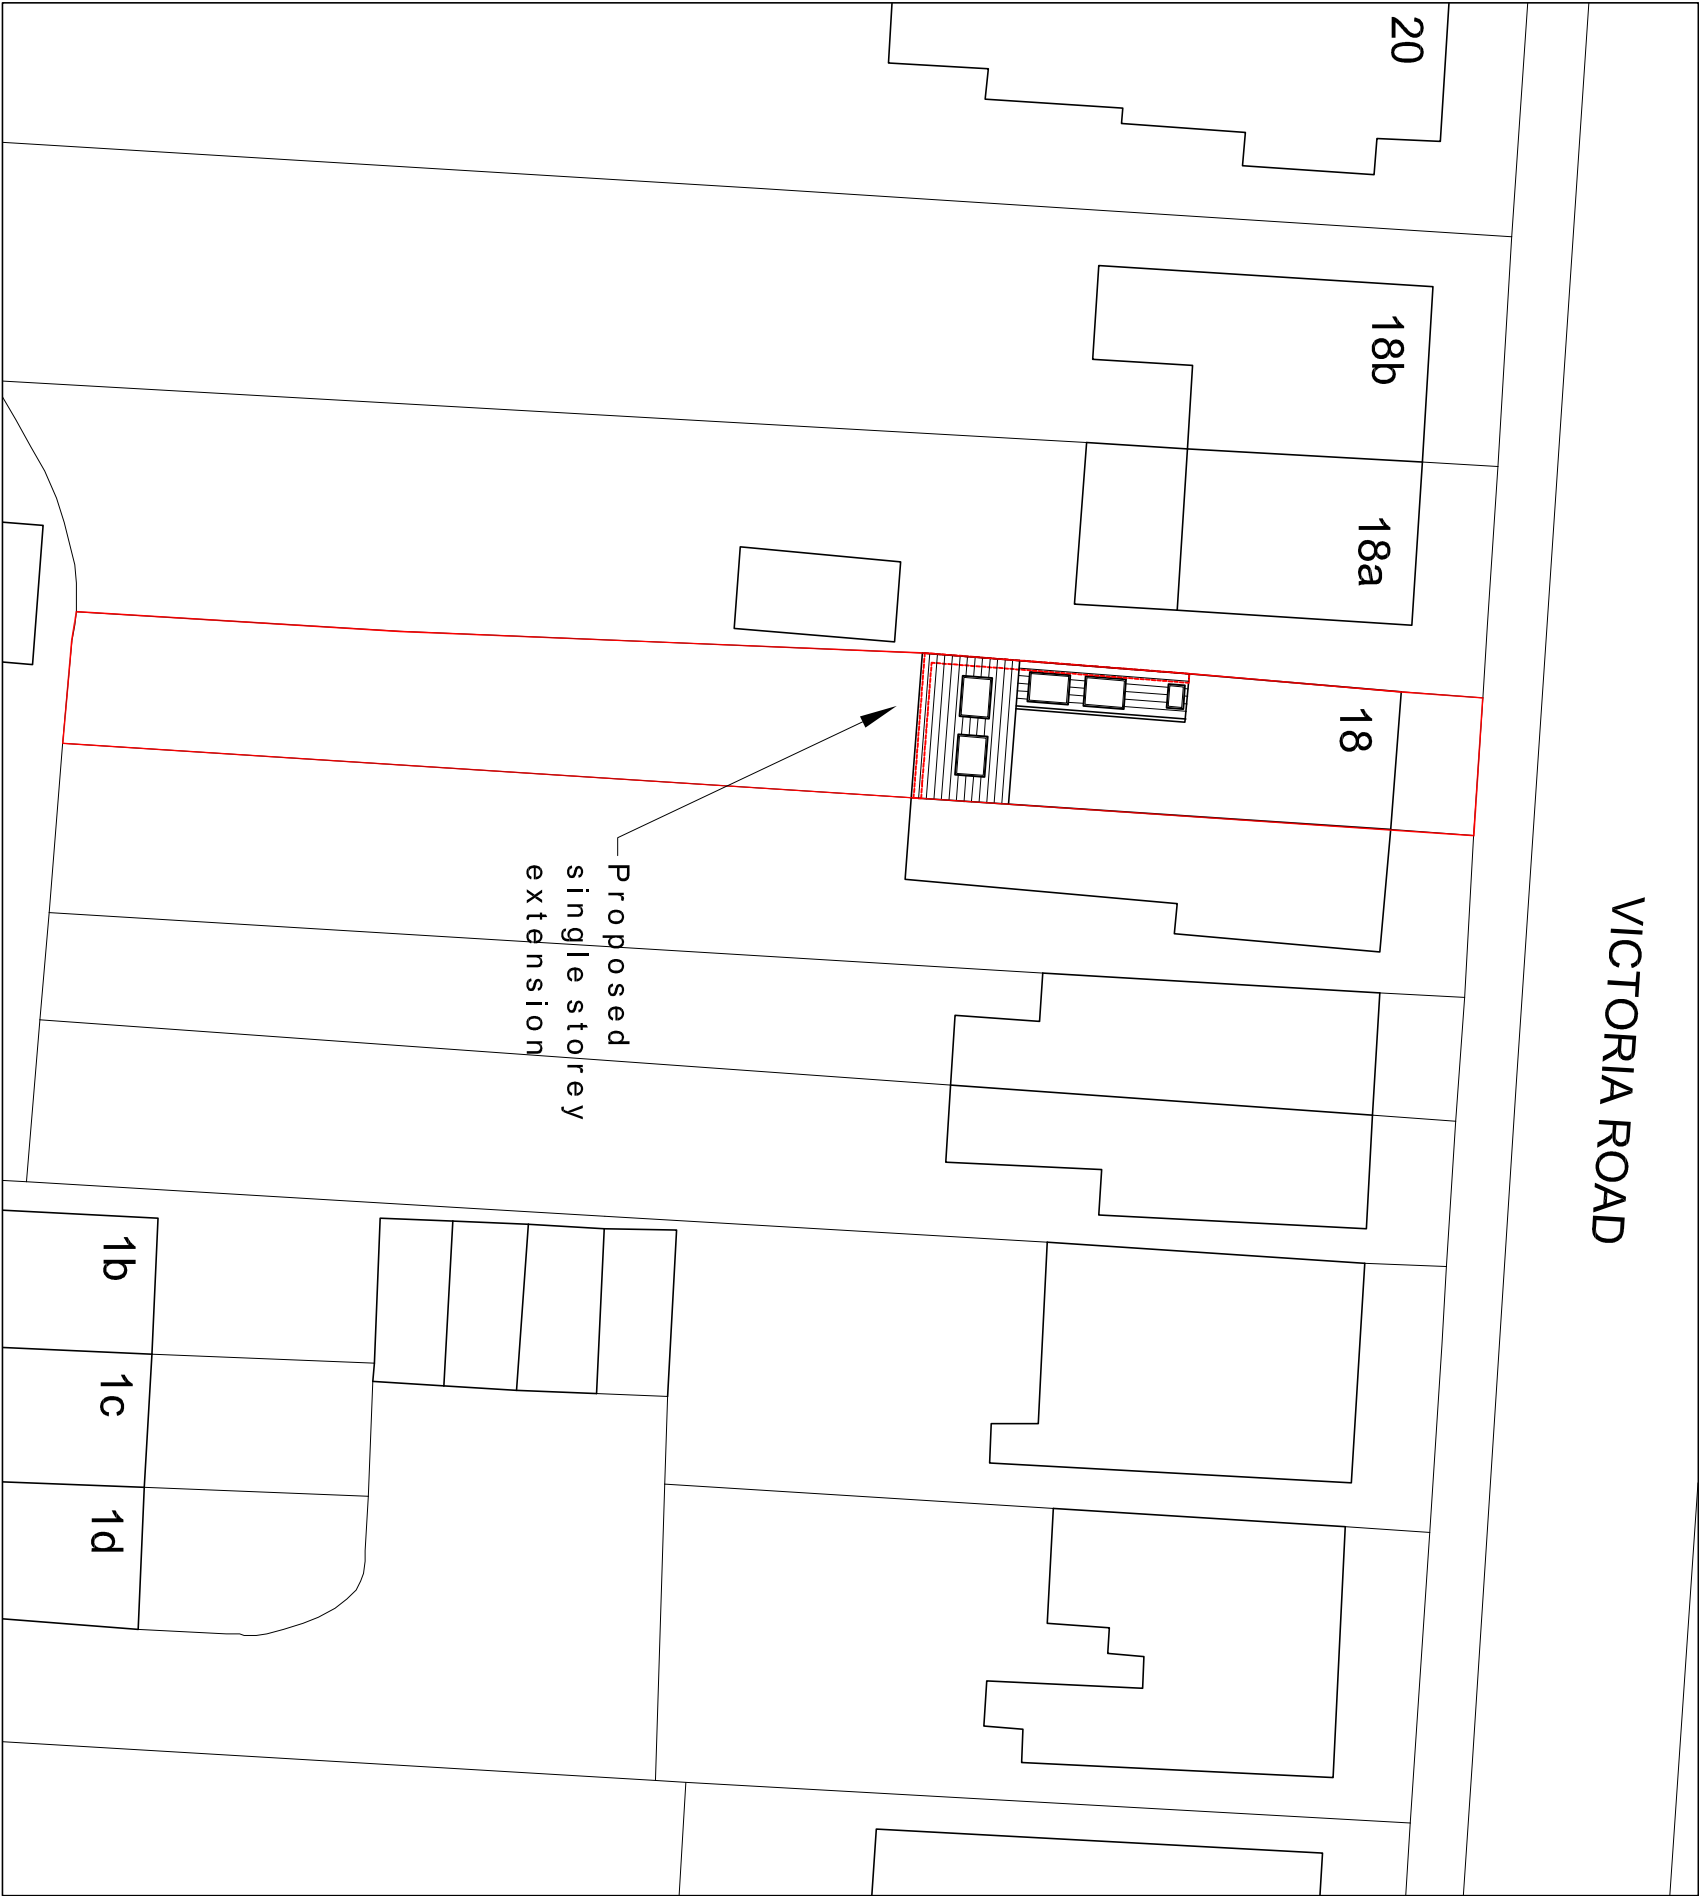

Proposed site plan scale 1:250

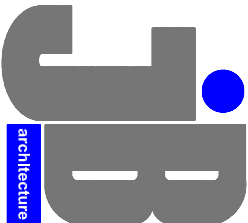 

JIMMY BESSANT ARCHITECTURE
TEL: 01243 373620 M: 07769904282
E: jimmy@jb-architecture.co.uk
Web: www.jb-architecture.co.uk

For
MRS TURNELL

Project
PROPOSED SIDE/REAR EXTENSION AT
18 VICTORIA ROAD
EMSWORTH
PO10 7NH

Title
SITE & LOCATION PLAN

Date	Drawn	Scale	Checked
MAY 2016	JB	1:100 @ A3	-
Job Number	Drawing Number	Revision	
PL 85.16	401		