


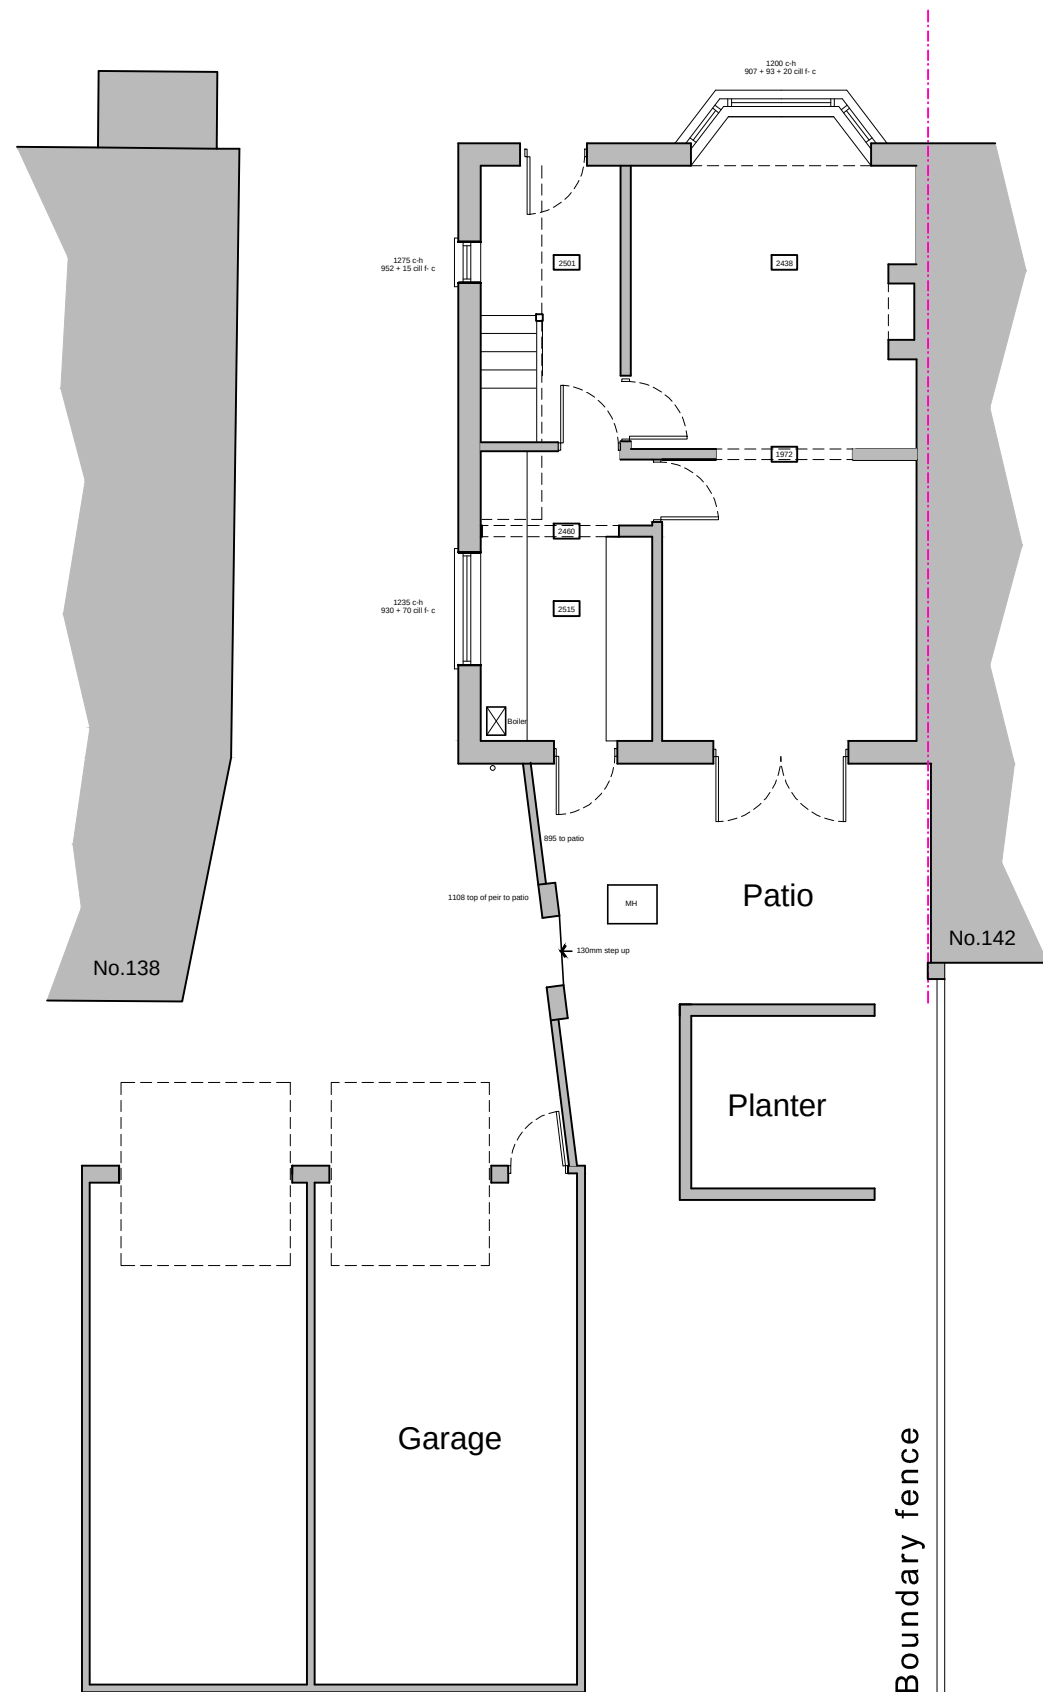


Ground floor plan
(first floor unchanged in new proposal)


Existing floor plans & elevations scale 1:100



South (rear) elevation

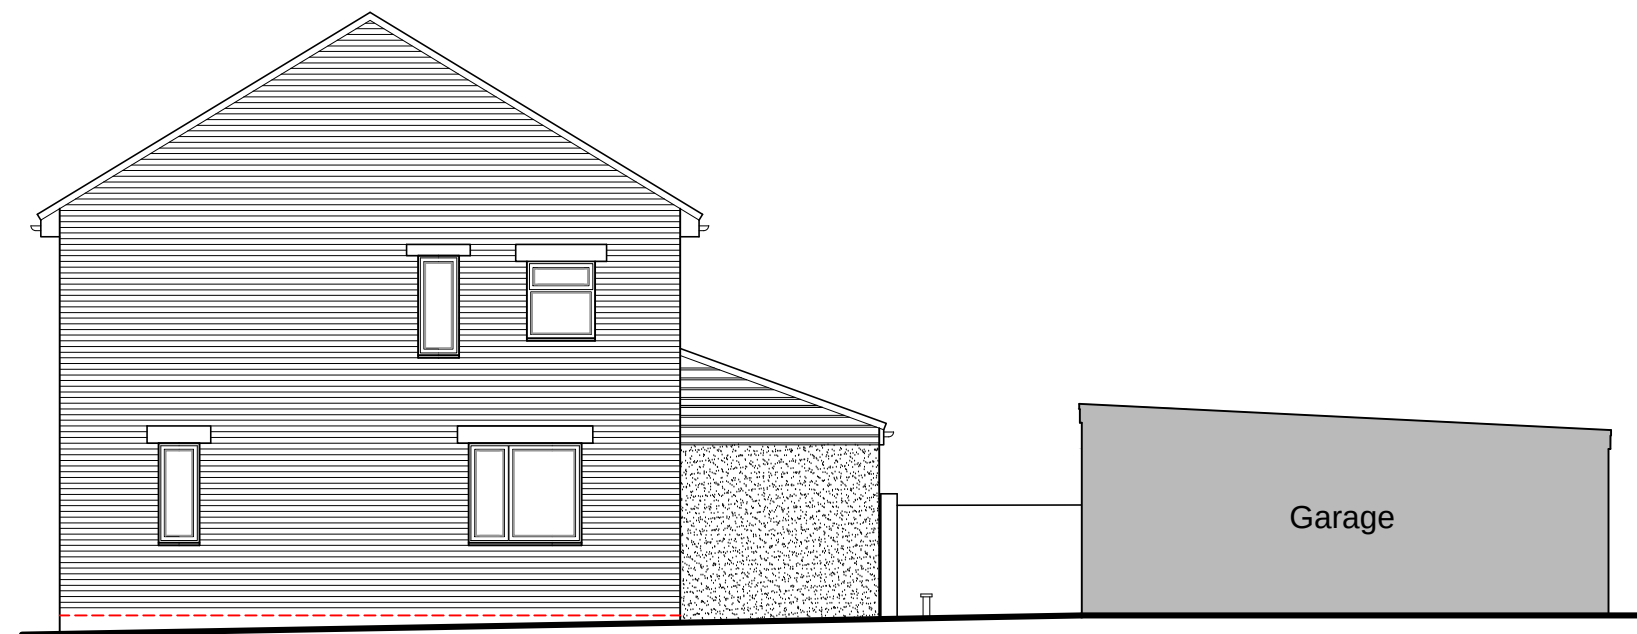

West (rear) elevation

 

For MR & MRS LIST	Title EXISTING GROUND FLOOR PLAN & ELEVATIONS			Office Tel: 01243 933732
Project PROPOSED EXTENSION AT 140 THE DALE, WATERLOOVILLE, PO7 5DF	Date JULY 2021	Drawn JB	Scale 1:100 @ A3	Checked -
	Job Number PL490.21	Drawing Number -01	Revision	Web: www.jb-architecturedesign.com



JB
architecture
JB ARCHITECTURE