

PLOT 45




Drawn by : RKDB Checked by :SJC

Date: JUNE 2016

This drawing and the works depicted
are the copyright of Simon Cooper
Associates Ltd, and may not be
reproduced or amended except by written permission.
No liability will be accepted for amendments made by
other persons.

Revisions

Rev	Date	Drawn	Checked
-----	------	-------	---------

 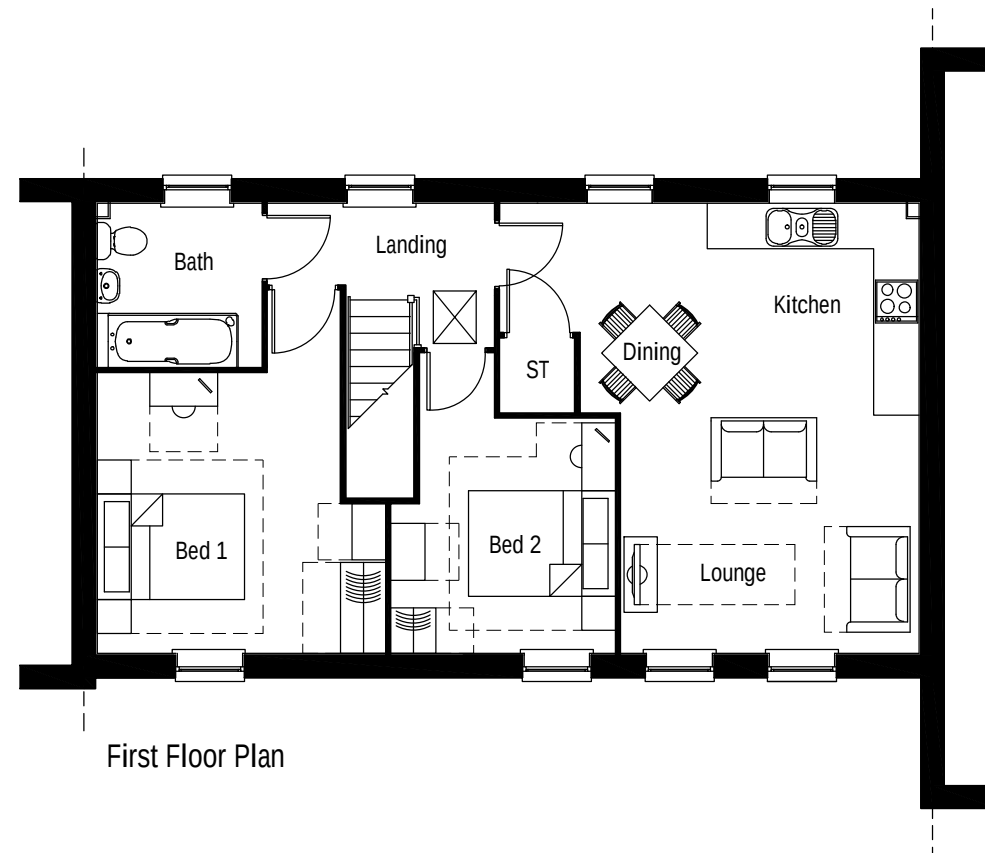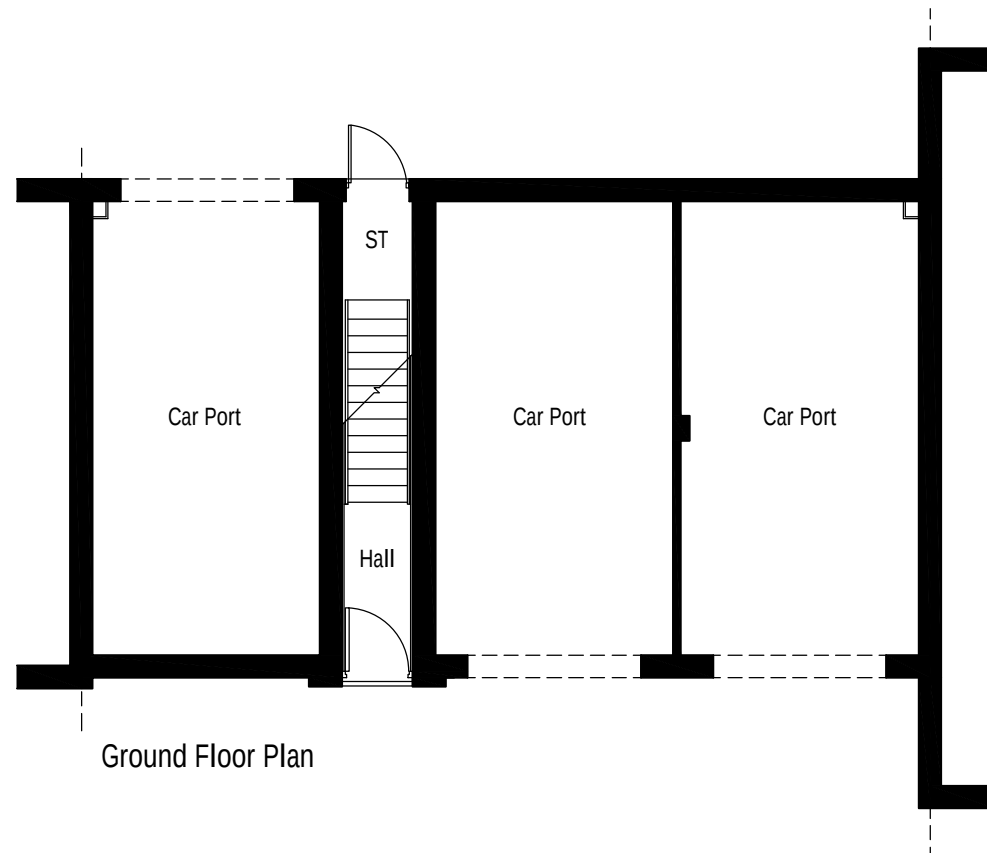

Scale 1:100

Project:

HAVANT ROAD,
EMSWORTH, HAMPSHIRE


Drawing Title:

2CH
FLOOR PLANS

Client:



BARRATT
HOMES

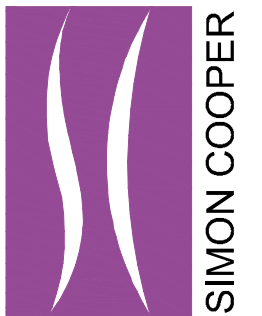

Simon Cooper Associates Limited,
Connaught House, 22/24 Guildford Road, Bagshot, GU19 5JN
Telephone 01276 450039
info@simoncooper.net www.simoncooper.net

Drg No: 18-2059-2CH-004

Scale @ A3: 1:100

Rev:

--