




North Elevation as proposed
1 : 100

West Elevation as proposed
1 : 100


South Elevation as proposed
1 : 100



East Elevation as proposed
1 : 100

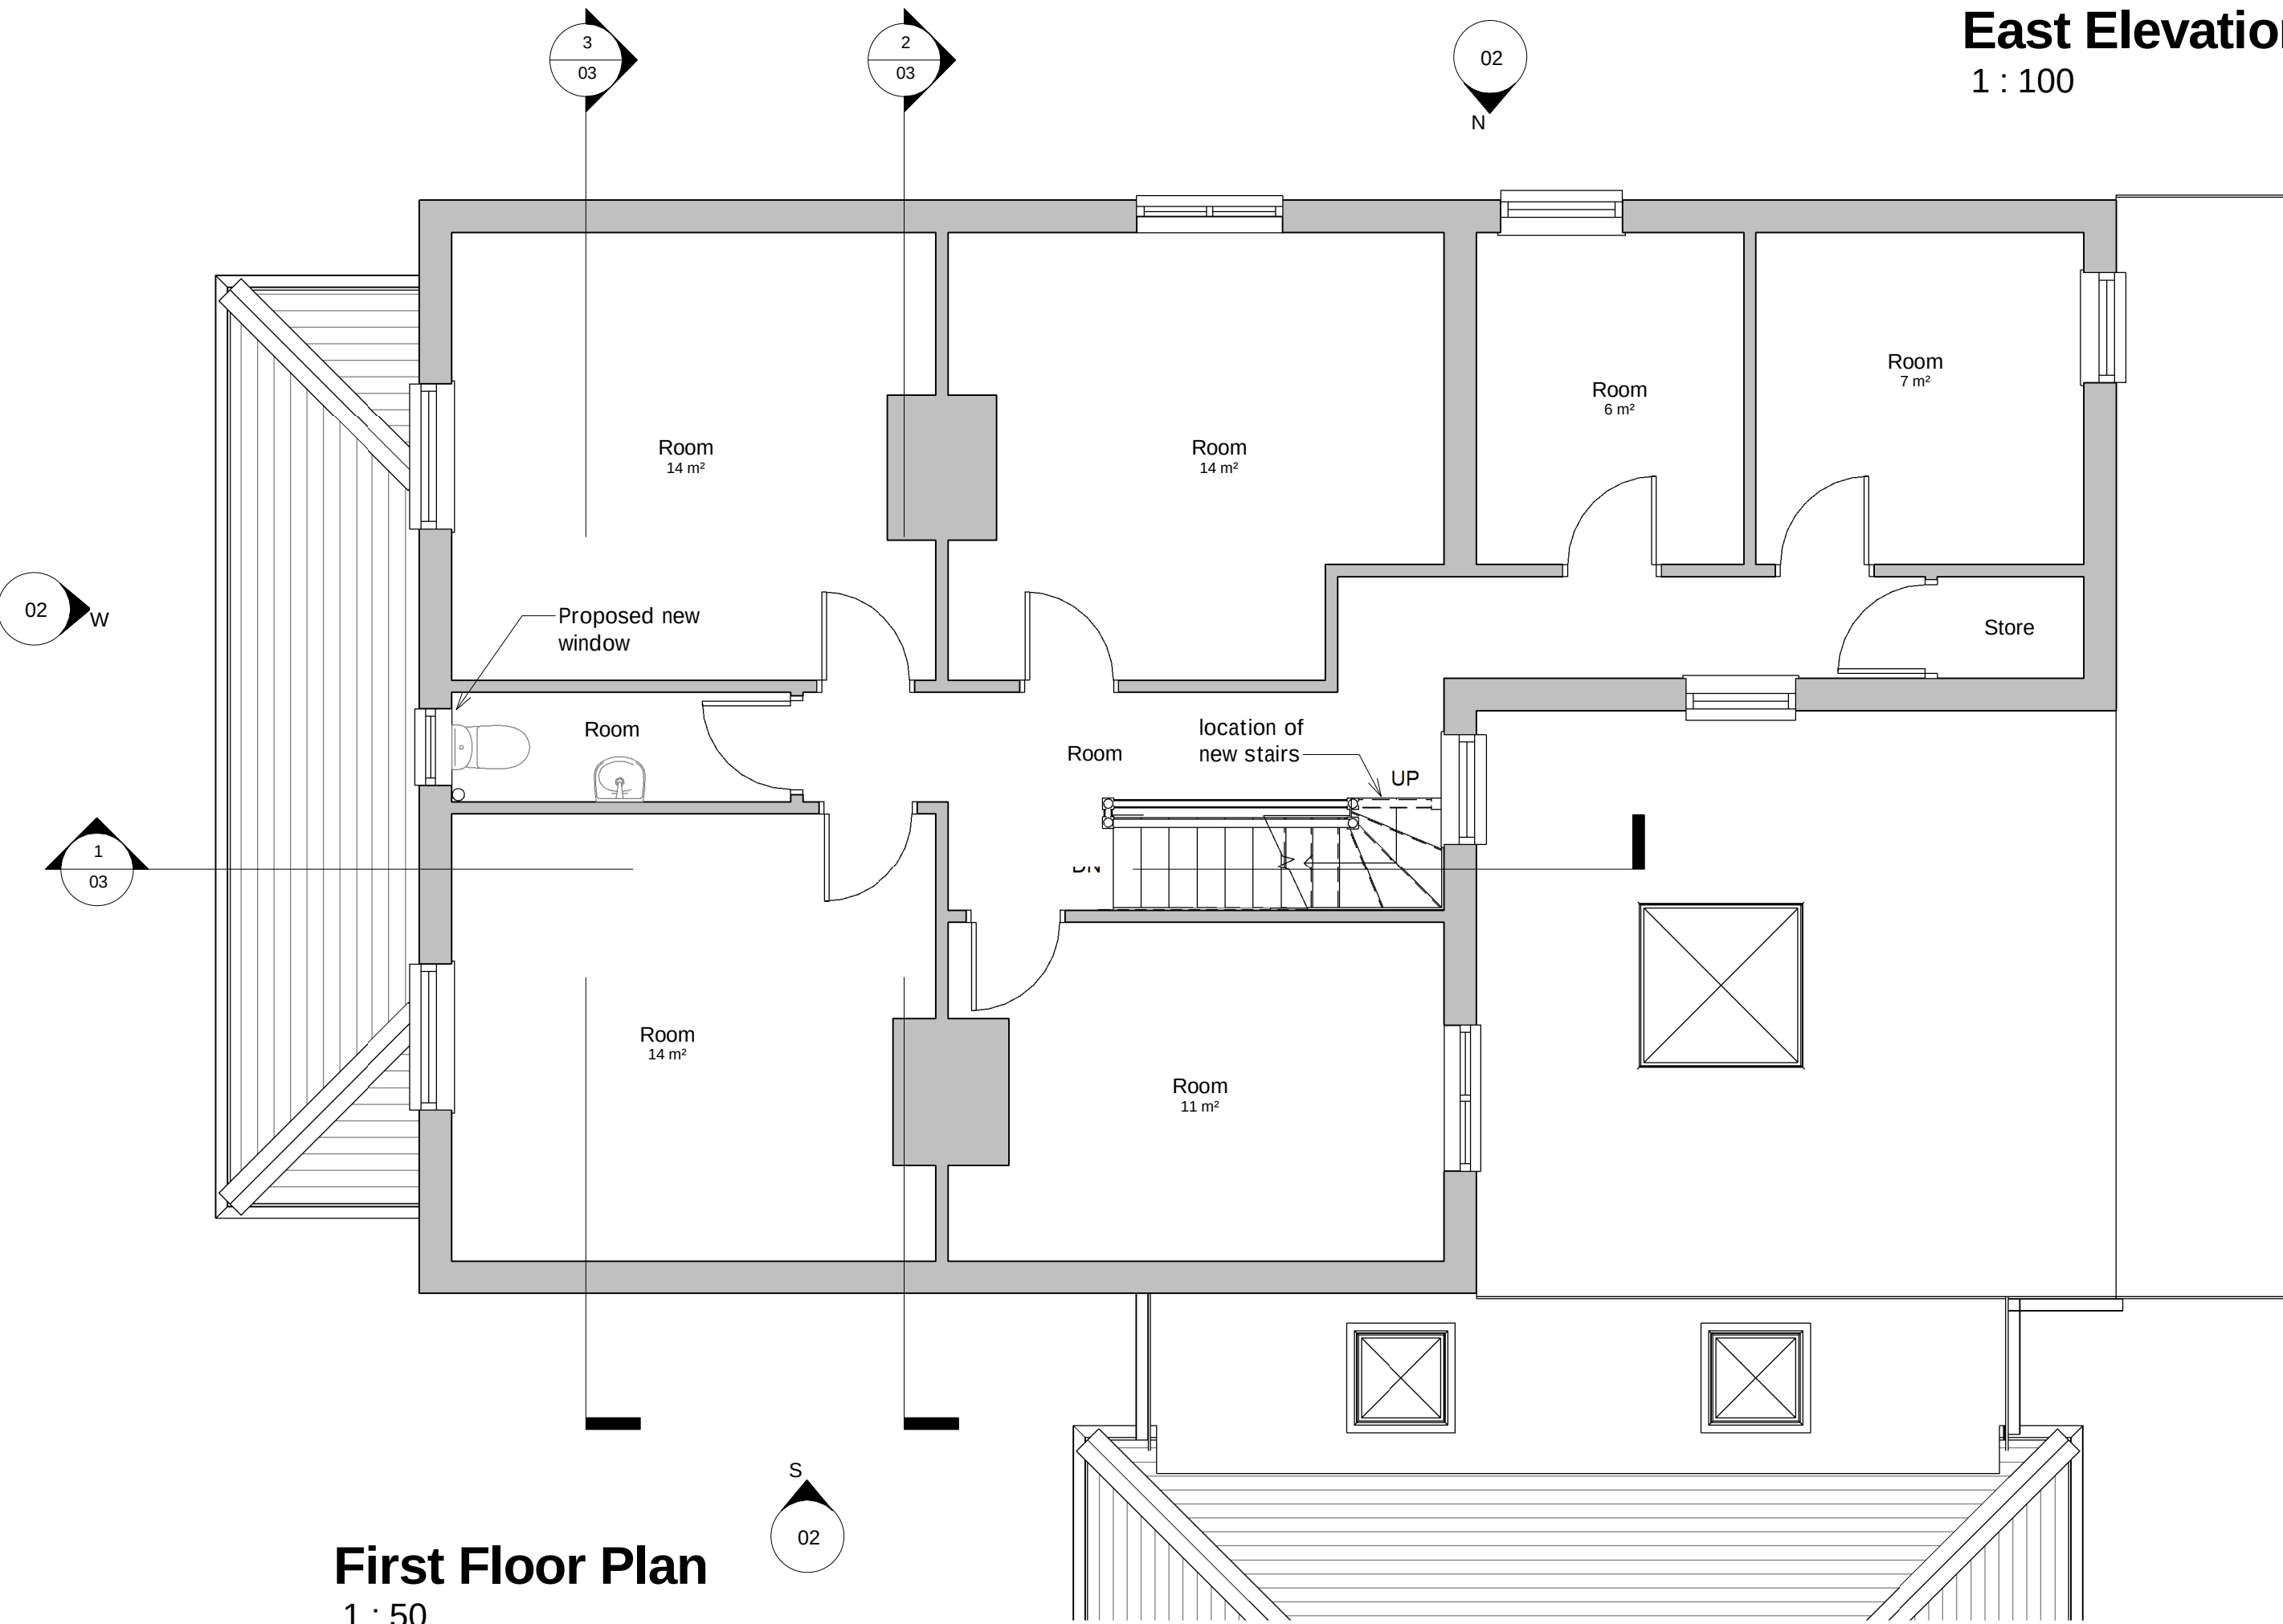

First Floor Plan
1 : 50

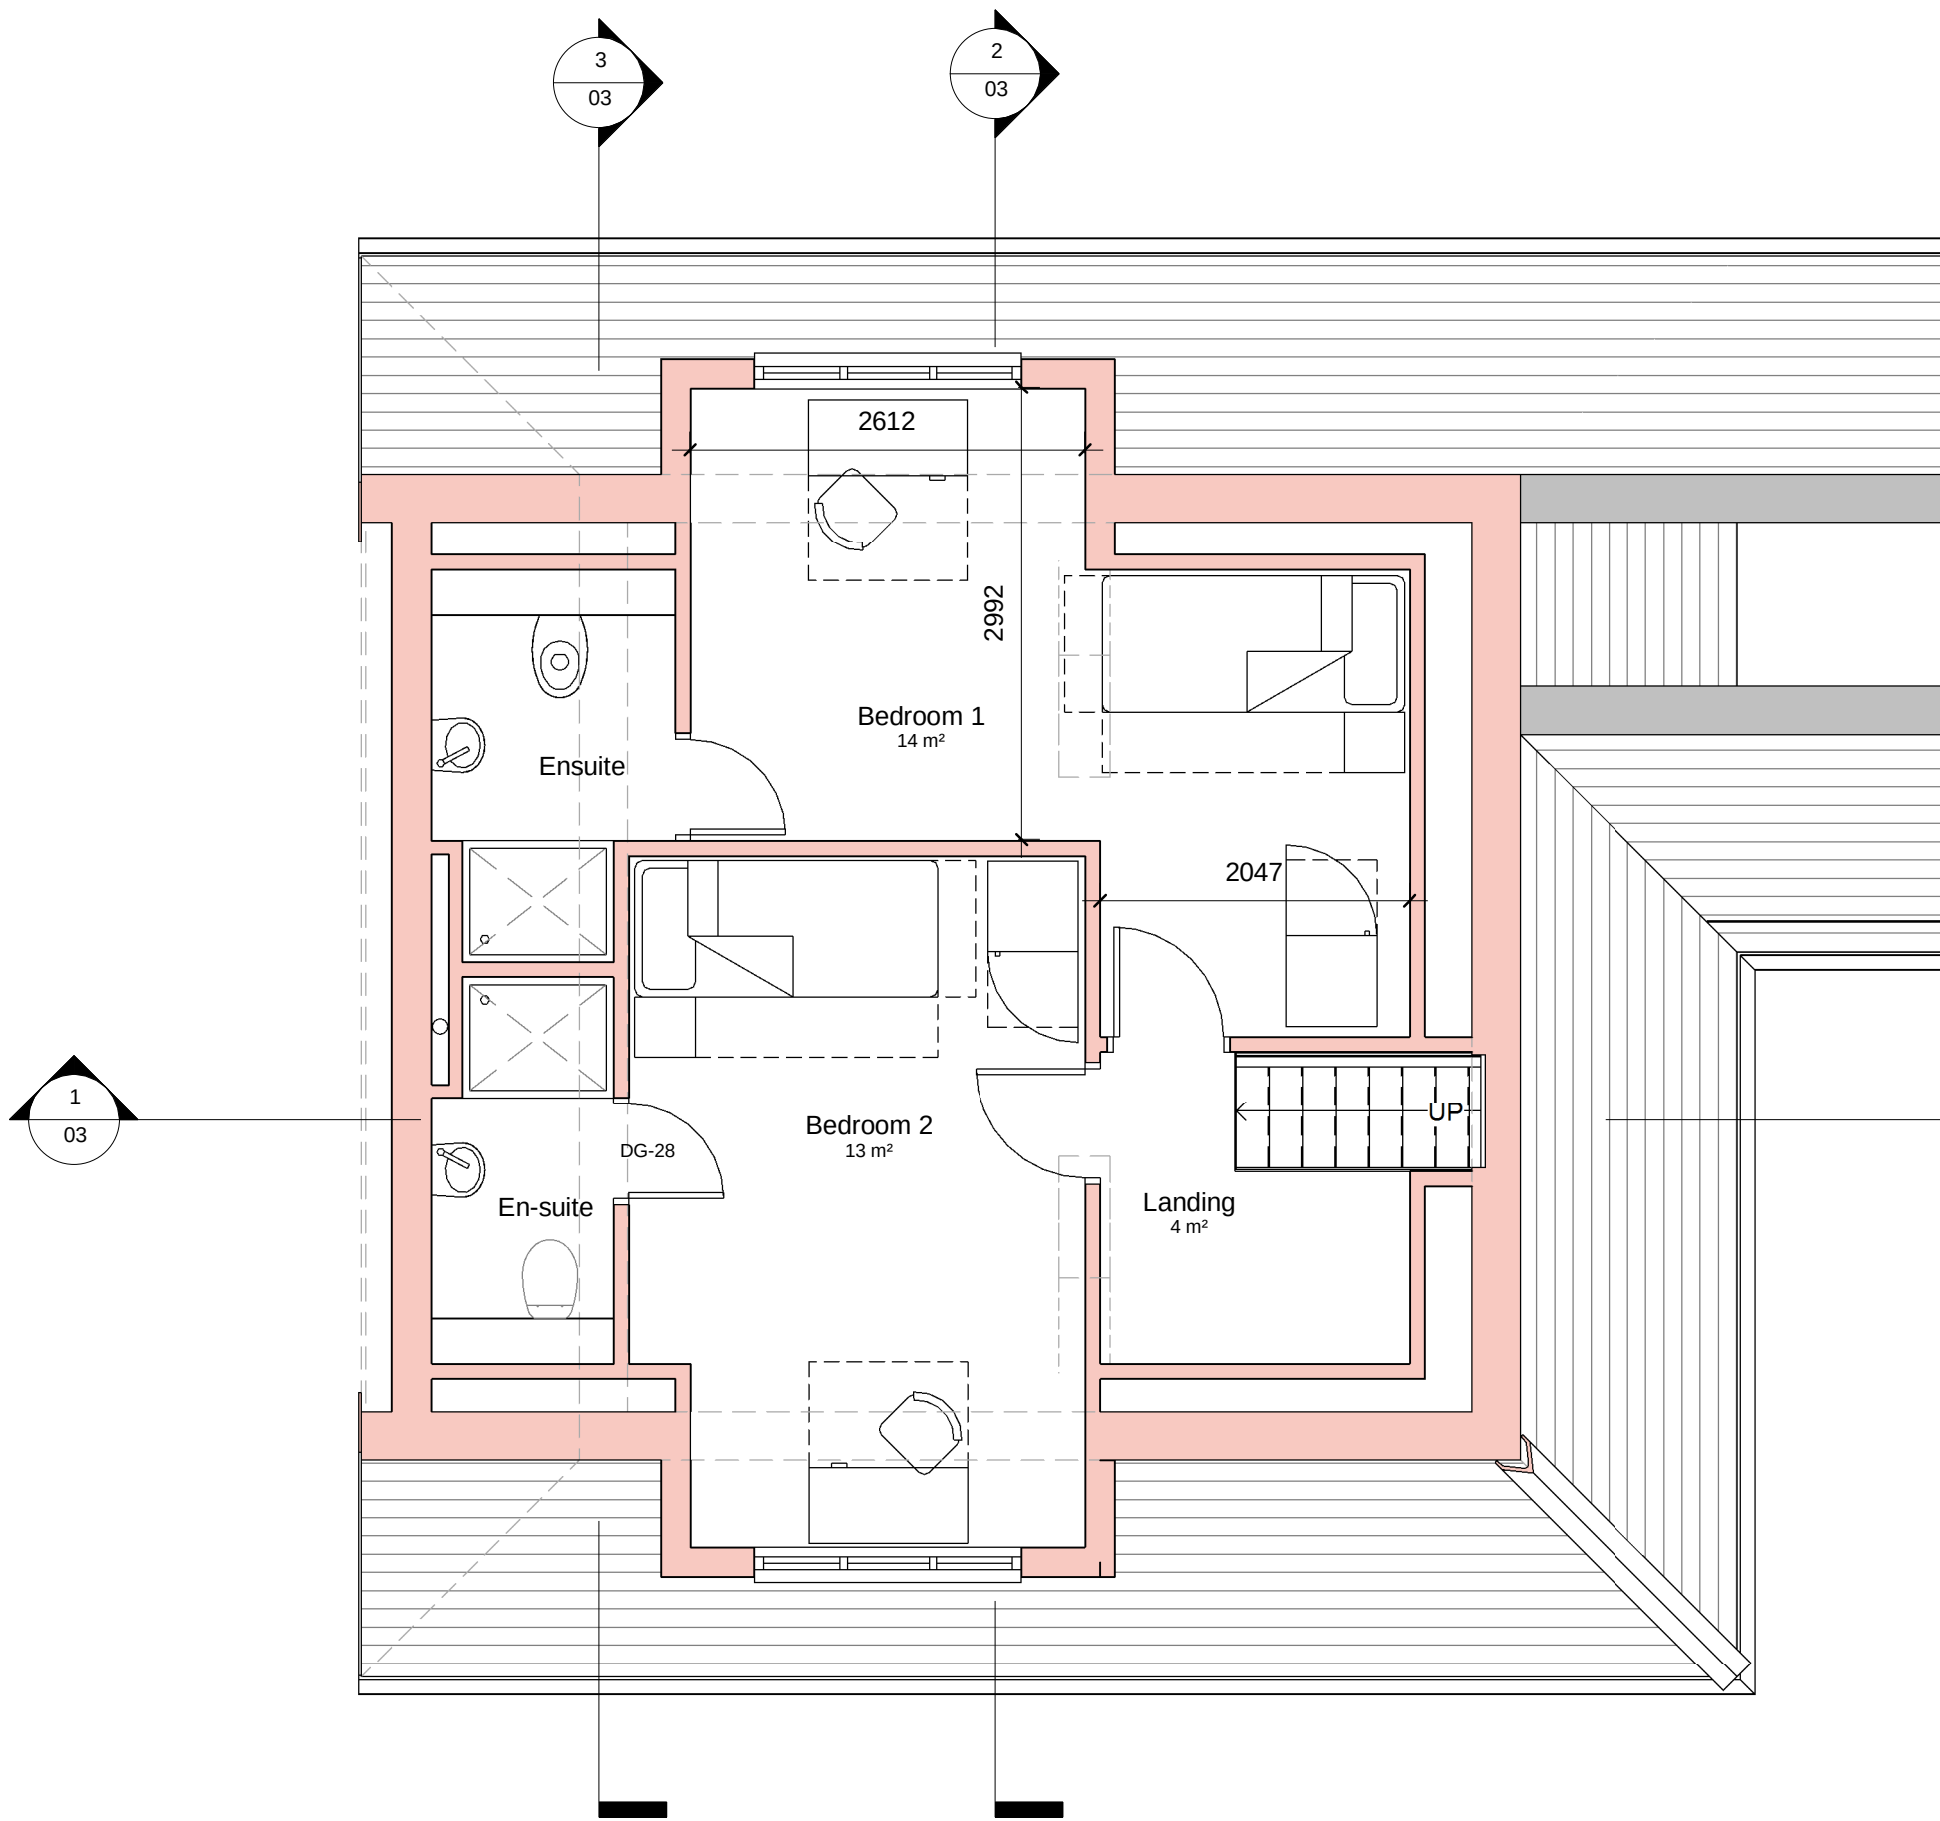

Second Floor Plan as proposed
1 : 50

Revision	Date	Initial
A	22-07-16	RW
-	Amendments for planning	18/07/16
-		RW

Hillcrest Positive Actions
Positive Outcomes

The Old Post Office, Station Road
Wickham, PO17 5JA
T: 01229 832405
e: admin@axismail.co.uk
w: www.axisarchitecture.co.uk

Axis ARCHITECTURE
CHARTERED PRACTICE

BIM Enabled Practice
This project was delivered using **Autodesk Revit®**

All dimensions are to be checked on site and any discrepancies reported to the architect before work commences. Figured dimensions only are to be taken from this drawing. This drawing is to be read in conjunction with all relevant consultants and/or specialists drawings/documents and any discrepancies or variations notified to the architect before work commences. This drawing is copyright and may not be reproduced, wholly or in part, without the consent of the architect.

PROPOSED EXTENSION
Poppy Lodge
84 Church Road, Hayling Island
for Outcomes First Group
Plans & Elevations as proposed

Scale at 1:100 in meters
0 5 9

Scale @ A1	Drawn	Checked	Date
As	RW	-	22/04/13
Indicated	Job Number & Drawing Number	Revision	
16-034 - 02		A	