




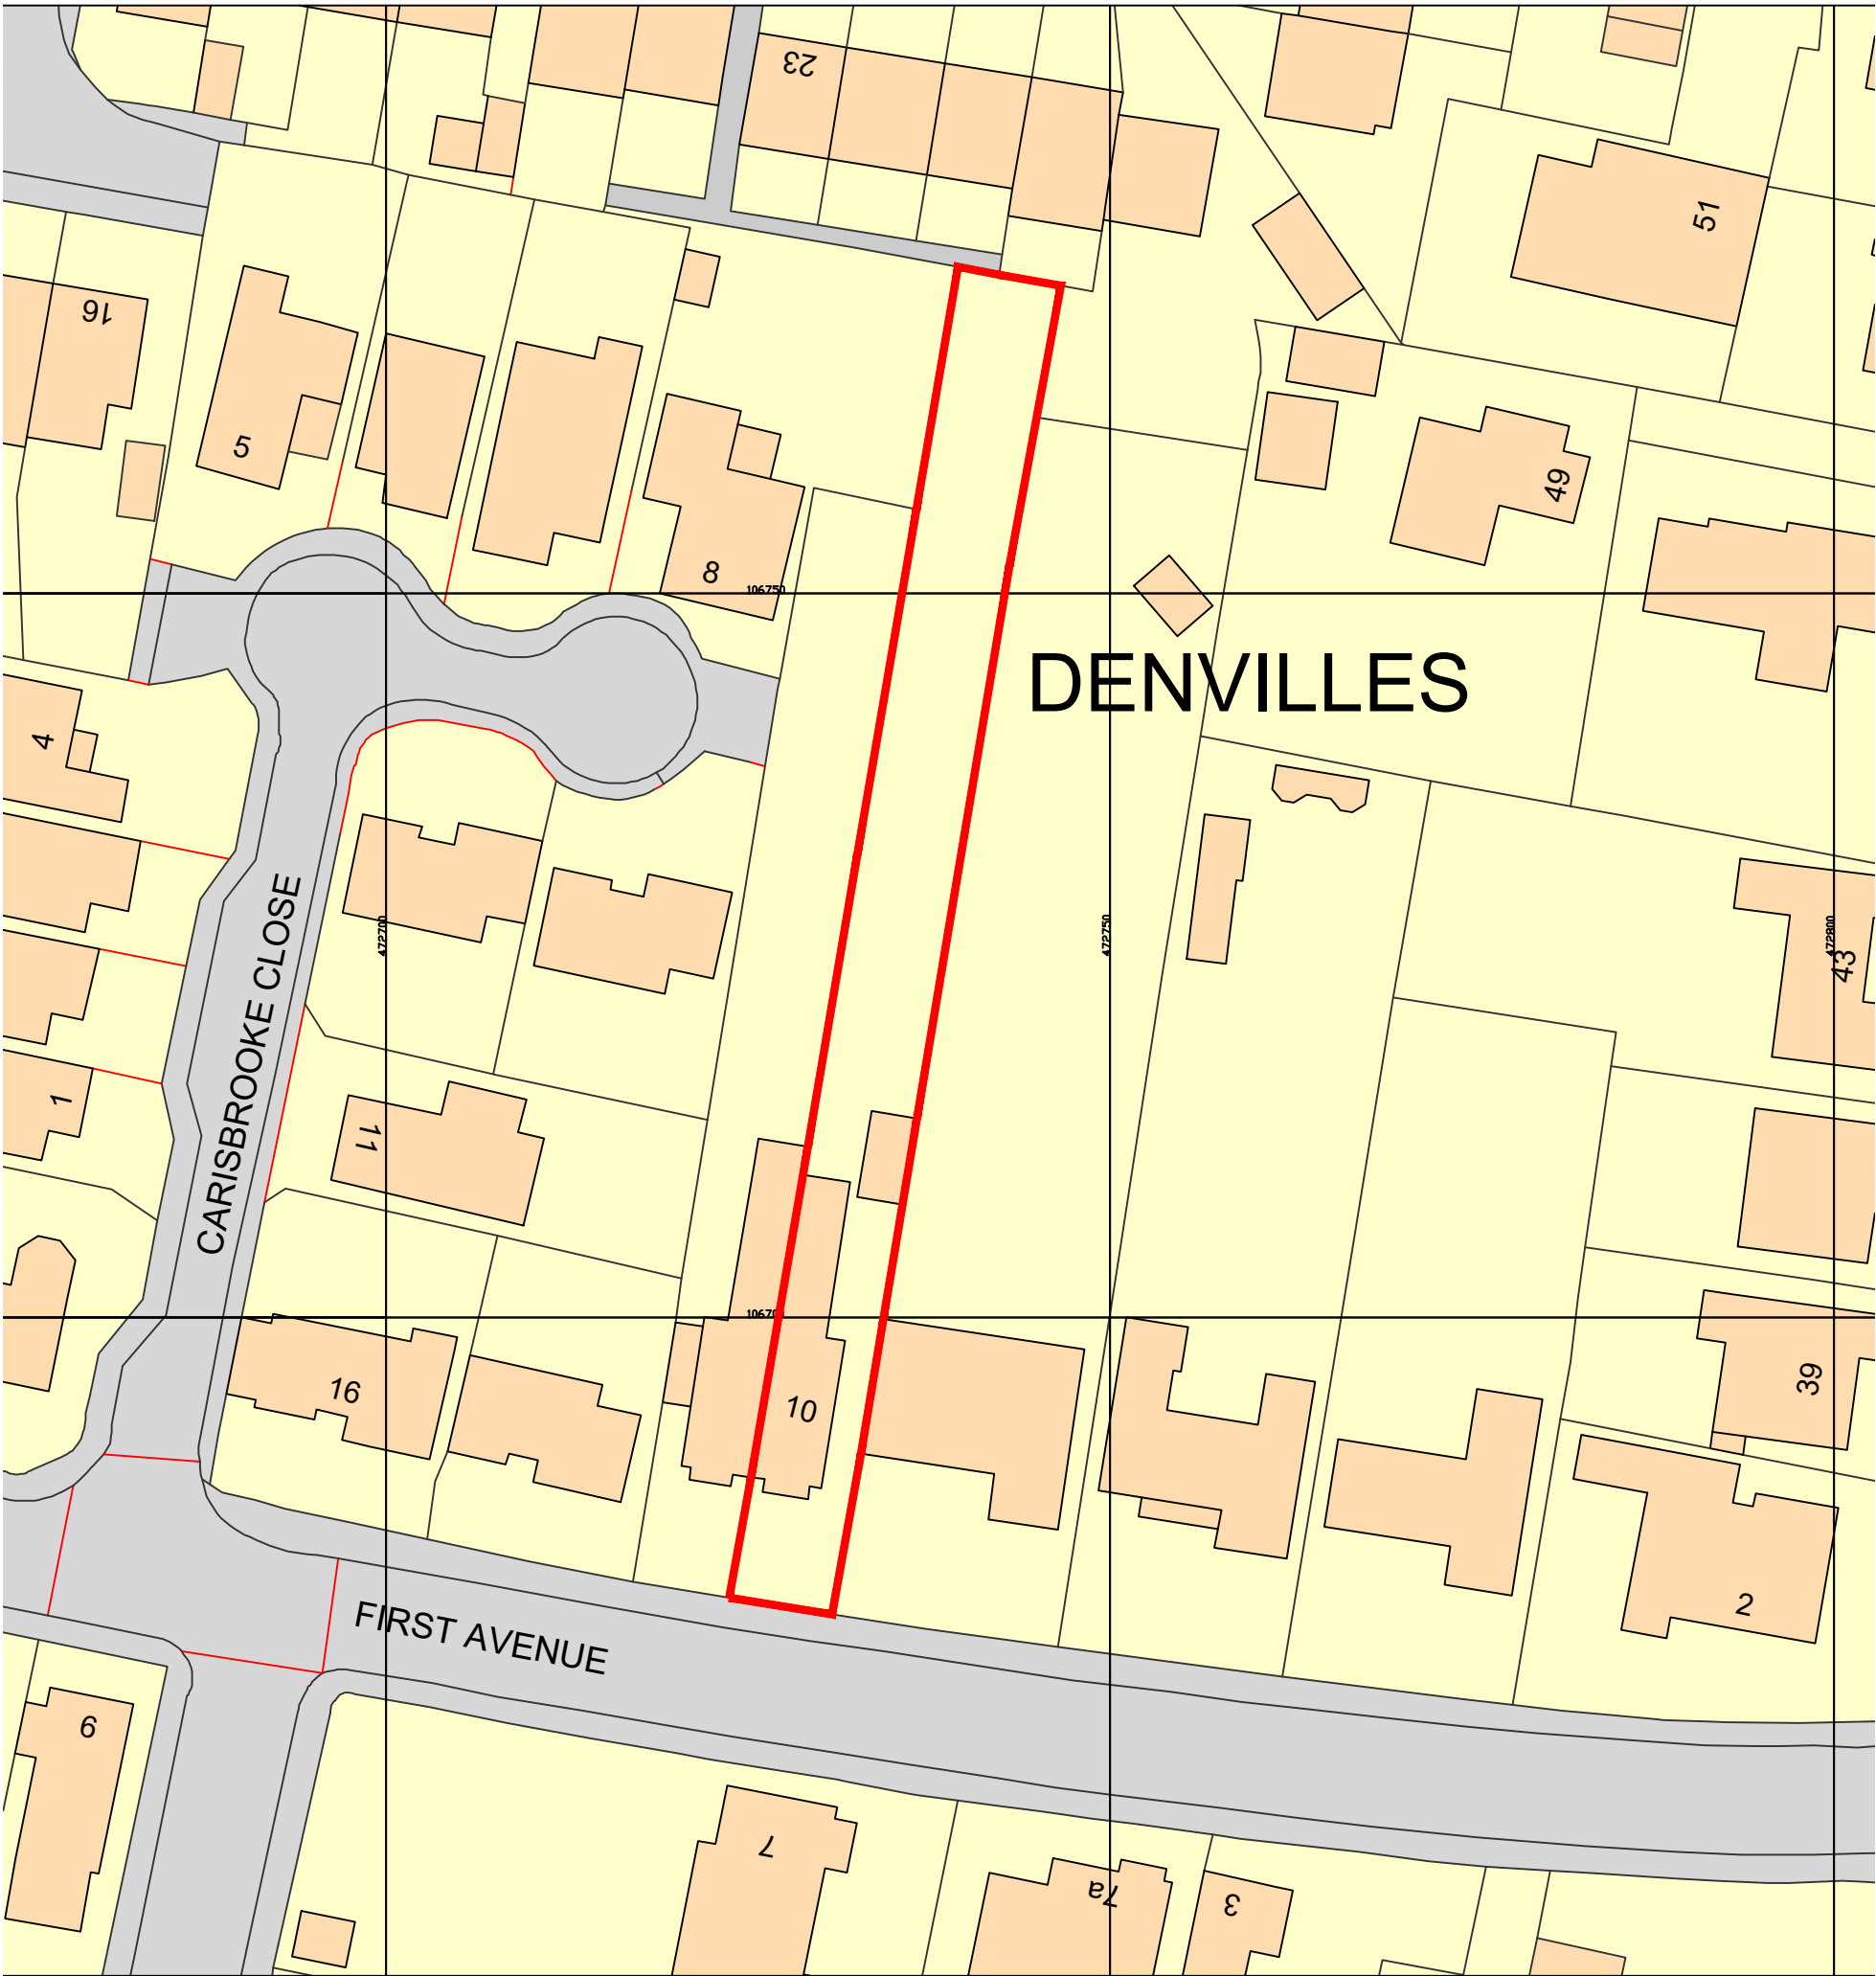


BLOCK PLAN 1:500@A1

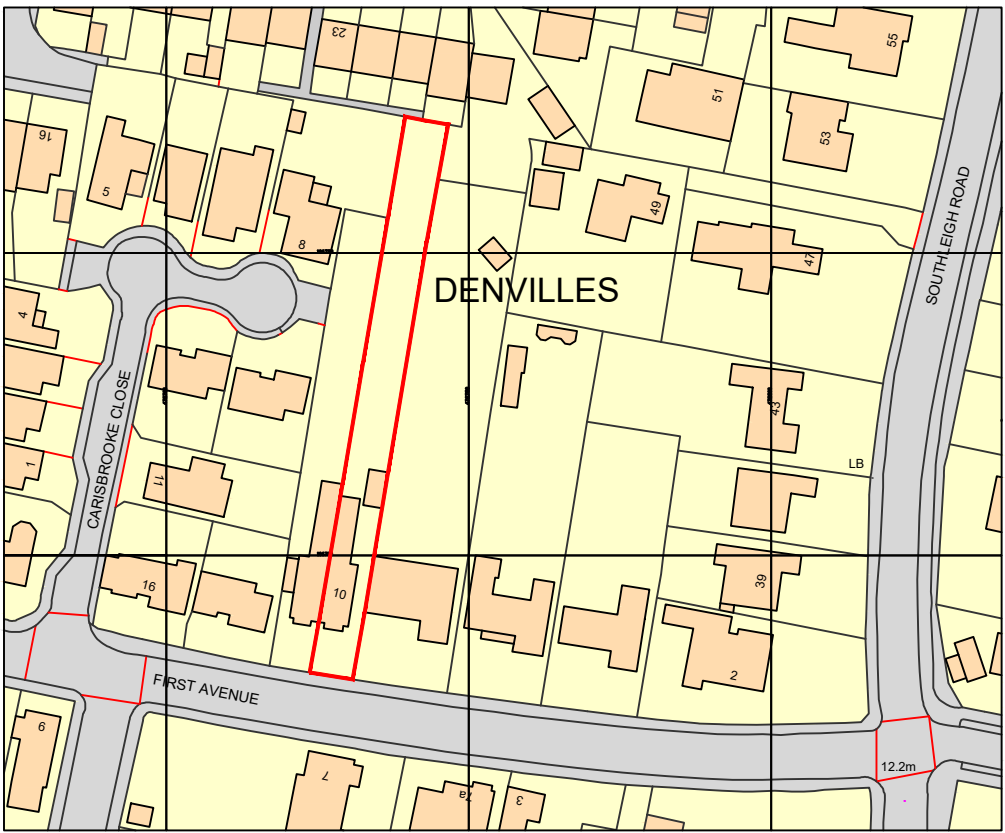

LOCATION PLAN 1:1250@A1

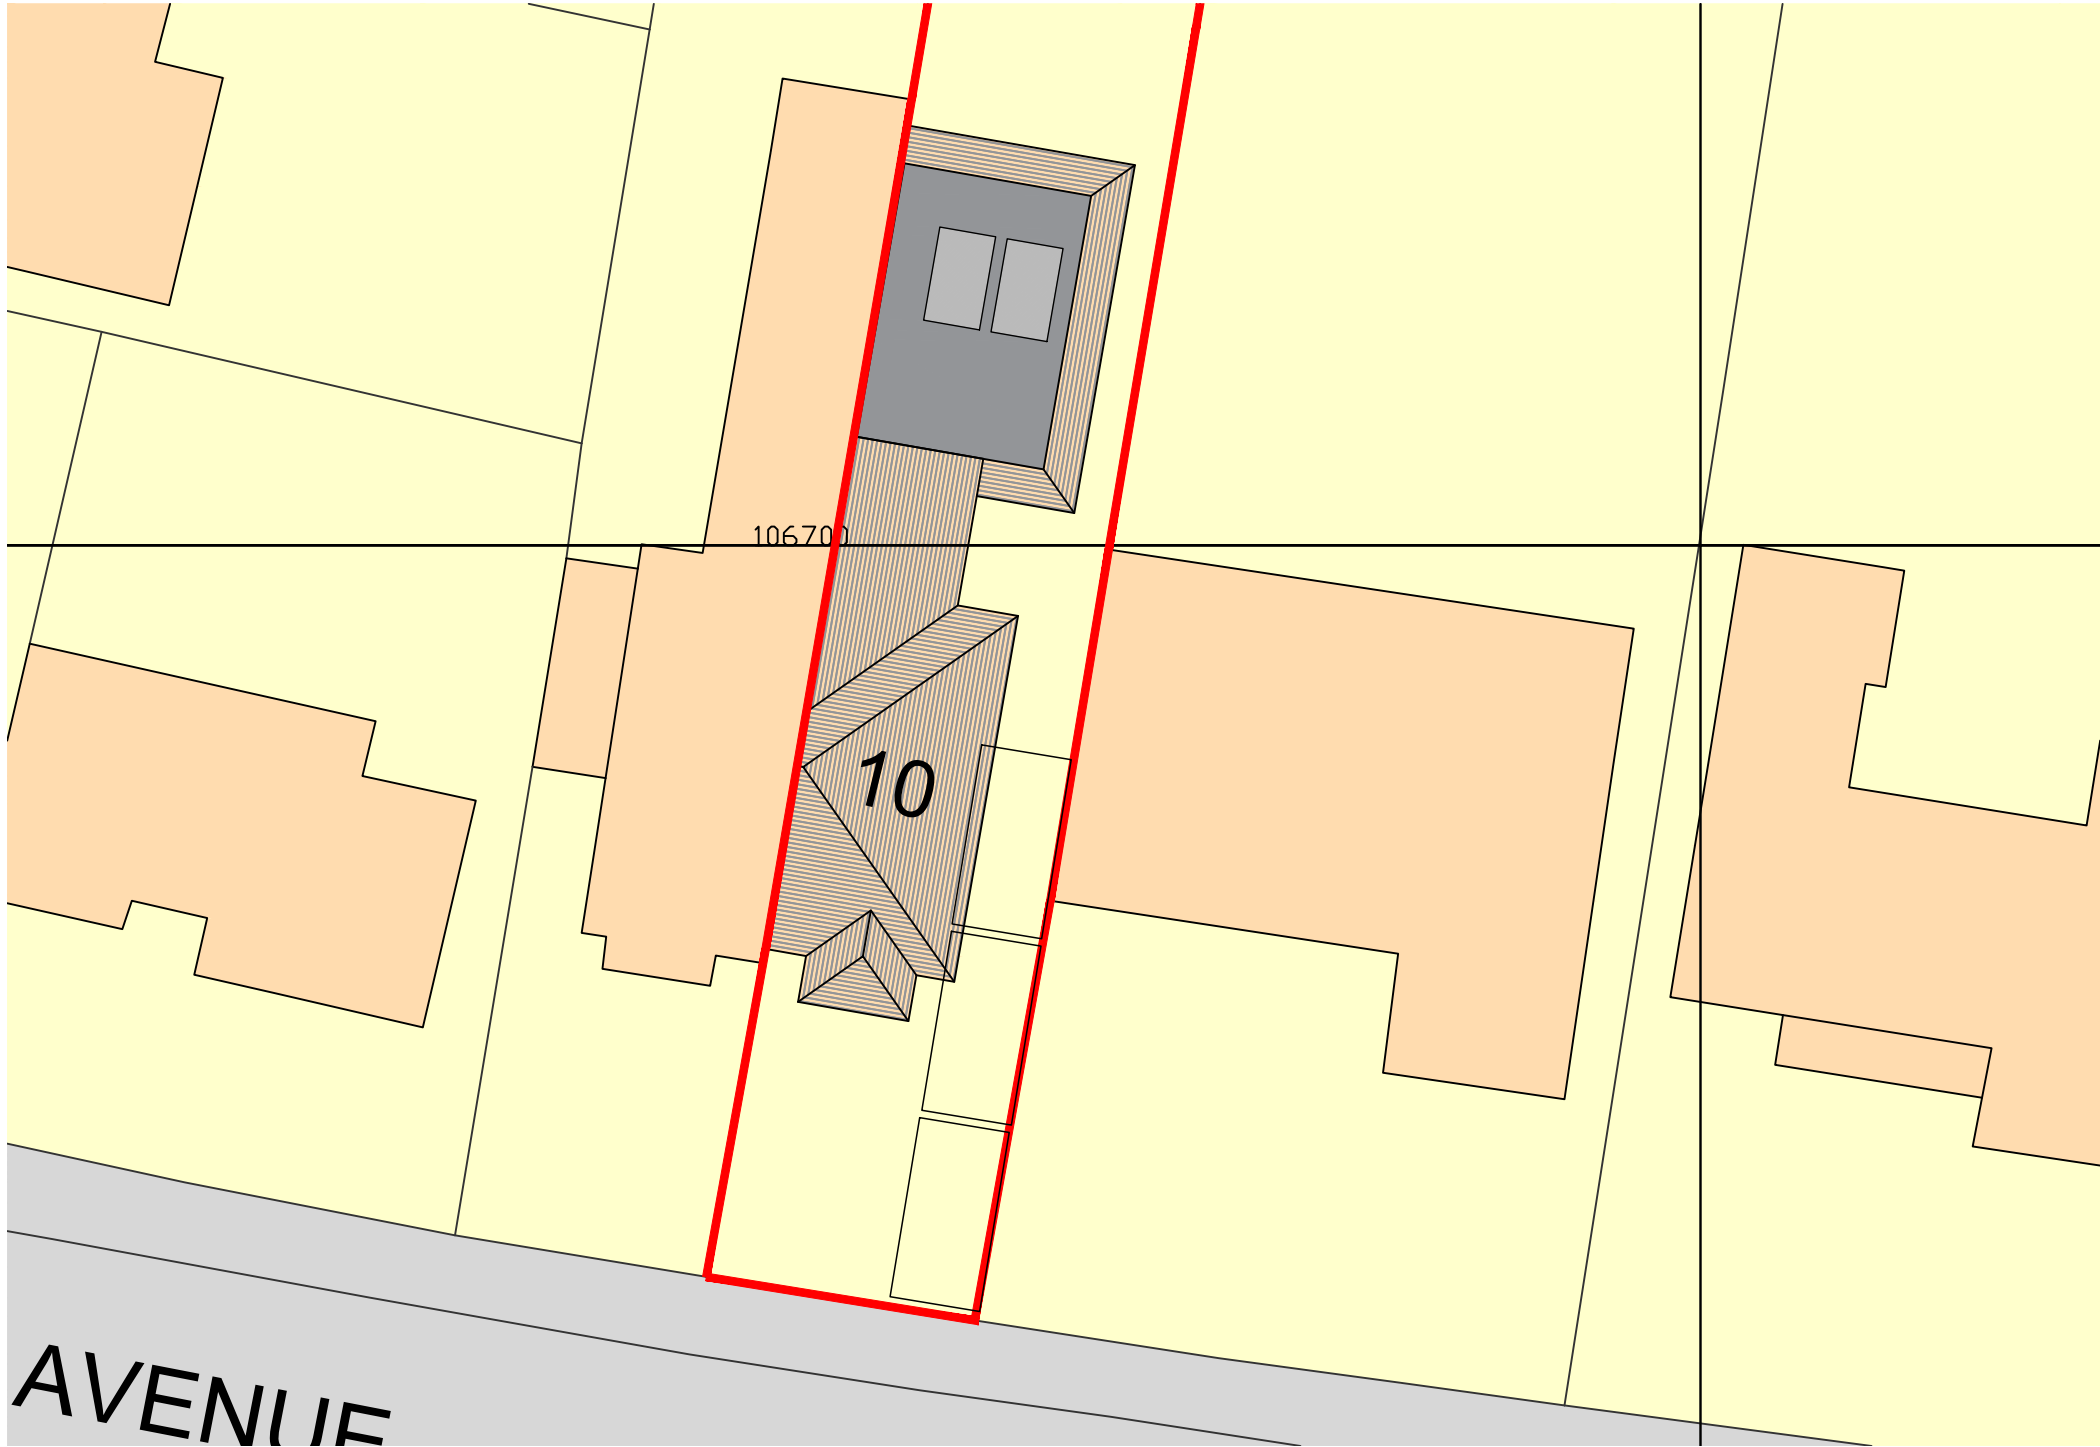

SITE PLAN 1:200@A1

 

NOTES

DO NOT SCALE FROM THIS DRAWING.
ALL DIMENSIONS TO BE CHECKED ON SITE.
COPYRIGHT PROTECTED.

REVISIONS:
REV A: 07/09/2021 - CAR PARKING SPACES INDICATED ON SITE PLAN

JOB TITLE:
PROPOSALS AT:
10 FIRST AVENUE,
HAVANT,
DERVILLES,
PO9 2QN

PLANNING

CONTACT:
07988518827
dwilliams@willowarchitecture.co.uk

MICHELLE AND JASON HILL

CLIENT:



DRAWING TITLE:
SITE, BLOCK AND LOCATION PLANS

DRAWN BY: DTW
DATE: 15/07/21 SCALE: VARIES @A1

DRAWING NO: 2007-100A