


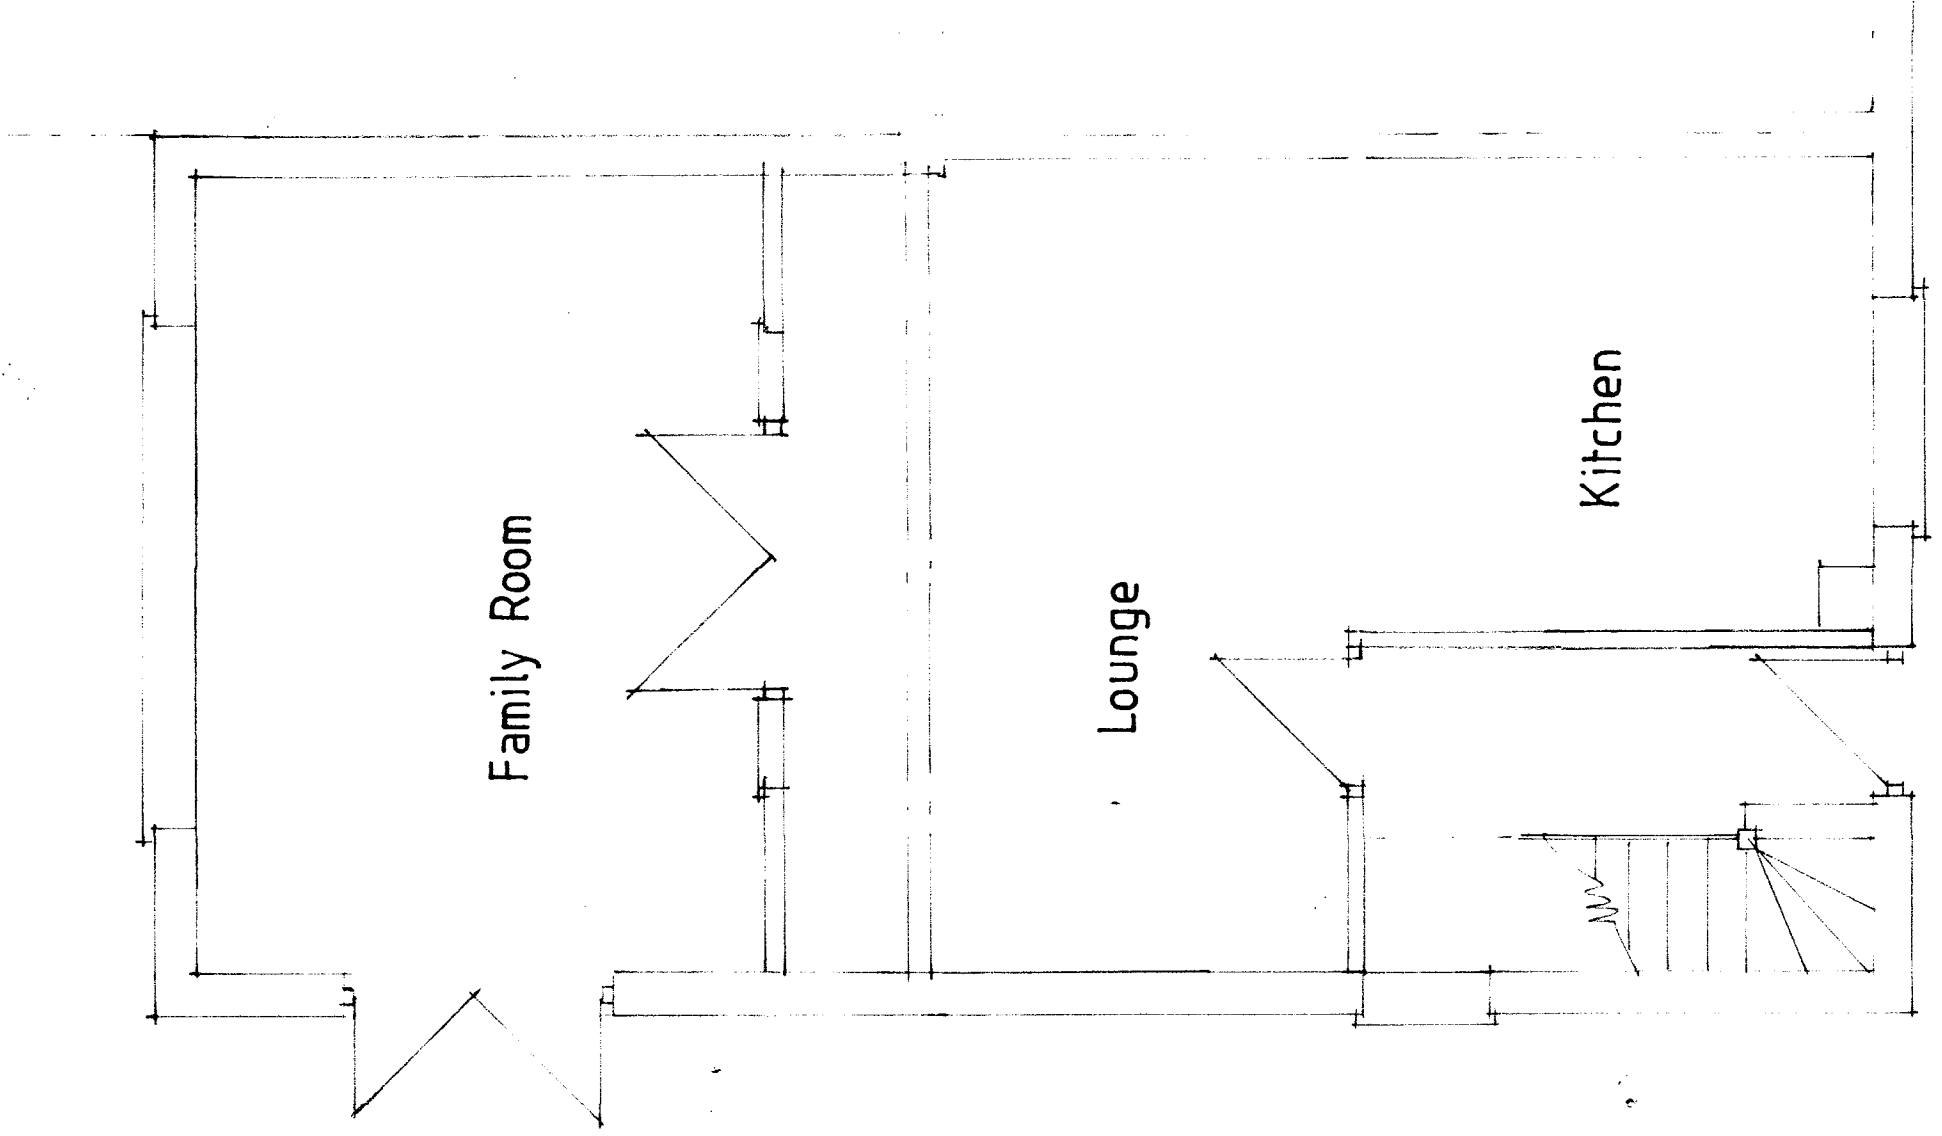

Family Room

Lounge

Kitchen

37 Catherington Way
Havant

Scale 1:50
August 2016

Ground Floor Plan - existing

