

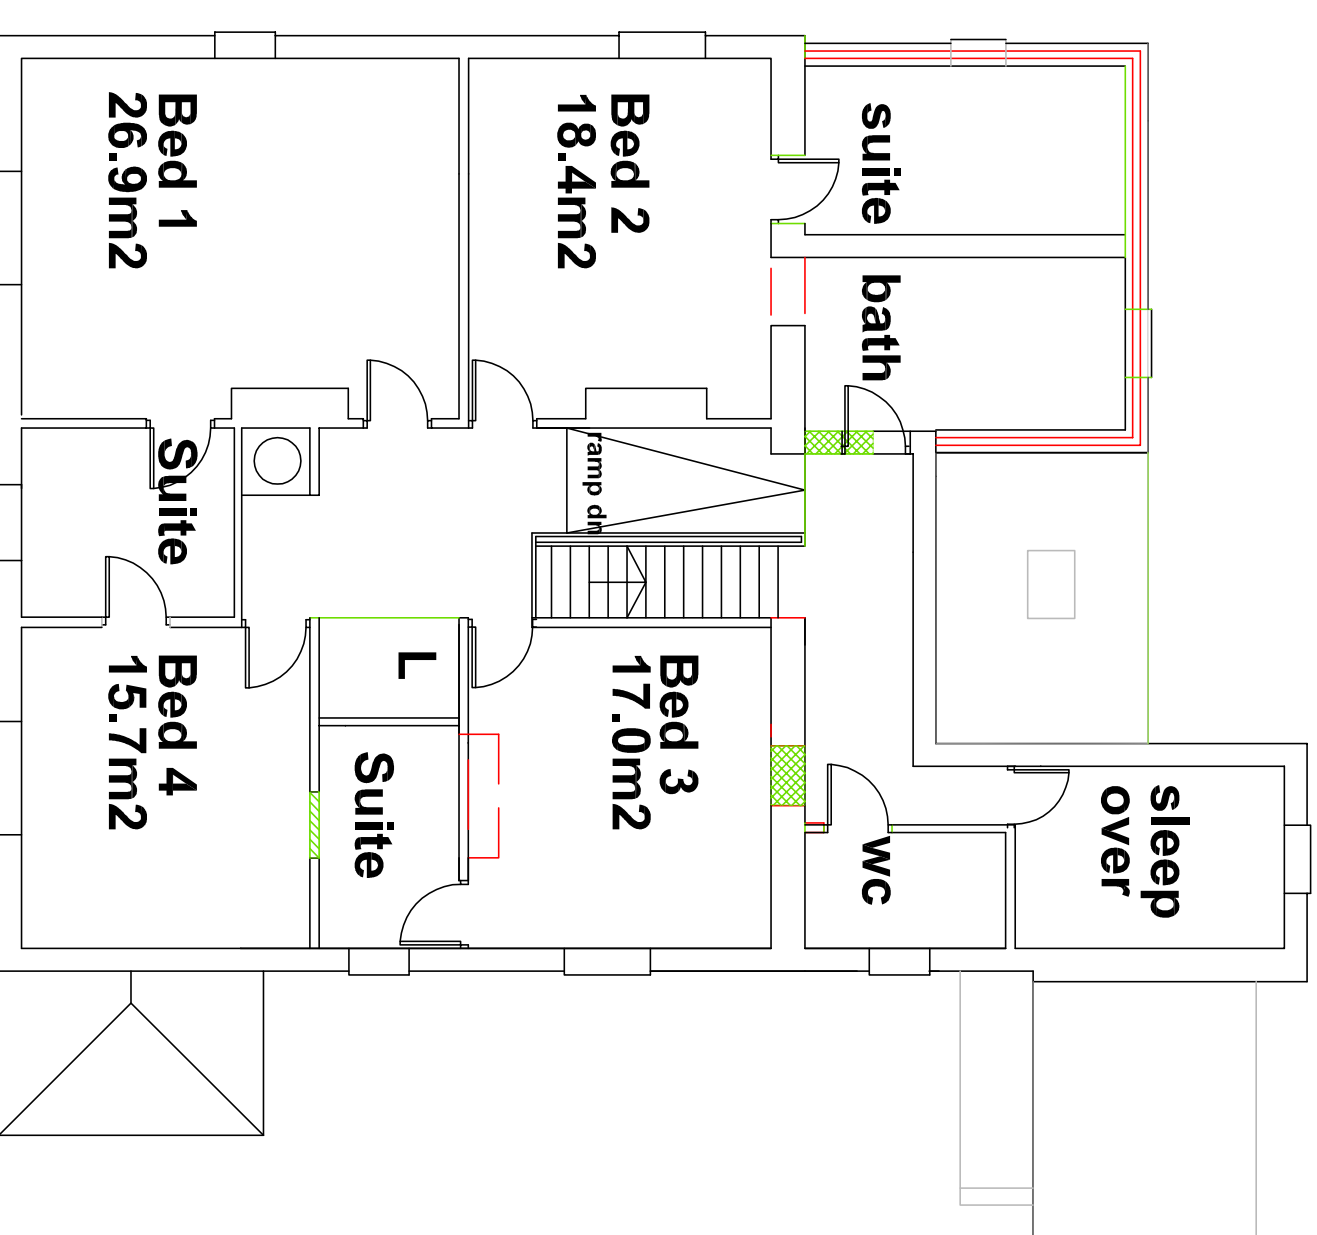


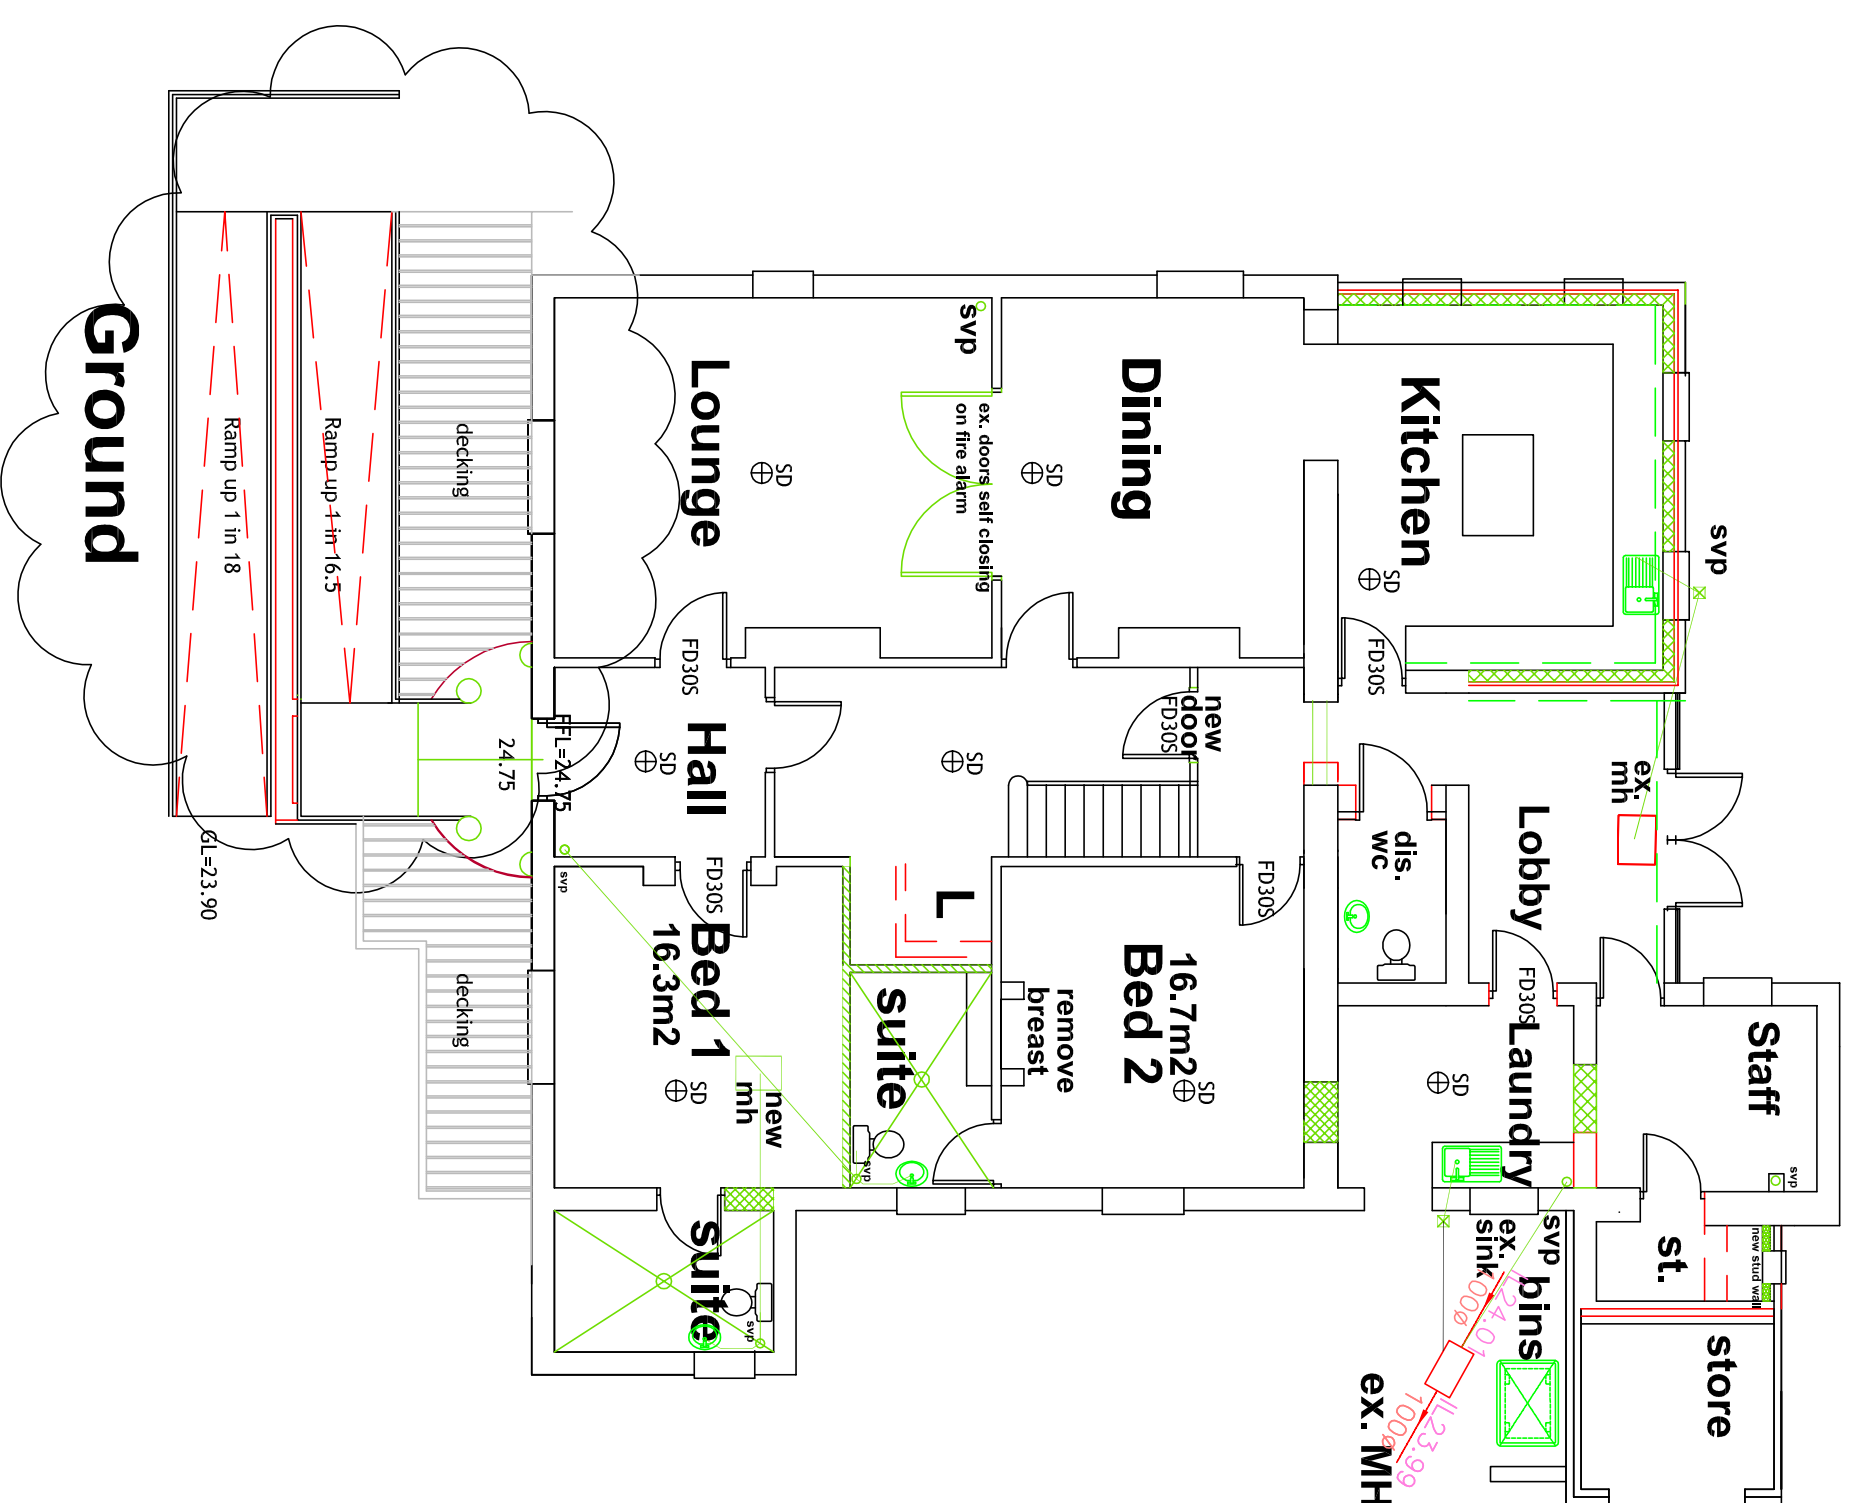

First

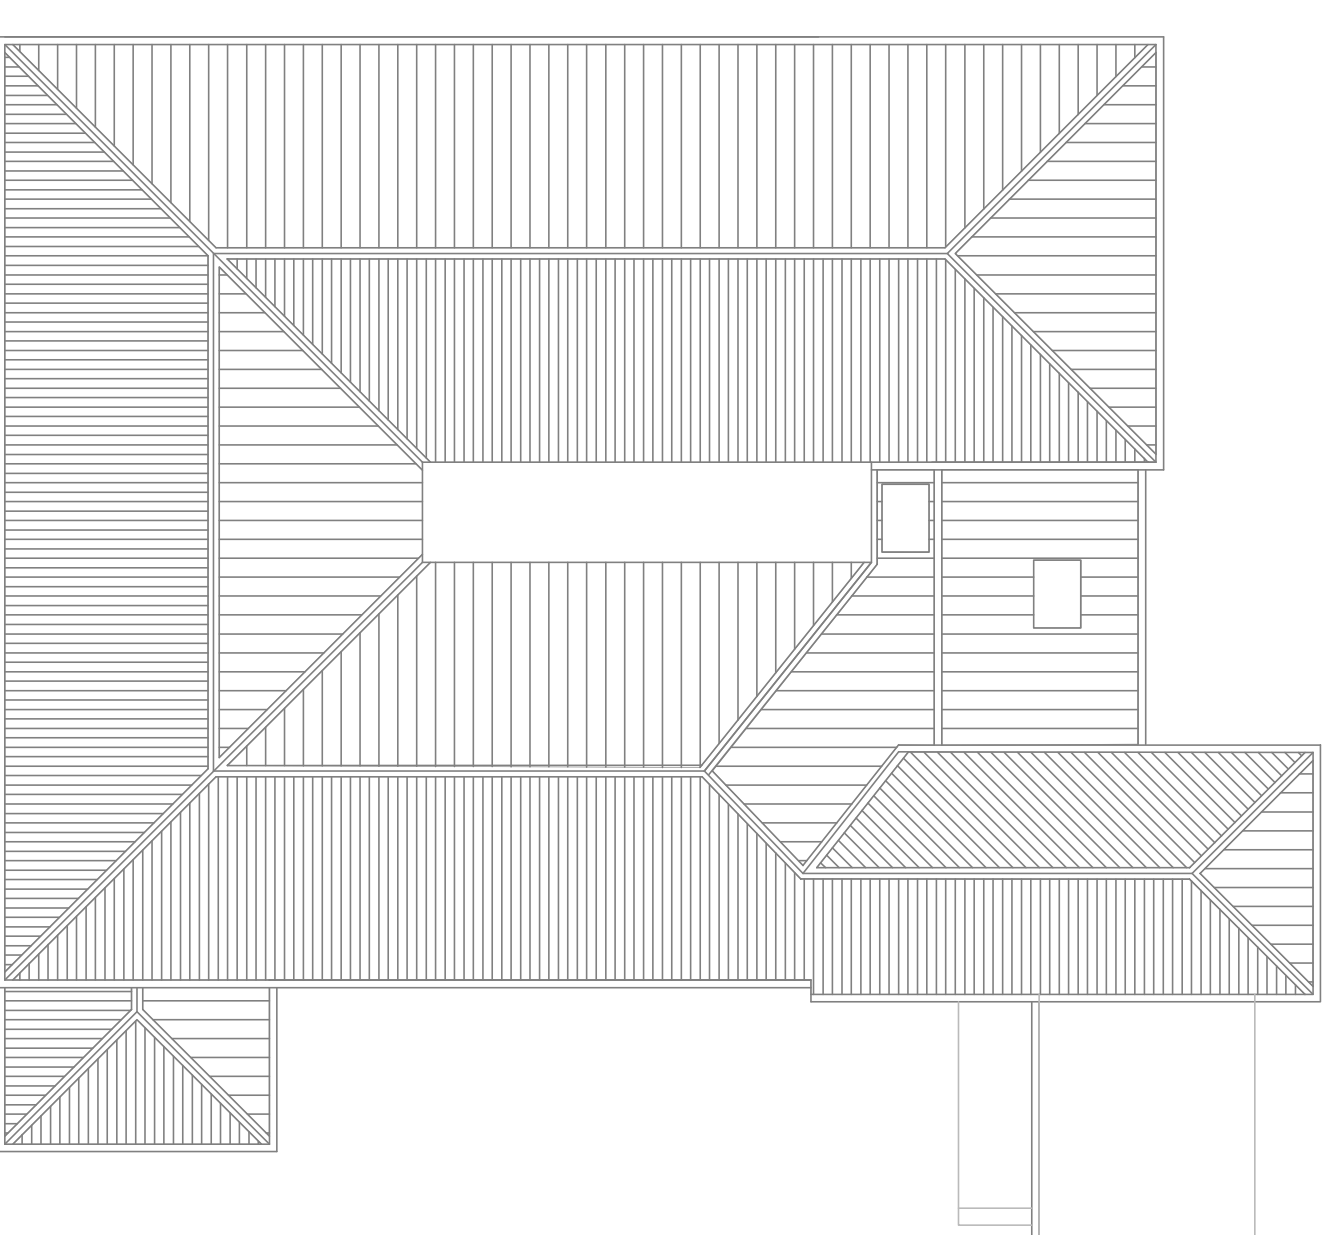

Roof Plan

SCALE	TITLE	
1/100	Hill Lodge Amendments	
DATE	DATE	
JAN. 2016	42. Bedhampton Hill Havant	
DRAWING NO. 16/200/10 PROJECT NO. 02392 48153 DRAWING NO. 16/200/10	DE TAIL Plans	
ARCHITECT PETER GALLOWAY - ARCHITECT TEL 02392 48153	HAVANT, HAMPSHIRE PD9 8RA MGR. 07808 48156	