




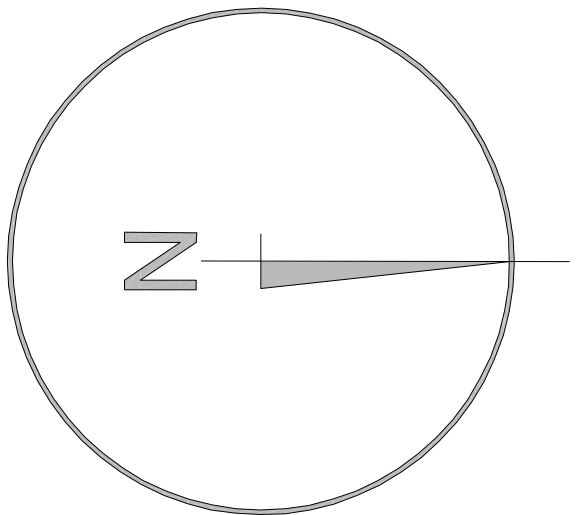

LOCATION PLAN
SCALE 1:1250 @A1

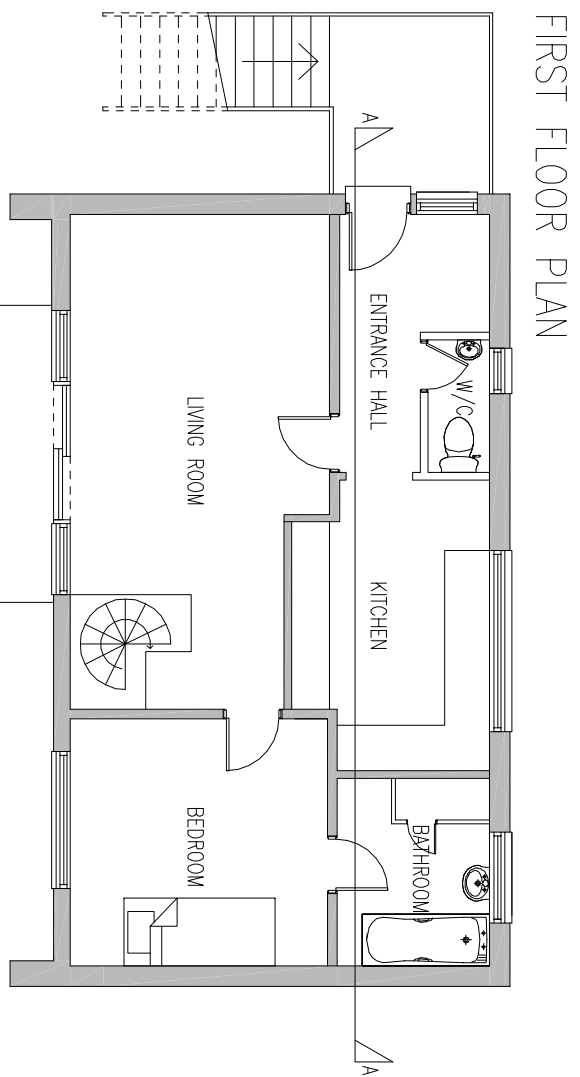


FIRST FLOOR PLAN

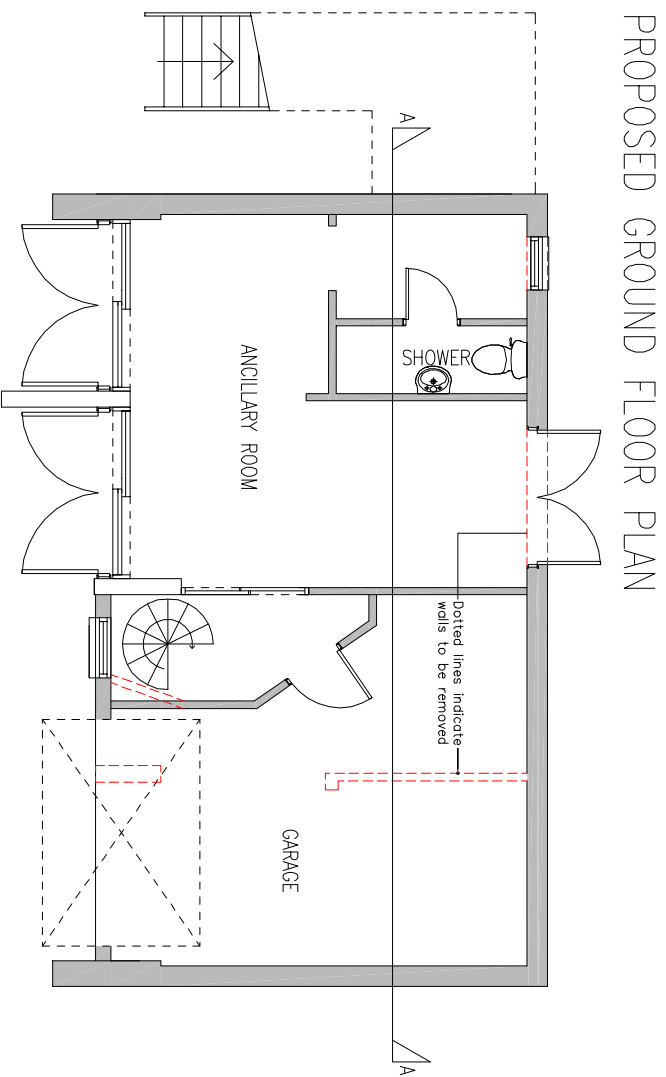


PROPOSED GROUND FLOOR PLAN


PROPOSED FLOOR PLANS
SCALE 1:100 @A1

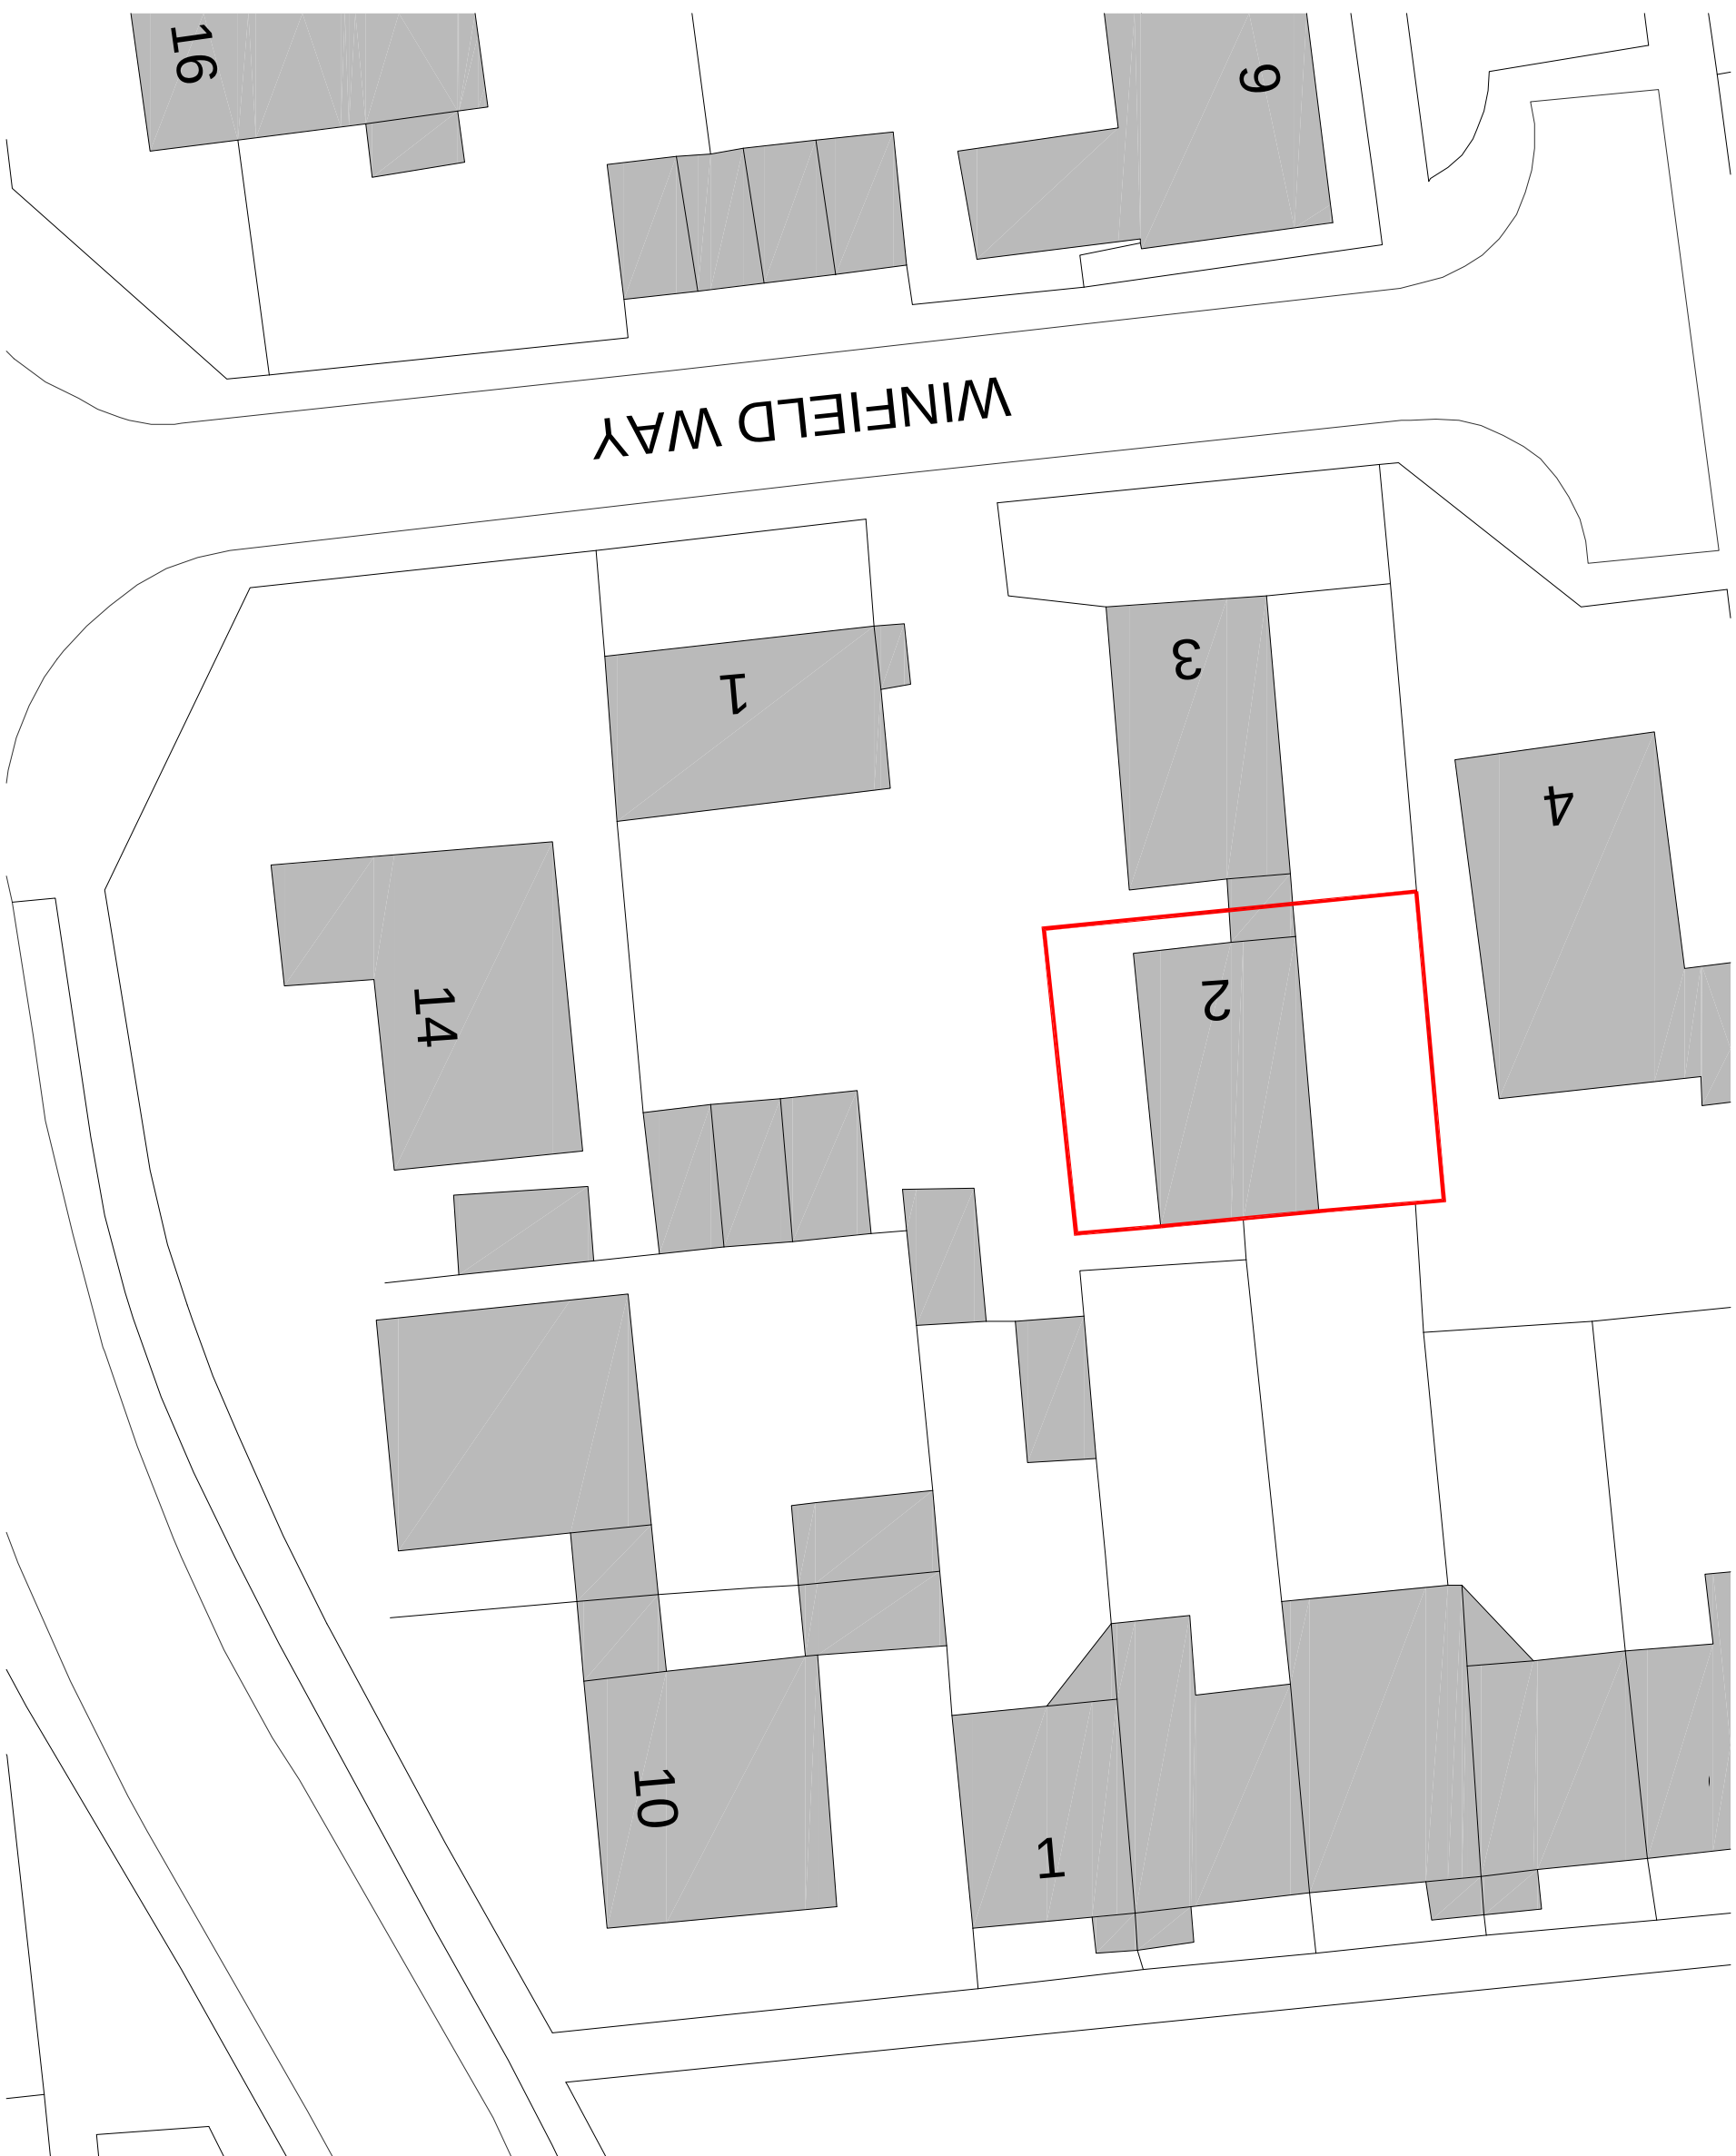


PROPOSED SITE PLAN
SCALE 1:250 @A1

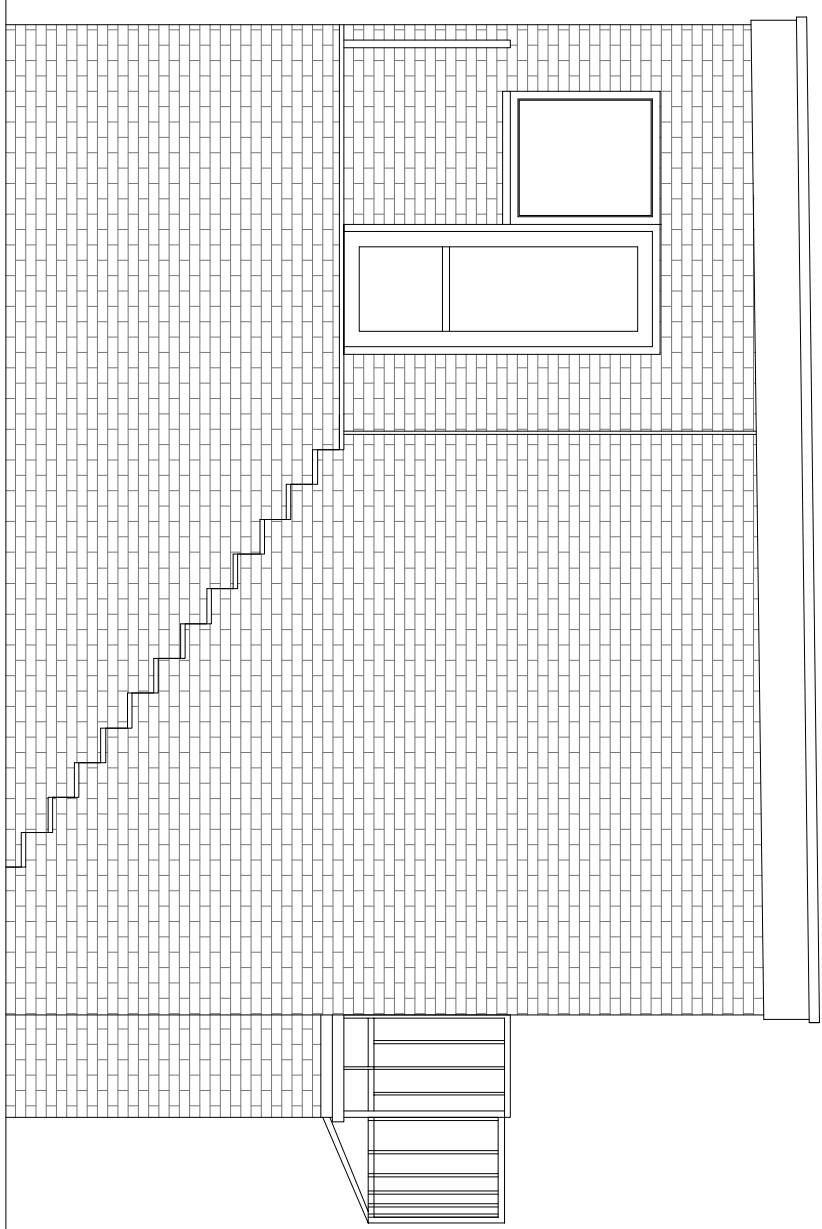


PROPOSED WEST ELEVATION
SCALE 1:50 @A1

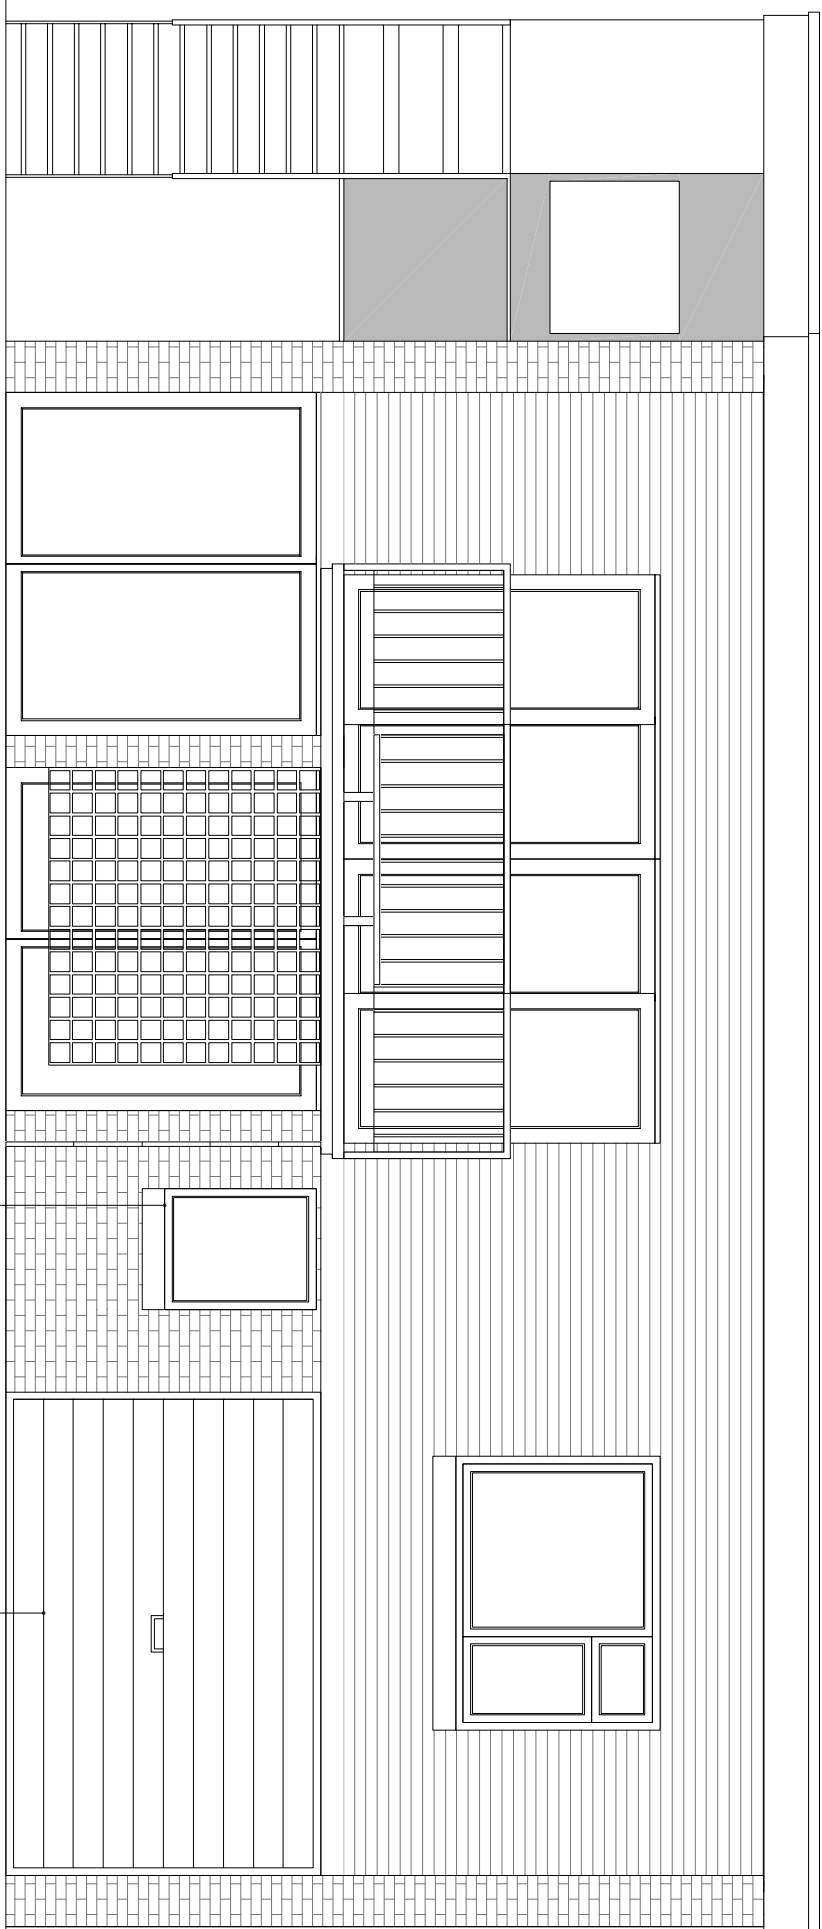


PROPOSED SOUTH ELEVATION
SCALE 1:50 @A1

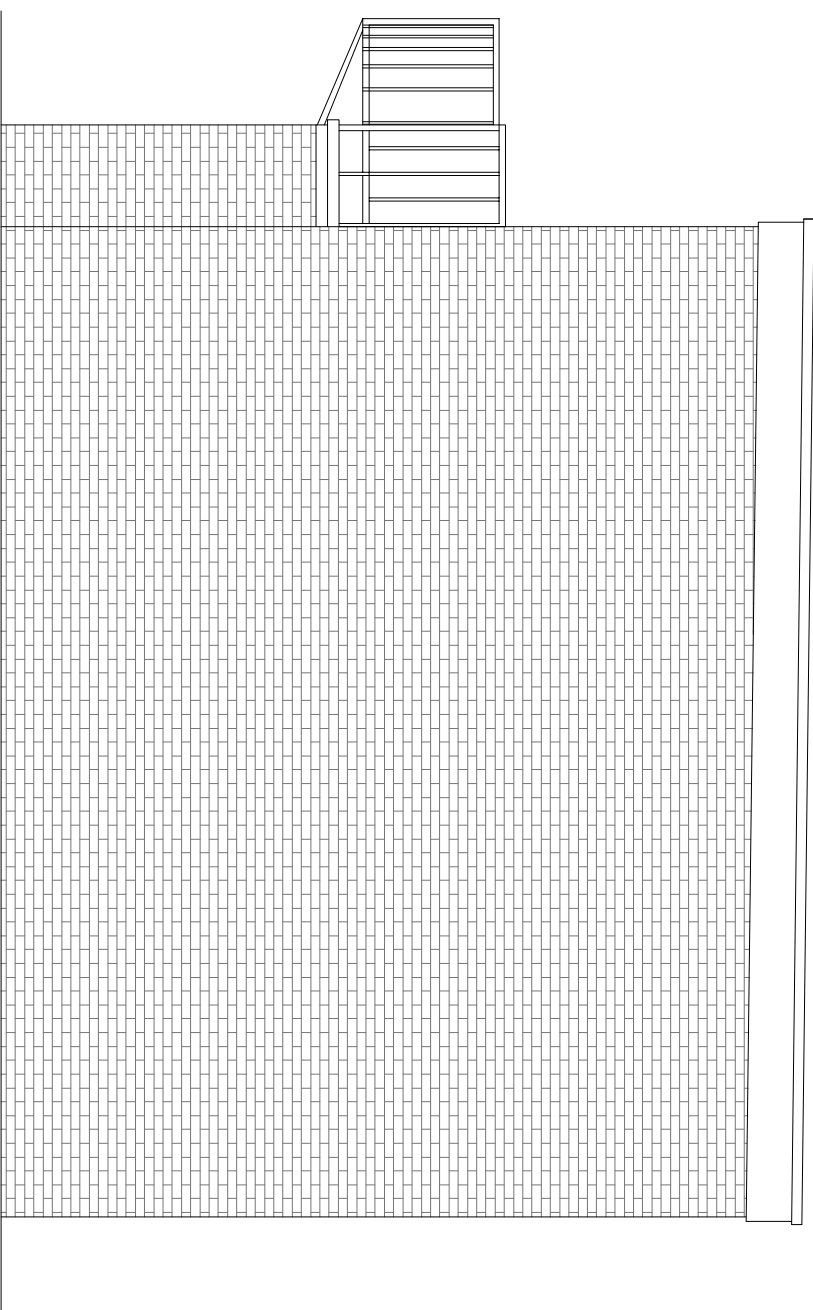

PROPOSED EAST ELEVATION
SCALE 1:50 @A1

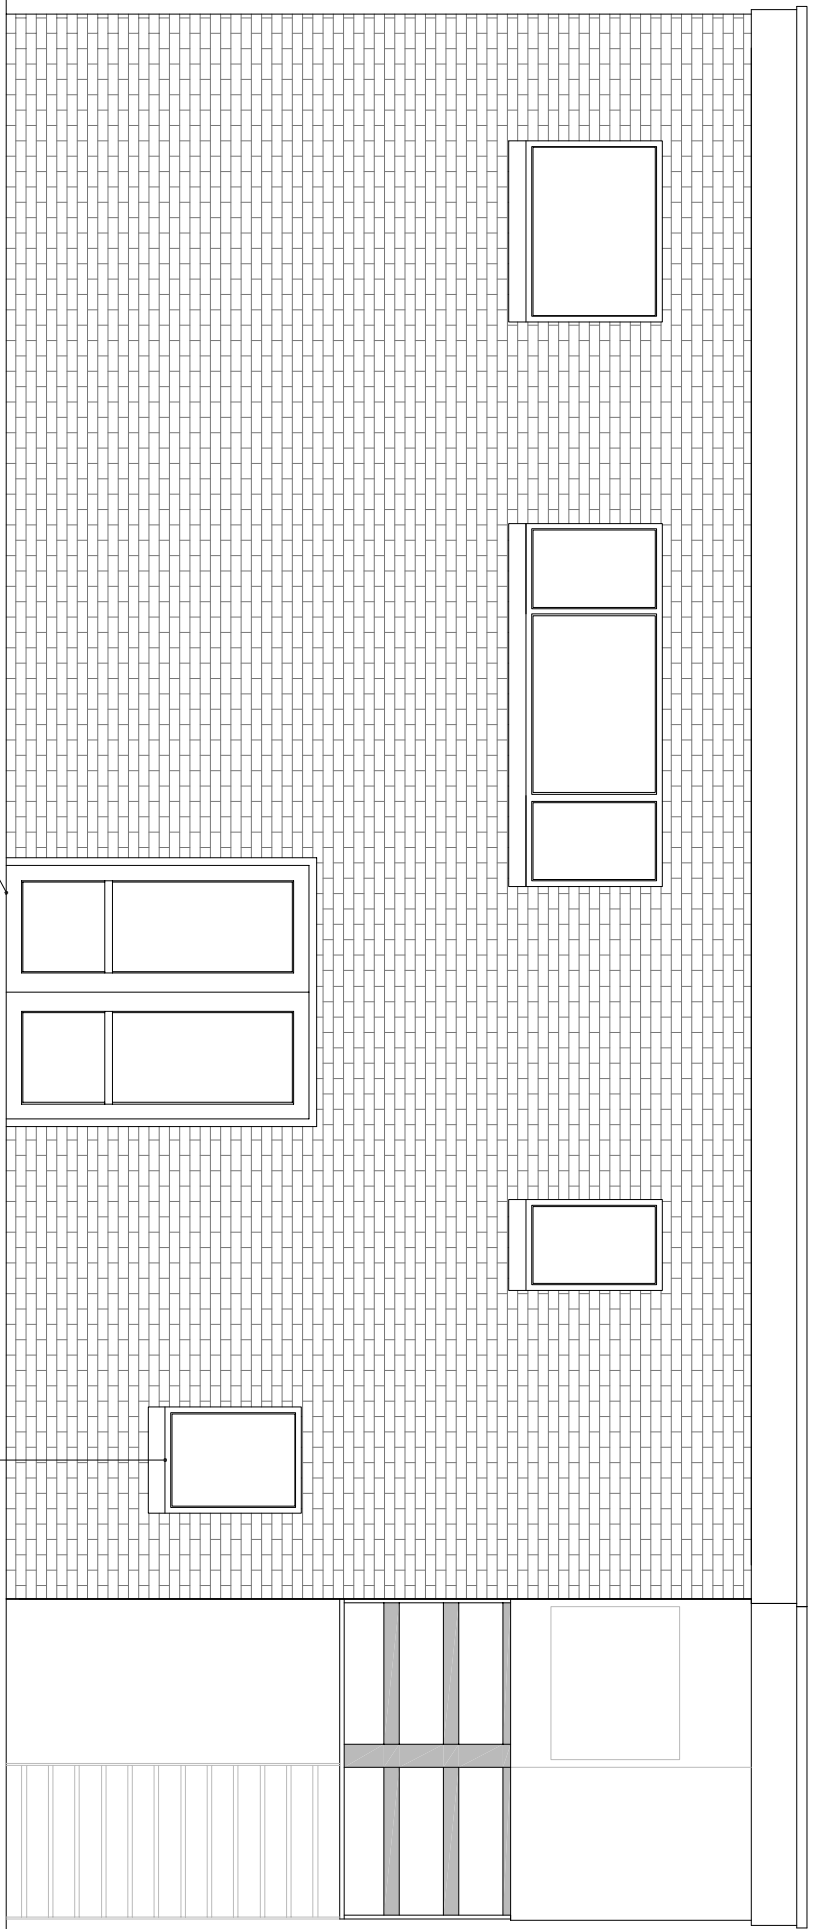

PROPOSED NORTH ELEVATION
SCALE 1:50 @A1

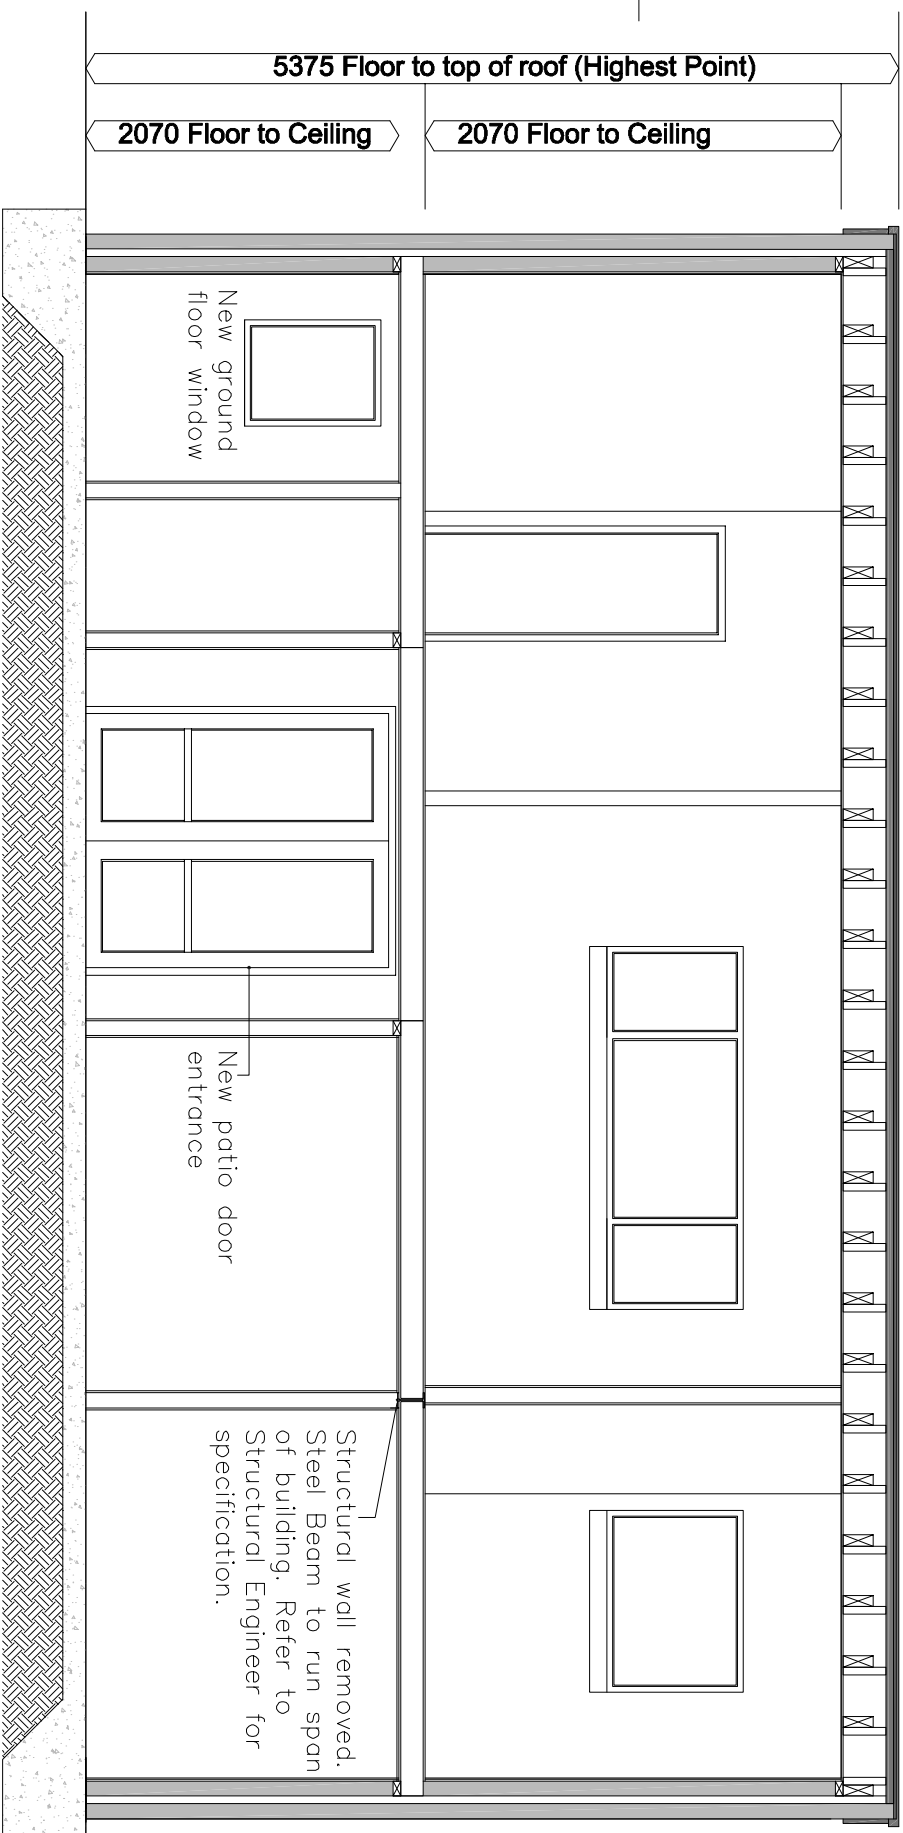

PROPOSED SECTION A-A
SCALE 1:50 @A1

NOTES

this drawing is the copyright of the **pdp architecture llp** and must not be reproduced in whole or part or used for the execution of works without their permission. all dimensions to be checked on site prior to commencement of construction works and the architect notified of any discrepancy.

figured dimensions are to be used in preference to scaled dimensions.

no deviation from this drawing will be permitted without prior consent of the architect.

all drawings are prepared subject to a full measured and structural survey of the buildings and site.

all structural work is subject to the appointment of a structural engineer to confirm and agree the structural proposals.

see promap licence no. 100020449.


health & safety:
exceptional risks involving specific methods of construction or exceptional maintenance issues:

NO SIGNIFICANT RISK

revision	notes	date	drawn	checked

client				

PLANNING

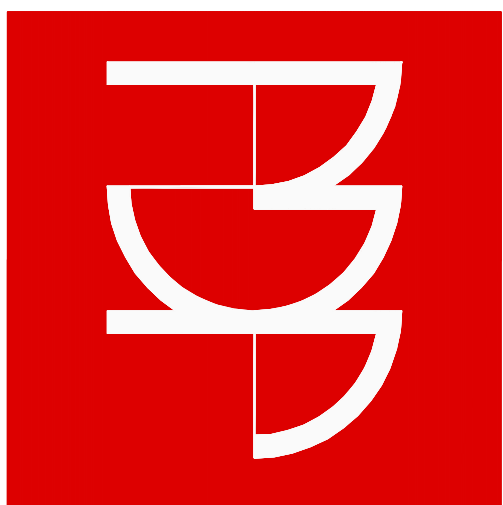

pdp architecture llp

chartered architects town planning
interior design consultants
2 beechworth road havant
hamphshire po9 1ax
tel 023 9248 1100
fax 023 9247 5050
email pdp@pdp-architects.co.uk
www.pdp-architects.co.uk

Project Winfield Way
Emsworth

detail	Proposed Site, Location & Floor Plans, Elevations & Section			
drawn	SH	checked	HM	
date	JAN 2016	status	Planning	rev
at scale	a3 scale	27981-PD101		
Varies	Varies			