


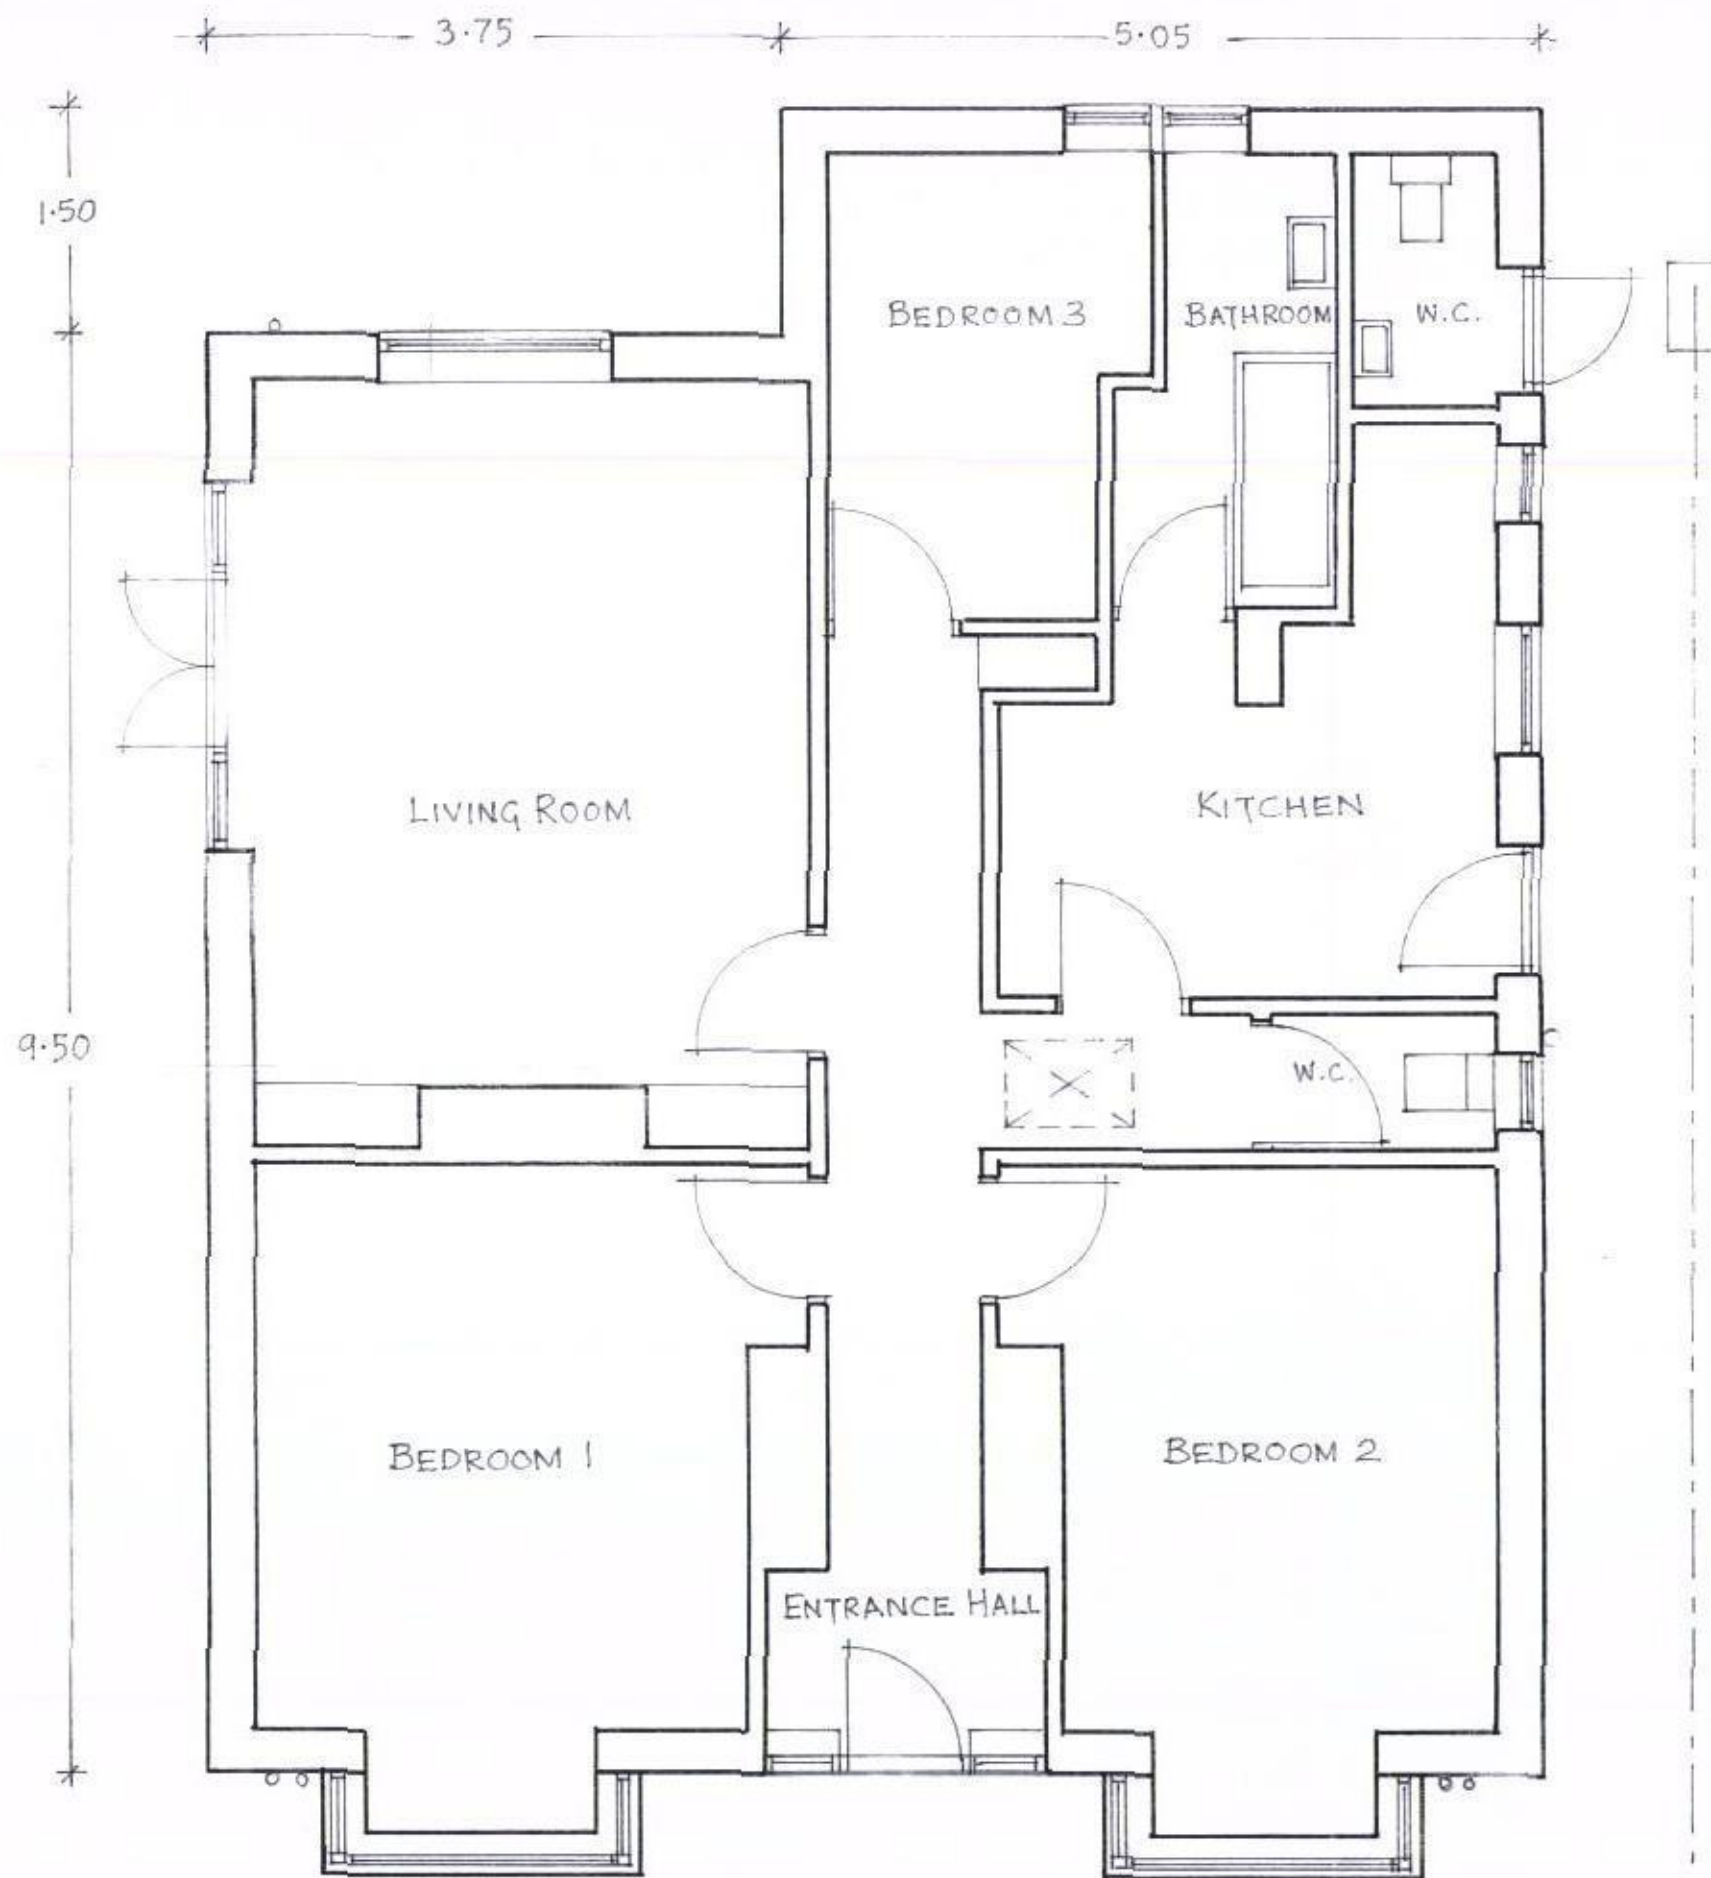

EXISTING GROUND FLOOR PLAN



 Ray Brown Building & Planning Consultants		Rock Cottage 121 Bognor Road Chichester West Sussex PO19 7TH Telephone: 01243 783776 Website: www.rockcottage.co.uk email: r.brown-architecture@gmail.com
TITLE EXISTING GROUND FLOOR PLAN @ 9 ST. ANDREW'S ROAD, HAYLING ISLAND, HANTS.		
CLIENT MR. & MRS P. EDWARDS.		
SCALE 1/50	DATE OCT. 2015.	
DRAWN BY ReB.	DRAWING NO. RB/PE/223/15/(2 of 3)	