



Existing Floor Plan

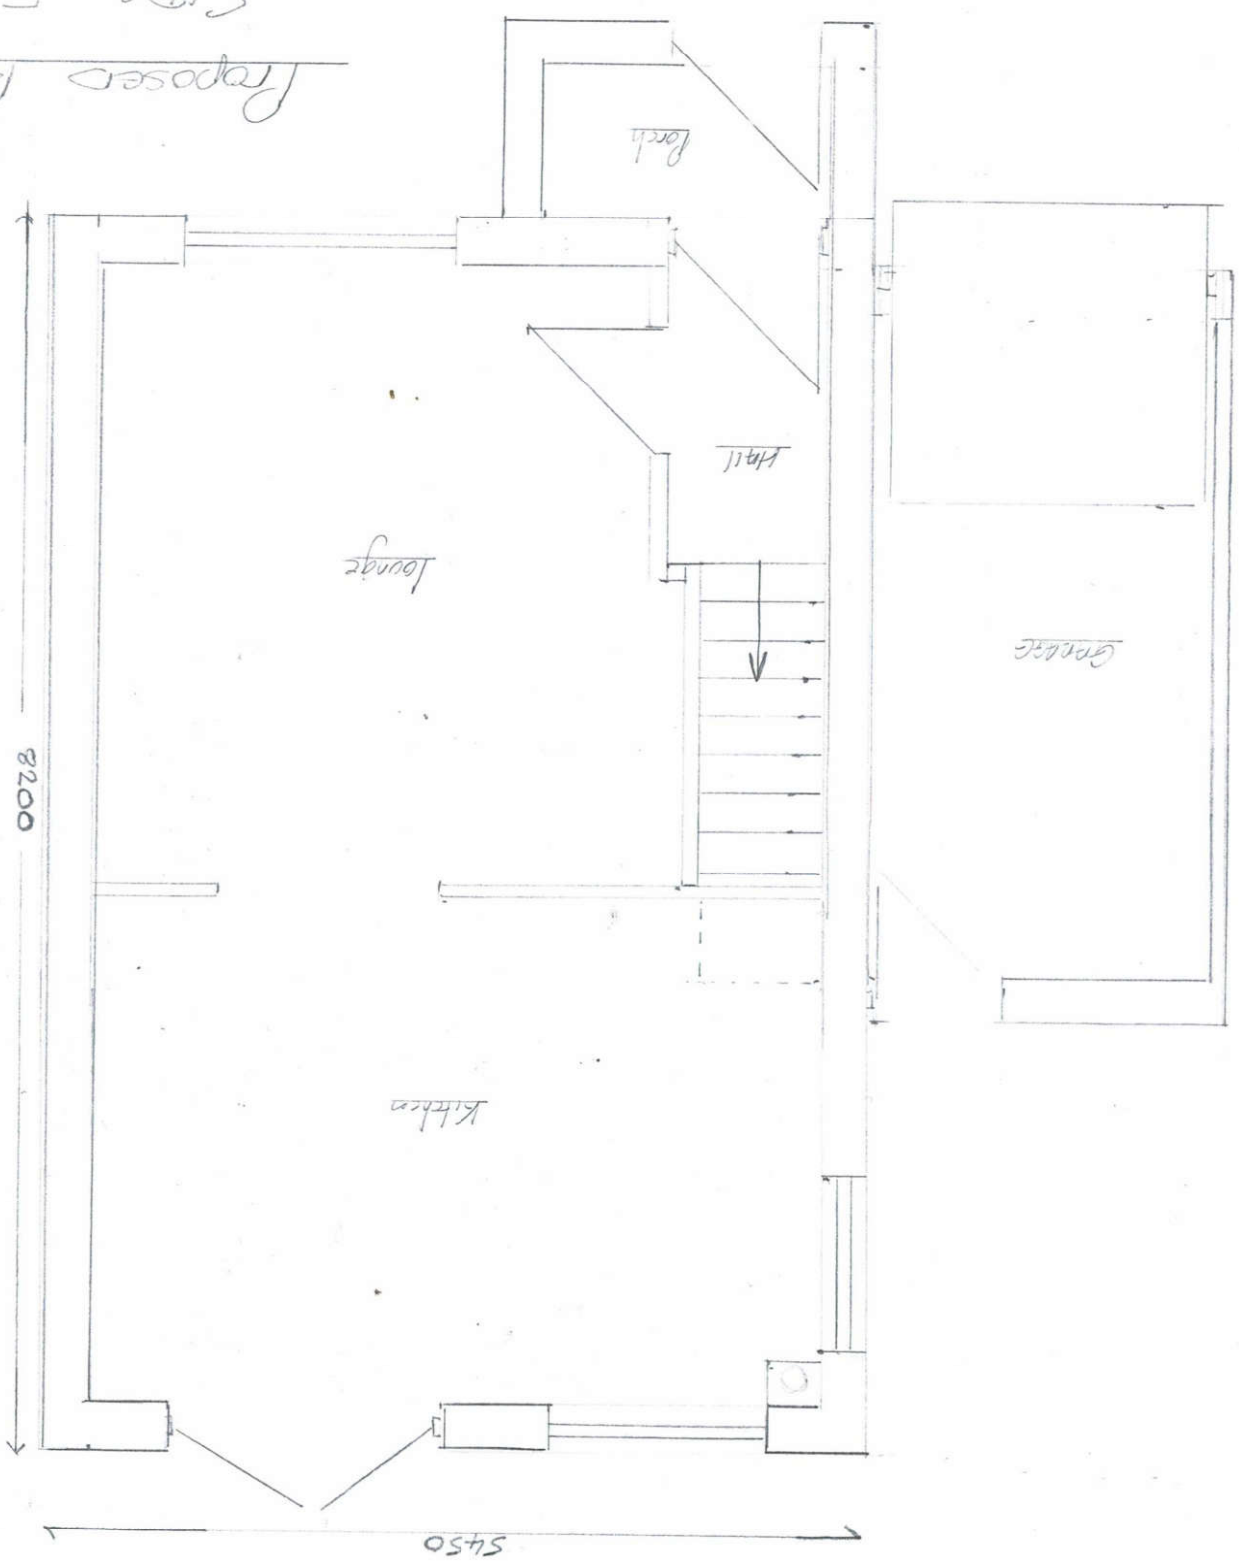

Proposed Rear and Side Extension

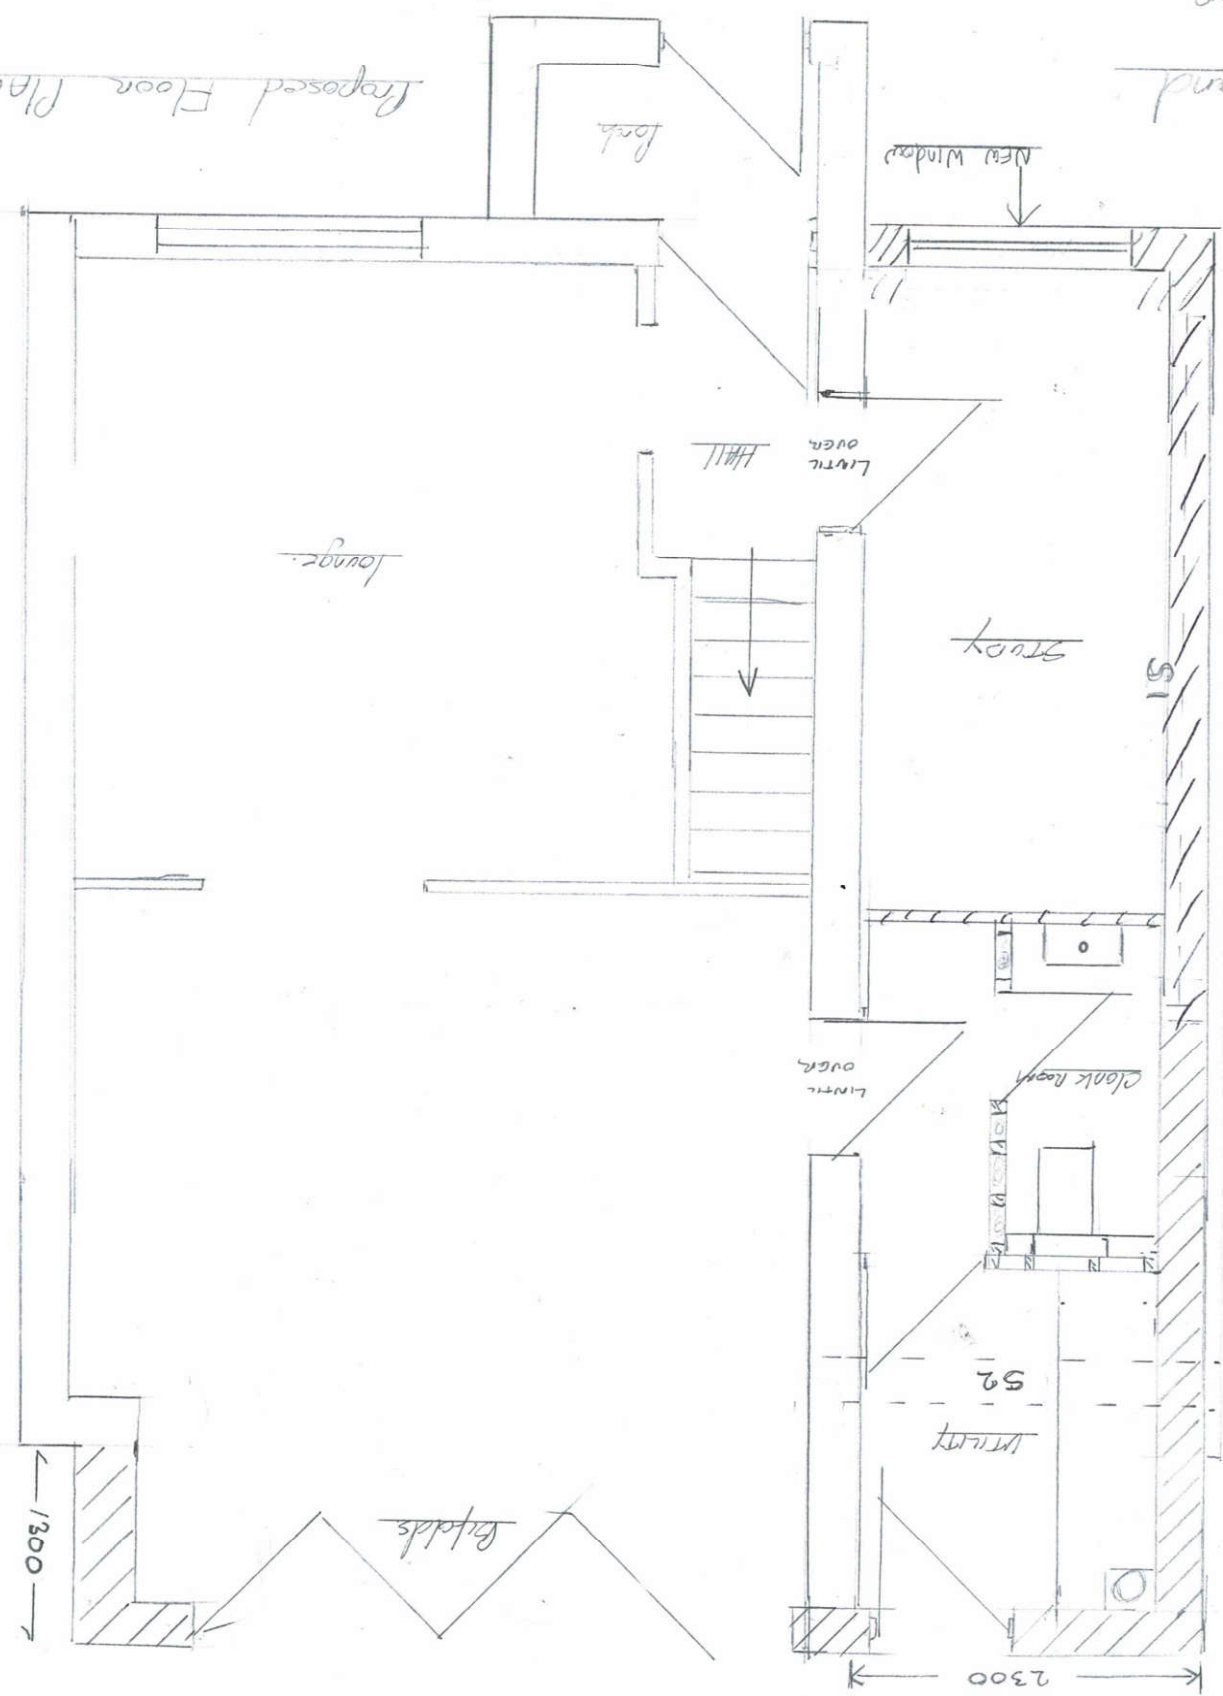

Mrs. B. Bourne
 Address 14 Cardinal Drive
 Warrington, Cheshire
 Proposed Rear & Side
 Extension
 Revision C
 Scale 1:50