


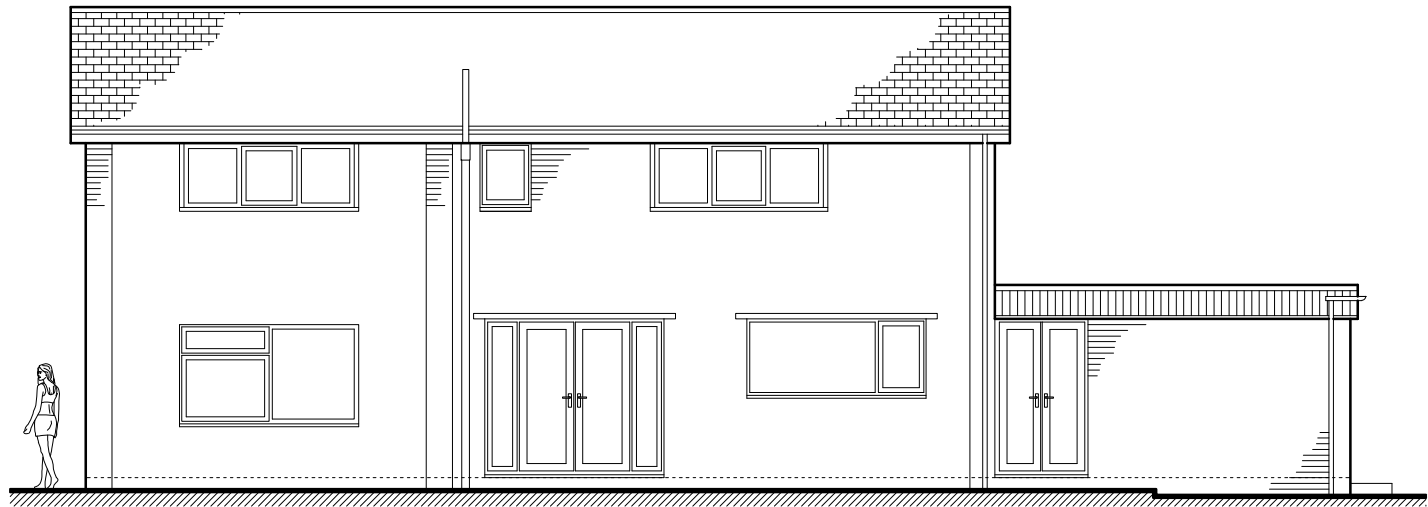


EXISTING SOUTH-EAST ELEVATION
REF. NO.: BD567 EE01-1



EXISTING SOUTH-WEST ELEVATION
REF. NO.: BD567 EE01-2



EXISTING NORTH-WEST ELEVATION
REF. NO.: BD567 EE01-3

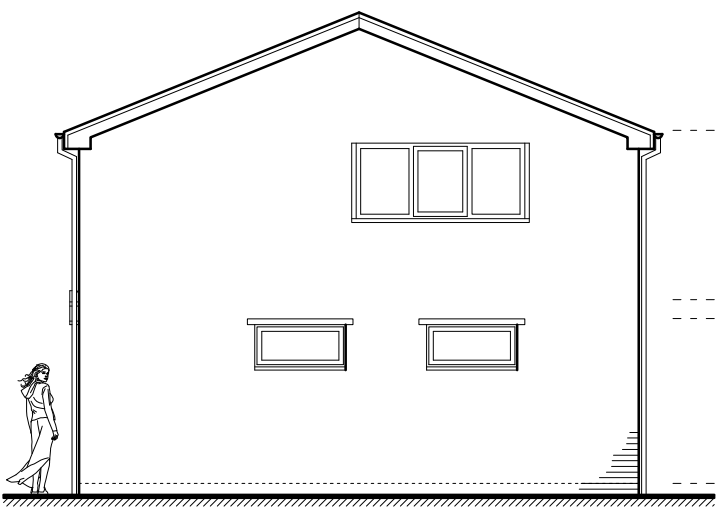

EXISTING NORTH-EAST ELEVATION
REF. NO.: BD567 EE01-4



Living Space www.livingspacedesign.com Cedar Field, Five Acres, Funtington, Chichester, West Sussex, PO18 9LX tel: 01243 572604 fax: 01243 575139 Copyright of this drawing is reserved by Living Space. This drawing is not to be scaled for construction except for planning purposes only. All dimensions are to be checked on site prior to construction or manufacture. If there are any discrepancies the designer is to be informed immediately.	PROJECT: 10 CHRISTOPHER WAY, EMSWORTH, HAMPSHIRE PO10 7QZ	TITLE: EXISTING ELEVATIONS		
	CLIENT: MR & MRS. WALSH	JOB NO.: BD567		
		DWG. NO.: EP01-1 / EE01-1,2,3,4		
		SCALE: 1:100 @ A3		
		DATE: 17 11 2016	REV.: -	DRAWN BY: J.L.