





PROPOSED FRONT ELEVATION
Scale 1:100

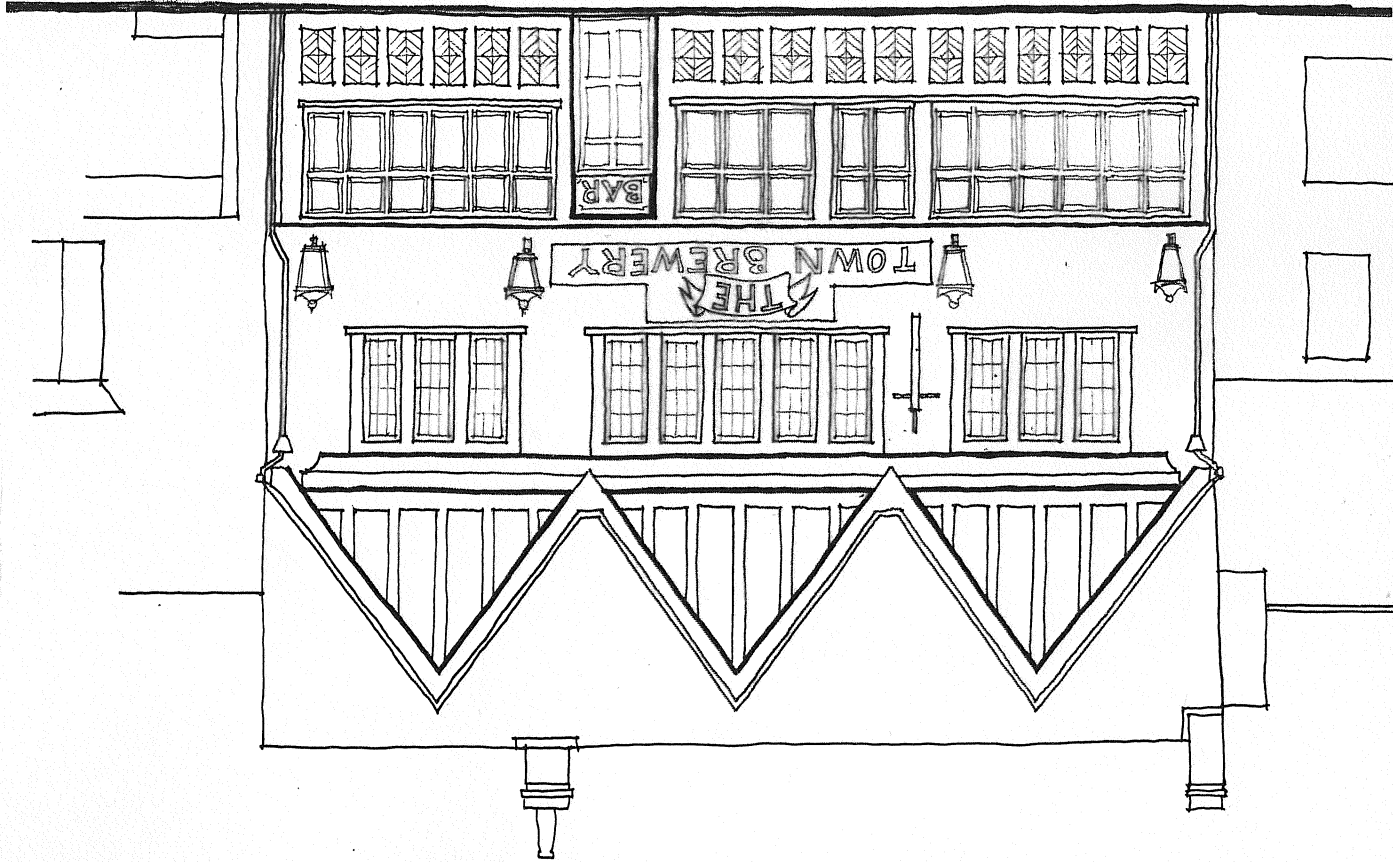

EXISTING FRONT ELEVATION
Scale 1:100

 

7 The Old Flour Mill, Queen Street, Emsworth, Hants, PO10 7BT

Tel: 44 (0) 1243 373855

e-mail: info@bloomfieldparker.co.uk

For

Huckleberry Developments

Project

Town Brewery, West Street, Emsworth

Title

PLANNING
EXISTING AND PROPOSED ELEVATIONS

Date

Drawn

Scale

Checked

Nov '16

1:100

Prefix

Drawing Number

Revision

16.119

PL01 - A3

bloomfield parker

ARCHITECTS