

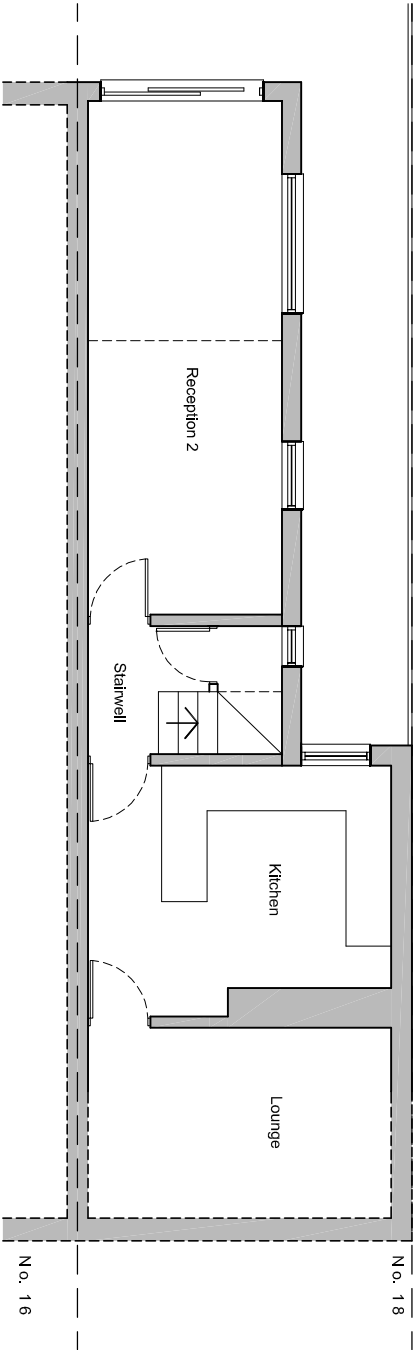



NOTES:
Dimensions to be checked on site before commencing work. Any discrepancies shall be reported to the architect immediately.
Do not scale from these drawings except for planning purposes. Use figured dimensions only.
Where applicable this drawing is to be read in conjunction with other consultants' drawings.

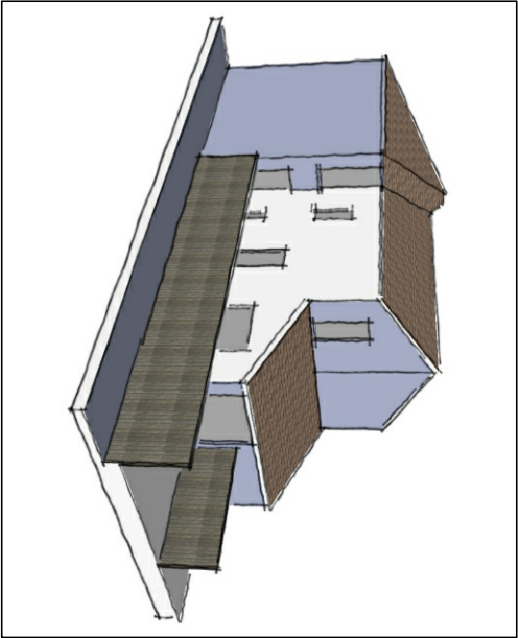


Ground floor plan

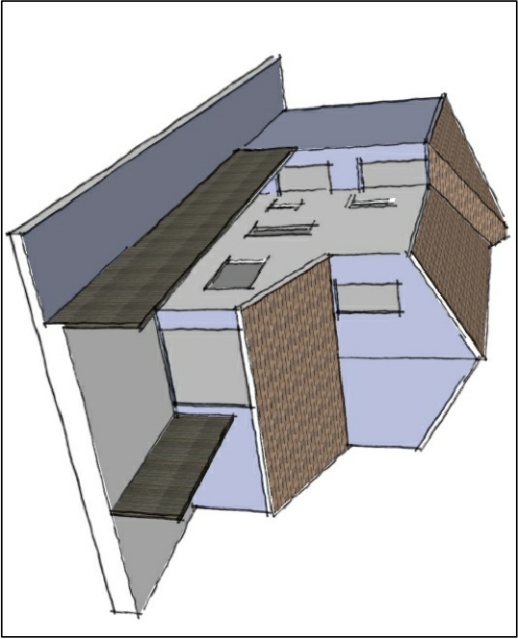

Indicative 3D views nts

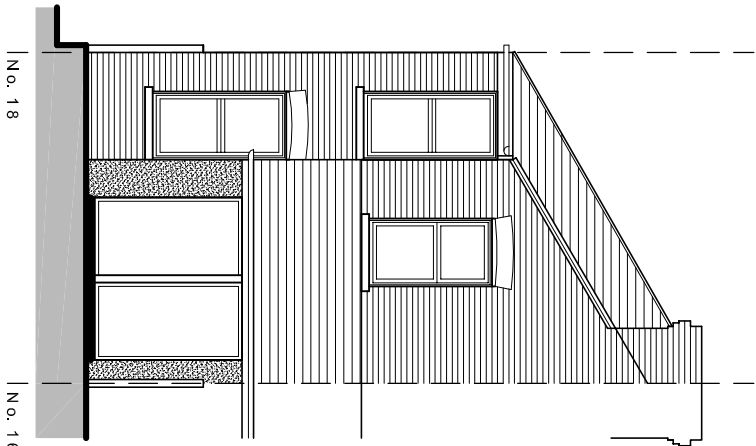


South (rear) elevation

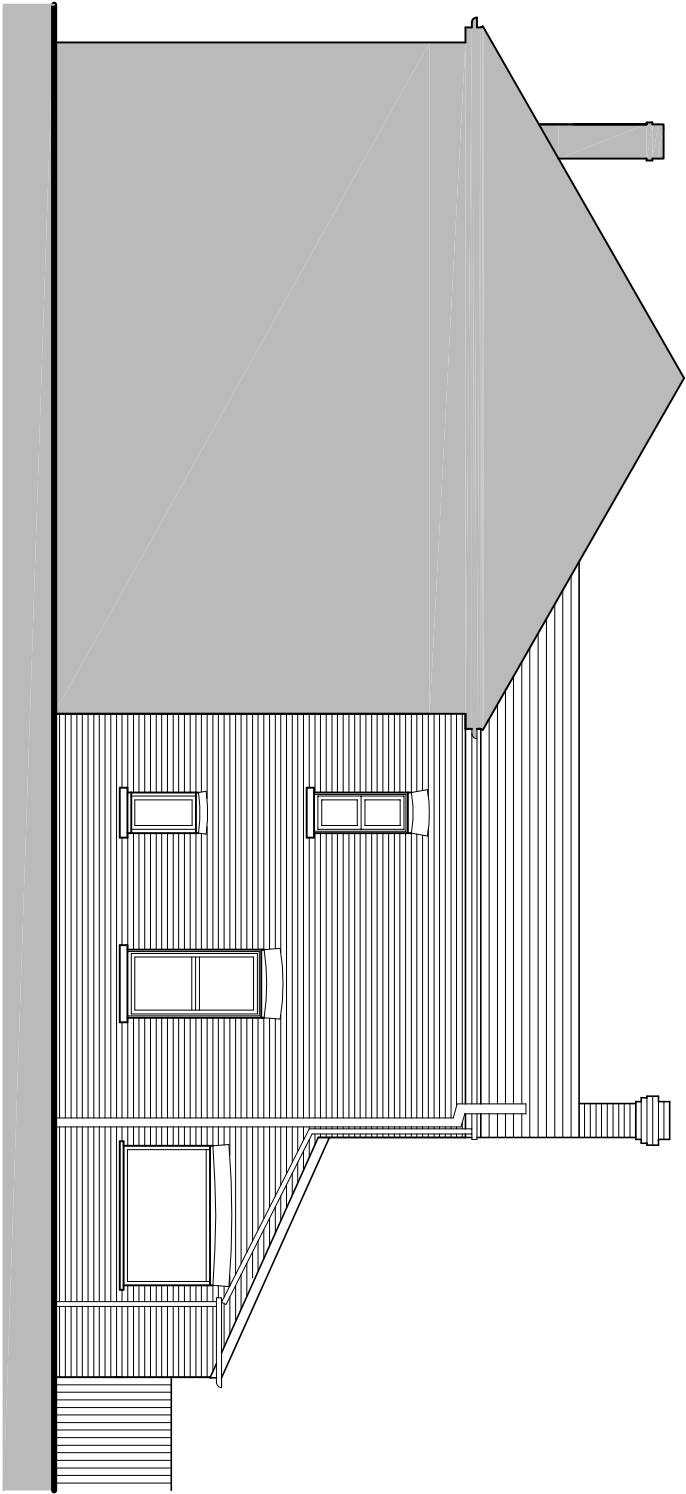

West (side) elevation

Existing plans & elevations scale 1:100

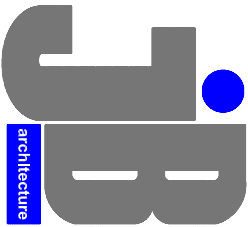

JIMMY BESSANT ARCHITECTURE
TEL: 01243 373620 M: 07769904282
E: jimmy@jb-architecture.co.uk
Web: www.jb-architecture.co.uk

For
MRS TURNELL
Project
**PROPOSED SIDE/REAR EXTENSION AT
18 VICTORIA ROAD
EMSWORTH
PO10 7NH**

Title
**EXISTING FLOOR PLANS
& ELEVATIONS**

Date	Drawn	Scale	Checked
MAY 2016	JB	1:100 @ A3	-
Job Number	Drawing Number	Revision	
PL 85.16	402		