





EXISTING SECTION 1: 100

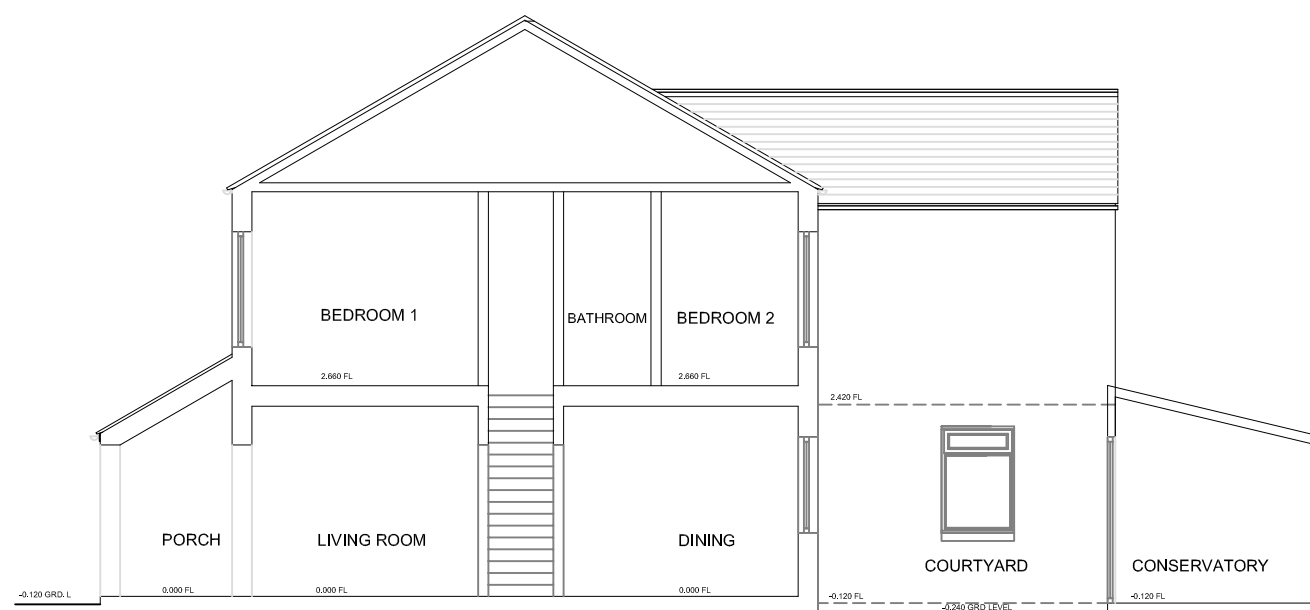

EXISTING REAR ELEVATION 1: 100

 

PROJECT : PROPOSED REAR EXTENSION 22 KINGS ROAD EMSWORTH PO10 7HN	
CLIENT : BARNES	
DWG : EXISTING SECTION + ELEVATION	
DATE : 27 /07 /21	
SCALE : 1:100 @ A3	
DRAWN : AB	
DWG. NO. : 252-04-PL	REV. :

ANNE BARNES ARCHITECT
47 Marlborough Park North,
Belfast BT9 6HL
Northern Ireland
MOB: + 00447970371292
Email: annebarnes@nitworld.com

THIS DRAWING IS COPYRIGHT