


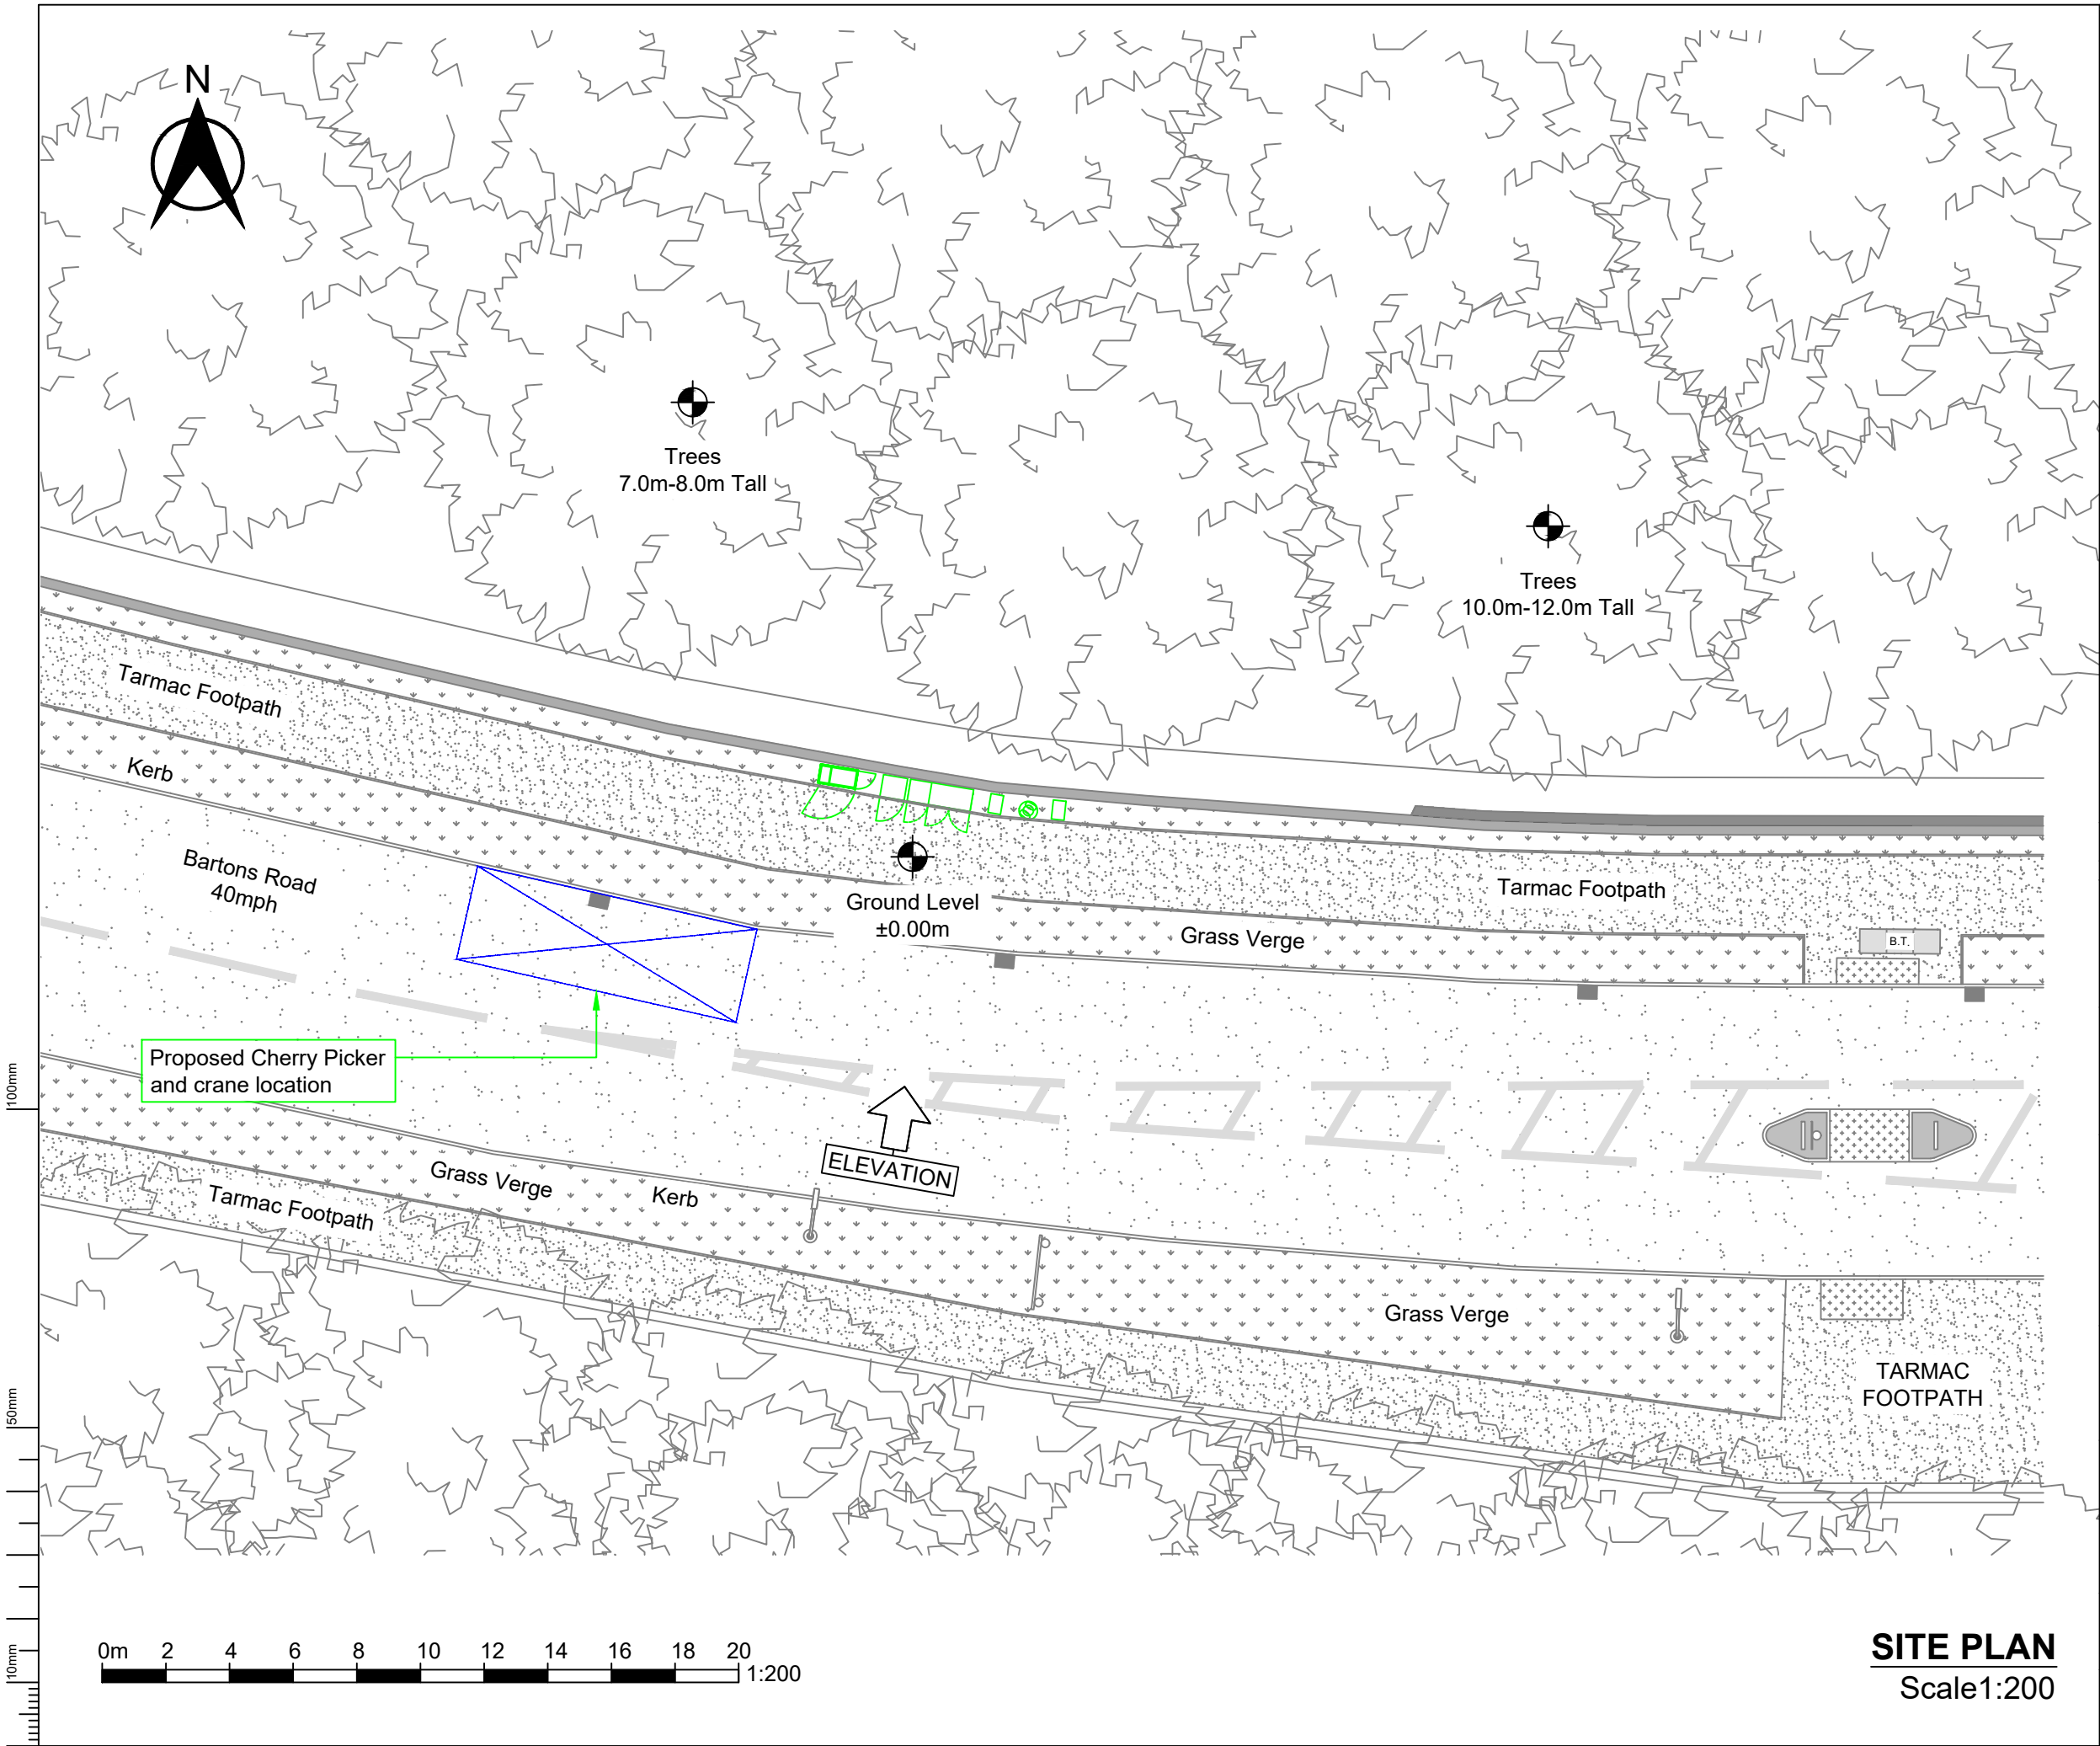

- NOTES:**
1. DRAWINGS TO BE READ IN CONJUNCTION WITH ALL RELEVANT DRAWINGS AND SPECIFICATIONS
 2. ALL DIMENSIONS ARE IN MILLIMETRES UNLESS OTHERWISE STATED
 3. DO NOT SCALE DRAWINGS, ALL DIMENSION TO BE CHECKED ON SITE
 4. DUCT ROUTES ARE SHOWN INDICATIVELY, ACTUAL ROUTES TO BE DETERMINED ON SITE
 5. ALL DISCREPANCIES TO BE REPORTED TO THE DESIGN ENGINEER

KEY

■ INDICATES PROPOSED EE EQUIPMENT

A1	FIRST ISSUE	17.06.21	JDS	RC
Issue	Comment	Date	Drawn	Approved



BEACONCOMMS

UNIT E3 PITTS CLEAVE INDUSTRIAL ESTATE, TAVISTOCK, DEVON, PL19 0PW
sales@beaconcomms.co.uk Tel: +44 (0)1822 610610

Site Name & Address:

BARTONS ROAD SW
BARTONS ROAD
WEST LEIGH
HAVANT
HAMPSHIRE
PO9 5FE

Title:

**PROPOSED
SITE LAYOUT**

Purpose of Issue:

NEW SITE DESIGN

Drawing No:

74119_BARTONS ROAD SW_002


Host Cell ID:

74119

Issue:	Scale at A3:	Checked:	Date:
A1	AS SHOWN	SB	17.06.21
Drawn:	Date:	Approved:	Date:
JDS	17.06.21	RC	17.06.21

Beacon ref:

XXXX

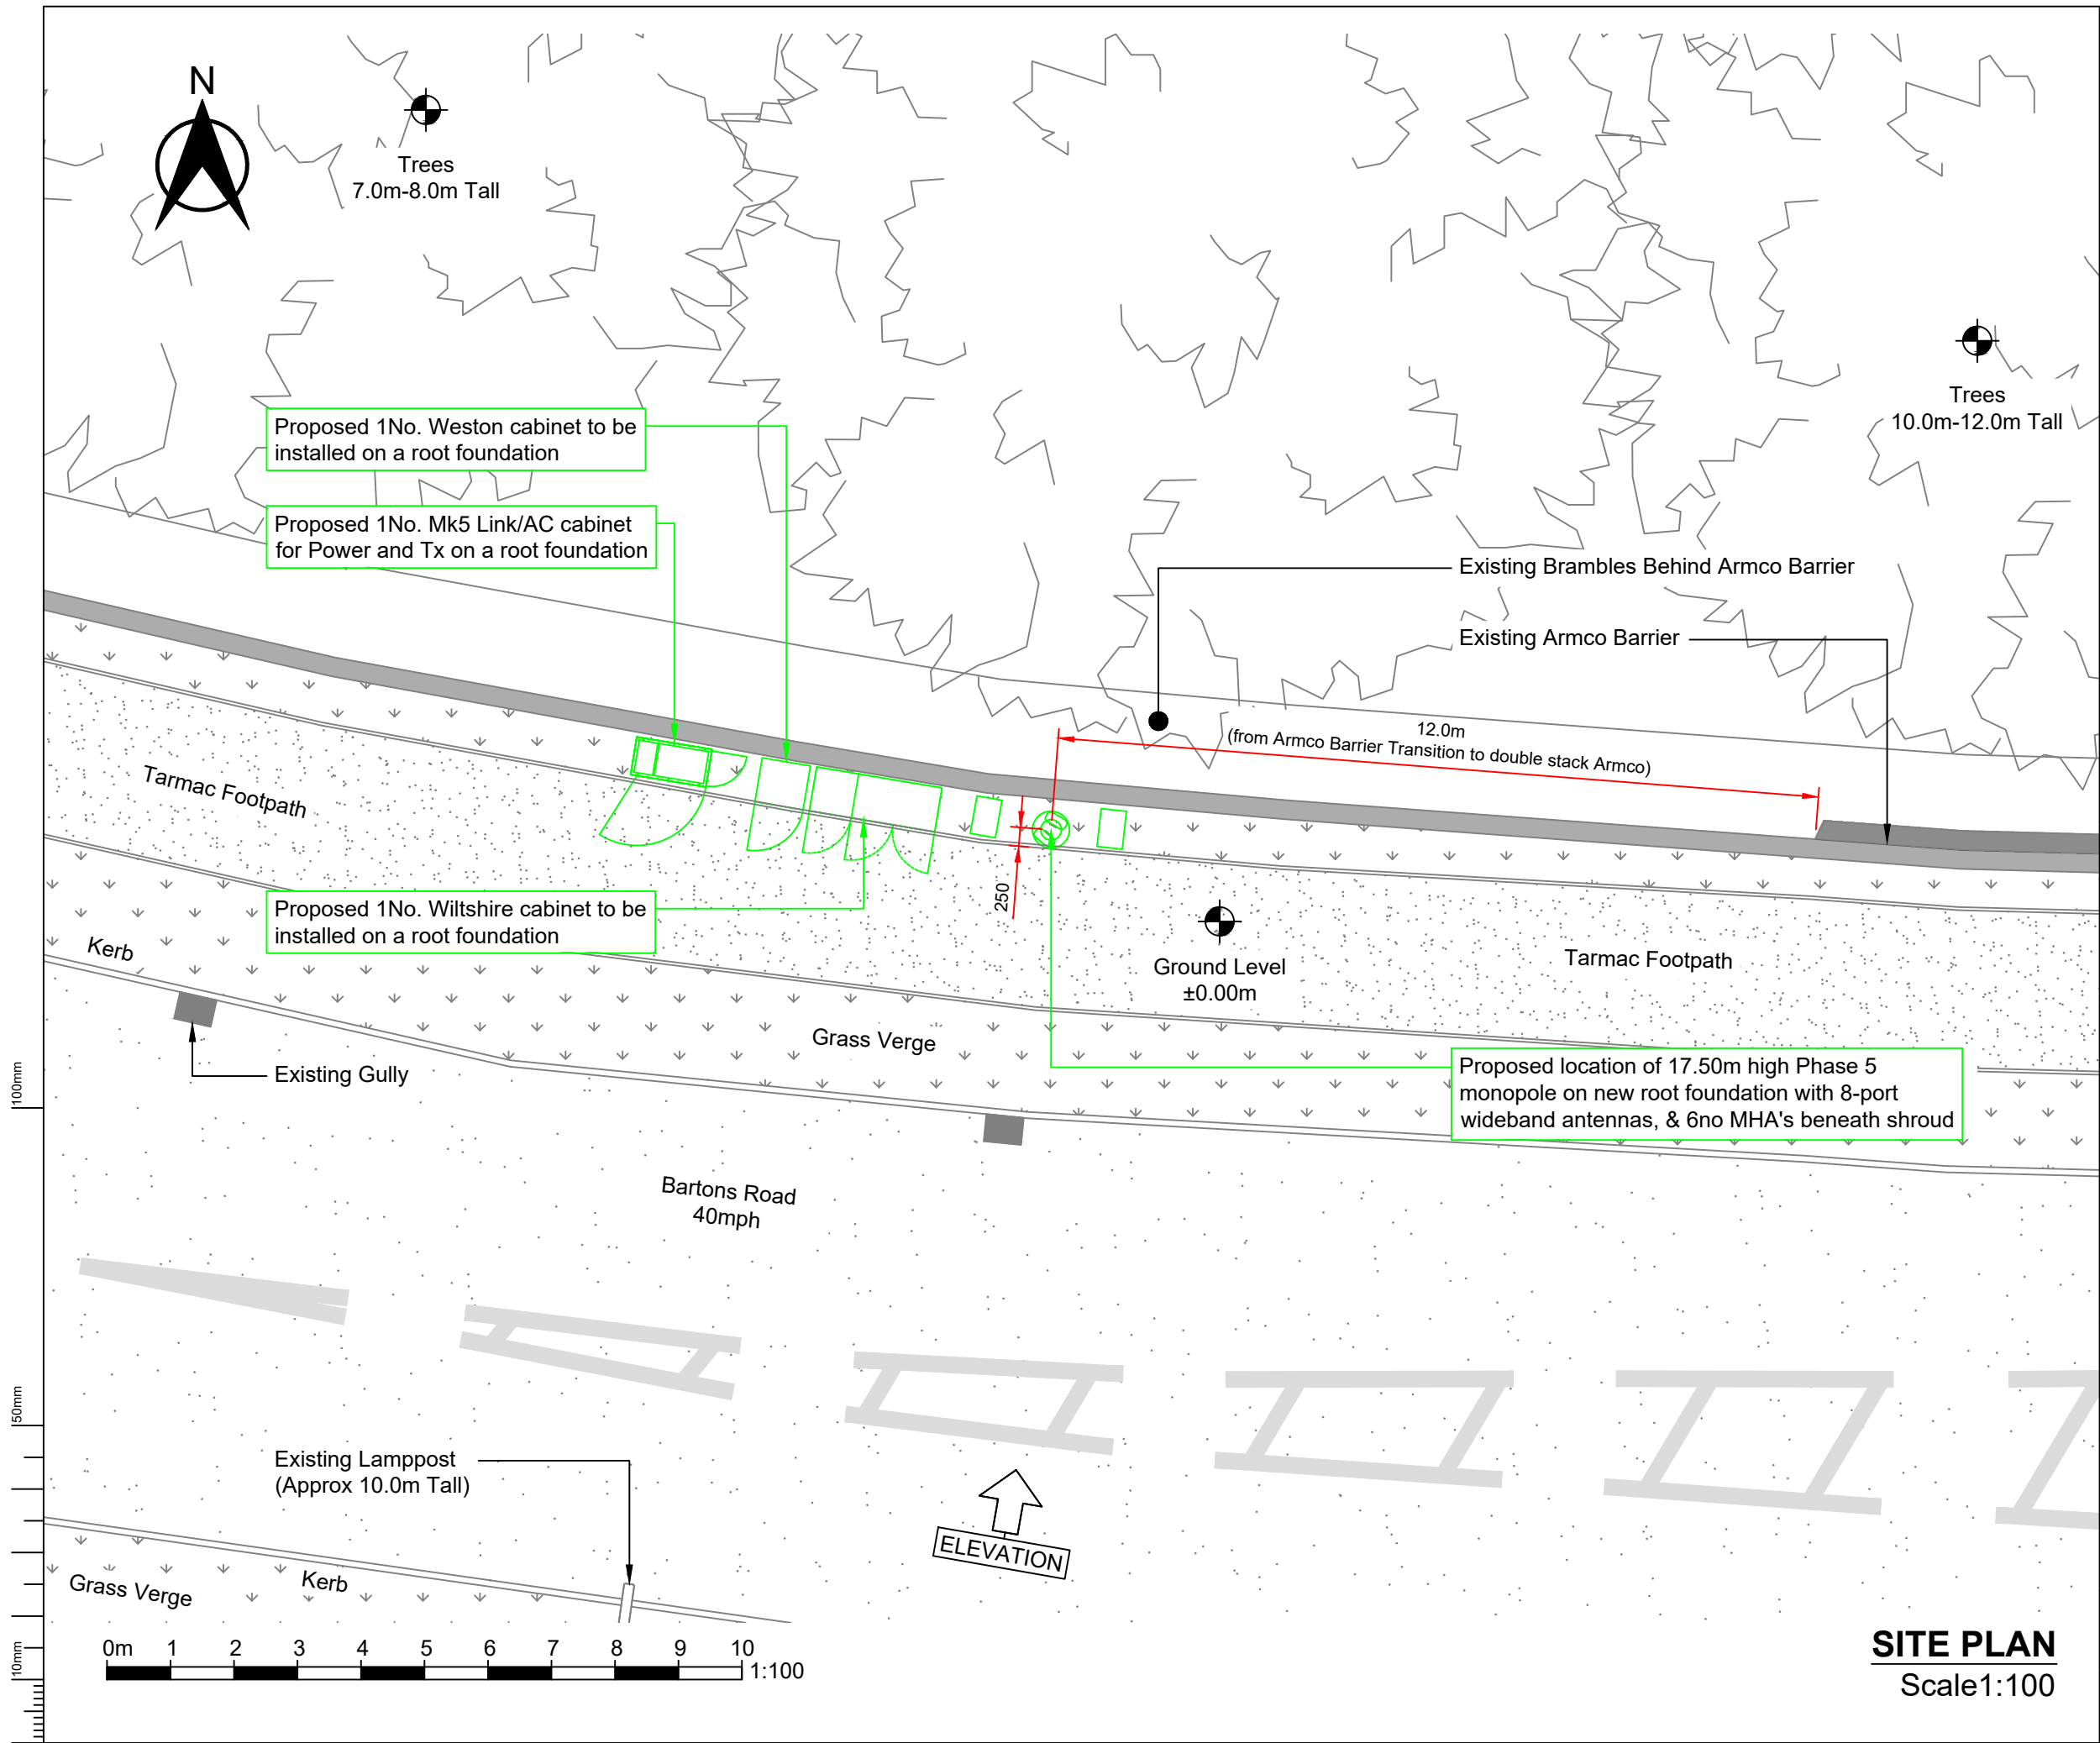

- NOTES:**
1. DRAWING TO BE READ IN CONJUNCTION WITH ALL RELEVANT DRAWINGS AND SPECIFICATIONS
 2. ALL DIMENSIONS ARE IN MILLIMETRES UNLESS OTHERWISE STATED
 3. DO NOT SCALE DRAWINGS, ALL DIMENSION TO BE CHECKED ON SITE
 4. DUCT ROUTES ARE SHOWN INDICATIVELY, ACTUAL ROUTES TO BE DETERMINED ON SITE
 5. ALL DISCREPANCIES TO BE REPORTED TO THE DESIGN ENGINEER

KEY
INDICATES PROPOSED EE EQUIPMENT

A1	FIRST ISSUE	17.06.21	JDS	RC
Issue	Comment	Date	Drawn	Approved



BEACONCOMMS
UNIT E3 PITTS CLEAVE INDUSTRIAL ESTATE, TAVISTOCK, DEVON, PL19 0PW
sales@beaconcomms.co.uk Tel: +44 (0)1822 610610

Site Name & Address:
BARTONS ROAD SW
BARTONS ROAD
WEST LEIGH
HAVANT
HAMPSHIRE
PO9 5FE

Title:
**PROPOSED
SITE LAYOUT**


Purpose of Issue:
NEW SITE DESIGN

Drawing No:
74119_BARTONS ROAD SW_003

Host Cell ID:
74119

Issue:	Scale at A3:	Checked:	Date:
A1	AS SHOWN	SB	17.06.21
Drawn:	Date:	Approved:	Date:
JDS	17.06.21	RC	17.06.21

Beacon ref: XXXX

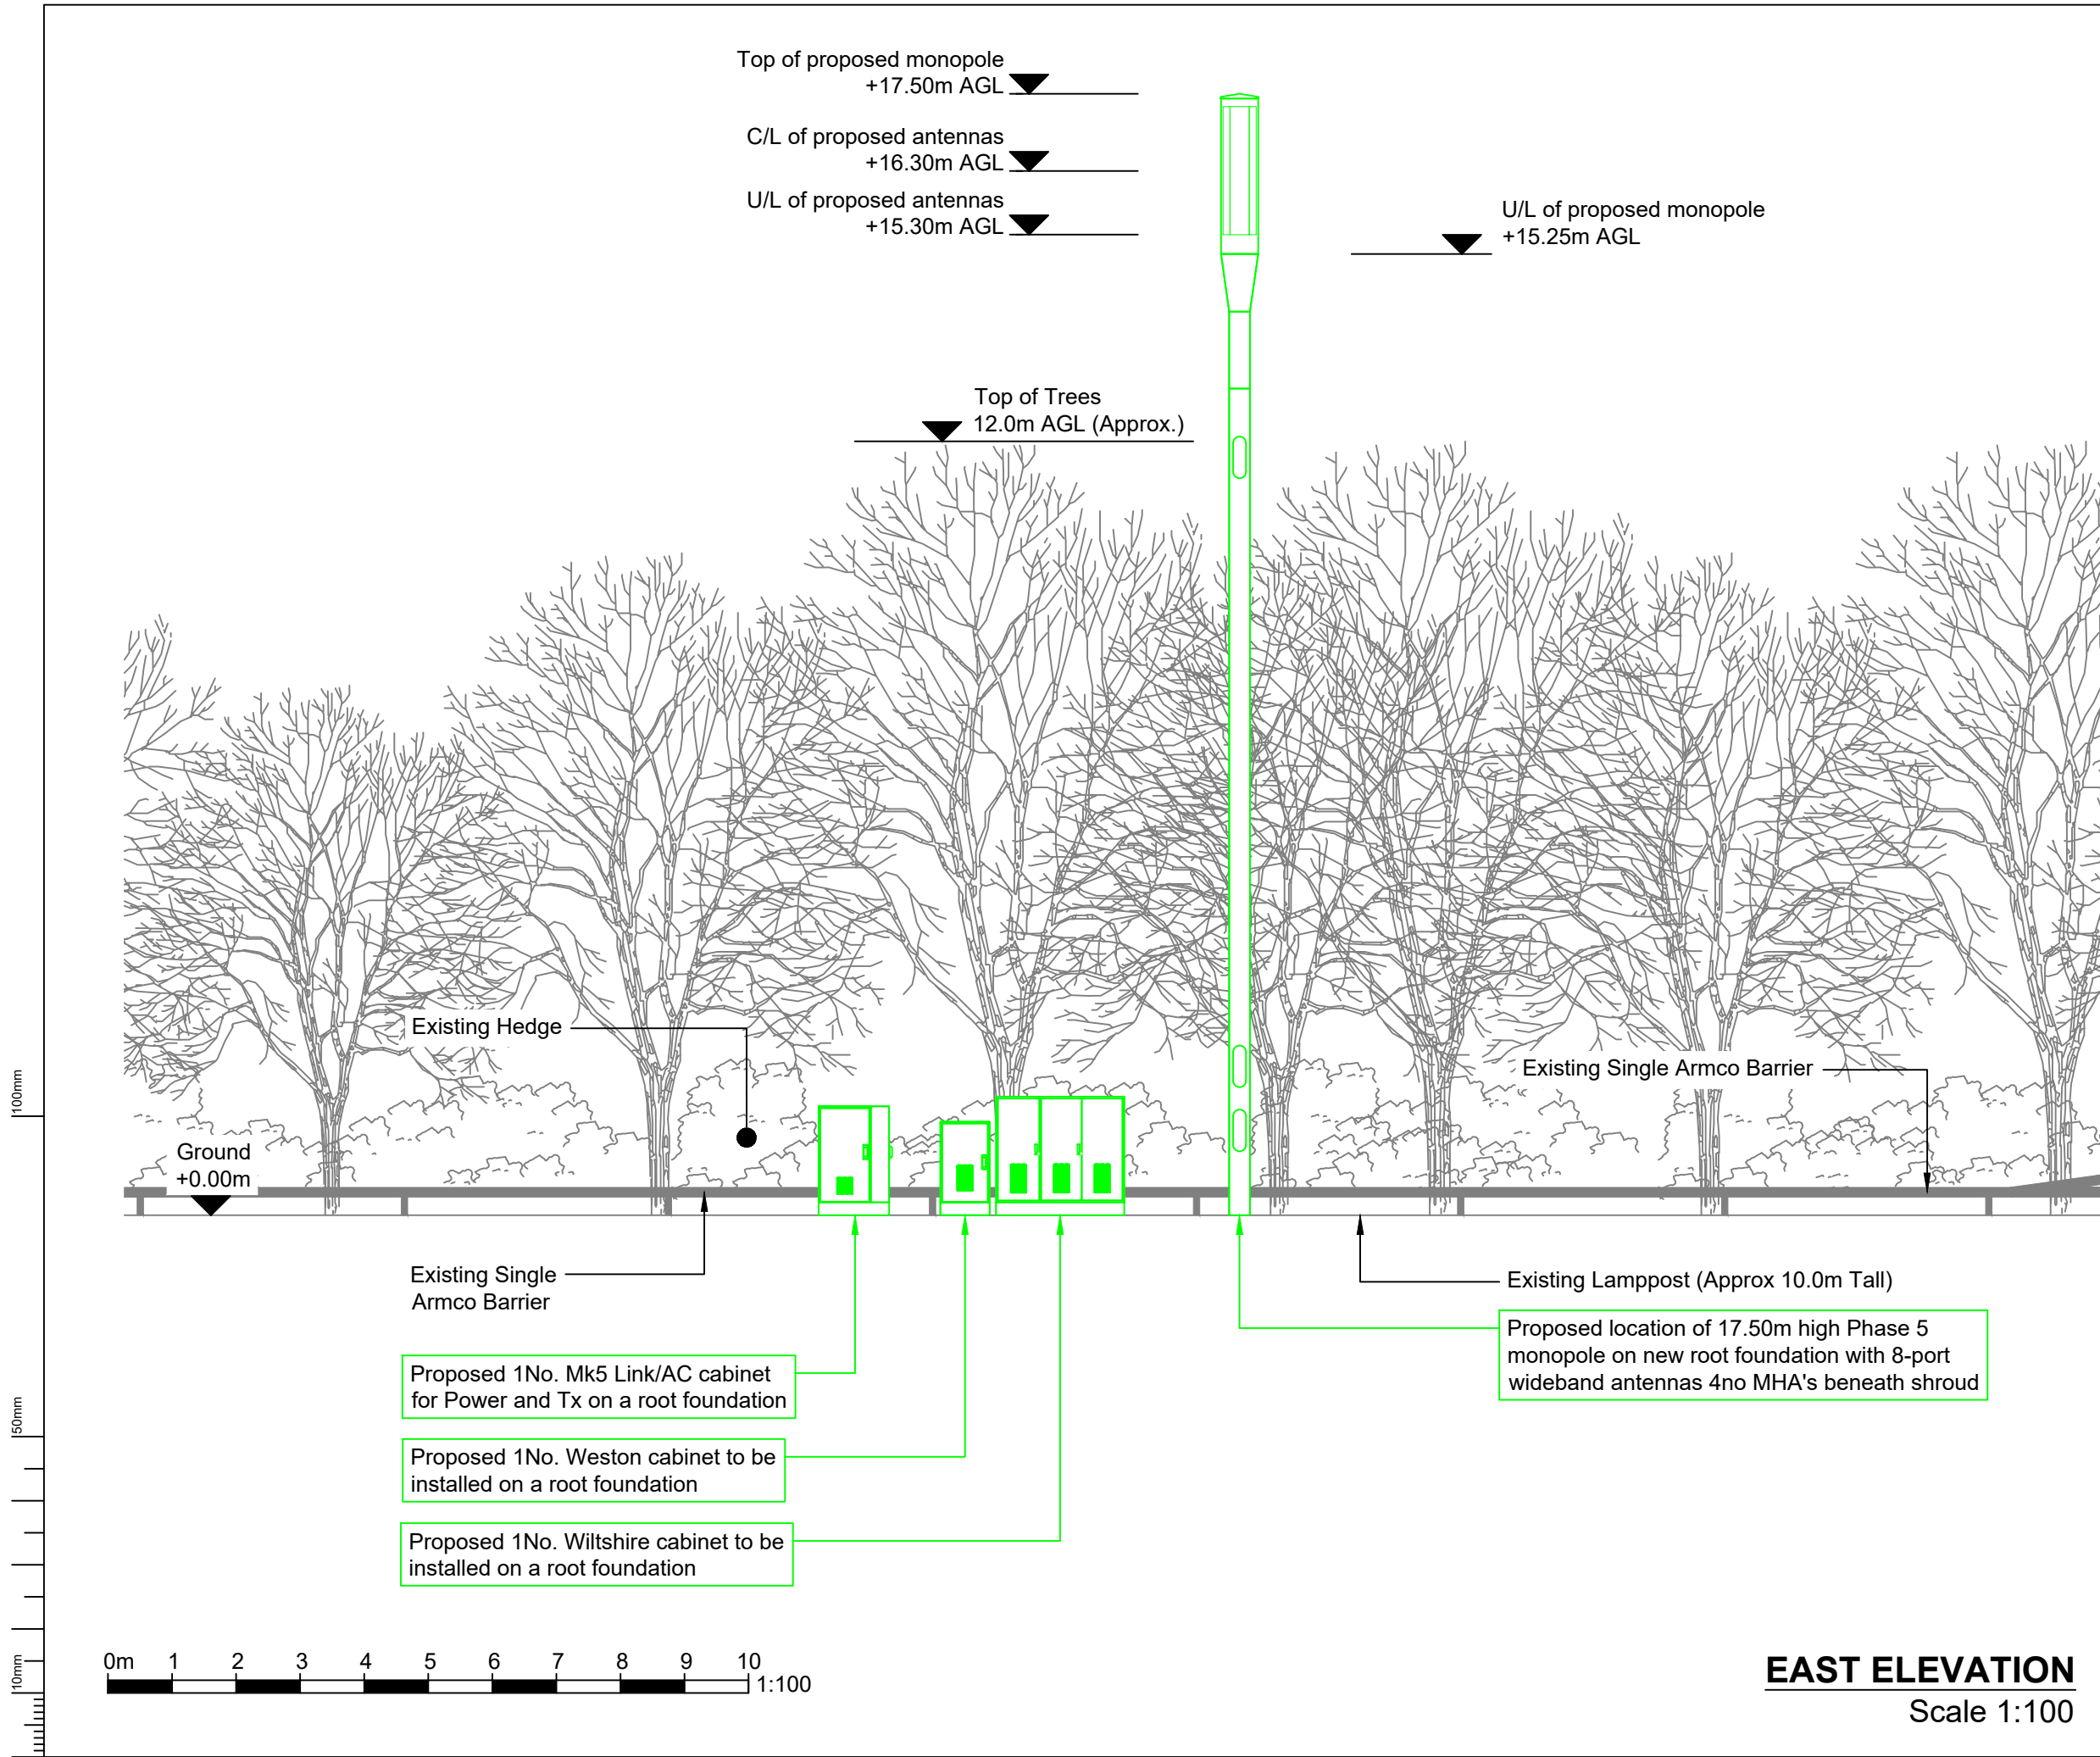

- NOTES:**
1. DRAWING TO BE READ IN CONJUNCTION WITH ALL RELEVANT DRAWINGS AND SPECIFICATIONS
 2. ALL DIMENSIONS ARE IN MILLIMETRES UNLESS OTHERWISE STATED
 3. DO NOT SCALE DRAWINGS, ALL DIMENSION TO BE CHECKED ON SITE
 4. DUCT ROUTES ARE SHOWN INDICATIVELY, ACTUAL ROUTES TO BE DETERMINED ON SITE
 5. ALL DISCREPANCIES TO BE REPORTED TO THE DESIGN ENGINEER

KEY
INDICATES PROPOSED EE EQUIPMENT

A1	FIRST ISSUE	17.06.21	JDS	RC
Issue	Comment	Date	Drawn	Approved



BEACONCOMMS
UNIT E3 PITTS CLEAVE INDUSTRIAL ESTATE, TAVISTOCK, DEVON, PL19 0PW
sales@beaconcomms.co.uk Tel: +44 (0)1822 610610

Site Name & Address:
BARTONS ROAD SW
BARTONS ROAD
WEST LEIGH
HAVANT
HAMPSHIRE
PO9 5FE

Title:
PROPOSED SITE ELEVATION


Purpose of Issue:
NEW SITE DESIGN

Drawing No:
74119_BARTONS ROAD SW_004

Host Cell ID:
74119

Issue:	Scale at A3:	Checked:	Date:
A1	AS SHOWN	SB	17.06.21
Drawn:	Date:	Approved:	Date:
JDS	17.06.21	RC	17.06.21

Beacon ref: XXXX

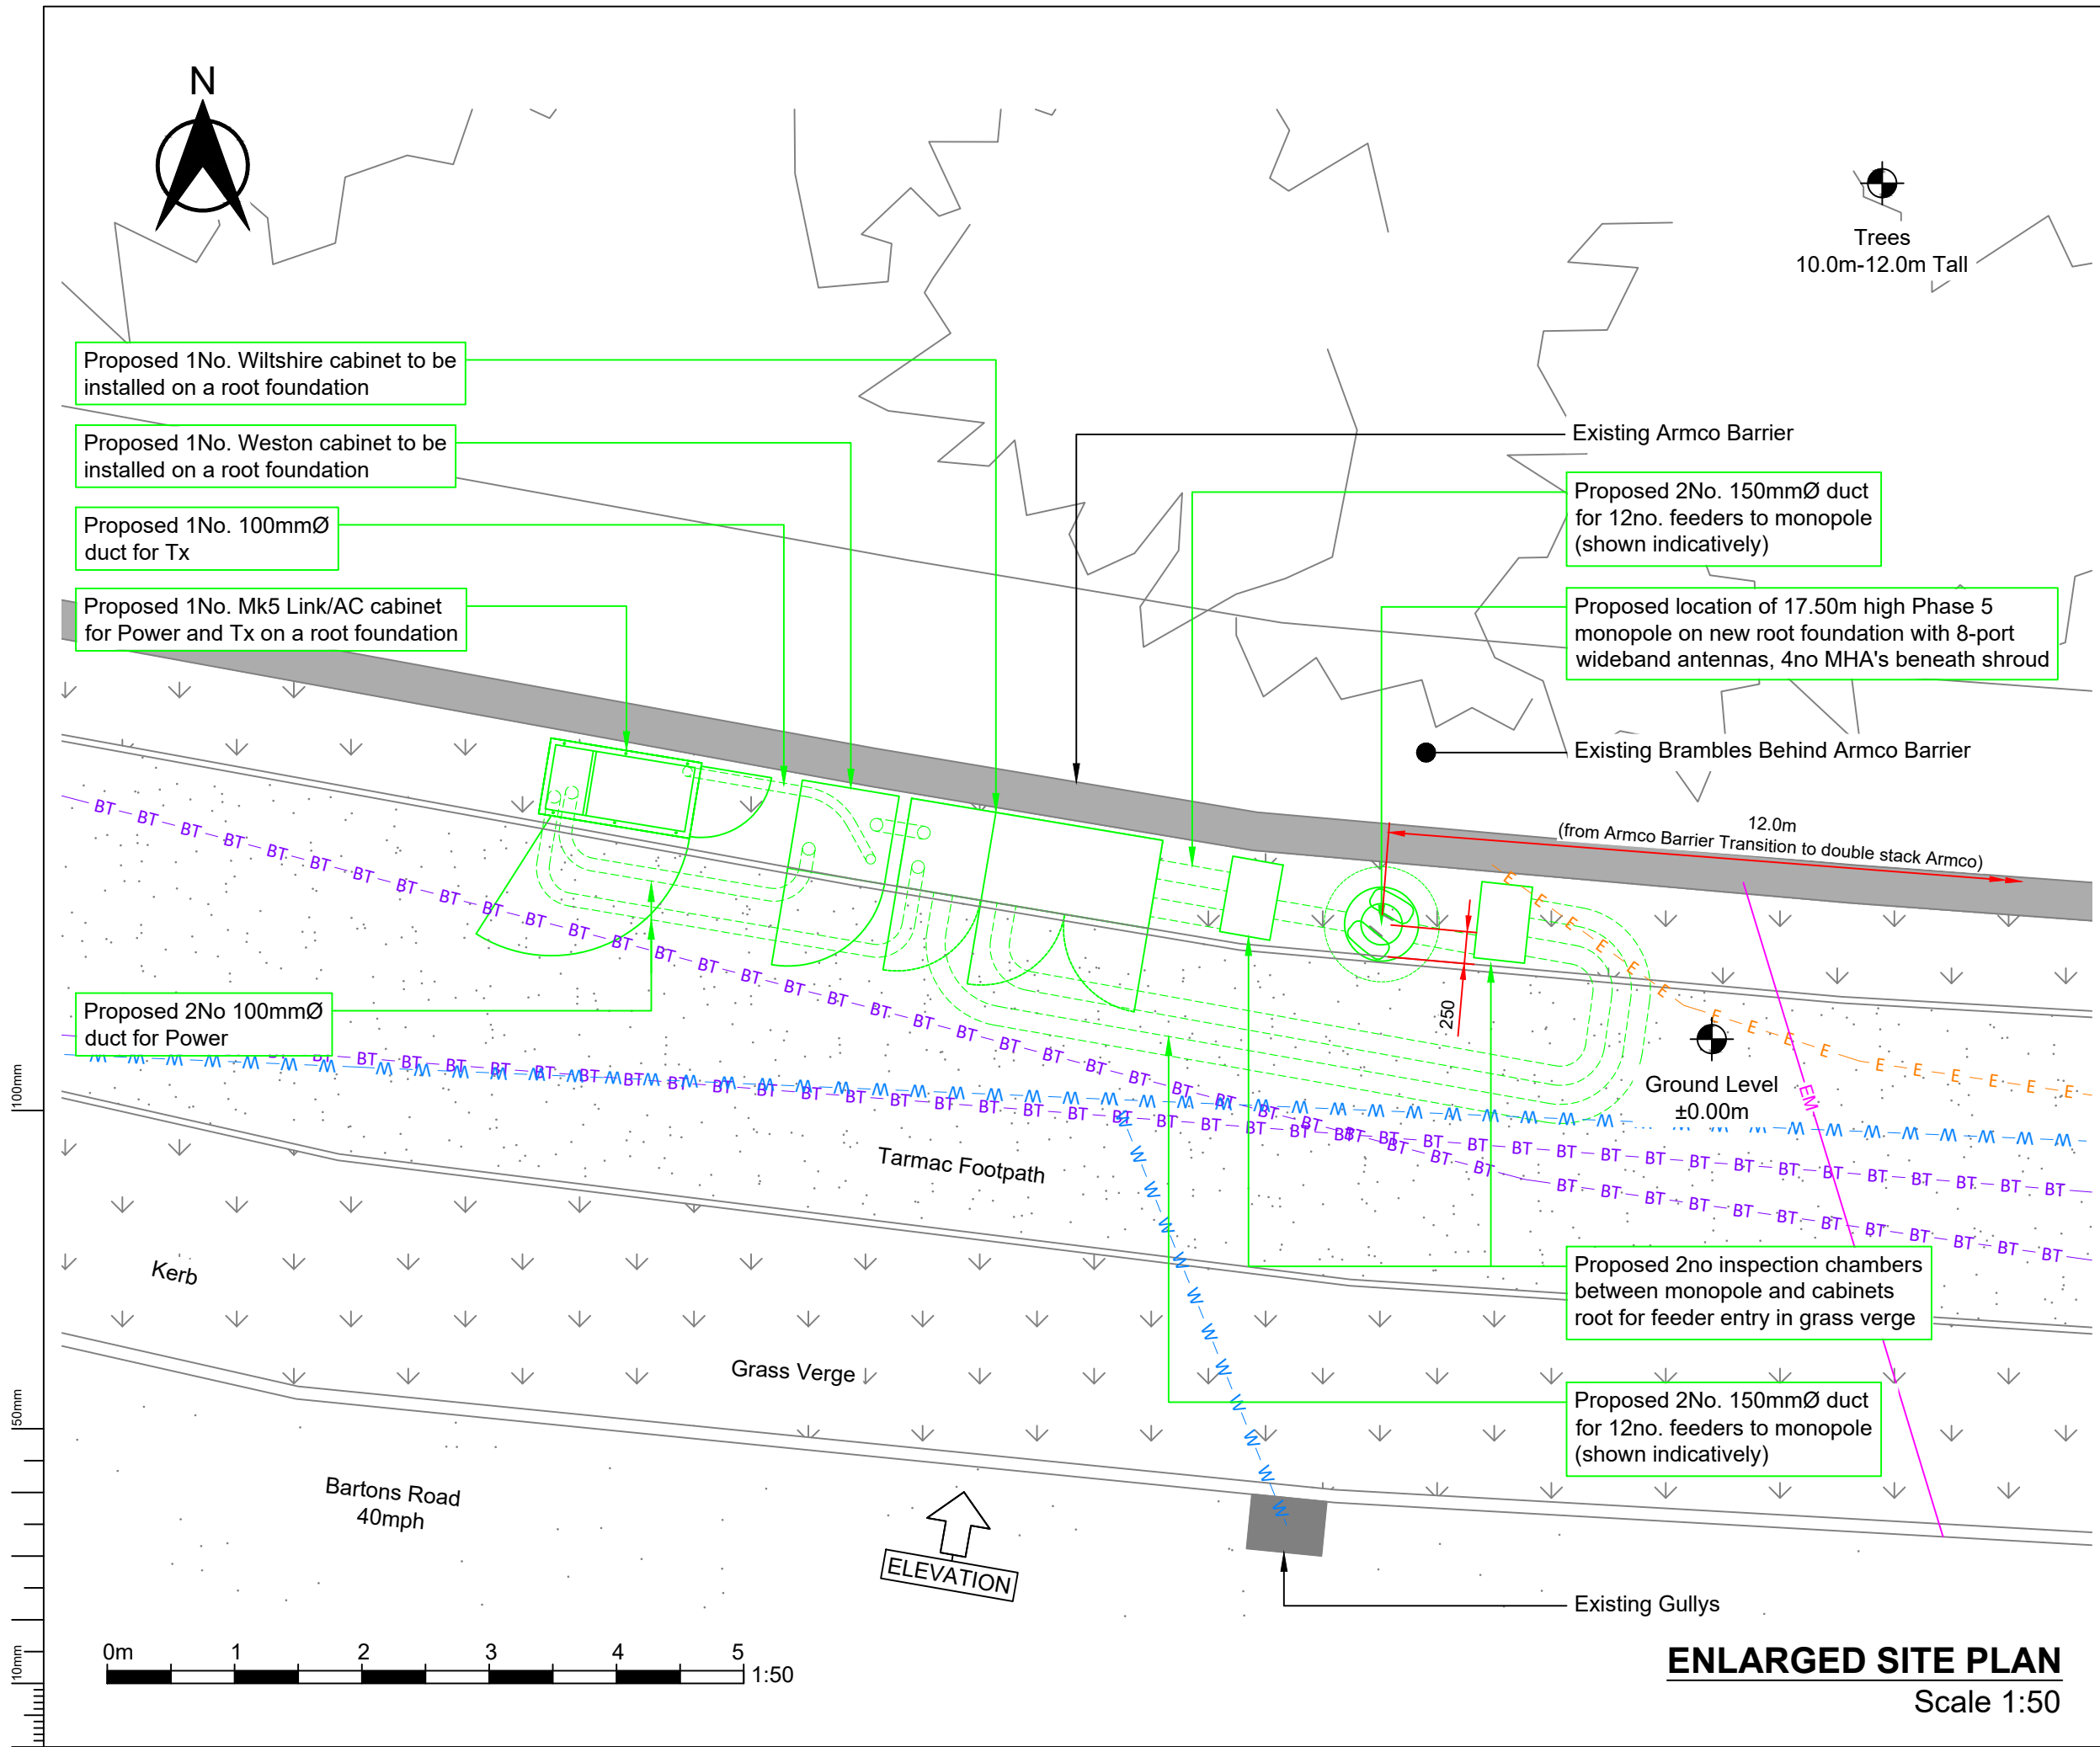

NOTES:
1. DRAWING TO BE READ IN CONJUNCTION WITH ALL RELEVANT DRAWINGS AND SPECIFICATIONS
2. ALL DIMENSIONS ARE IN MILLIMETRES UNLESS OTHERWISE STATED
3. DO NOT SCALE DRAWINGS, ALL DIMENSION TO BE CHECKED ON SITE
4. DUCT ROUTES ARE SHOWN INDICATIVELY, ACTUAL ROUTES TO BE DETERMINED ON SITE
5. ALL DISCREPANCIES TO BE REPORTED TO THE DESIGN ENGINEER

KEY
INDICATES PROPOSED EE EQUIPMENT

NOTES:
GAS — G — G — G —
WATER — W — W — W — W — W — W — W —
BT — BT — BT — BT — BT — BT — BT —
ELECTRICITY — E — E — E — E — E — E —
VIRGIN — V — V — V — V — V — V — V —
BT OVERHEAD — BTO — BTO — BTO — BTO —
FOUL SEWER — FS — FS — FS — FS — FS — FS —
CENTURY LINK — ITM — ITM — ITM — ITM — ITM —
UNKNOWN SERVICE — EM —

A1	FIRST ISSUE	17.06.21	JDS	RC
Issue	Comment	Date	Drawn	Approved

BEACONCOMMS
UNIT E3 PITTS CLEAVE INDUSTRIAL ESTATE, TAVISTOCK, DEVON, PL19 0PW
sales@beaconcomms.co.uk Tel: +44 (0)1822 610610

Site Name & Address:
BARTONS ROAD SW
BARTONS ROAD
WEST LEIGH
HAVANT
HAMPSHIRE
PO9 5FE

Title:
UNDERGROUND SERVICES & LAYOUT

Purpose of Issue:
NEW SITE DESIGN

Drawing No:
74119_BARTONS ROAD SW_005

Host Cell ID:
74119

Issue:	Scale at A3:	Checked:	Date:
A1	AS SHOWN	SB	17.06.21
Drawn:	Date:	Approved:	Date:
JDS	17.06.21	RC	17.06.21

Beacon ref: XXXX

ENLARGED SITE PLAN
Scale 1:50