




PROPOSED FRONT ELEVATION
SCALE 1:100

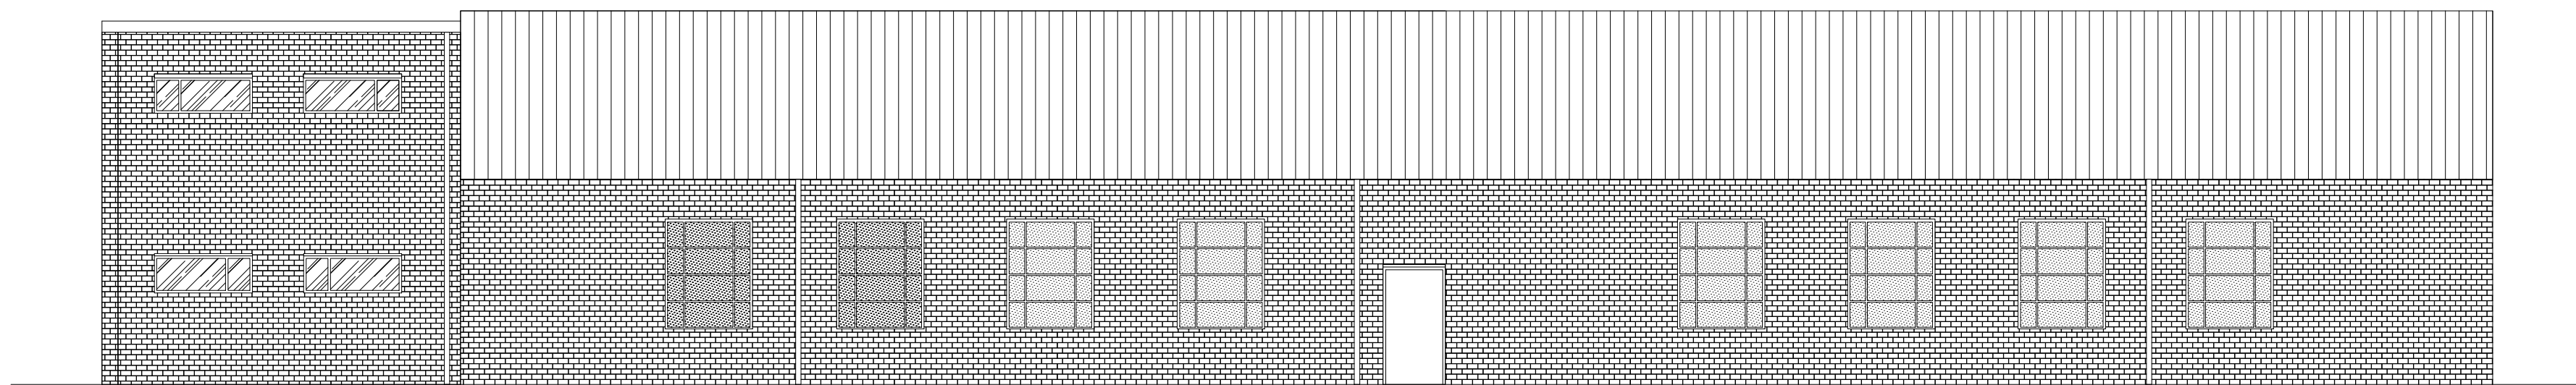


PROPOSED REAR ELEVATION
SCALE 1:100

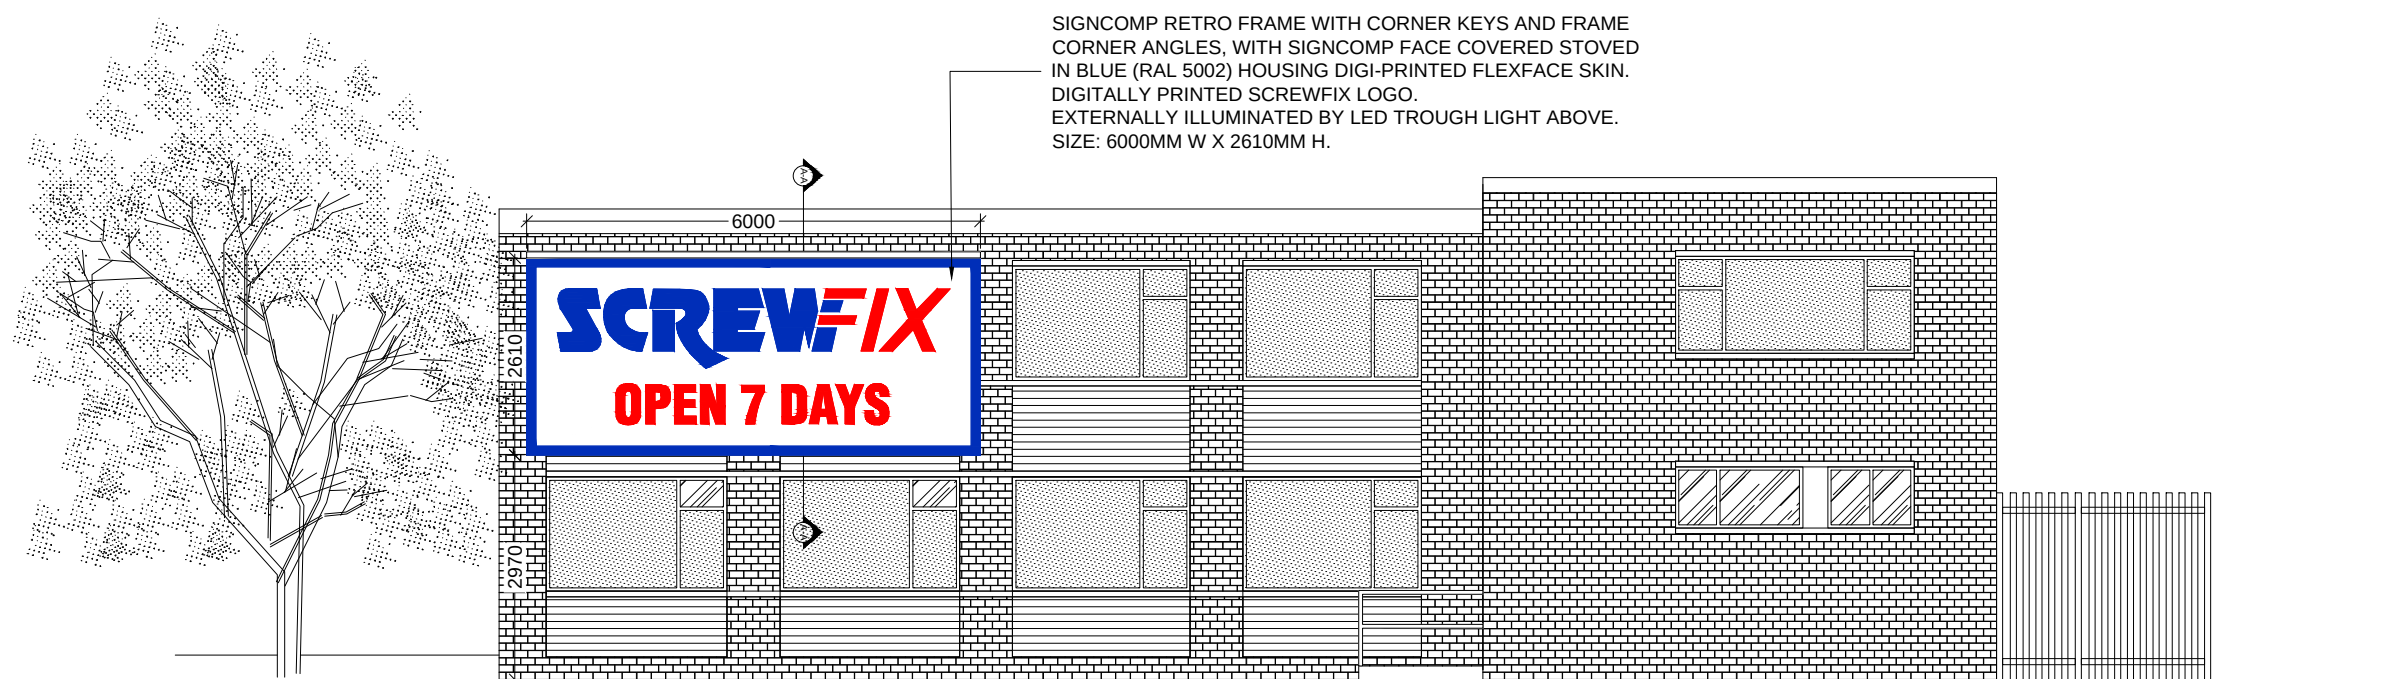

PROPOSED SIDE ELEVATION A-A
SCALE 1:100

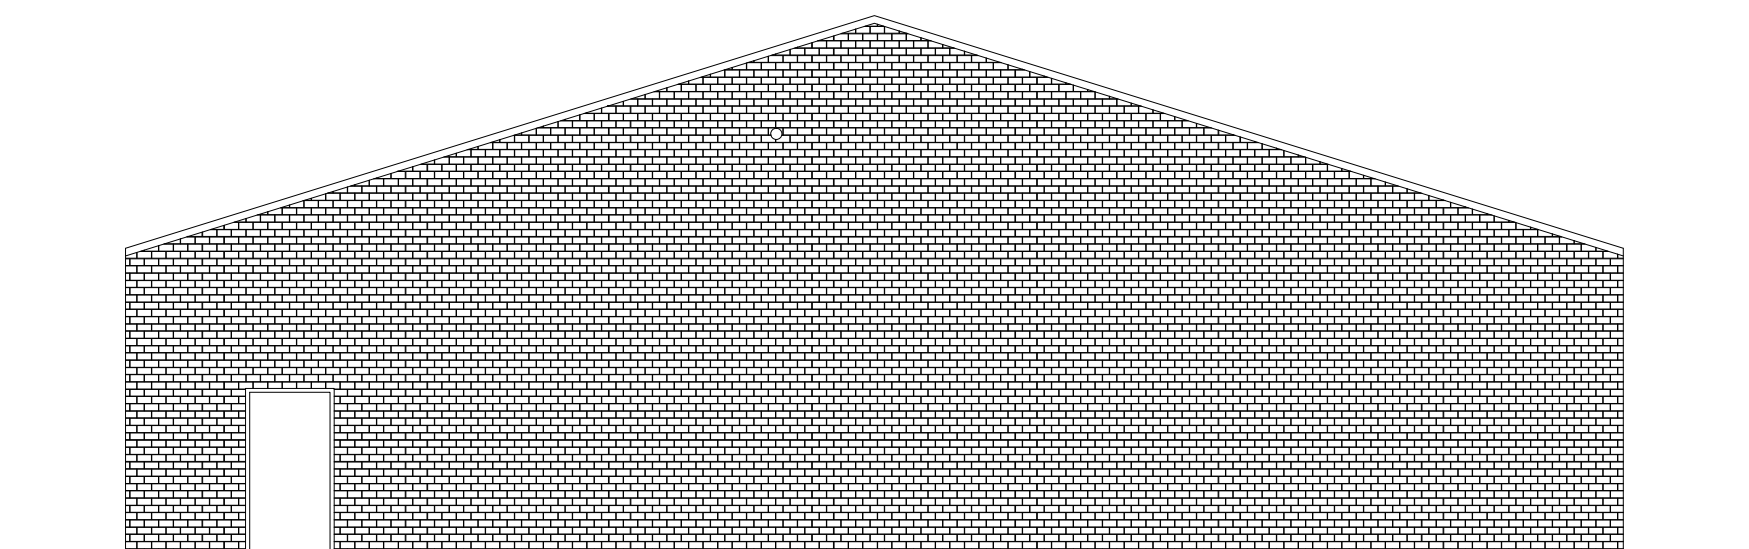

PROPOSED SIDE ELEVATION B-B
SCALE 1:100

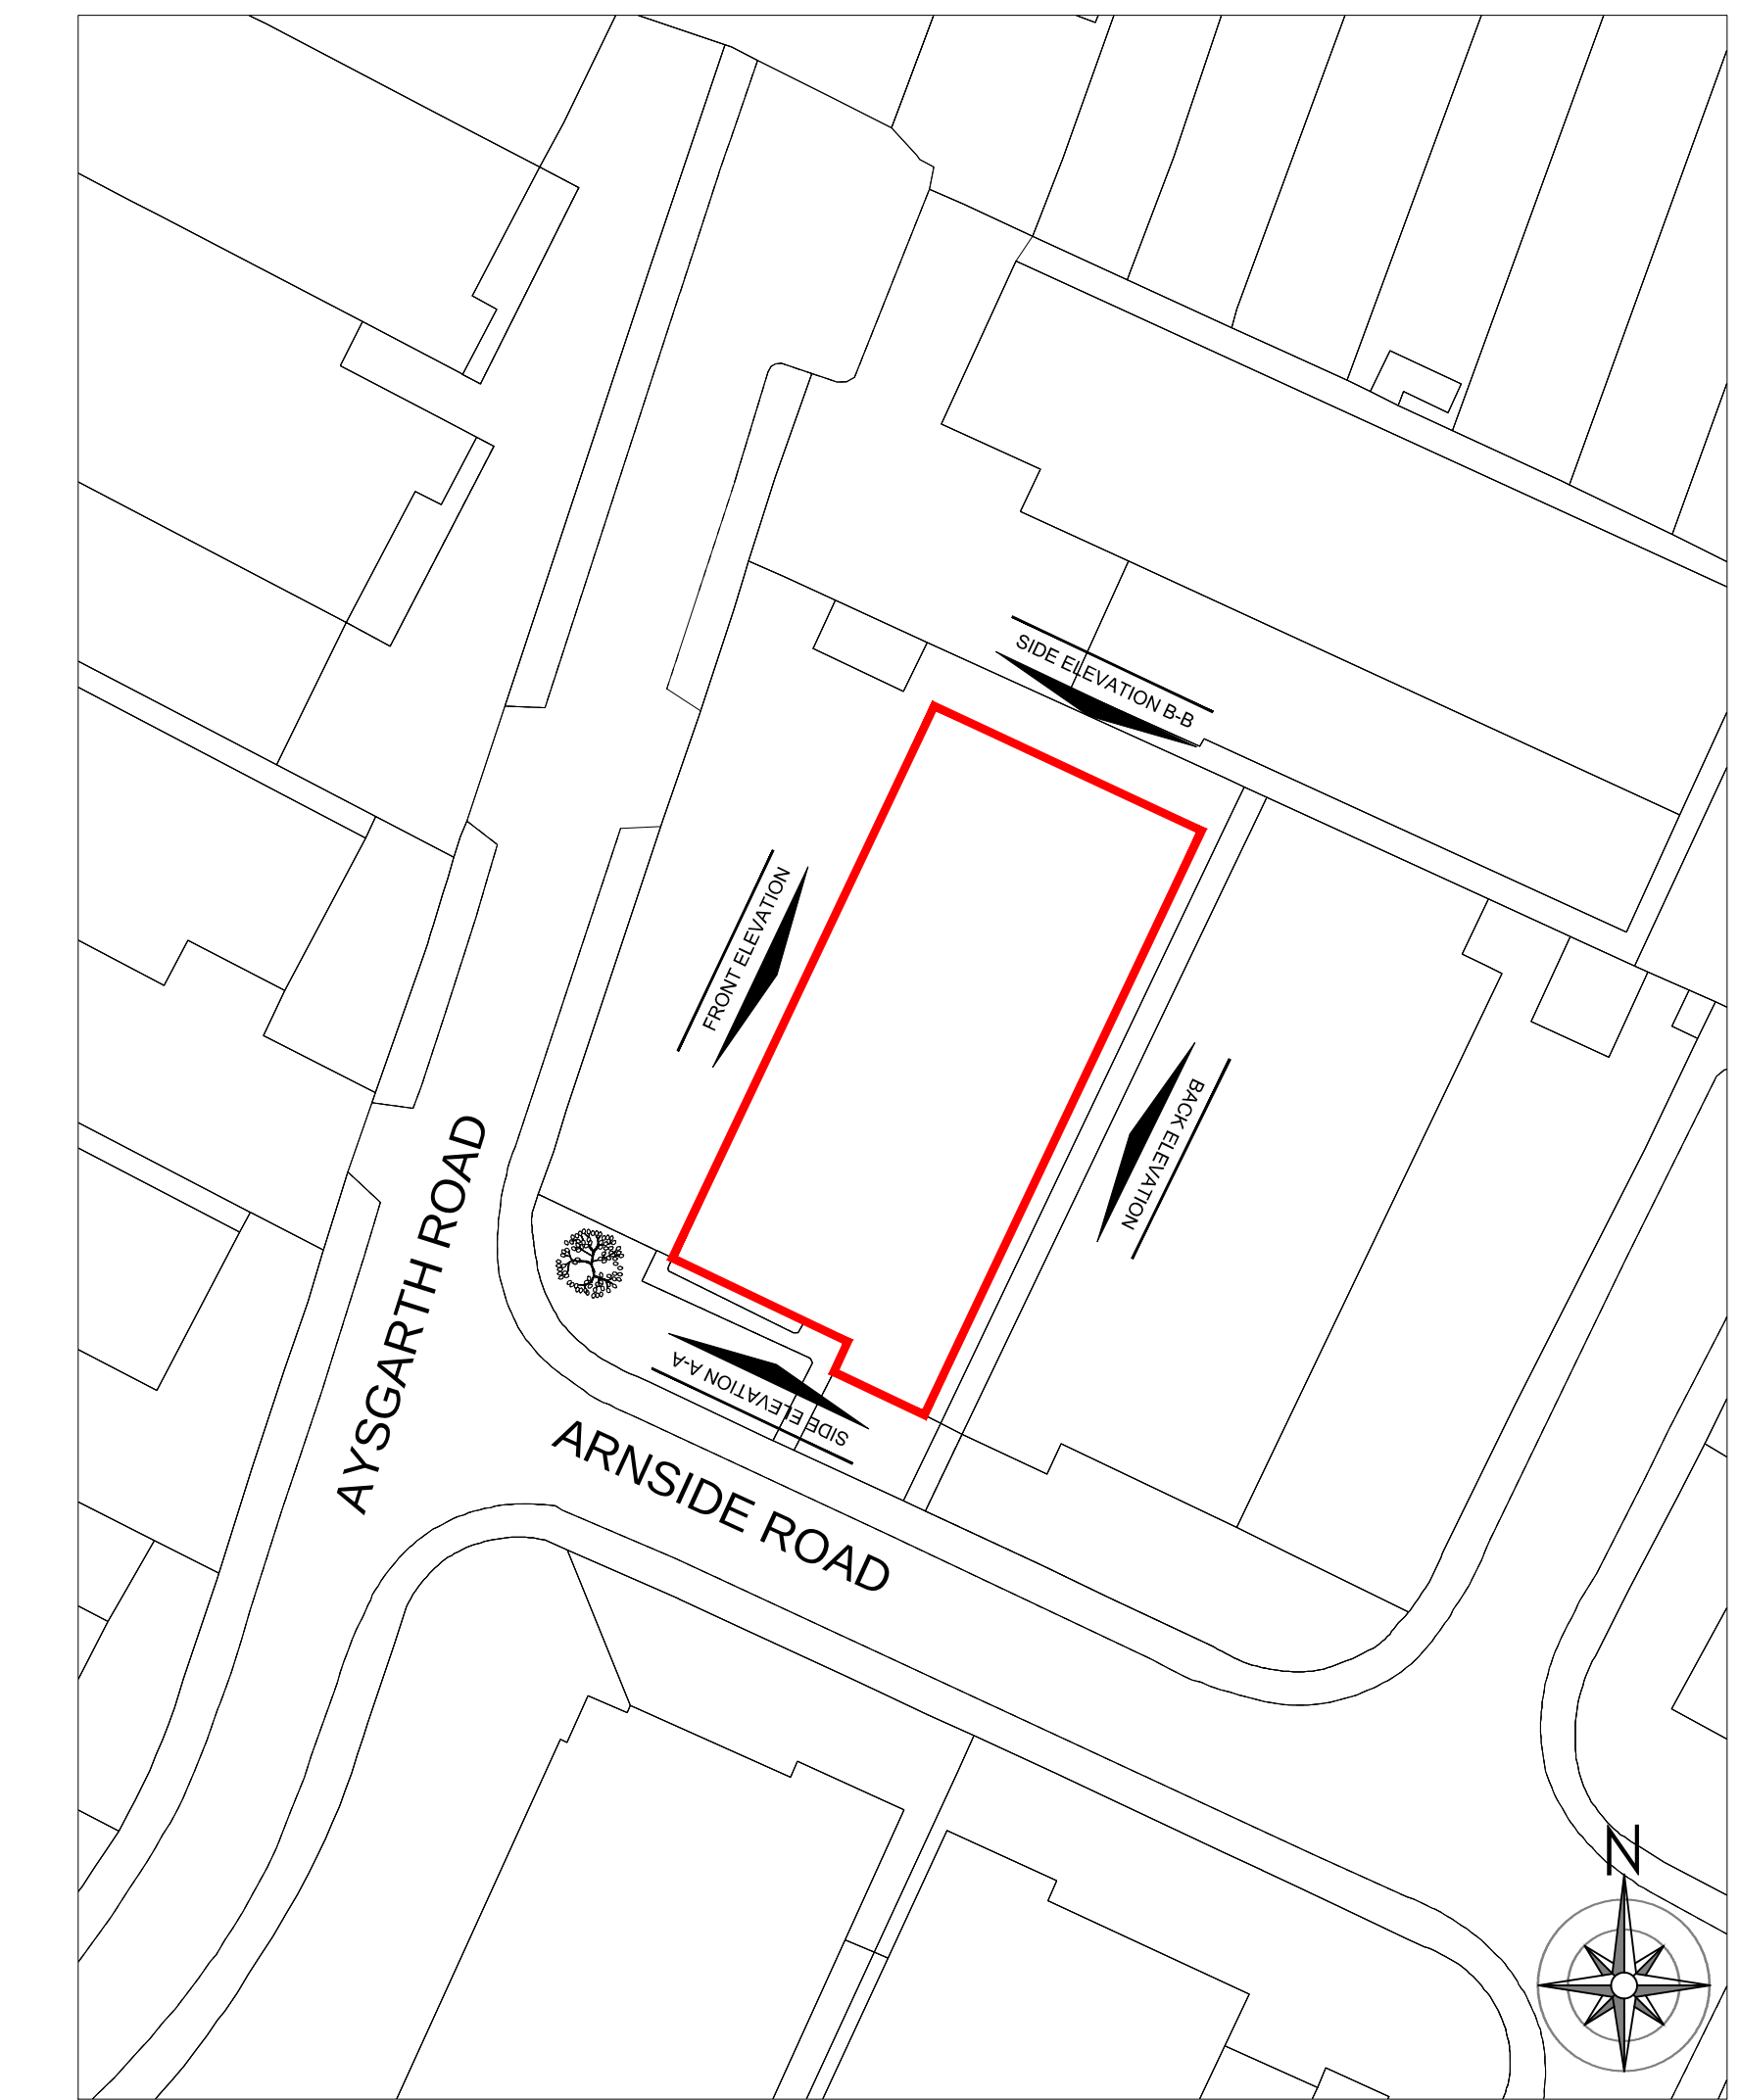

LOCATION PLAN
SCALE 1:500

LED STRIP
LATEST HIGH LIGHTING CHIP TECHNOLOGY GIVING
318 CD PER METRE LED OUTPUT
ONLY 14.4 WATTS PER METRE POWER CONSUMPTION. 24 VOLT INPUT, LESS CURRENT LESS VOLTAGE DROP. 6000K COOL WHITE OR 3000K WARM WHITE 120 DEGREE ANGLE

LED STRIP
LATEST HIGH LIGHTING CHIP TECHNOLOGY GIVING
318 CD PER METRE LED OUTPUT
ONLY 14.4 WATTS PER METRE POWER CONSUMPTION. 24 VOLT INPUT, LESS CURRENT LESS VOLTAGE DROP. 6000K COOL WHITE OR 3000K WARM WHITE 120 DEGREE ANGLE

CROSS-SECTION A-A
TROUGH PROPOSED SIGNAGE
SCALE 1:20

CROSS-SECTION B-B
TROUGH PROPOSED SIGNAGE
SCALE 1:20

R1 SIZE OF SIGN ON SIDE ELEVATION REVISED 03.08.16 DFr

REVISIONS DATE INIT

Issued for
PLANNING

Drawing project
**7 ARNSIDE ROAD,
WATERLOOVILLE**

Drawing title
**FOR PLANNING
PROPOSED ELEVATIONS**

Client

SCREWFIX

Drawn by TM	Checked by EF	Scale 1:100@A1	Date 09.02.2016
-----------------------	-------------------------	--------------------------	---------------------------

Drawing number
1485 - 103 - 04 - R1

Scale bar @ 1:100
0 1m 5m 10m

RI
Resolution Interiors
Company Registration No. 3678965. VAT Registration No. 723652246.
Registered in England & Wales. Copyright of this drawing is reserved by Resolution Interiors. The drawing is issued on the condition that it is not copied, reproduced or disclosed to a third party without consent.
Luton 2000 Business Park, Yeovil,
Somerset, BA22 6QR
Call +44 1935 422700
Fax +44 1935 422724
Email - design@resolutioninteriors.com
Website - www.resolutioninteriors.com