



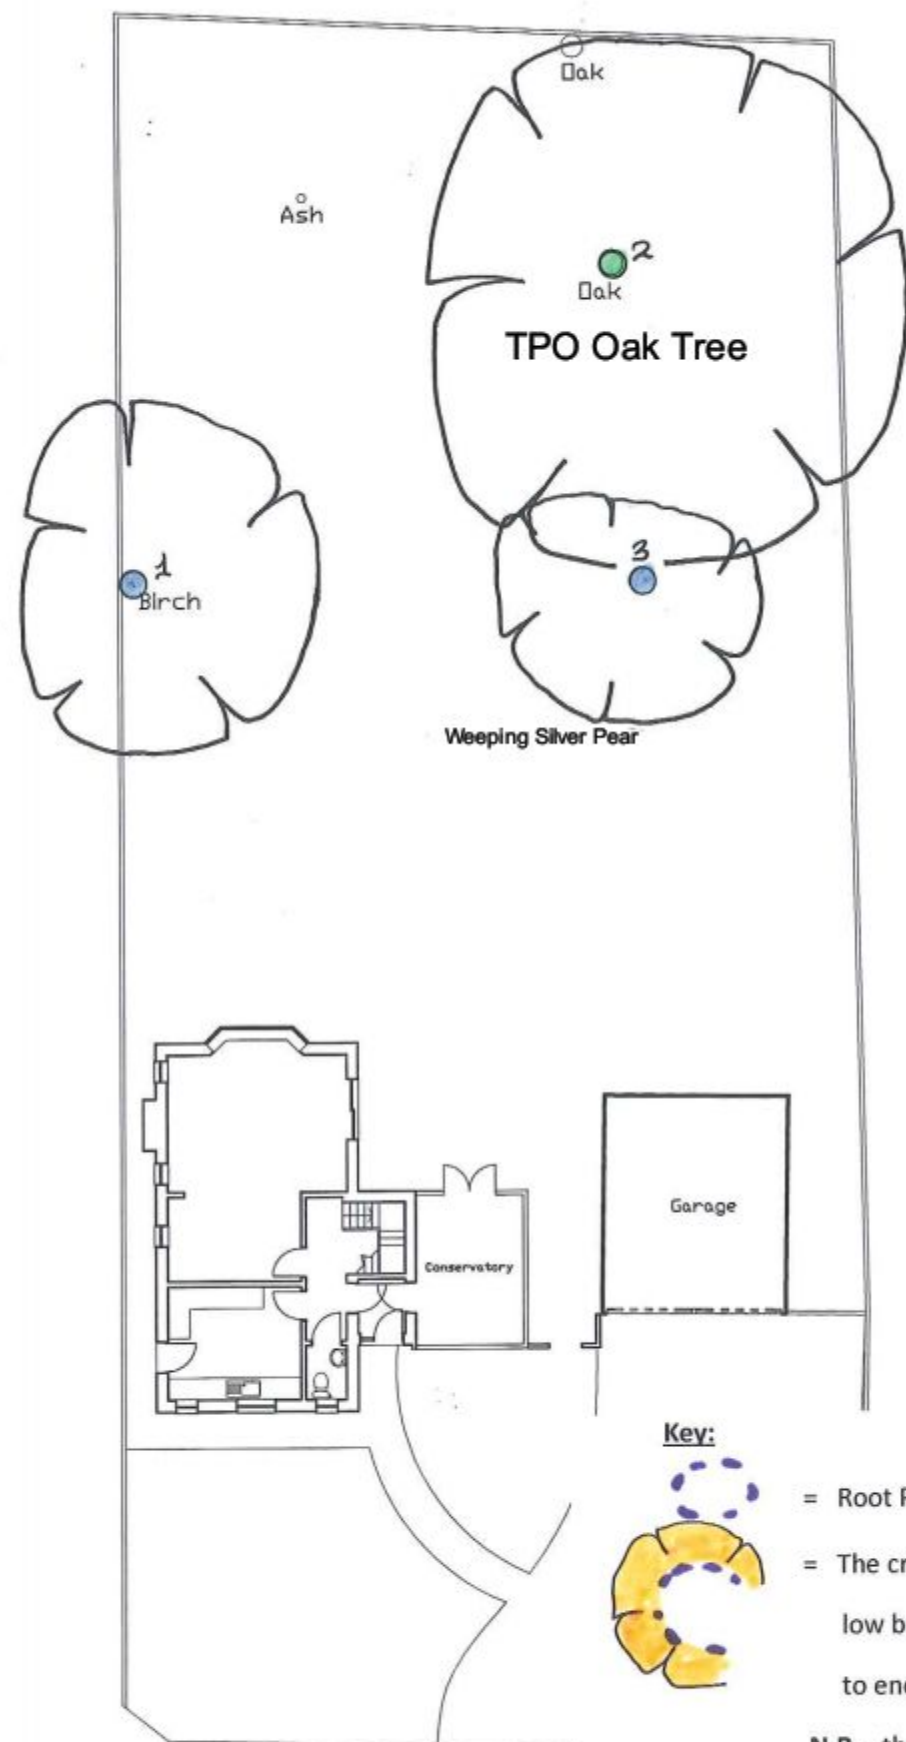

Site Plan as Existing

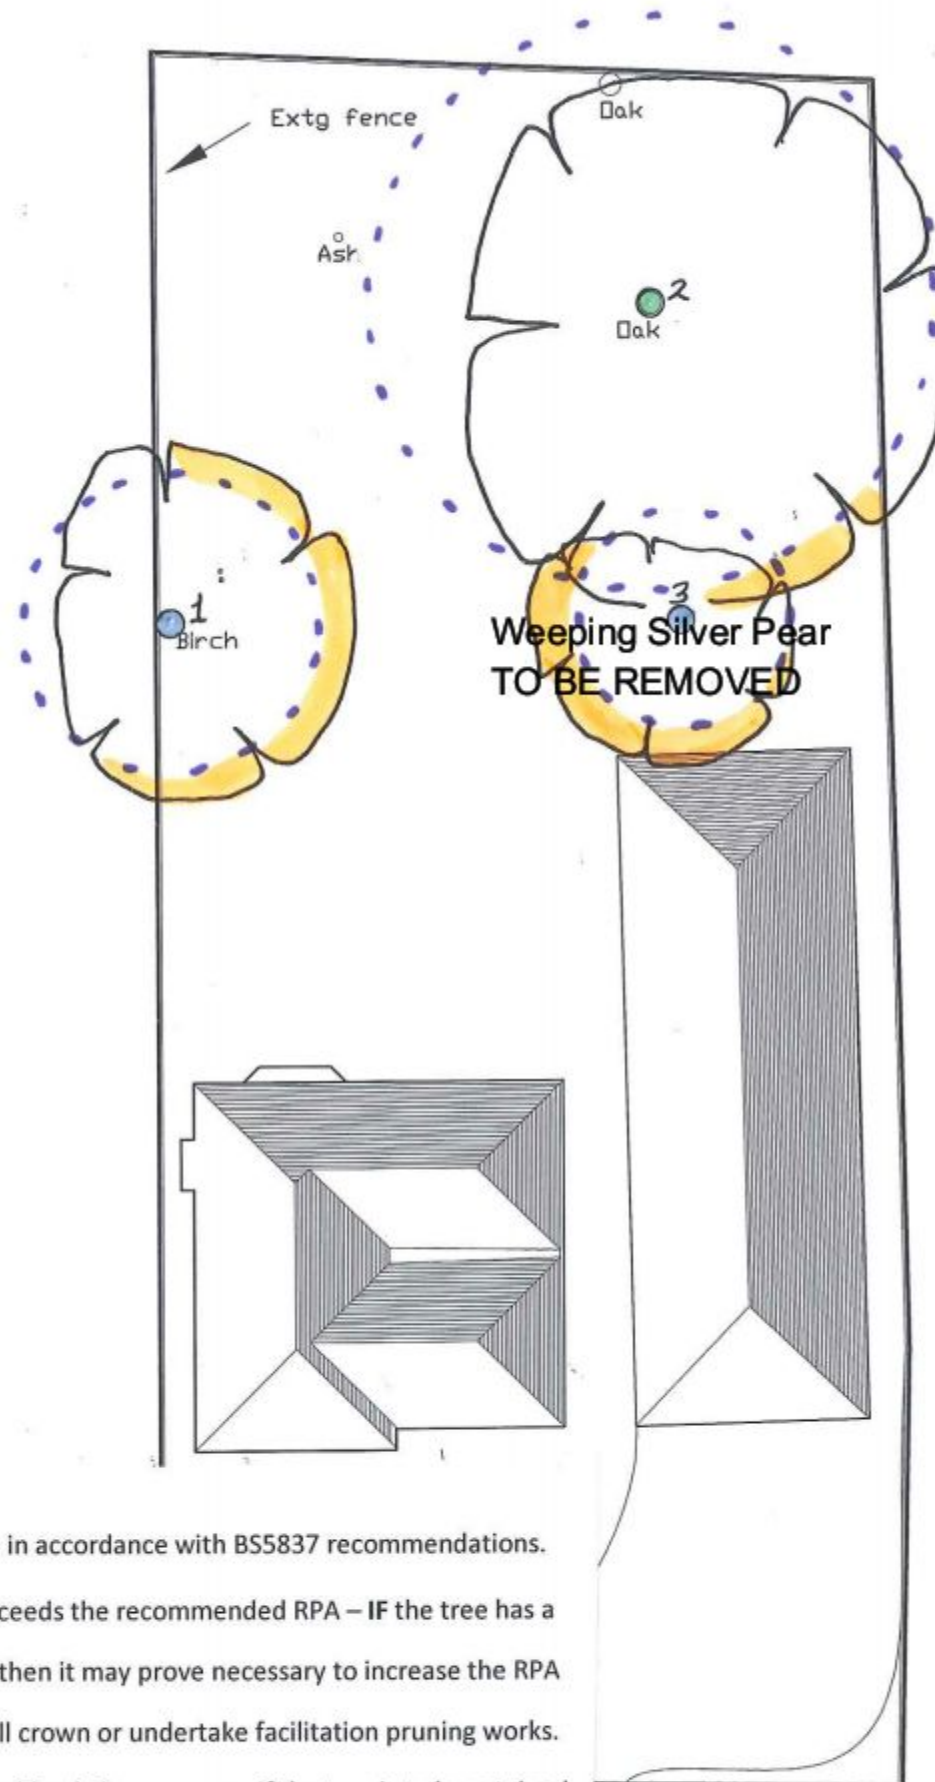

Site Plan as Proposed

0 5m



project	51 Longwood Avenue Cowplain
client	Mr I Smith
title	Combined Tree Survey & Root Constraints Plan
dwng no.	BJH.01/02
scale	As per scale bar on plan
date	October 2013
job no	0668
drawn by	bjh
Bernie Harverson M.Arb. 21acombe cottages • south hove • east Sussex • BN1 1GP Tel: 01323 825257 • Mob: 07875 520881 • email: bernieharverson@btinternet.com • VAT Reg No. 881 5566 16	

D Drawing amended for Planning Resubmission with Tree 3 shown REMOVED 09/05/2014

R.J.N.Day Dip. Arch.

Proposed extension to No 51 Longwood Avenue Cowplain

CLIENT
Mr. & Mrs. I. Smith

TITLE
Extg & as Proposed Site Plan

STATUS
For Planning Application

SCALES	DATE	DRAWN
1-200	July 2013	RJND

JOB NO.	DRAWING NO.	REVISION
0313	11	-

Original paper size A3