



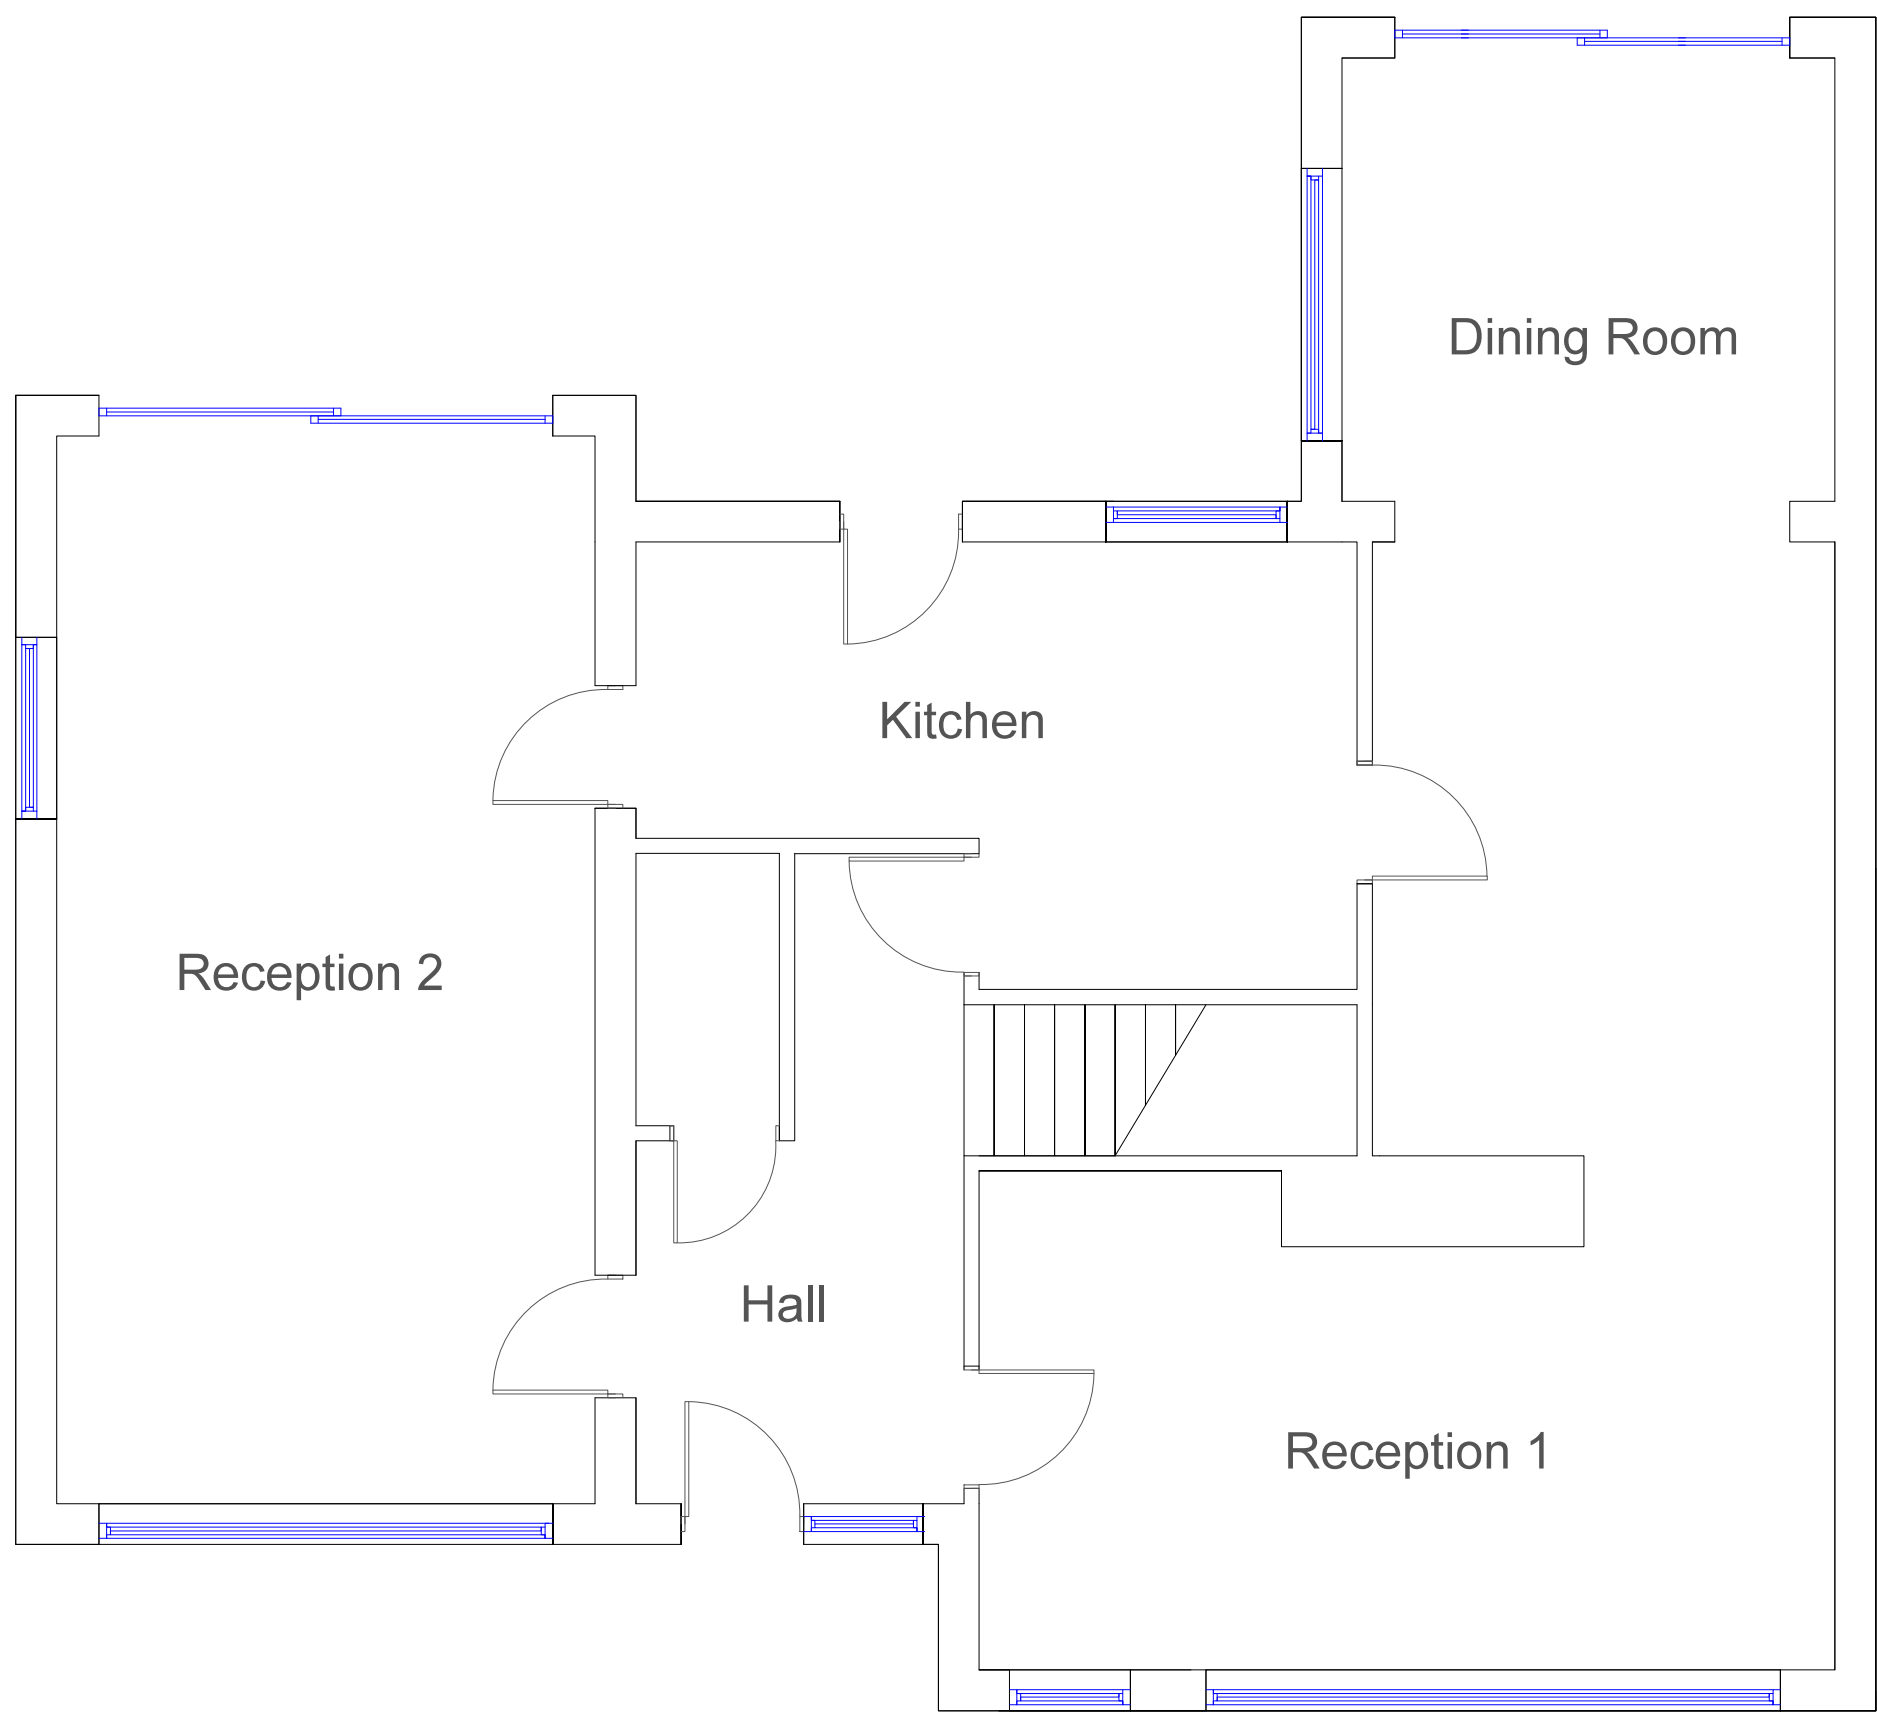

Existing Ground Floor Plan 1:50

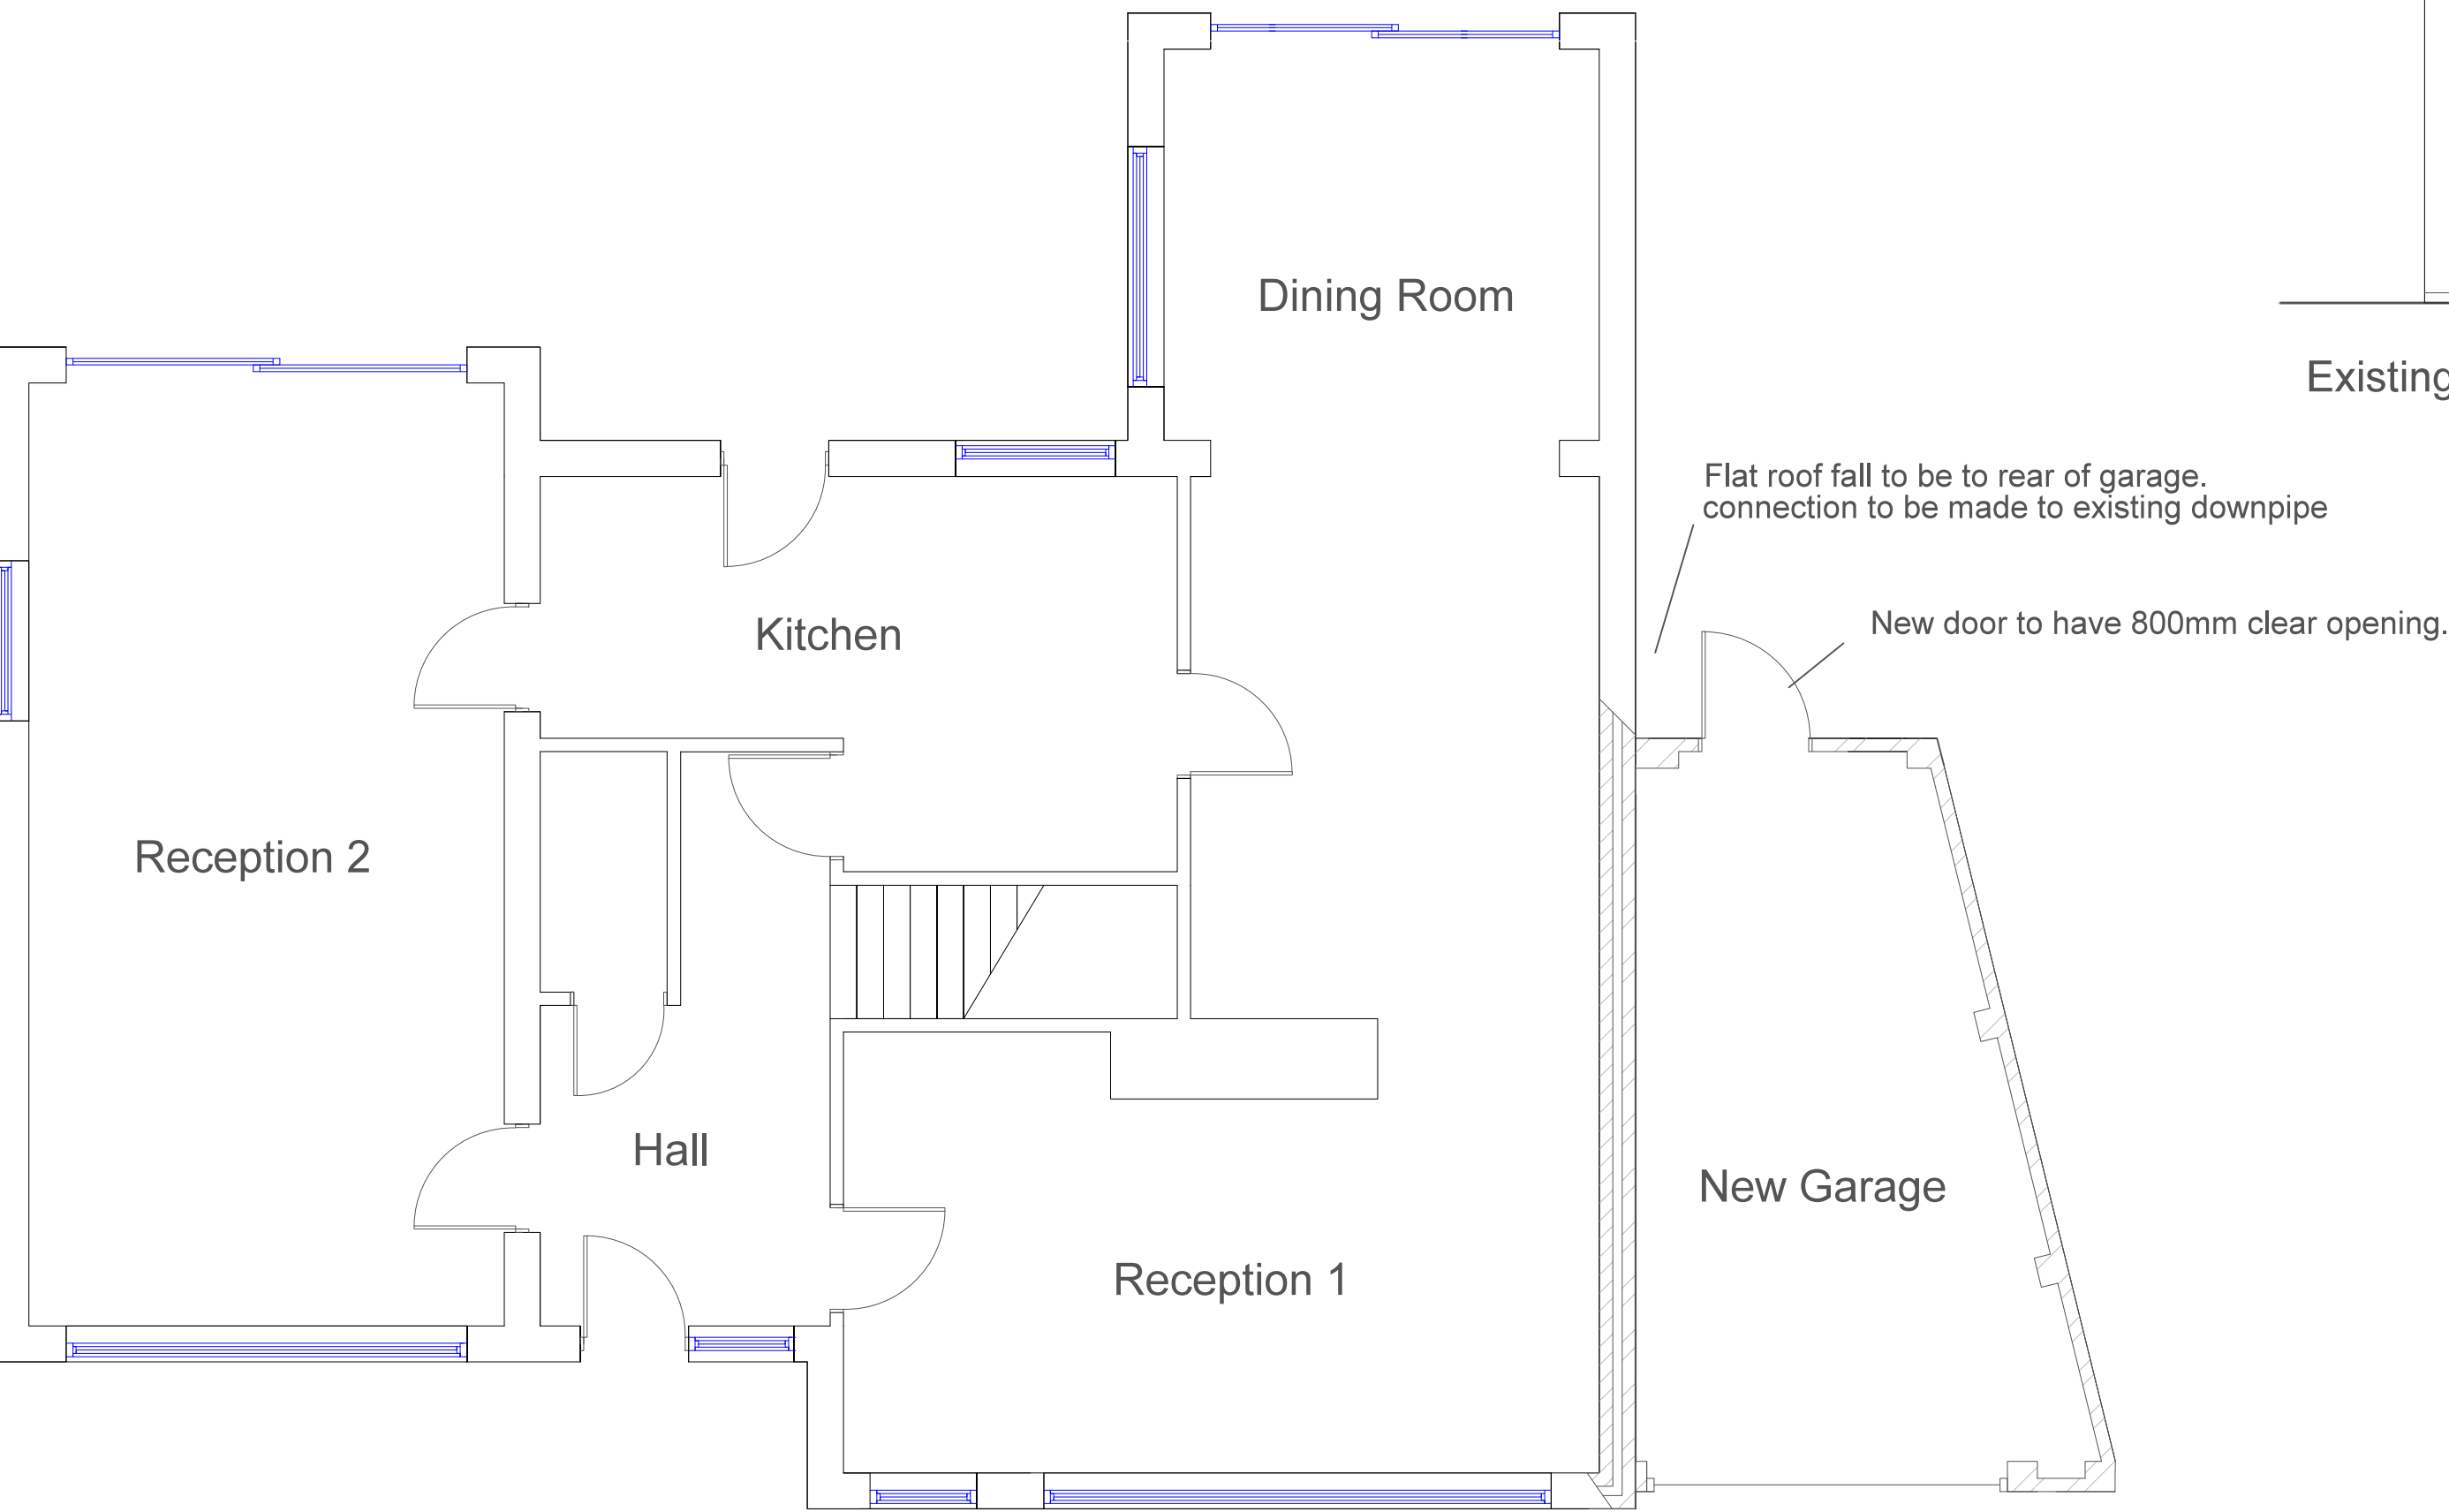

Proposed Ground Floor Plan 1:50



Existing Front Elevation 1:100





Proposed Front Elevation 1:100




Existing Rear Elevation 1:100




Proposed Rear Elevation 1:100

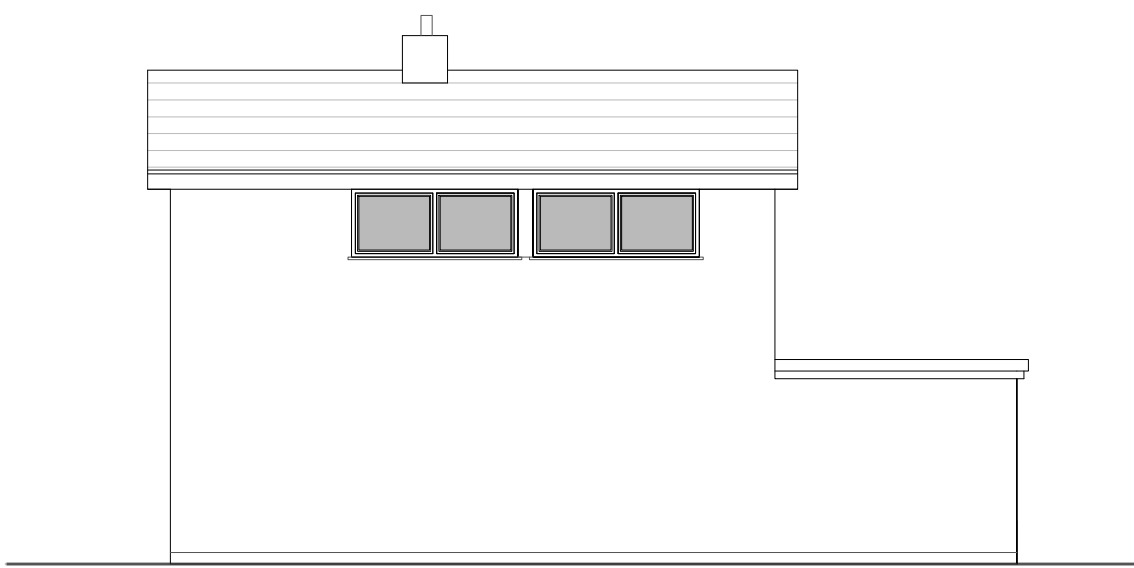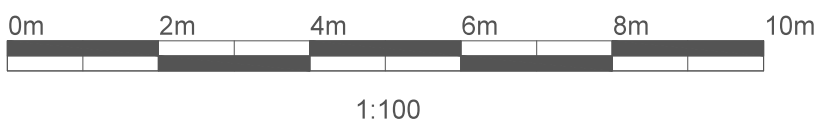


Existing Side Elevation 1:100

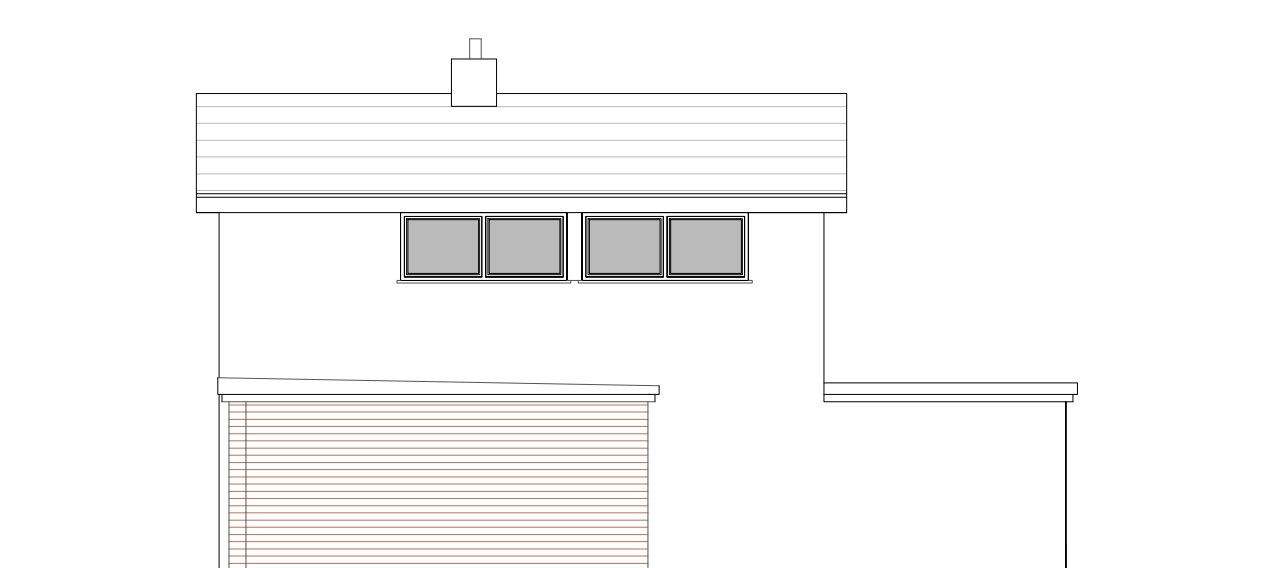

Proposed Side Elevation 1:100

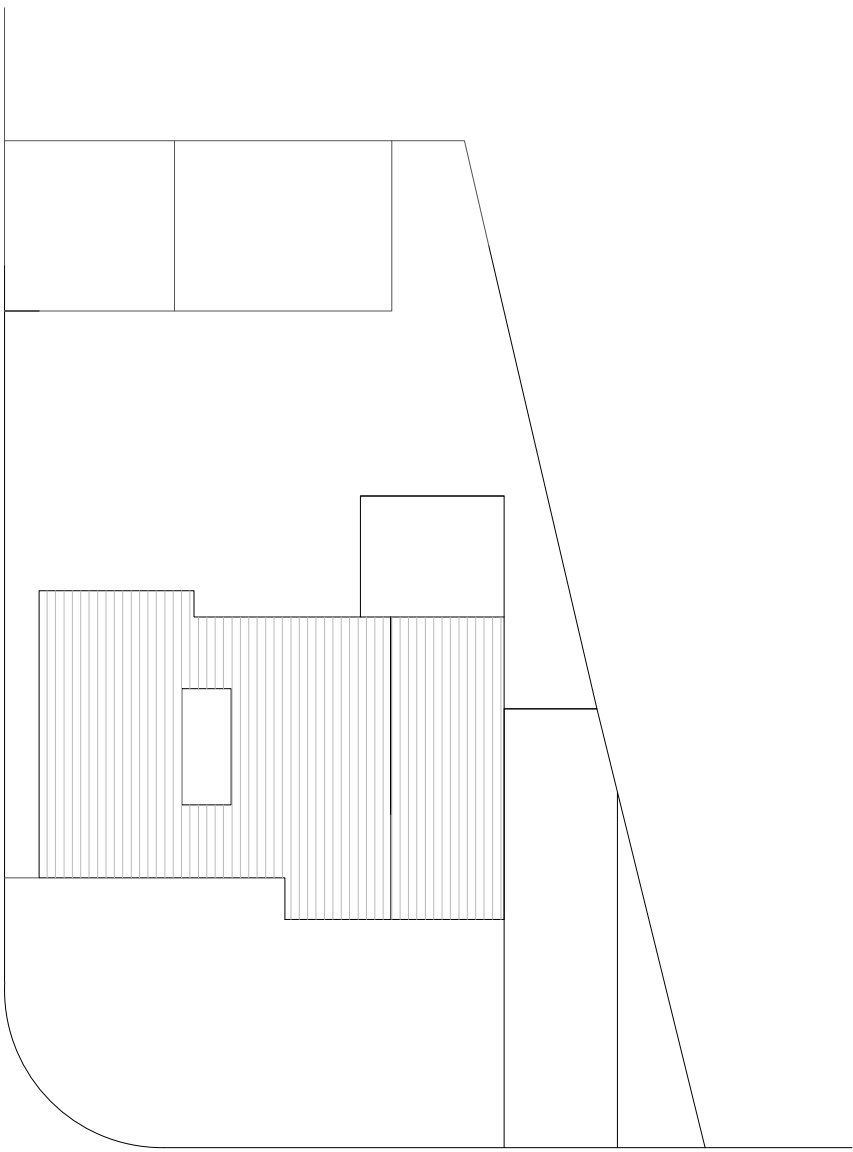

Existing Site Layout 1:200

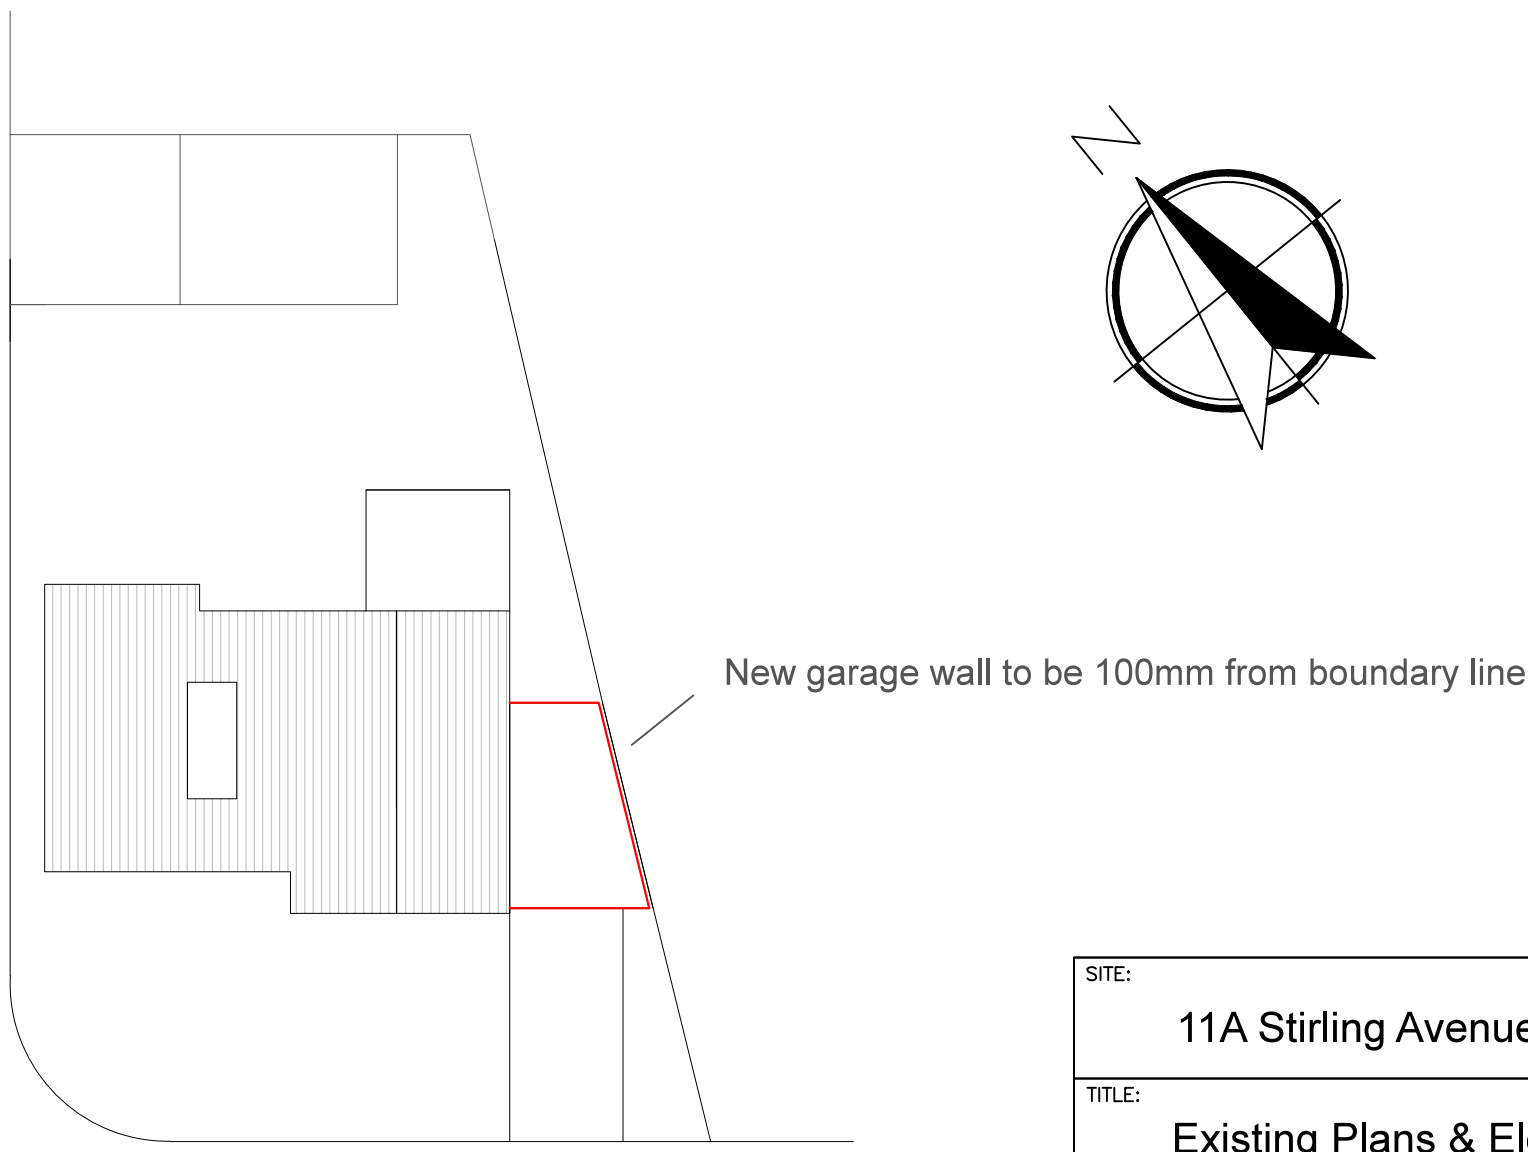

Proposed Site Layout 1:200

SITE: 11A Stirling Avenue Garage			
TITLE: Existing Plans & Elevations			
SCALE AT A1: AS SHOWN	DATE: 06/05/16	DRAWN: GJ	CHECKED:
PROJECT NO: N/A	DRAWING NO: 1	REVISION:	A