



Front Elevation




Side Elevation



Rear Elevation




Side Elevation

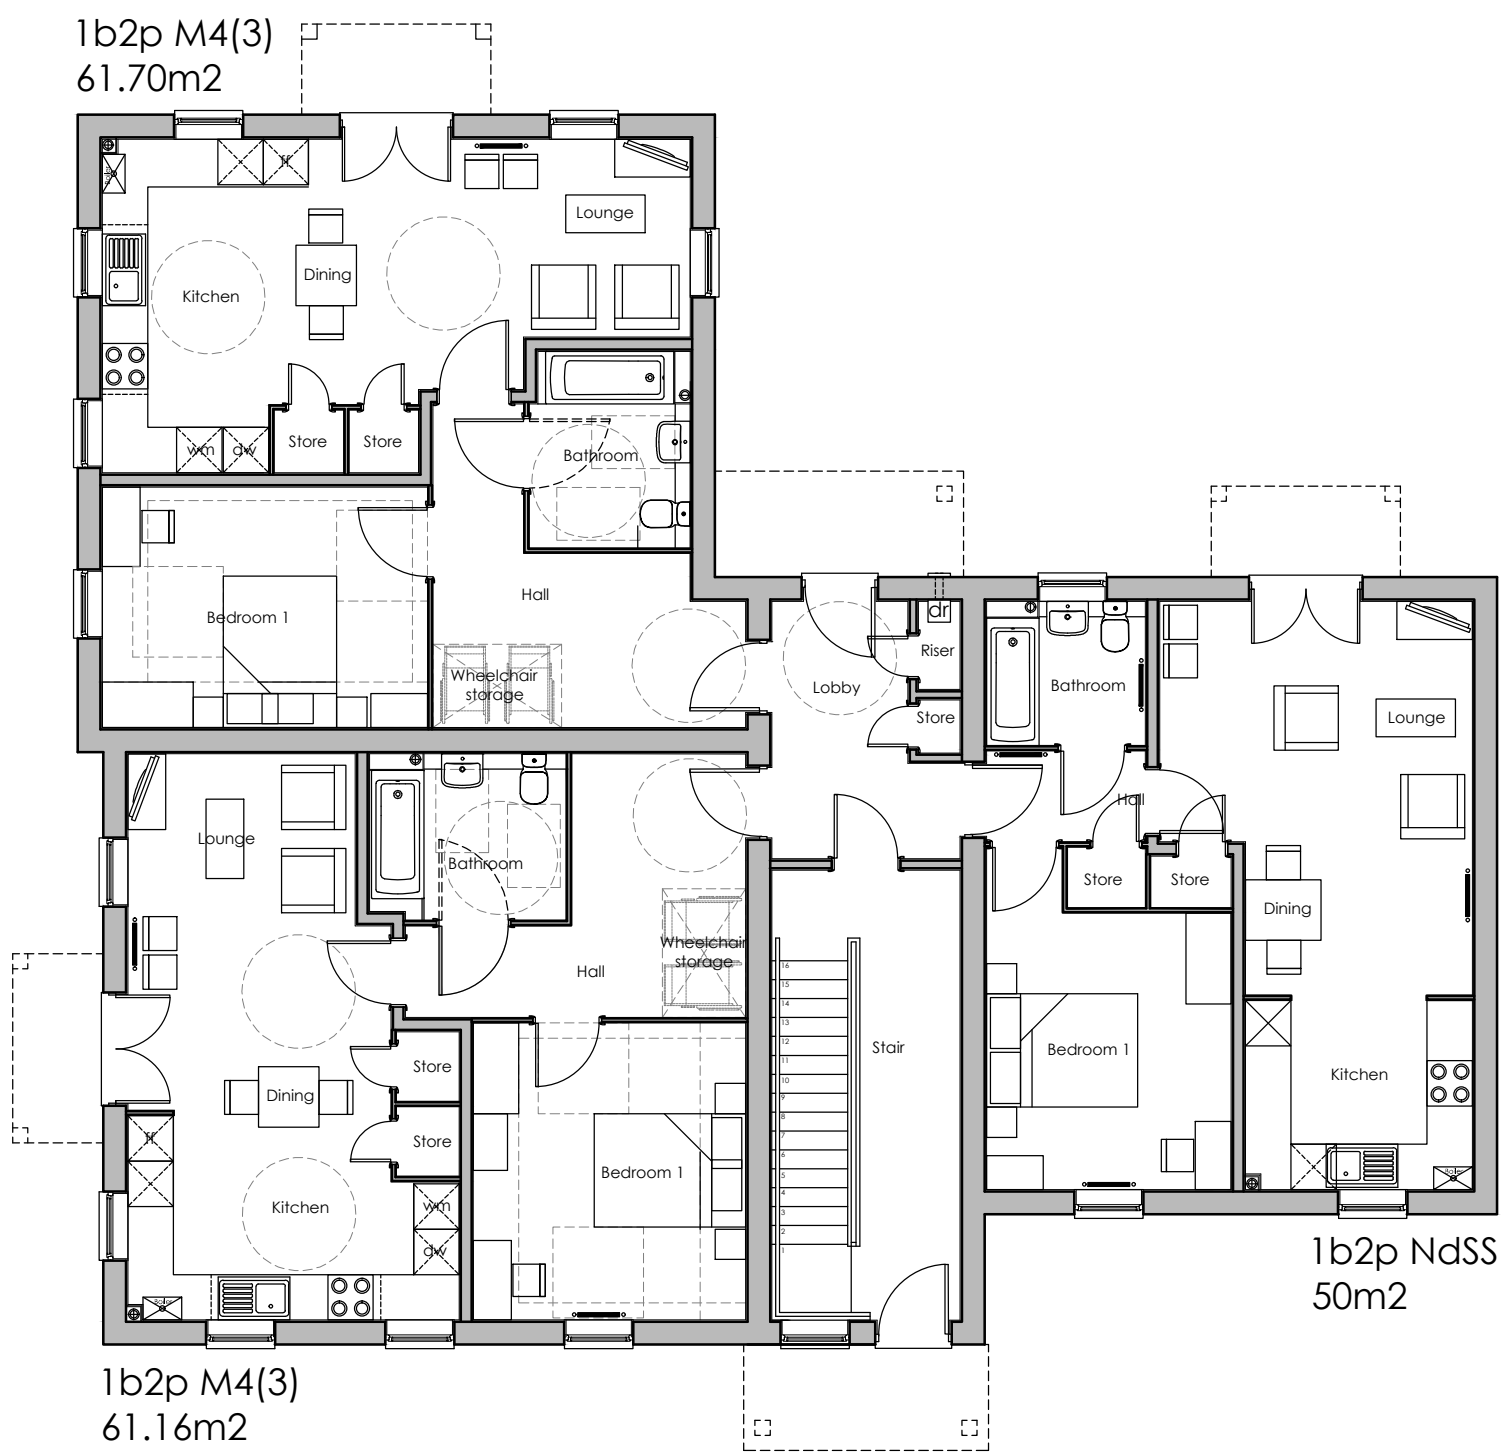

Ground Floor Plan



First Floor Plan

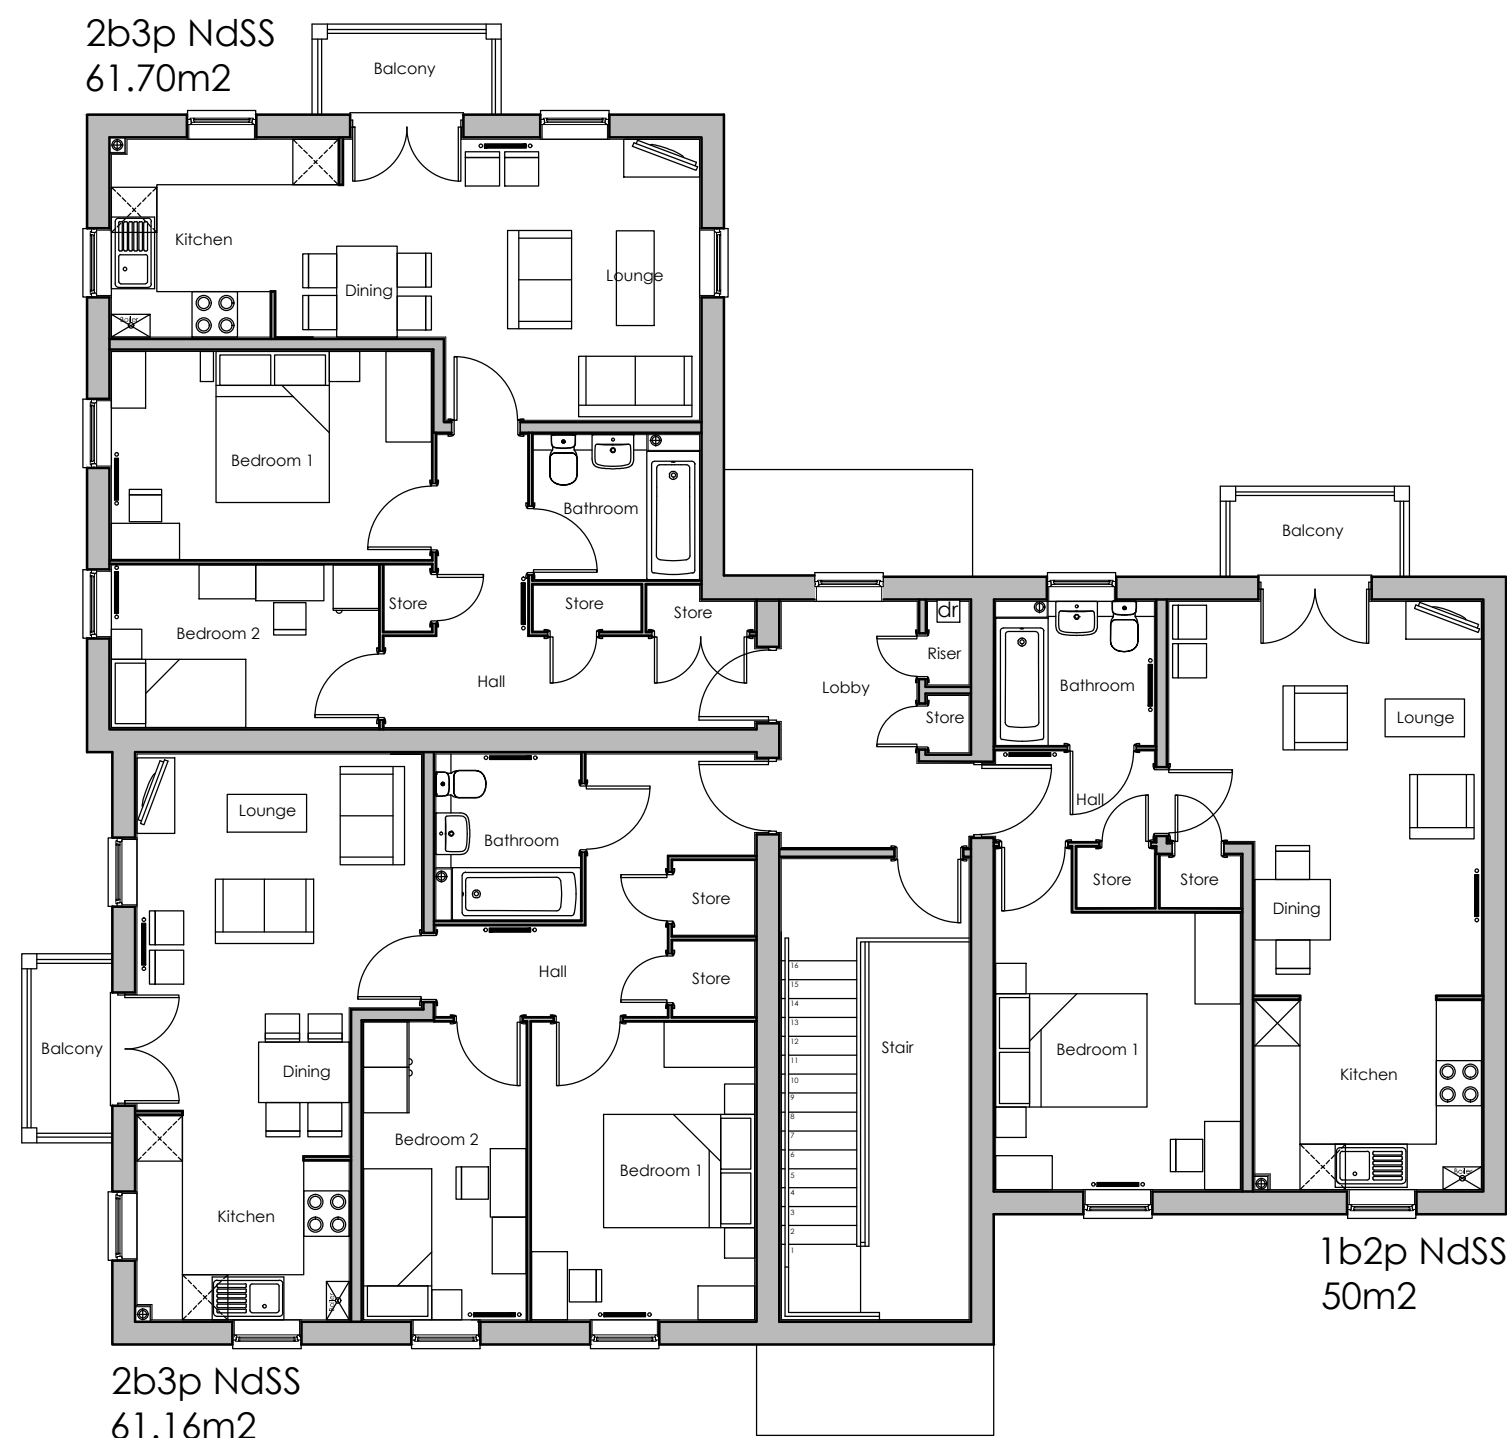

Second Floor Plan

© This drawing and the works depicted contains information that is the copyright of Carlton Design Partnership Ltd. This drawing may also contain copyrighted information of third parties. This drawing or part thereof may not be reproduced, re-used or altered except with the written permission of the originator. No liability will be accepted for amendments made by third parties. Scaled measurements must not be taken from this drawing other than for planning purposes. Any discrepancy or disparity must be notified to the originator in writing. This drawing may contain Ordnance Survey Data that is subject to Crown Copyright. All Rights reserved.

Rev	Date	Drawn	Checked
-	22/06/21	PH	
FIRST ISSUE			
A	23/06/21	LAD	
EAVES LOWERED 75MM TO MATCH FALKIRK DW CORBELLING REMOVED AND WINDOWS CHANGED TO BARRATT STANDARD. BRICK BANDING ADDED.			
B	23/08/21	LAD	
ISSUED FOR PLANNING			

Note:
Please refer to Materials Plan
drawing no. PLN-1-1109 for facing
brickwork and roof tile information
on a plot-by-plot basis.

1 BED / 2 PERSON M4(3):

Floor Areas	NDSS Min Req.	Actual Area
Gross Internal Area (to plaster finish)	50m ²	61.24m ²

Room Areas	NDSS Min Req.	Actual Area
Bedroom 1	11.5m ²	14.14m ²
Total Storage	1.5m ²	1.52m ²

1 BED / 2 PERSON M4(3):

Floor Areas	NDSS Min Req.	Actual Area
Gross Internal Area (to plaster finish)	50m ²	61.70m ²

Room Areas	NDSS Min Req.	Actual Area
Bedroom 1	11.5m ²	13.67m ²
Total Storage	1.5m ²	1.52m ²

1 BED / 2 PERSON:

Floor Areas	NDSS Min Req.	Actual Area
Gross Internal Area (to plaster finish)	50m ²	50m ²

Room Areas	NDSS Min Req.	Actual Area
Bedroom 1	11.5m ²	12.71m ²
Total Storage	1.5m ²	1.55m ²

2 BED / 3 PERSON:

Floor Areas	NDSS Min Req.	Actual Area
Gross Internal Area (to plaster finish)	61m ²	61.16m ²

Room Areas	NDSS Min Req.	Actual Area
Bedroom 1	11.5m ²	11.62m ²
Bedroom 2	7.5m ²	8.47m ²
Total Storage	2m ²	2.12m ²

2 BED / 3 PERSON:

Floor Areas	NDSS Min Req.	Actual Area
Gross Internal Area (to plaster finish)	61m ²	61.71m ²

Room Areas	NDSS Min Req.	Actual Area
Bedroom 1	11.5m ²	11.55m ²
Bedroom 2	7.5m ²	7.59m ²
Total Storage	2m ²	2.13m ²

As: 88-96
Handed: 97-105

Project:
LAND OF ST GEORGES AVENUE
HAVANT

Drawing Title:
AFFORDABLE APARTMENTS
ELEVATIONS AND FLOOR PLANS