


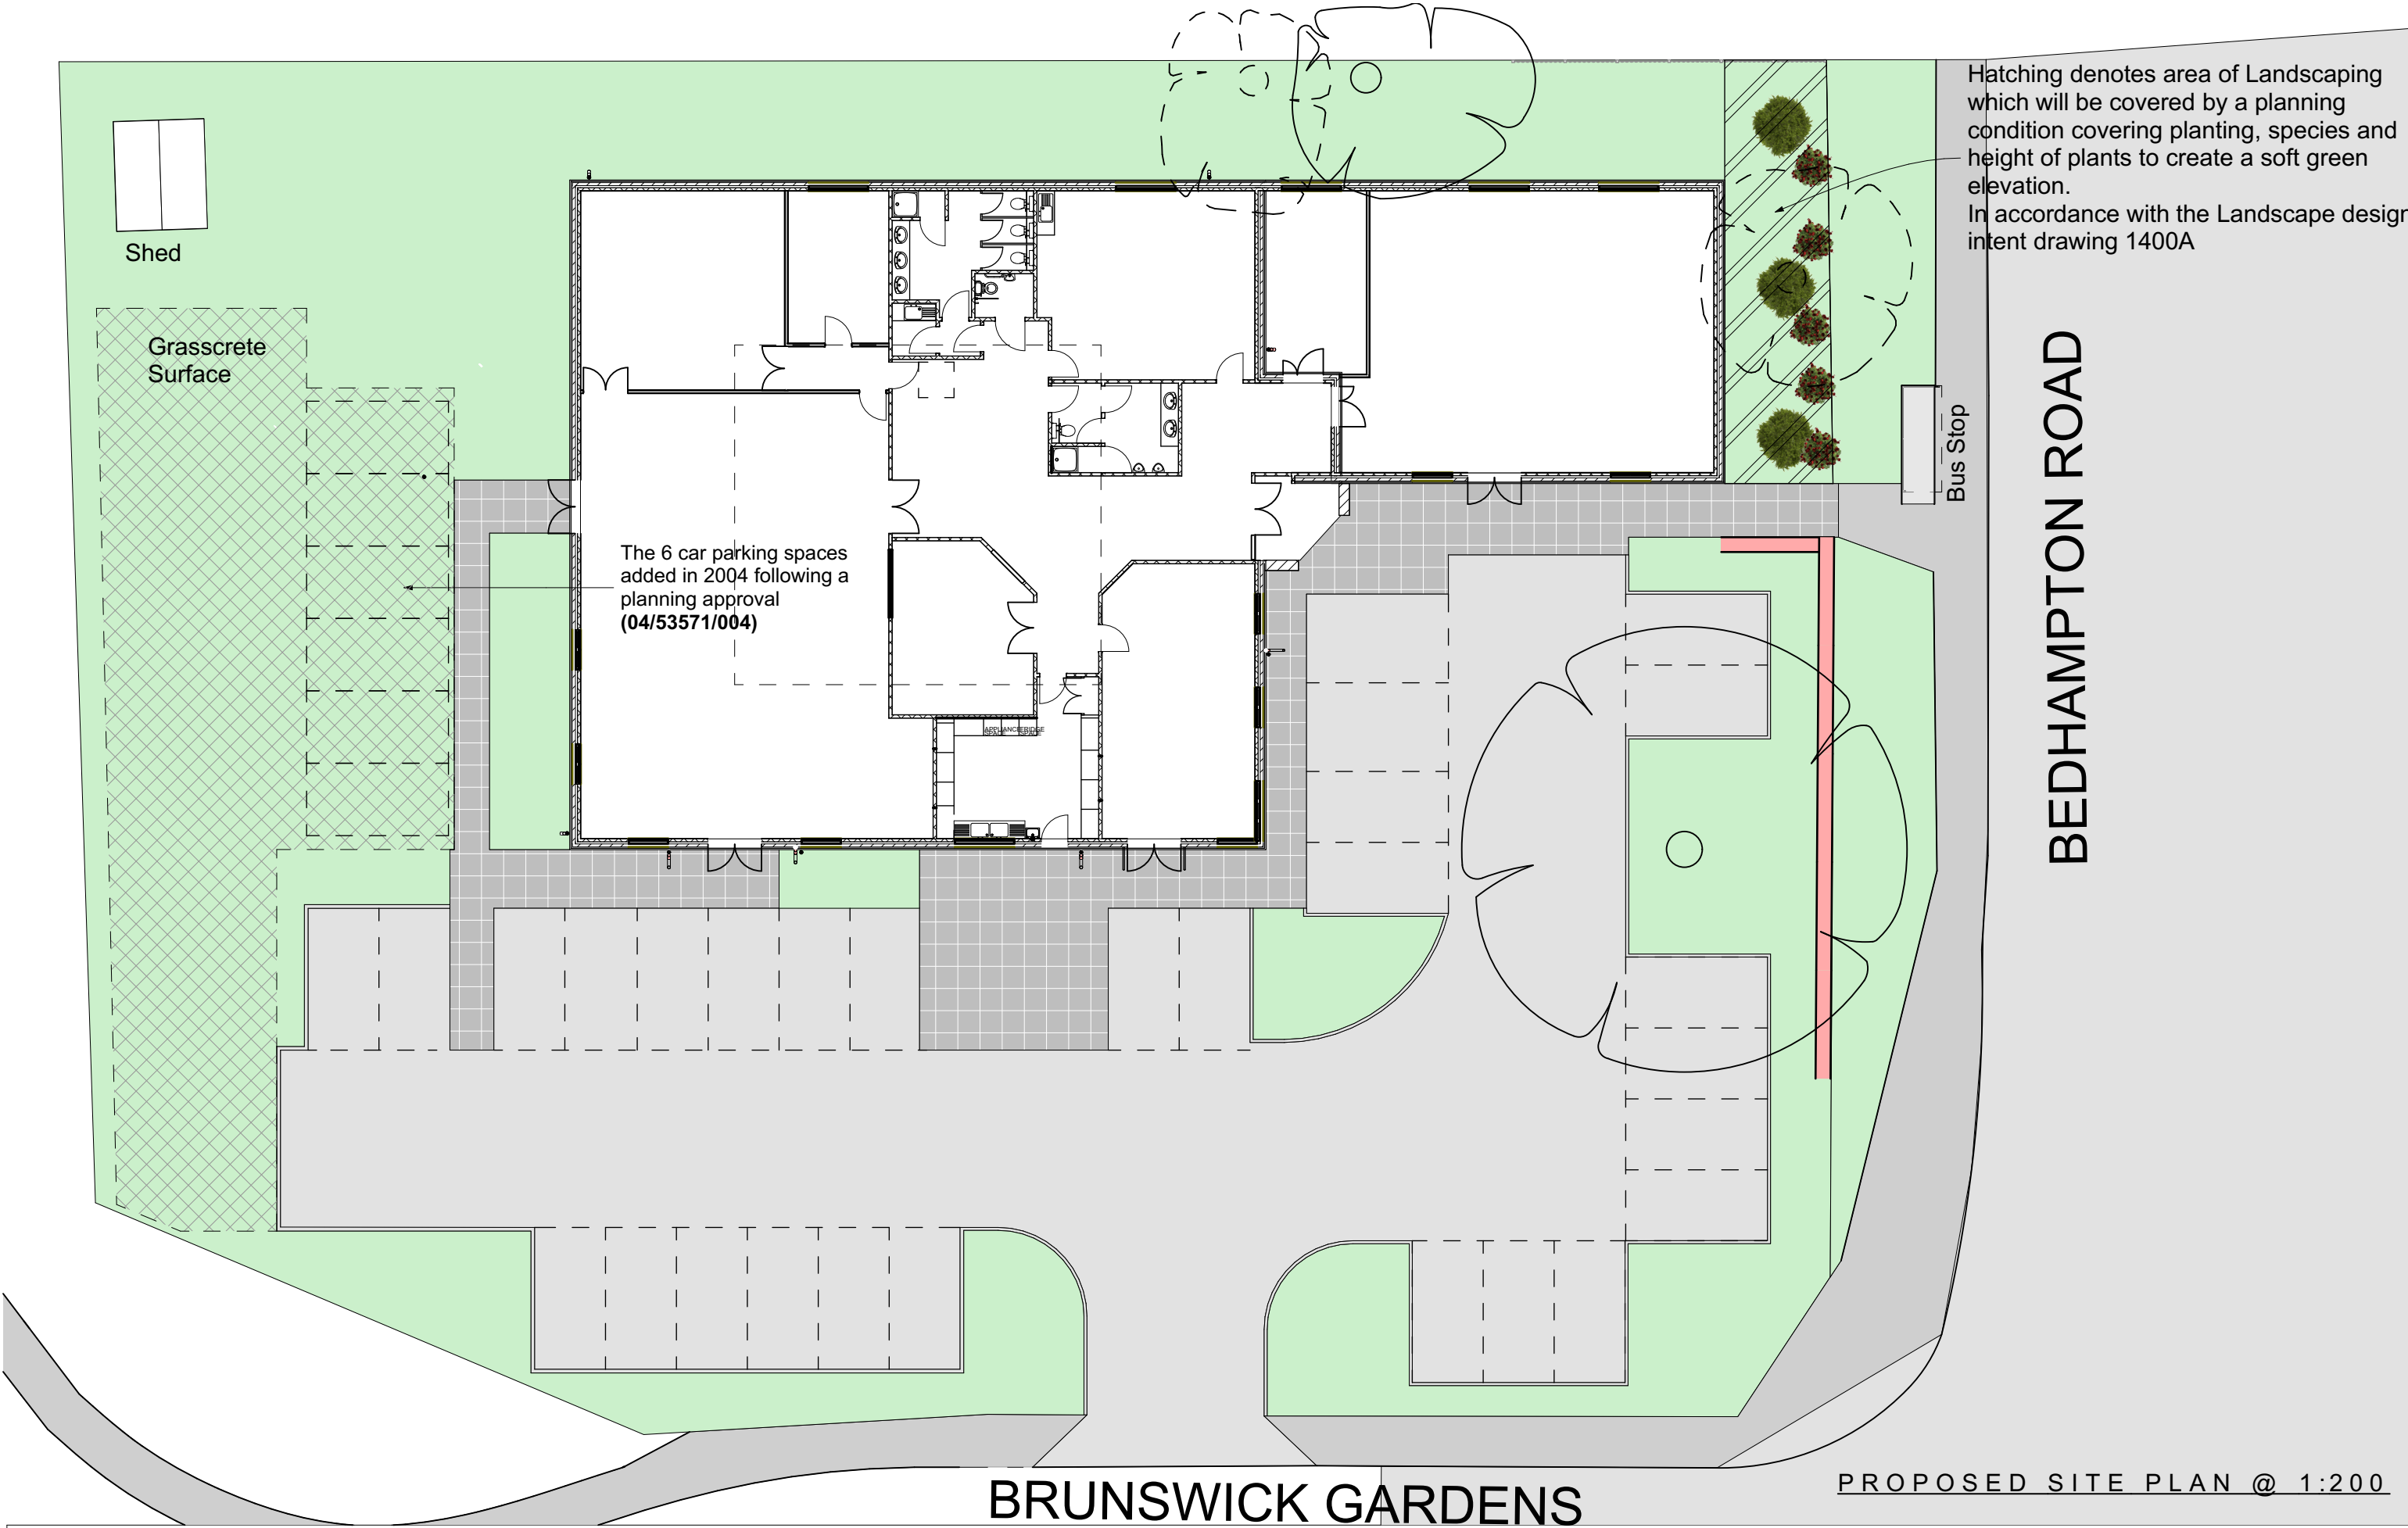

Hatching denotes area of Landscaping which will be covered by a planning condition covering planting, species and height of plants to create a soft green elevation.
In accordance with the Landscape design intent drawing 1400A

BEDHAMPTON ROAD

BRUNSWICK GARDENS

PROPOSED SITE PLAN @ 1:200



revisions & notes:		A 24.08.2020 KC	ISSUED TO FOR PRE-PLANNING APPLICATION Trees amended to accord with Arboriculturalist and issued for planning application Note added regarding condition for landscaping 3D tree layer removed for clarity
B 13.05.2021 SAB			
C 30.07.2021 SAB			
C 13.08.2021 SAB			

100mm @A3

Note: All dimensions to be checked on site by the contractor before fabrication and erection. Figured dimensions to be taken in preference to scaled dimensions. This drawing is the copyright of the architects and must not be reproduced or used without their express consent, except for the purposes of a planning application. Electronic issue of this drawing to be confirmed by paper hard copy only.

Project: **Bedhampton Social Hall**
21 Bedhampton Rd, Havant
PO9 3ES

Drawing name: **Proposed Site Plan**

Status: **Planning**

Date: **AUG 2020**

Scale: **1:200 @ A3**

Drawn: **KC**



61 South Street, Havant, Hampshire PO9 1BZ
t: 023 9248 2494 f: 023 9248 1152
e: design@pwp-architects.com w: www.pwp-architects.com

Project No. **5365** drawing No. **1215** rev **C**