

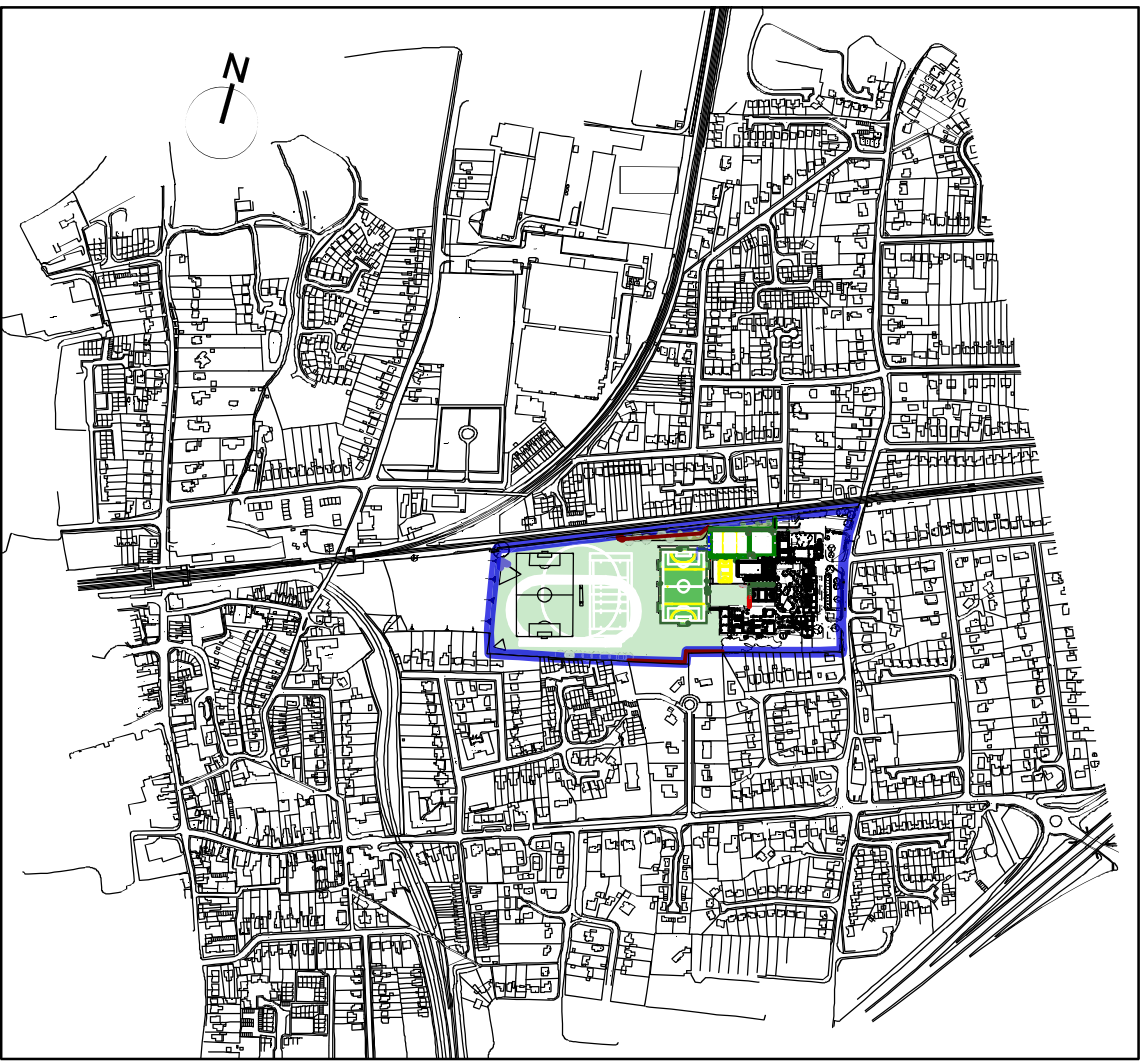


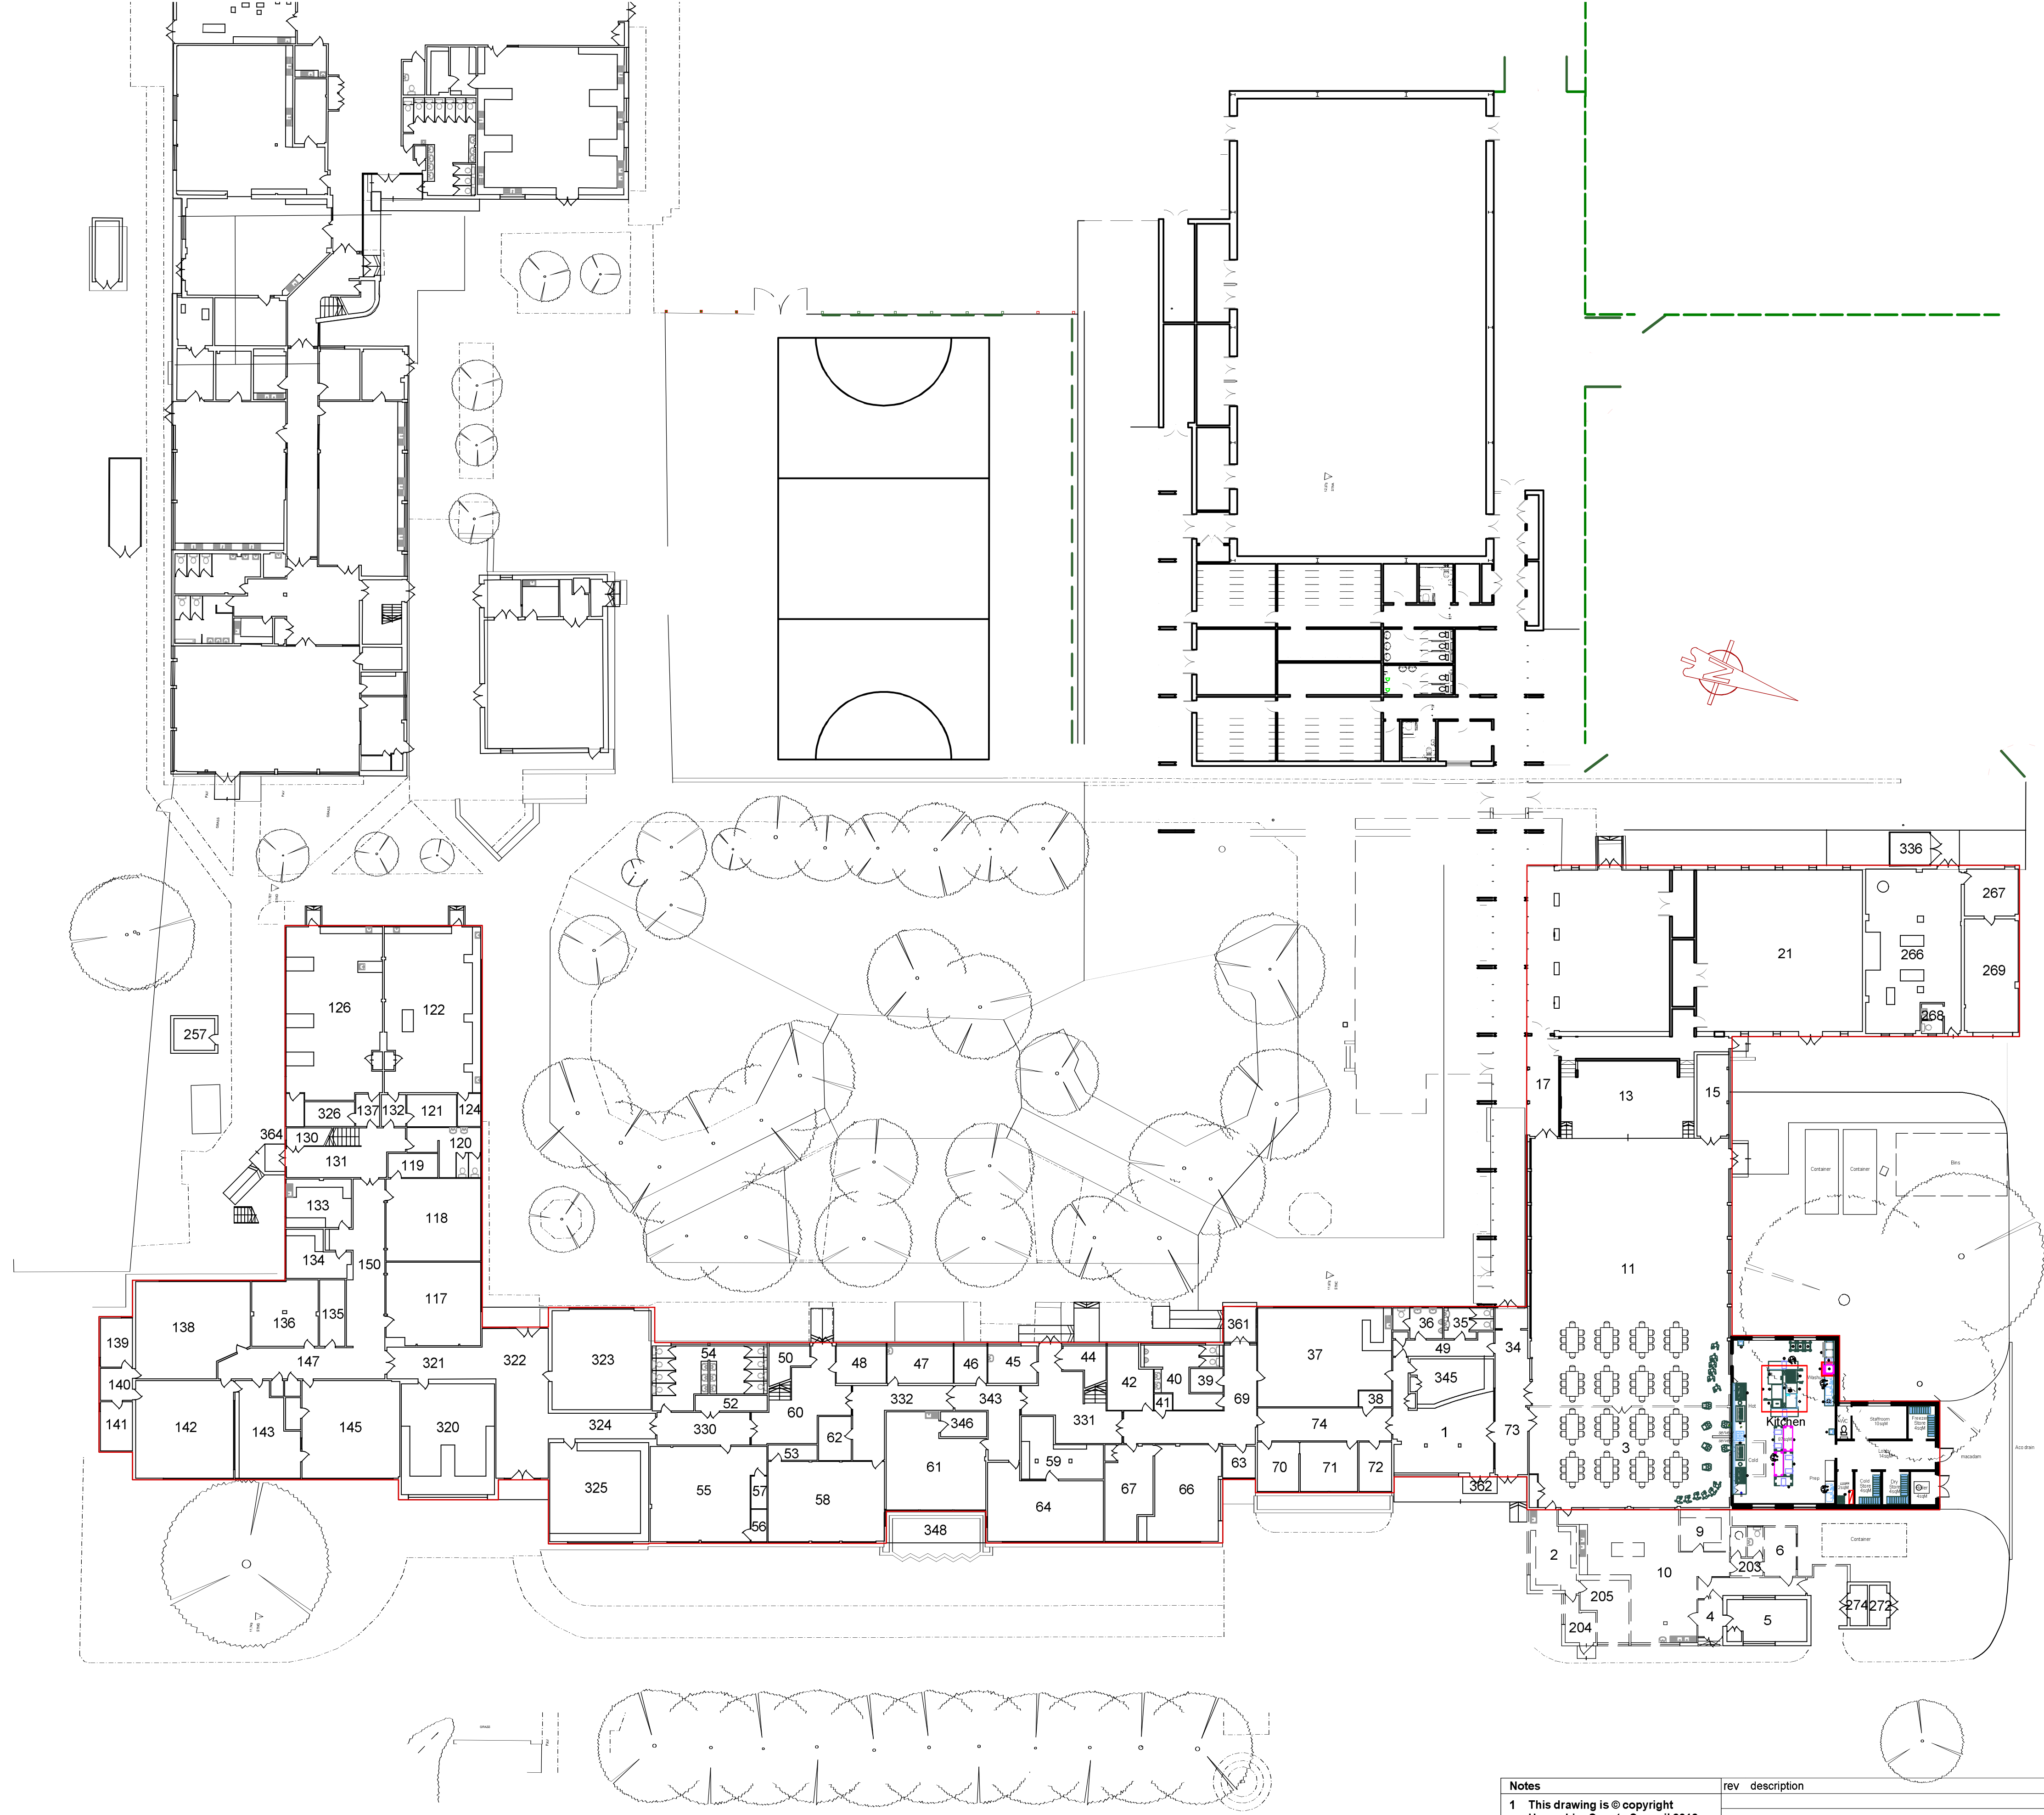

OS Location Plan

Proposed Ground Floor Plan

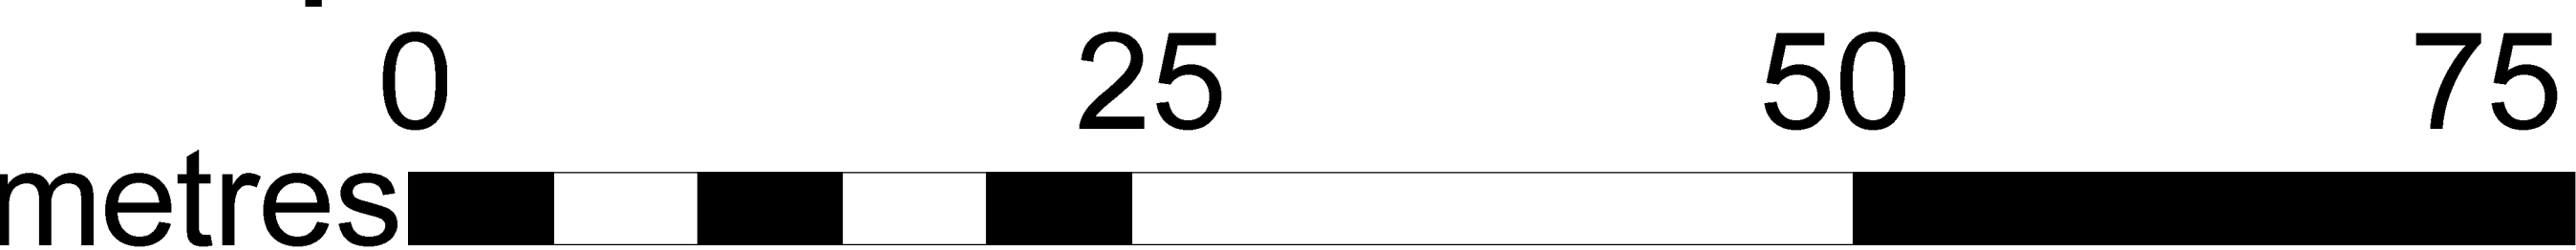

Planning Drawing

Notes	rev	description	date	by	 Hampshire County Council				HCC Property Services, Three Minsters House, 76 High Street, Winchester SO23 8UL, tel: (01962) 847801 Property Services			
1 This drawing is © copyright Hampshire County Council 2012. No unauthorised reproduction of any kind is permitted.					PROJECT Warblington Secondary School Southleigh Road Havant PO9 2RR				SHEET CONTENTS Building Re-cladding Proposed GF Plan Part OS Location Plan			
2 No Dimensions to be scaled from this drawing					SCALE 250,2500@A1 500,5000@A3	DATE 7/03/16	DRAWN ML	CHKD DG	DRAWING No. C08101-20	REVISION		
3 This map is reproduced from Ordnance Survey material with the permission of Ordnance Survey on behalf of the controller of Her Majesty's Stationary Office © Crown copyright. Unauthorised reproduction infringes Crown Copyright and may lead to prosecution or civil proceedings. (100019180), (2012)									FILE REF. File name			