



Existing First Floor Plan

Scale 1:100 @ A3

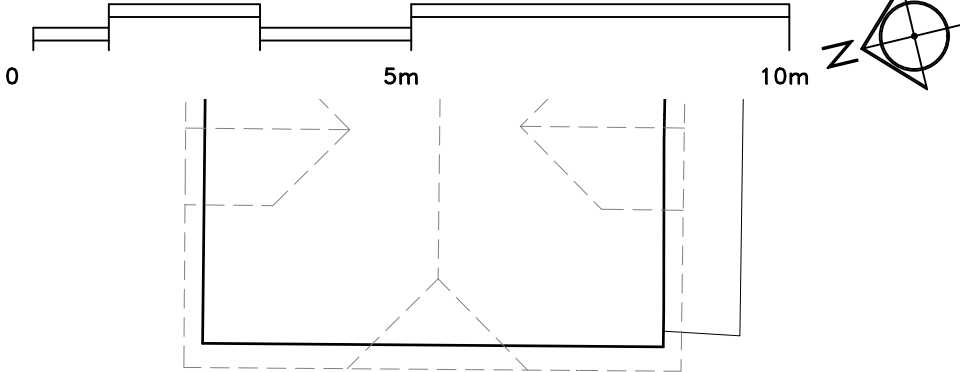

PLANNING

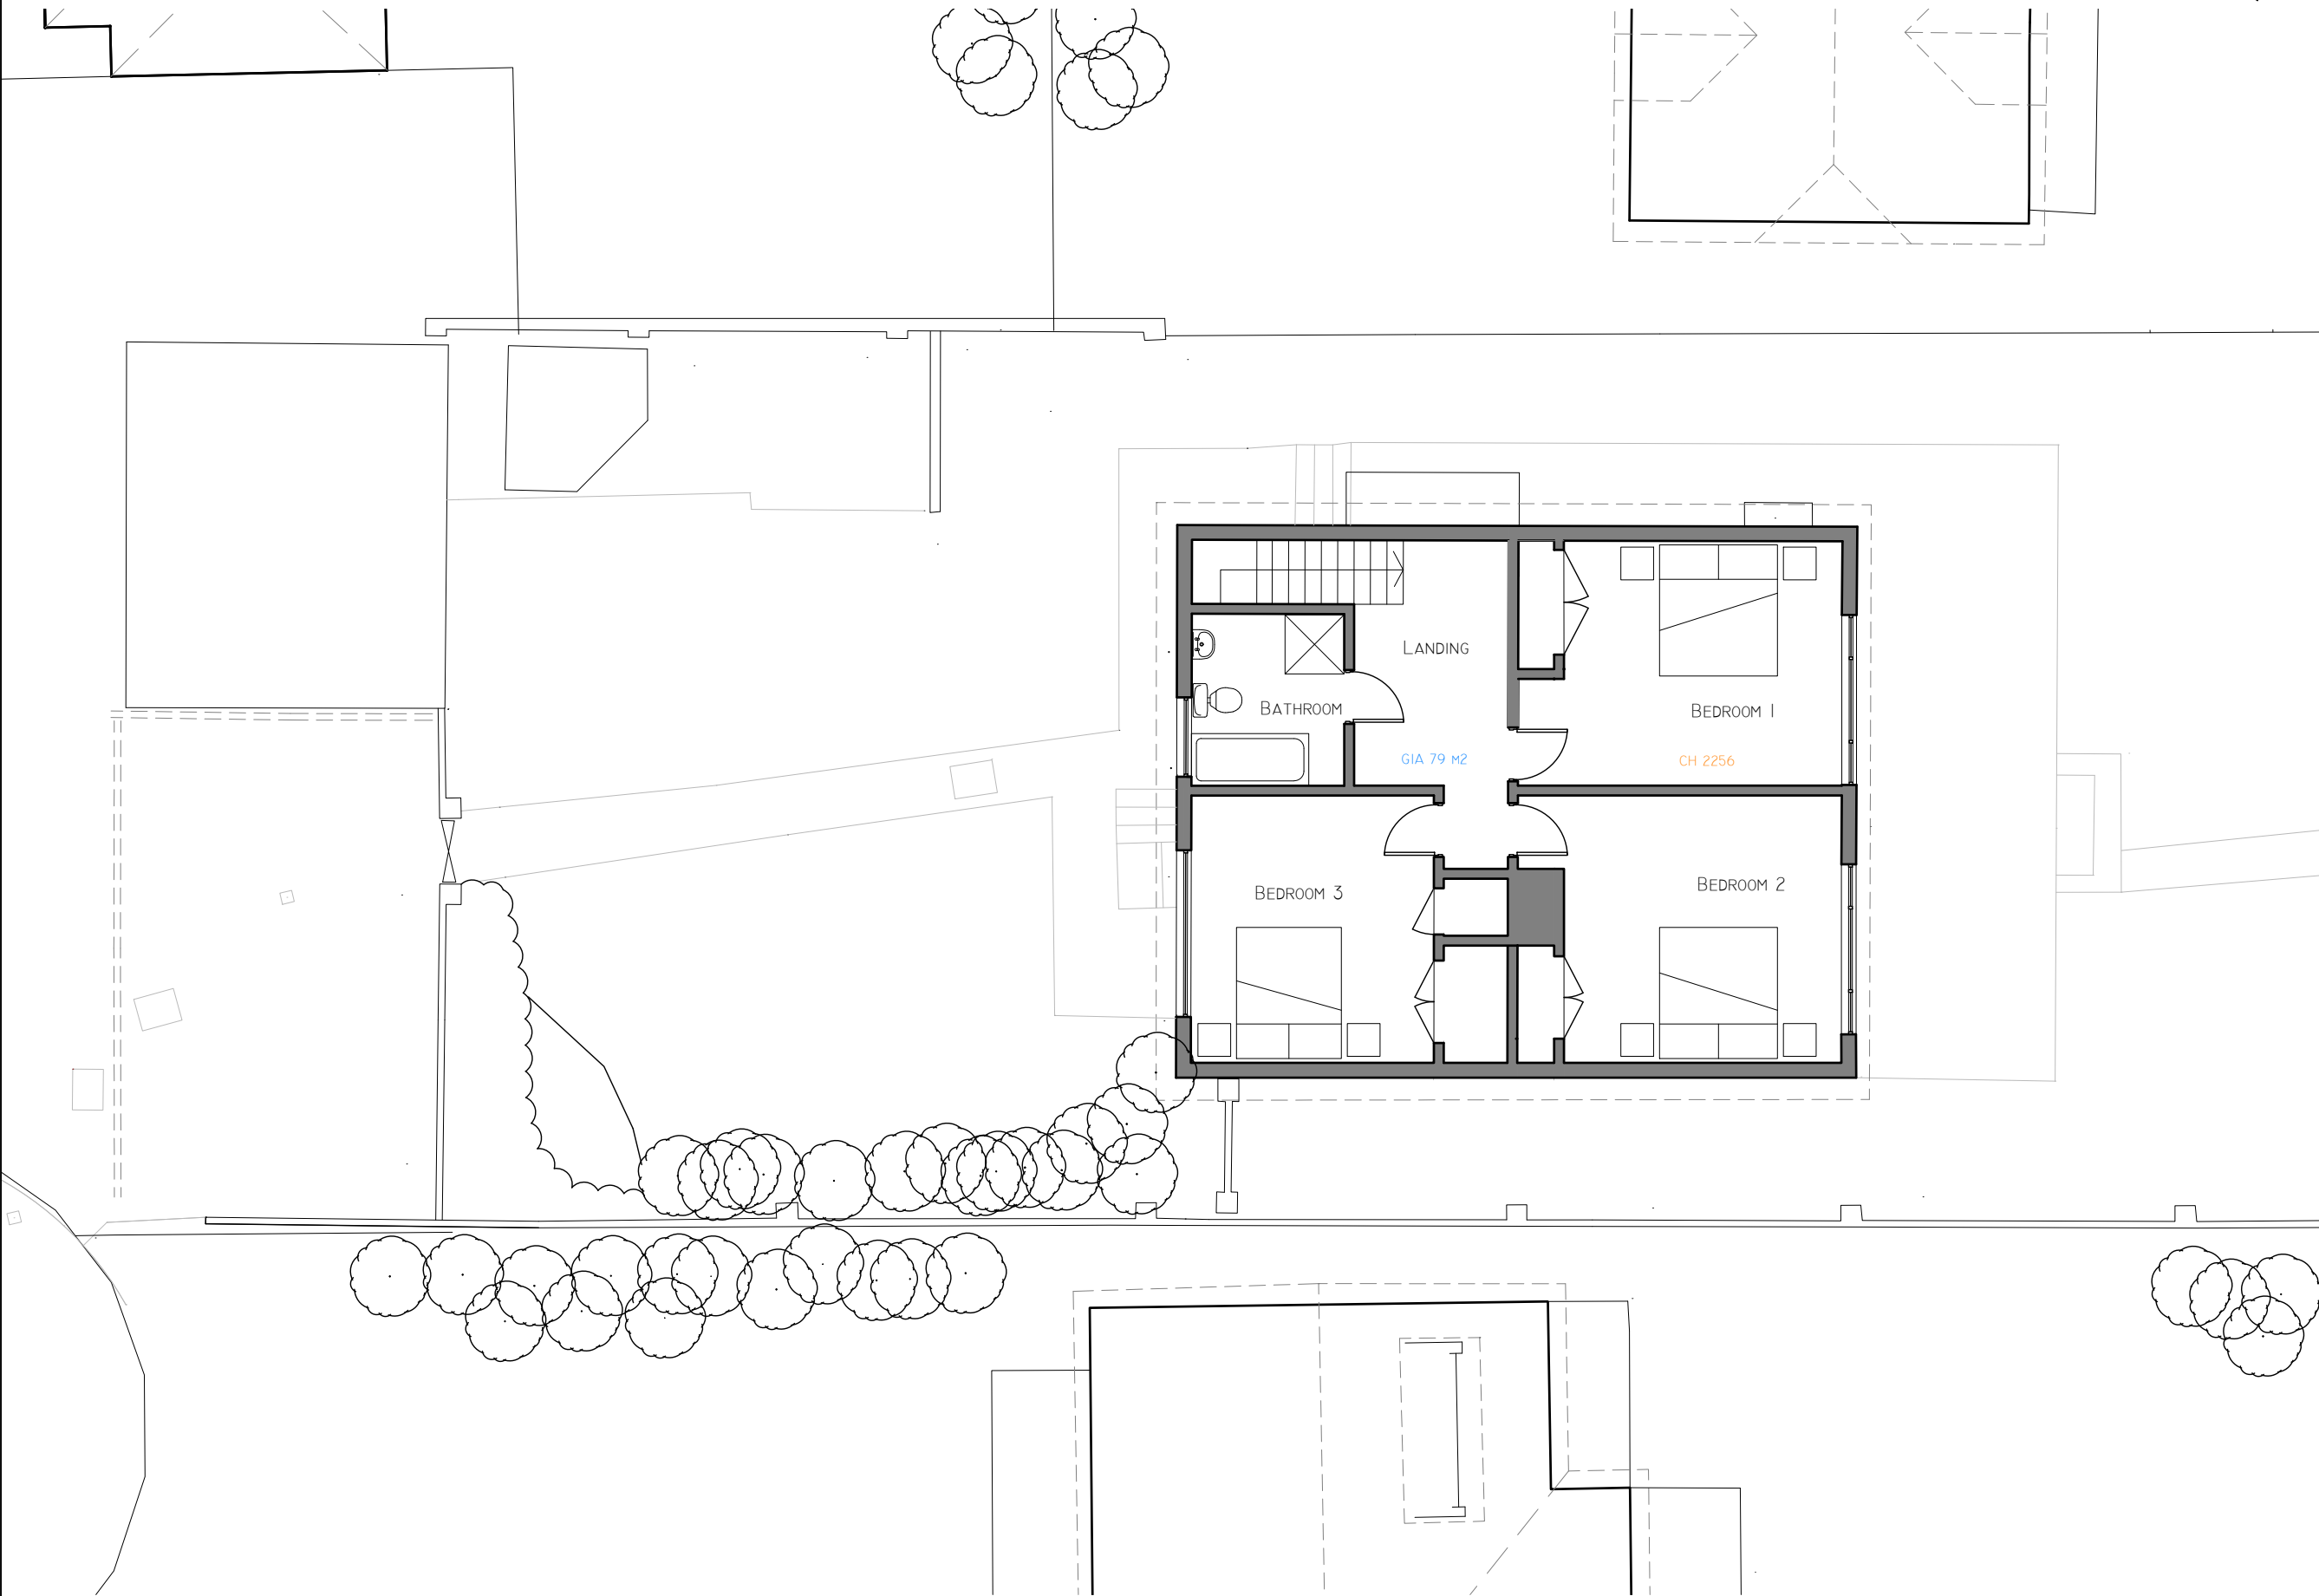

Existing First Floor Plan 1:100

RS  
ARCHITECTURE

CLIENT:  
PROJECT:  
**134 Sea Front**  
TITLE:  
Existing First Floor Plan  
DRAWING NUMBER : 013  
Scale : 1:100 @ A3  
DATE: 11/08/2021  
DRAWN BY: AS APPROVED BY: RS  
194 Southwood Road, Hayling Island,  
Hampshire, PO11 9QL  
07887933281  
rob@rs-architecture.co.uk  
www.rs-architecture.co.uk