



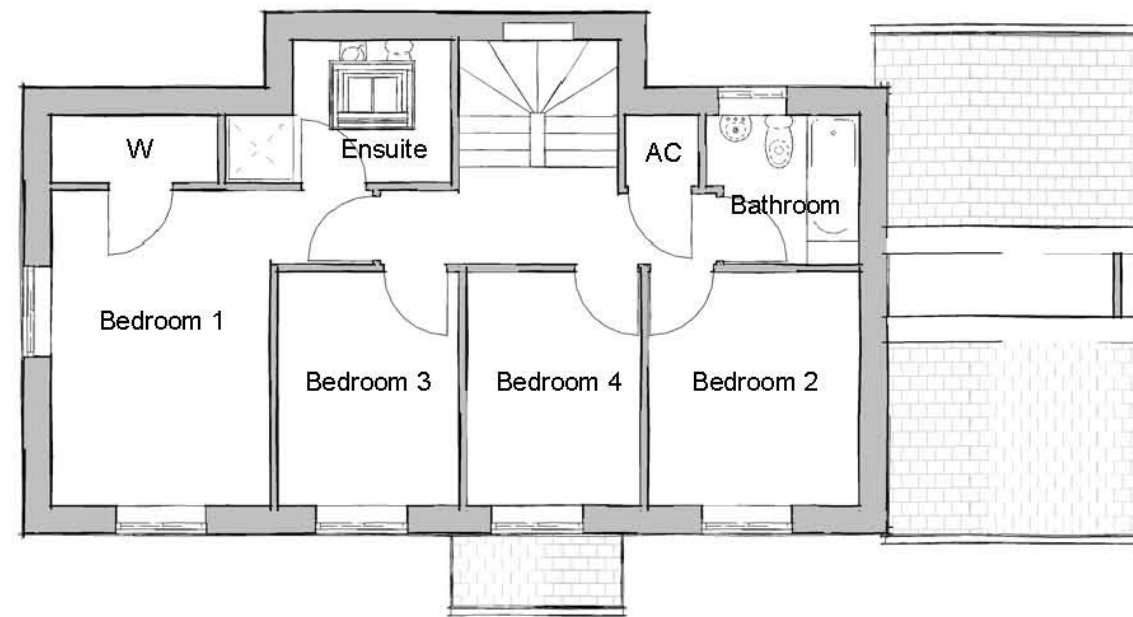


Level 01-First Floor  
1 : 100



Front Elevation  
1 : 100

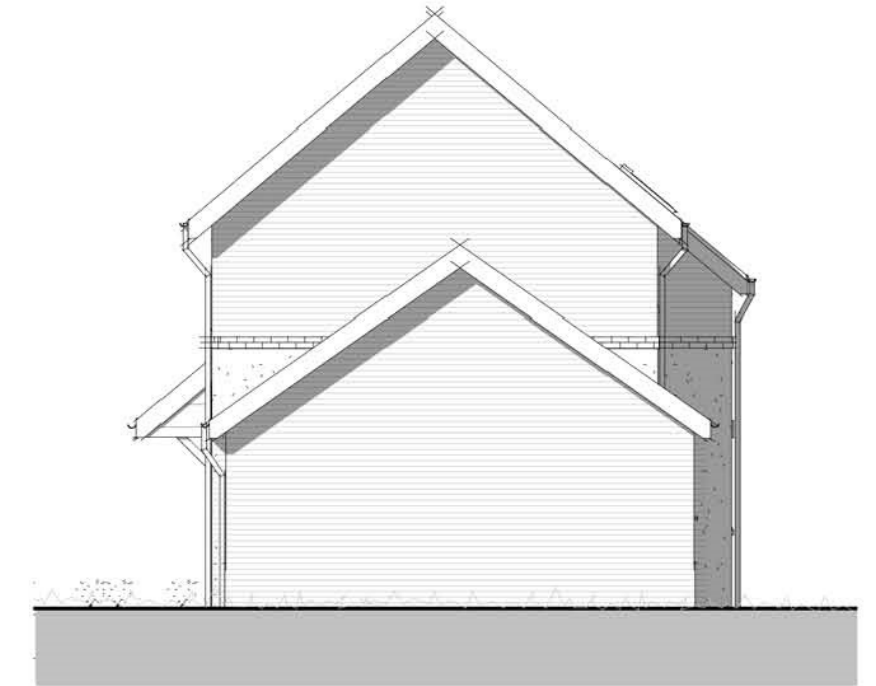

Side Elevation A  
1 : 100

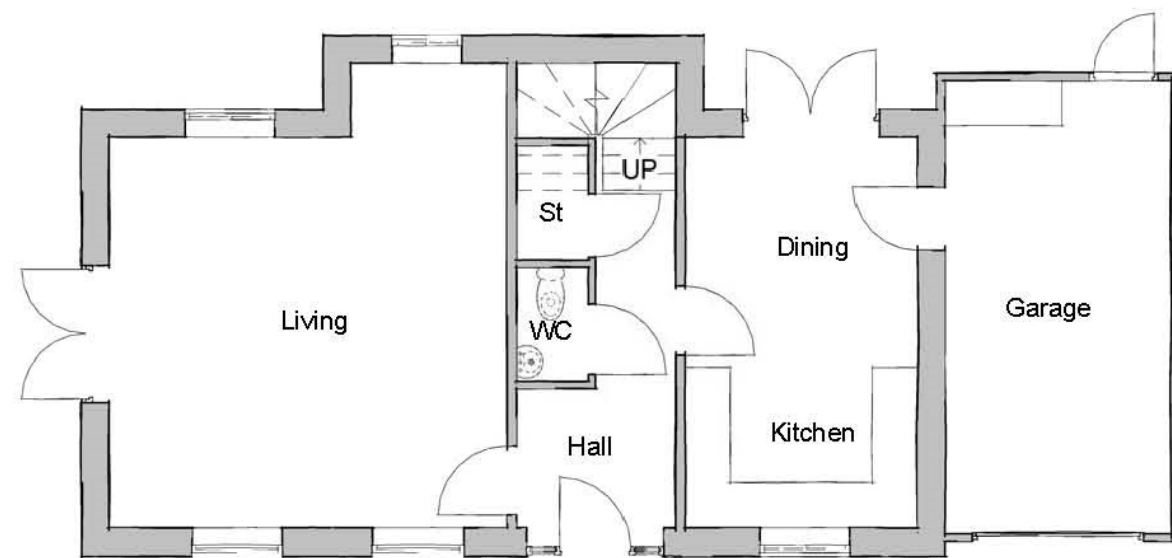


Level 00-Ground Floor  
1 : 100



Rear Elevation  
1 : 100



Side Elevation B  
1 : 100

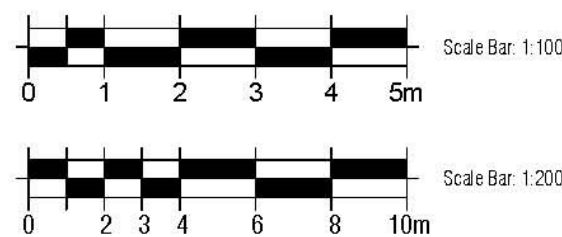

| Rev       | Date | Description      | Drawn | PM |
|-----------|------|------------------|-------|----|
| A         |      | Garage enlarged. |       |    |
| REVISIONS |      |                  |       |    |

PLANNING

CLIENT



Foreman  
Homes

TITLE

Ranelagh Road, Havant

Plot 16 Floor Plans, Elevations  
House type E (Type 19)

Scale: 1 : 100 @A2  
Date: © May'14

Drawing No.: 14.074. 102

|   |   |   |   |   |   |   |   |
|---|---|---|---|---|---|---|---|
| © | B | C | D | E | F | G | H |
| J | K | L | M | N | P | Q | R |
| S | T | U | V | W | X | Y | Z |