


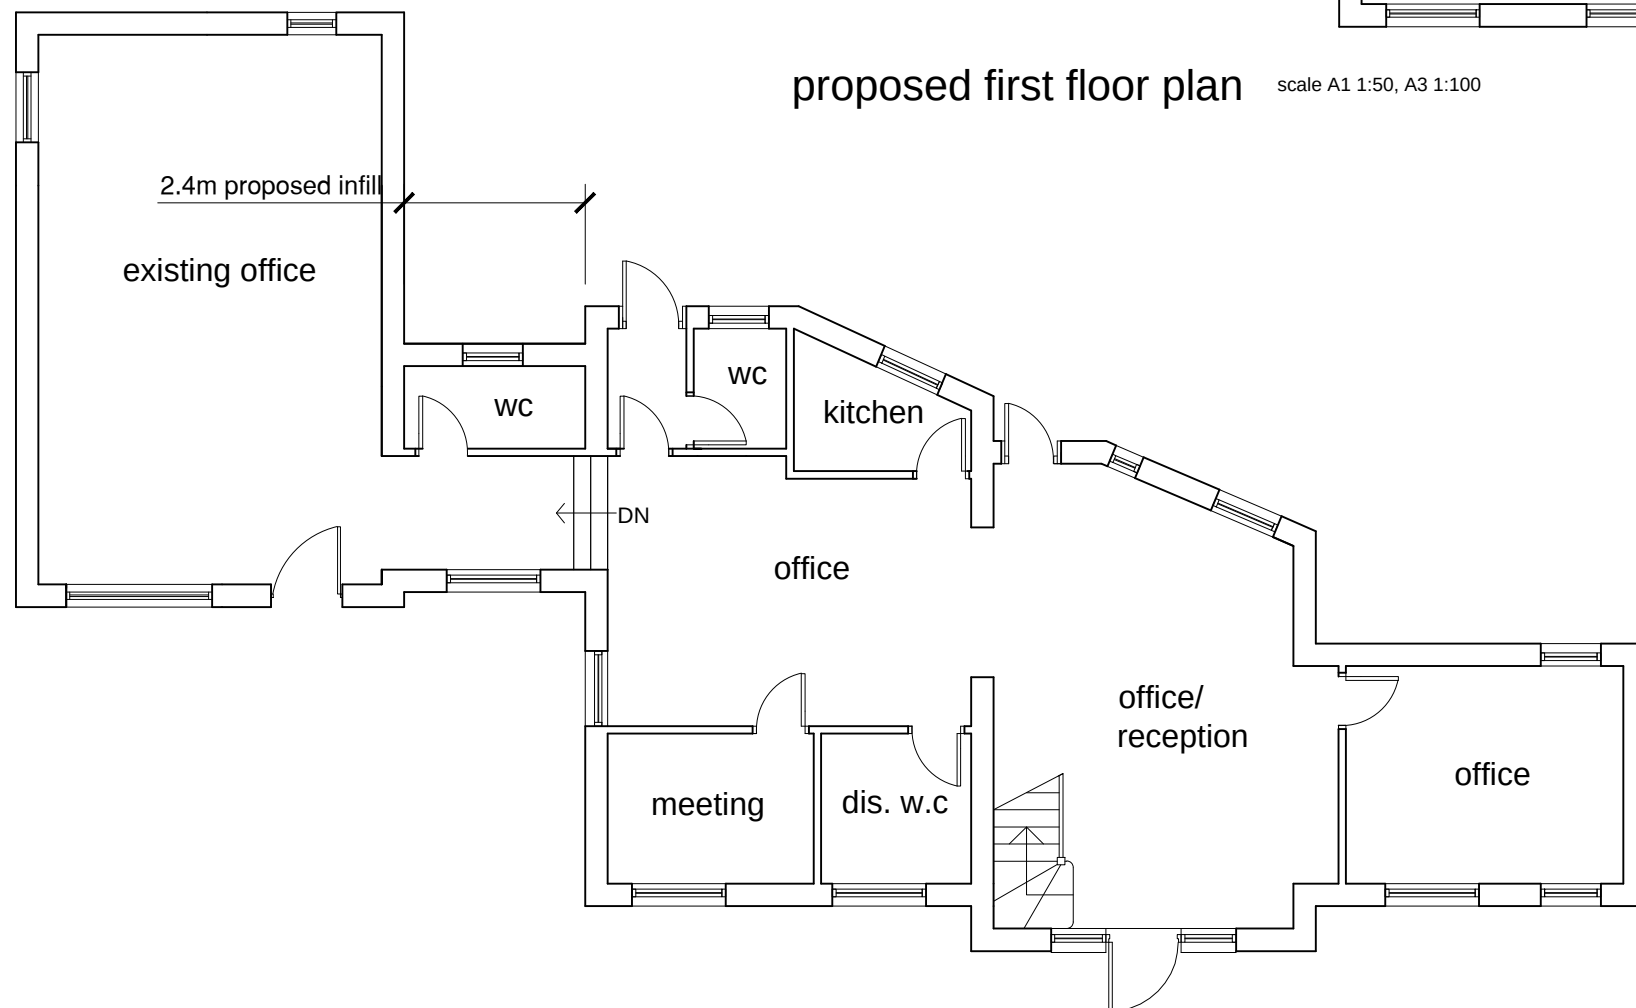

proposed ground floor plan scale A1 1:50, A3 1:100

revision	notes	date	drawn	check

hrp

architects

holman reading
partnership llp

18 Limerline Spur
hilesea, portsmouth, hampshire, po3 5hj

tel: 023 9269 1843
fax: 023 9263 9722
email: info@hrp-architects.com
website: hrp-architects.com

project	Proposed development at 2a New Road, Bedhampton
detail	Proposed plans
drawn	checked
date	status
a1 scale as shown	a3 scale 8279 16
	rev