


Tree Protection Plan B - Overlay

To be read in conjunction with Tree Report by
Arboricultural Consultant - Kim Gifford kim@treetesting.com
07831488456 3rd March 2021

No dig area

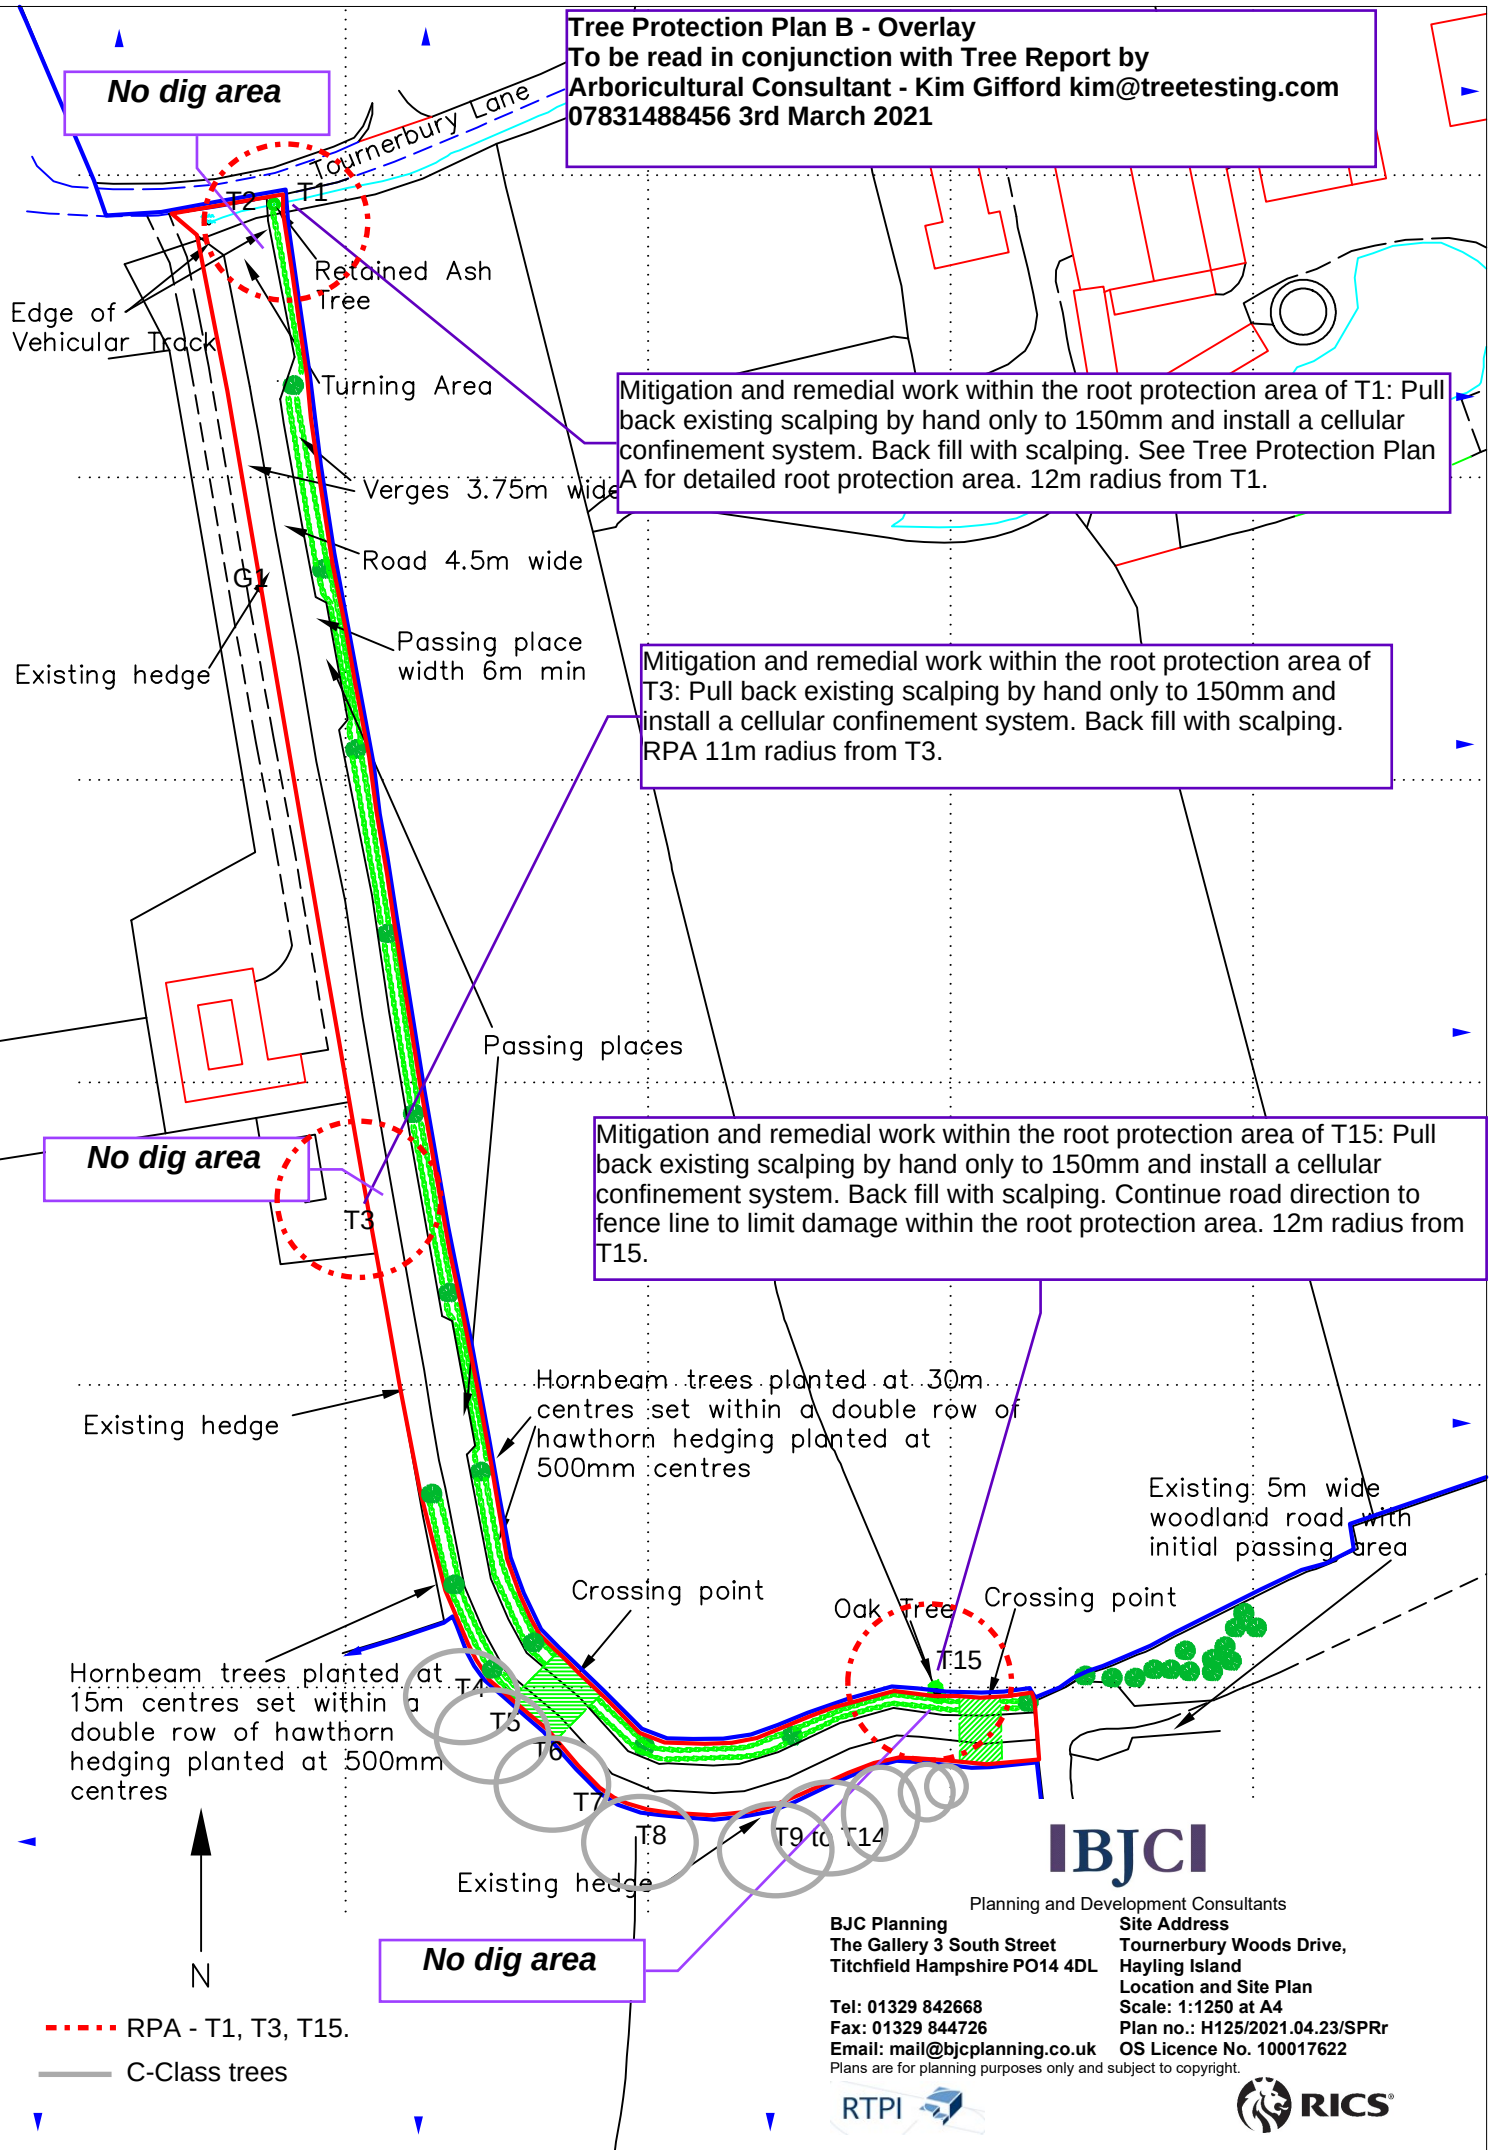

Mitigation and remedial work within the root protection area of T1: Pull back existing scalping by hand only to 150mm and install a cellular confinement system. Back fill with scalping. See Tree Protection Plan A for detailed root protection area. 12m radius from T1.

Mitigation and remedial work within the root protection area of T3: Pull back existing scalping by hand only to 150mm and install a cellular confinement system. Back fill with scalping. RPA 11m radius from T3.

Mitigation and remedial work within the root protection area of T15: Pull back existing scalping by hand only to 150mm and install a cellular confinement system. Back fill with scalping. Continue road direction to fence line to limit damage within the root protection area. 12m radius from T15.

IBJCI

Planning and Development Consultants

BJC Planning
The Gallery 3 South Street
Titchfield Hampshire PO14 4DL

Tel: 01329 842668
Fax: 01329 844726
Email: mail@bjcplanning.co.uk
Plans are for planning purposes only and subject to copyright.

Site Address
Tournembury Woods Drive,
Hayling Island
Location and Site Plan
Scale: 1:1250 at A4
Plan no.: H125/2021.04.23/SPRr
OS Licence No. 100017622

RTPI

RICS

--- RPA - T1, T3, T15.

— C-Class trees