


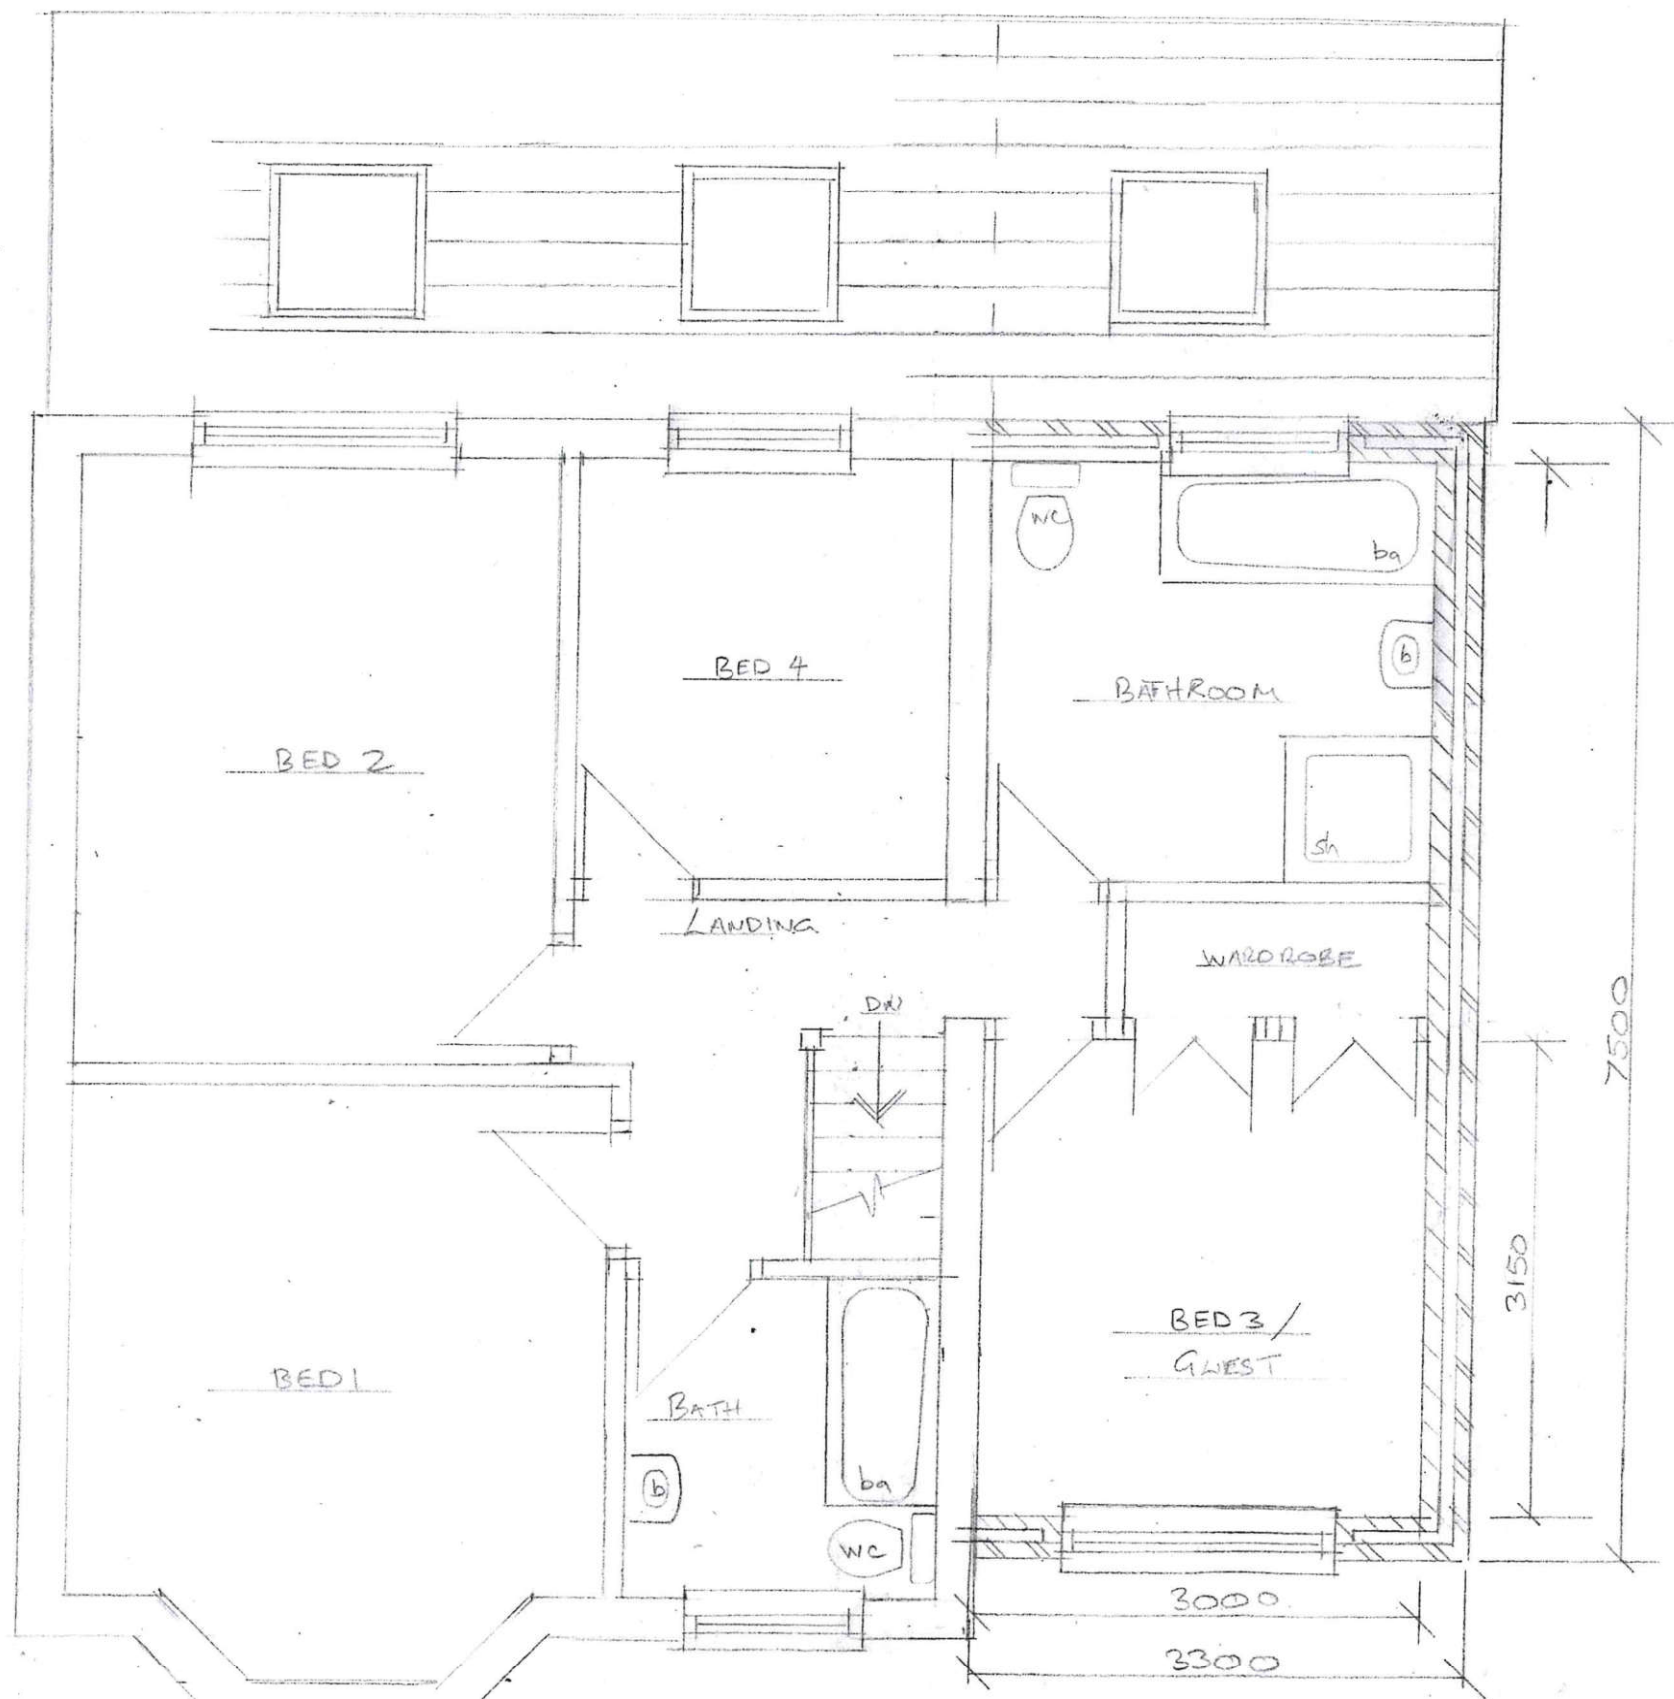

PROPOSED 2-STOREY SIDE EXTENSION

19 MAYLANDS ROAD, BEDHAMPTON PO93NR

FIRST FLOOR PLAN Scale 1:50 0 1 2 3