



Revision	Description	Date
A	Revised to clients comments;	18-05-21
B	Issued for PRIOR APPROVAL;	27-05-21
C	Size of extension reduced to comply with planning comments;	03-06-21
D	Size of extension reduced further;	07-06-21

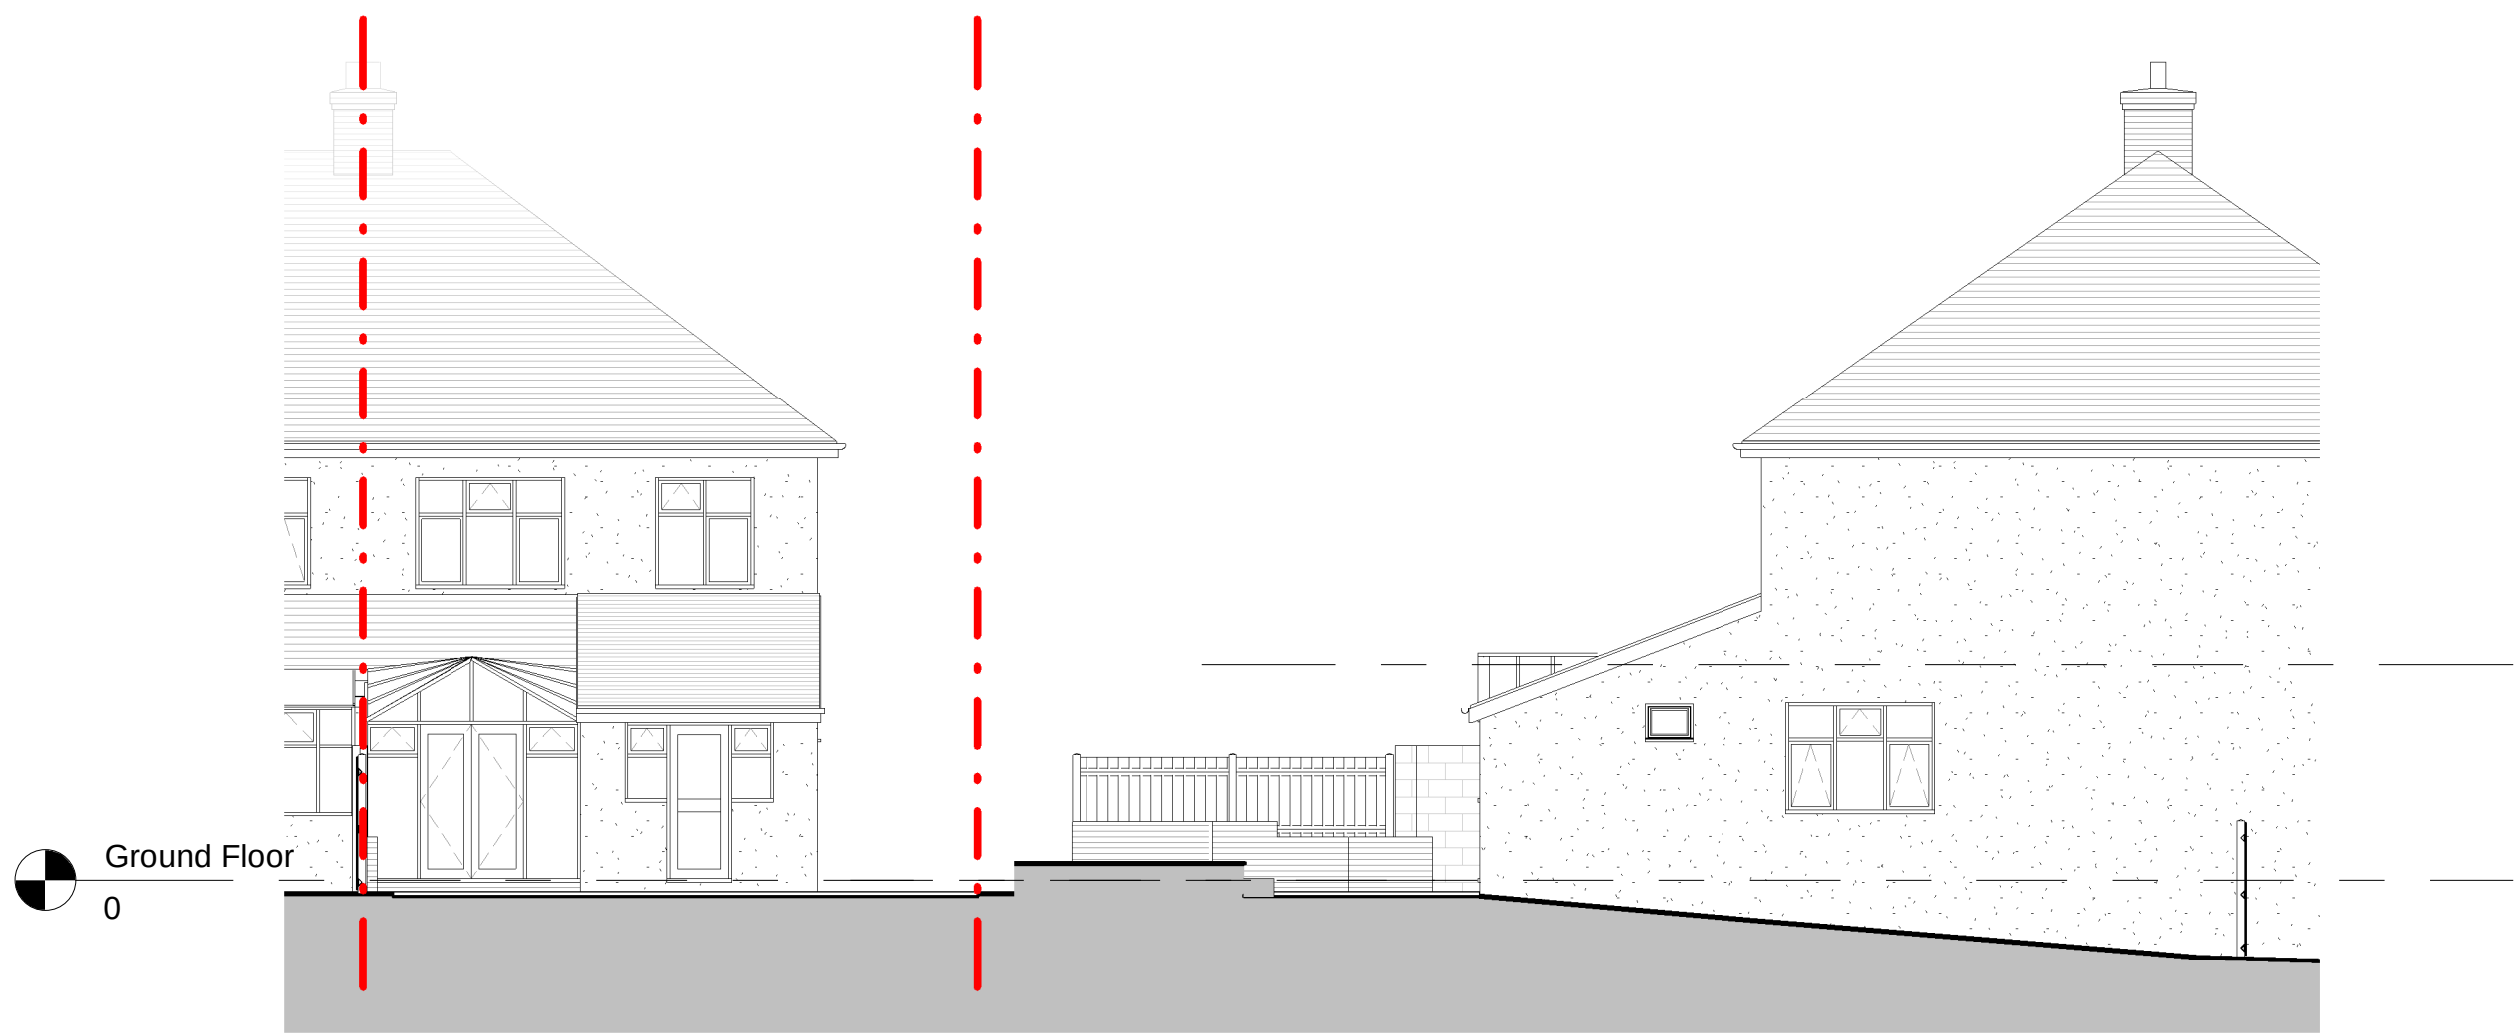


East Elevation
1 : 100

North Elevation
1 : 100

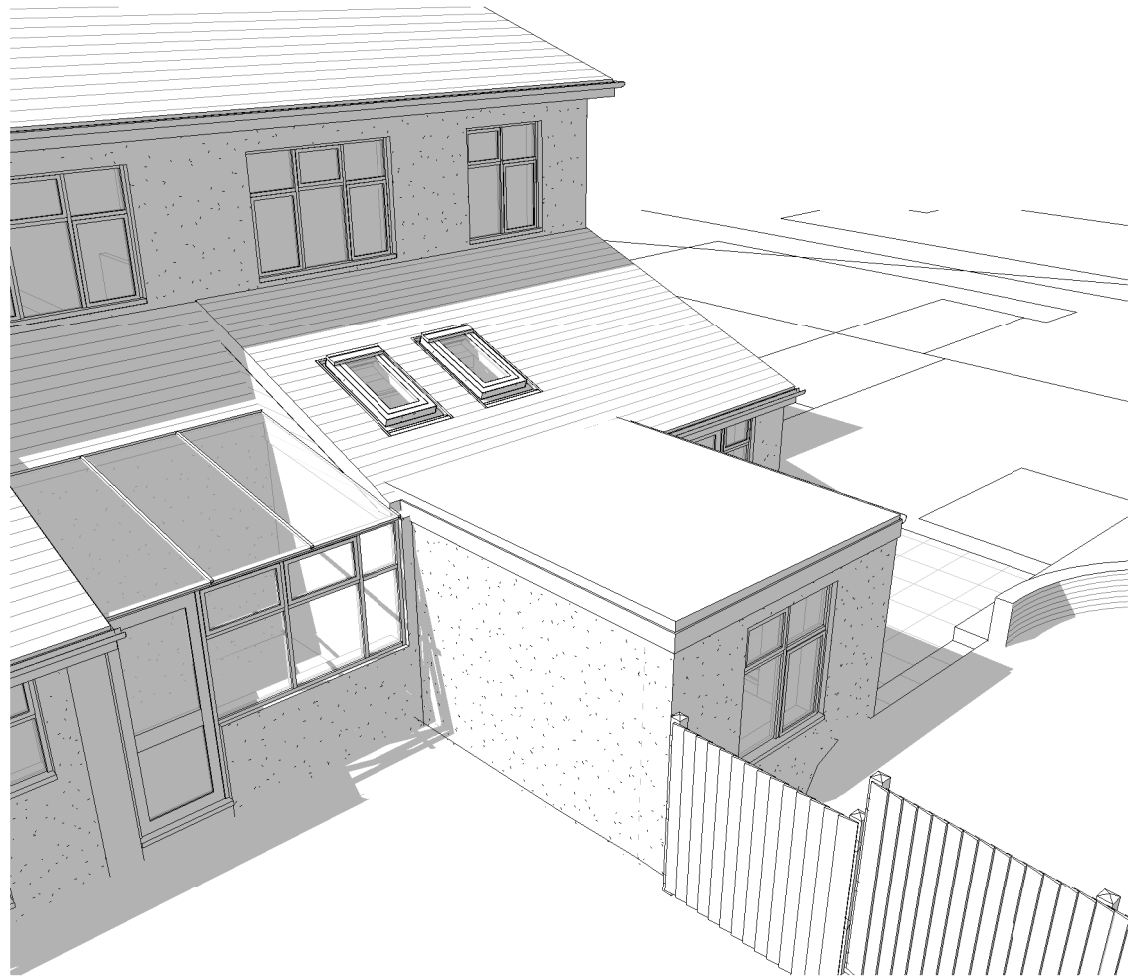

3D View 2

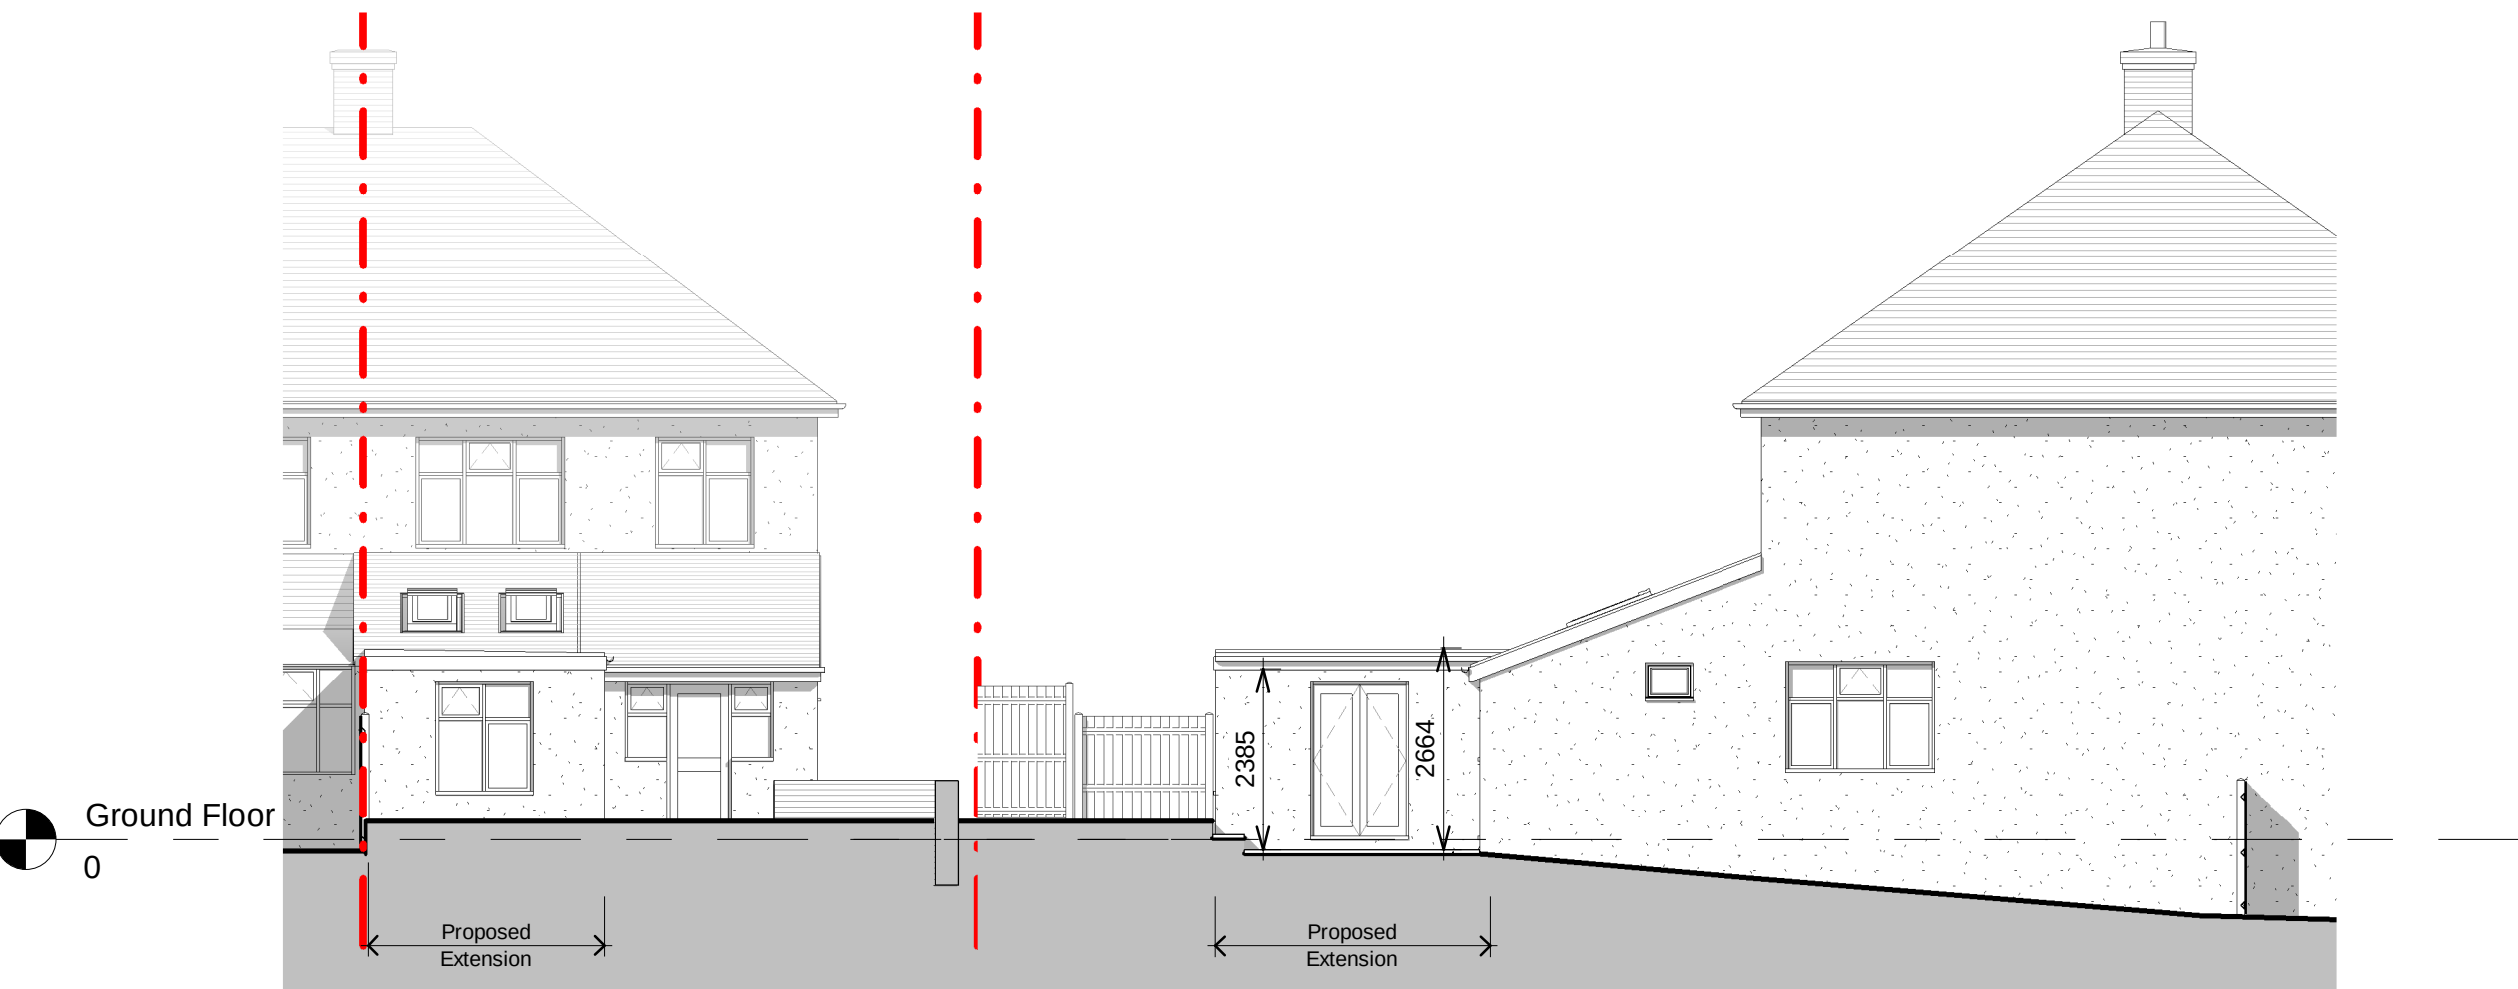


E Elevation proposed
1 : 100


N Elevation proposed
1 : 100




3D View 1

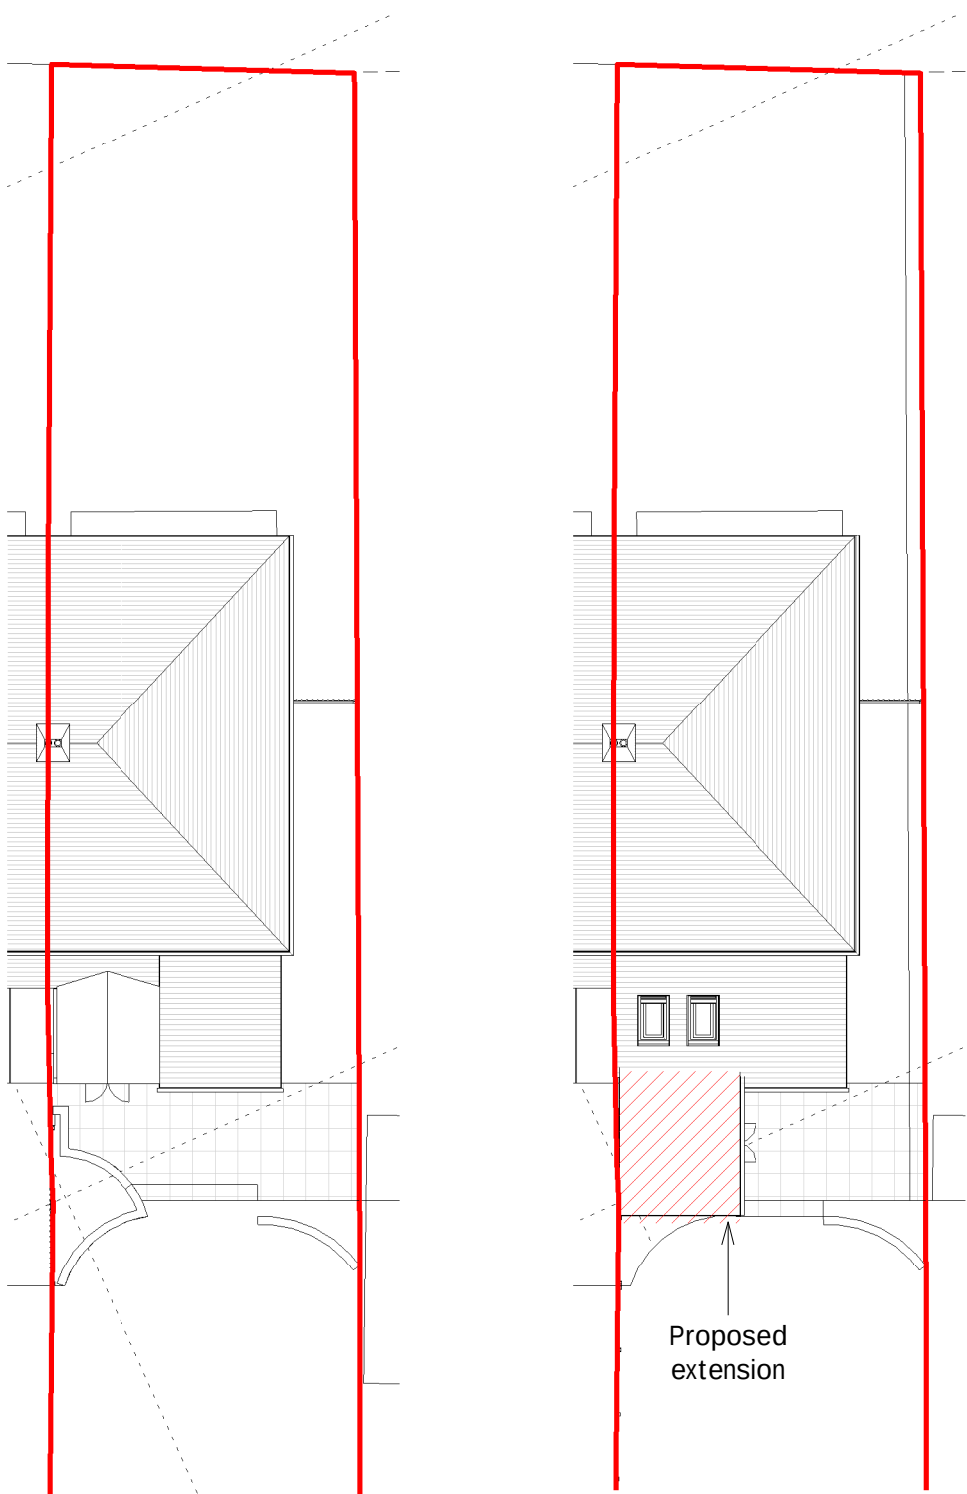


Site proposed
1 : 200

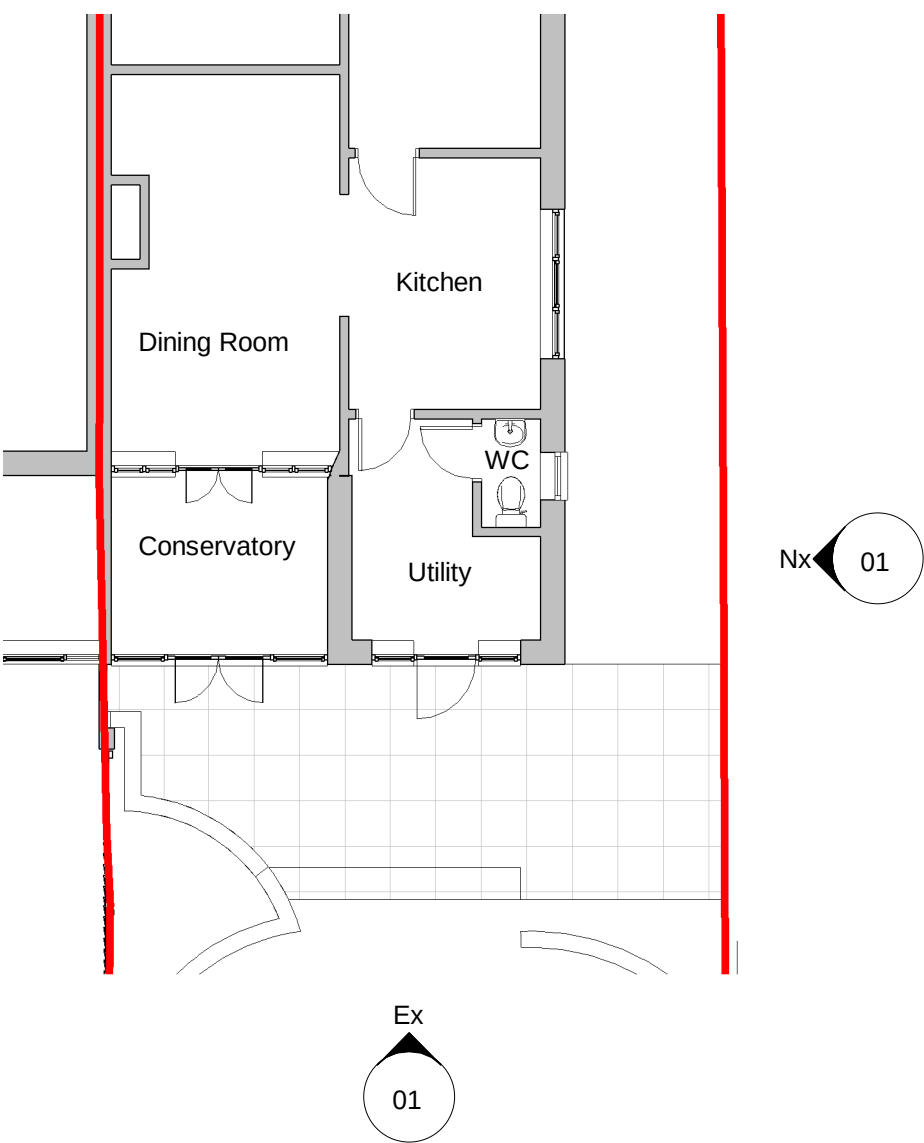

Ground Floor existing
1 : 100

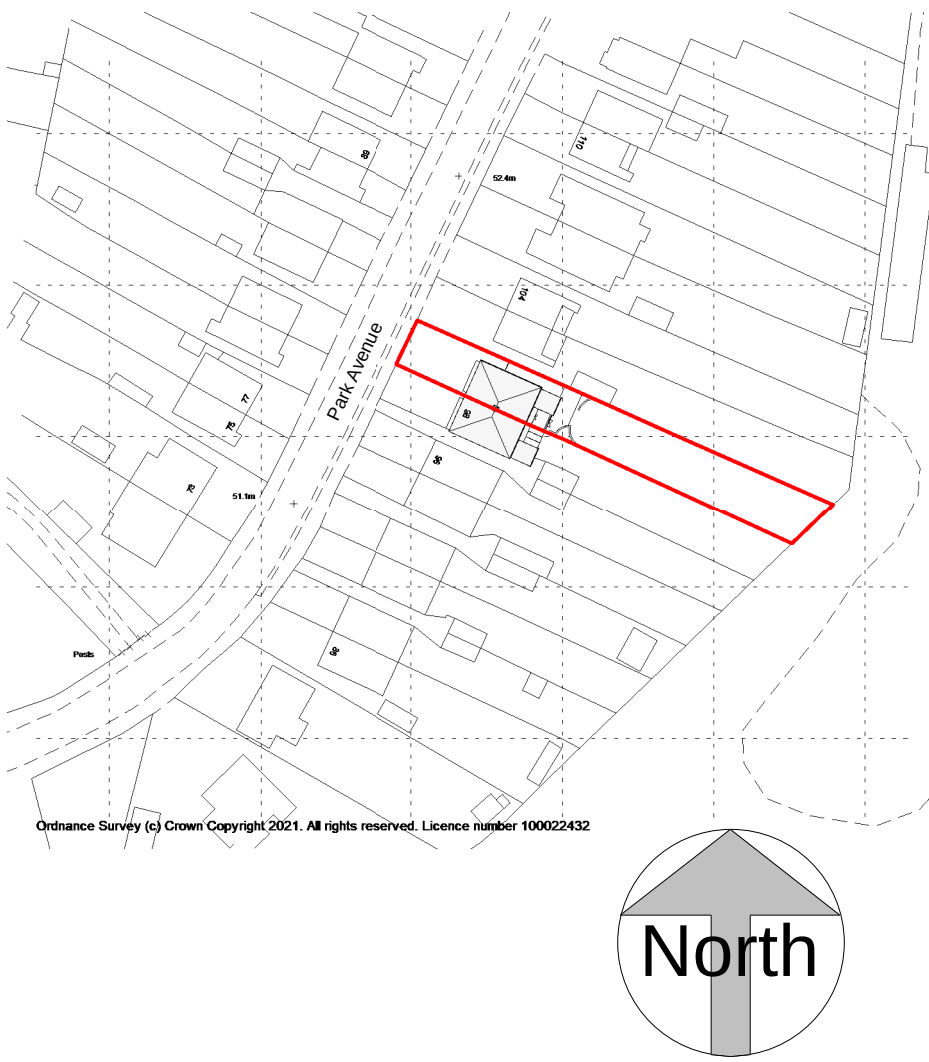

Location Plan
1 : 1250

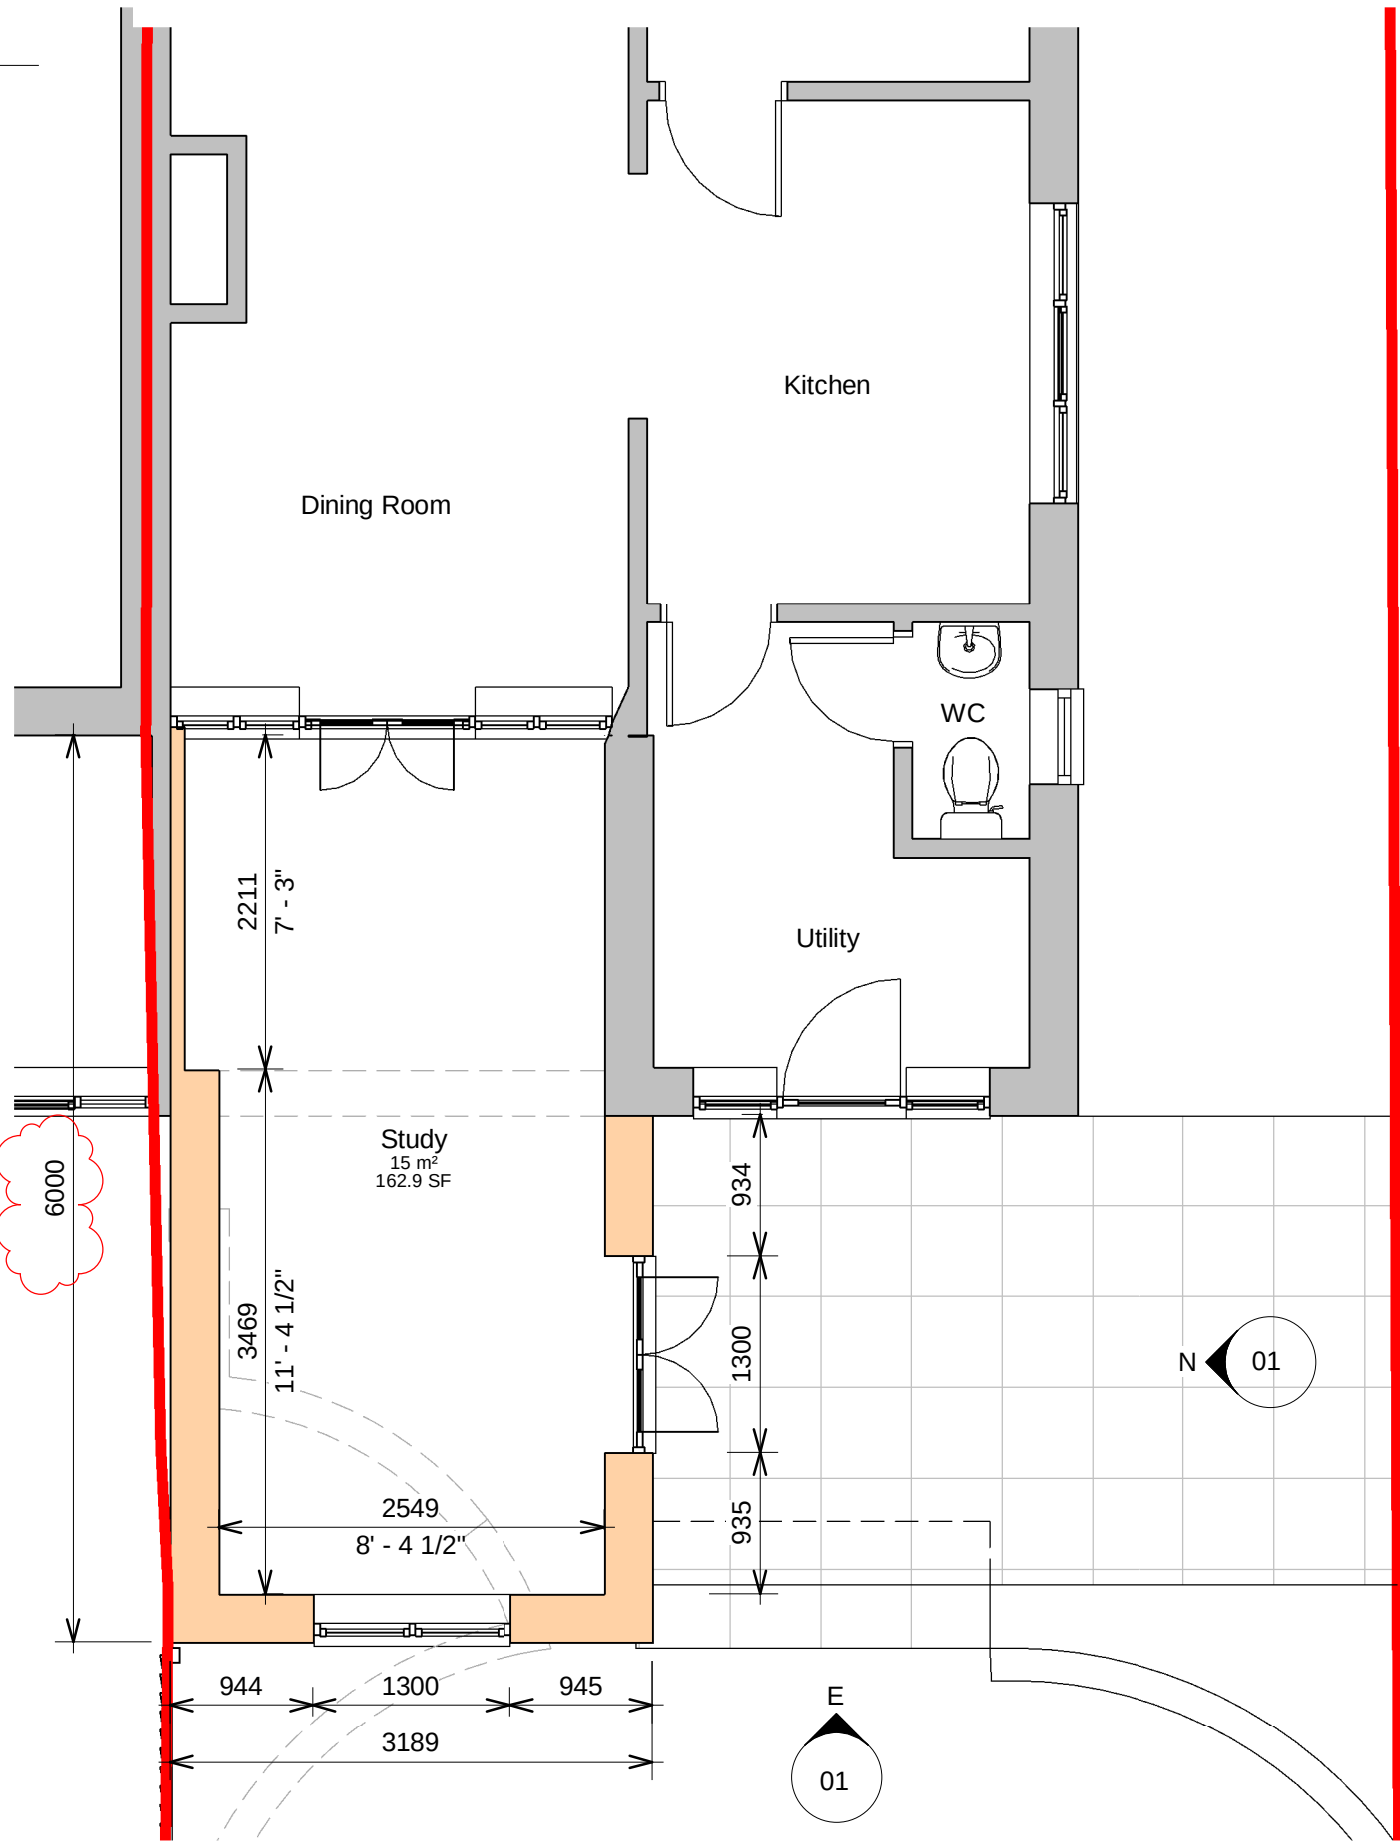

Ground Floor Plan proposed
1 : 50

Site Plan existing
1 : 200



Rob Winzar Architectural Services
Chartered Architectural Technologist

Stubington, Fareham, Hampshire PO14 2SQ

tel. 07954 376410
rob.winzar@outlook.com
www.robwinzar.co.uk



Project

Proposed Extension

100 Park Avenue Widley

Client

for Mr & Mrs Gibbons

Sheet

Plans & Elevations

Date

May 2021

Status

PRIOR APPROVAL

Drawing Number

21-32- 01

Rev

D

Scale @ A1

As indicated

Scale at 1:50 in meters

