


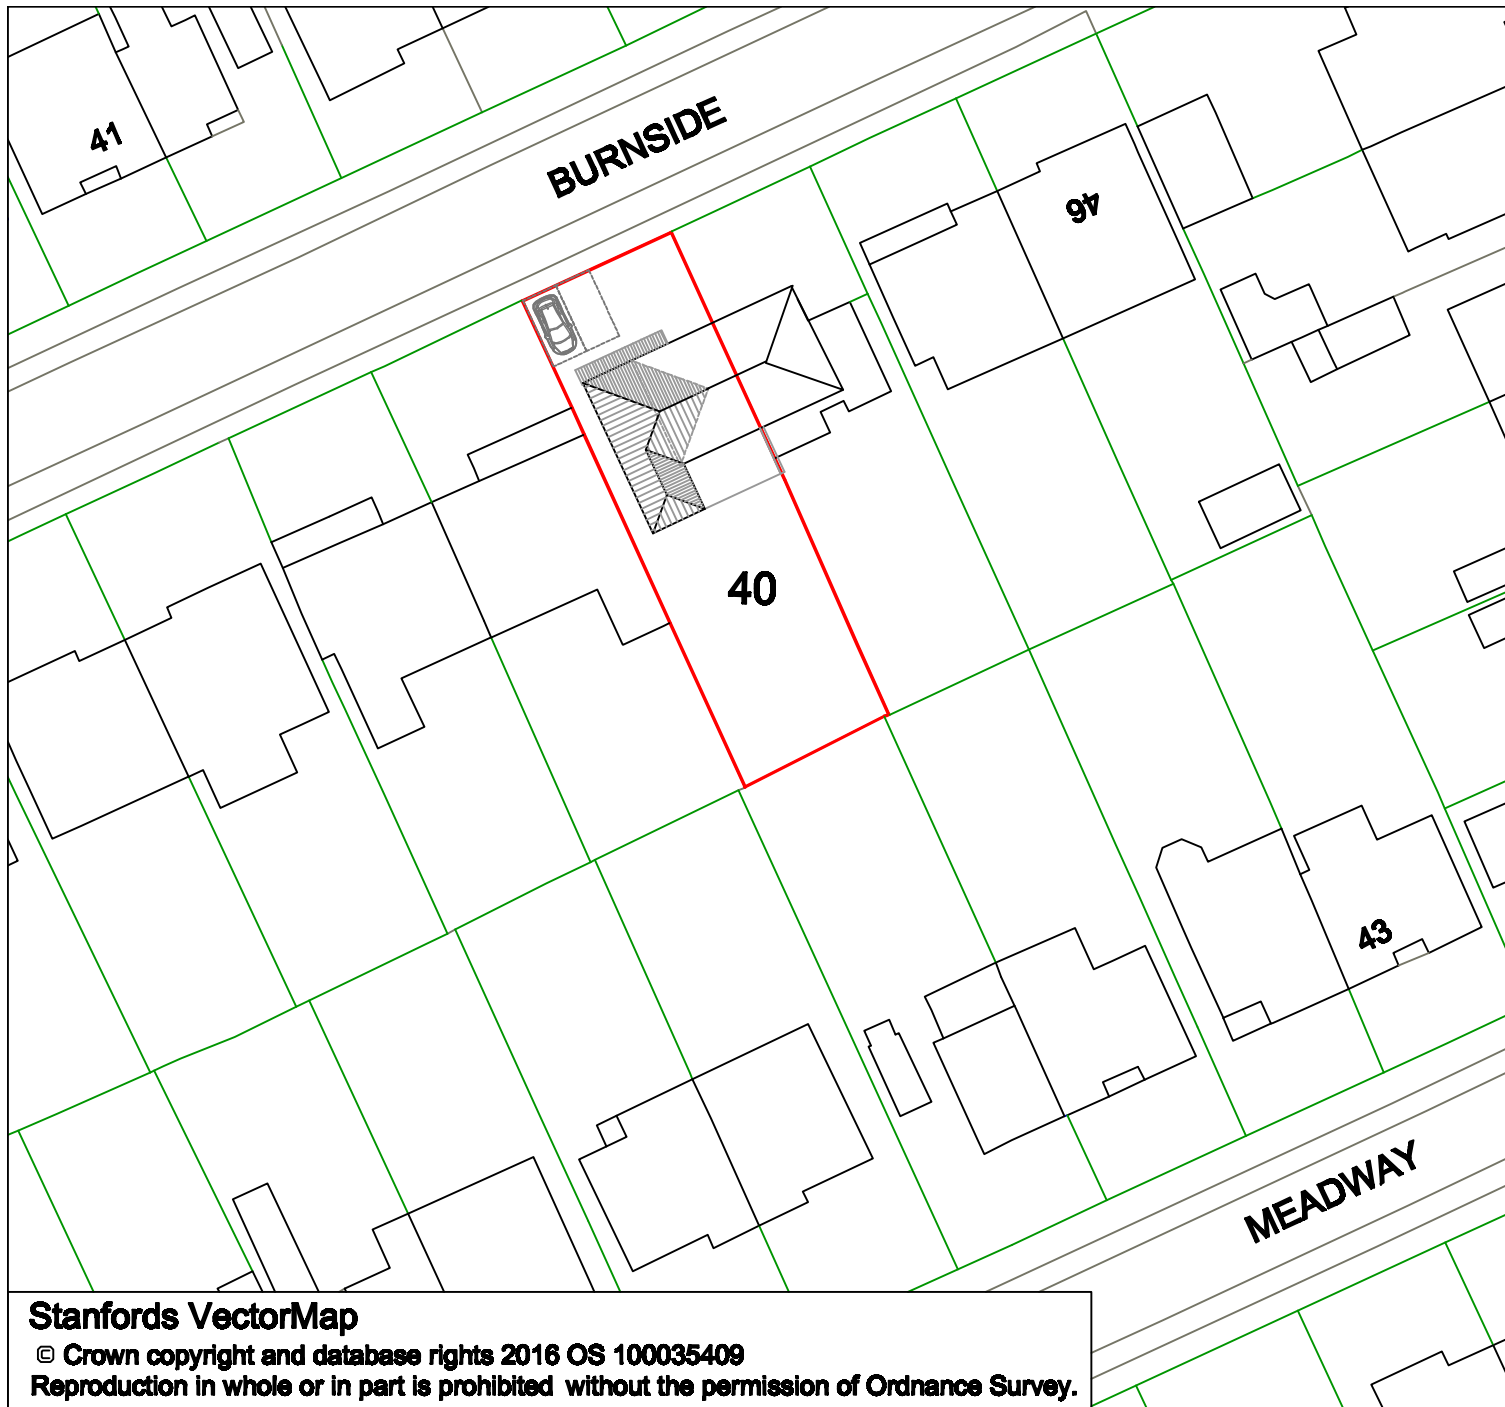

This drawing is the copyright of Tomes Architects
and may not be copied, stored, reproduced
in any way, or for public or private viewing
or other activity.

All dimensions are to be checked on site before
commencing work. Any discrepancies should be
reported to the project manager immediately.



Metres



**Tomes
Architects**

The Old Rectory, 108 London Road
Widley, Hampshire, PO17 8AA
Telephone : 02382 570387 / 07771 634774
chris.tomes@tomesarchitects.com

Project Name
40 Burnside, Waterloooville

Drawing
Site Plan

Scale 1:500@A4	Date 29 Jun 16
--------------------------	--------------------------

Drawing No. C1604-3	Revision
-------------------------------	----------

Stanfords VectorMap

© Crown copyright and database rights 2016 OS 100035409
Reproduction in whole or in part is prohibited without the permission of Ordnance Survey.