

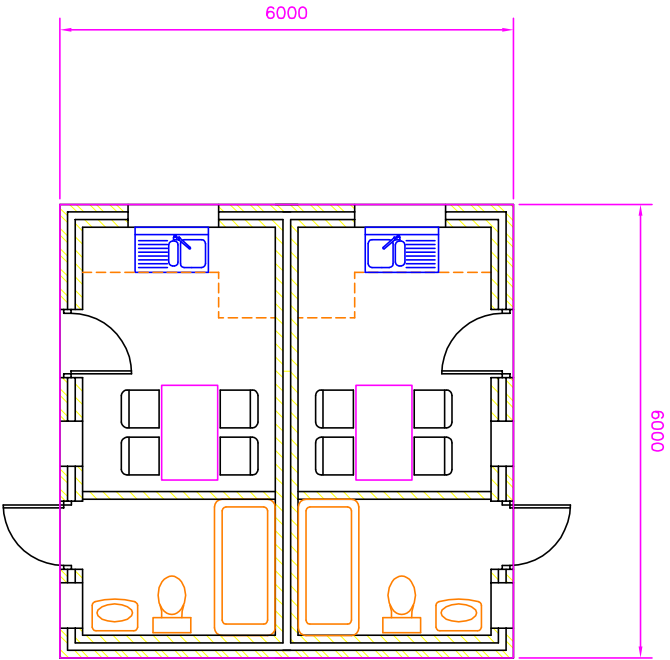
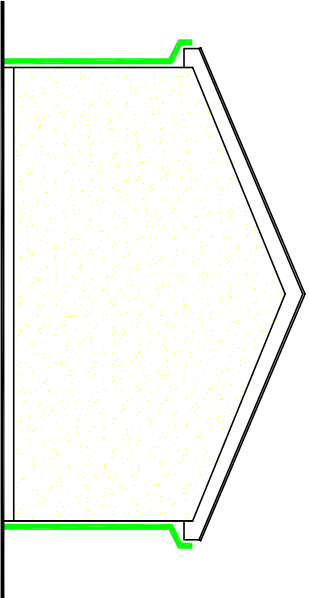
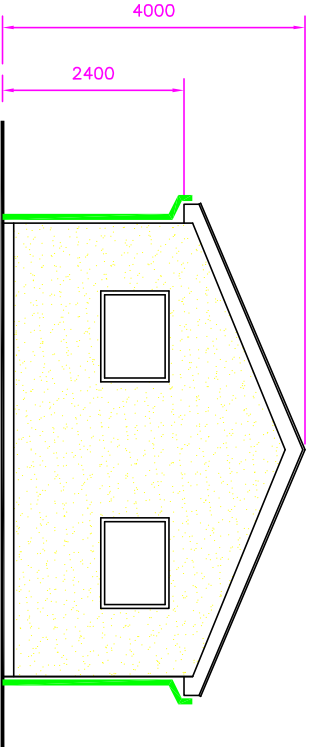


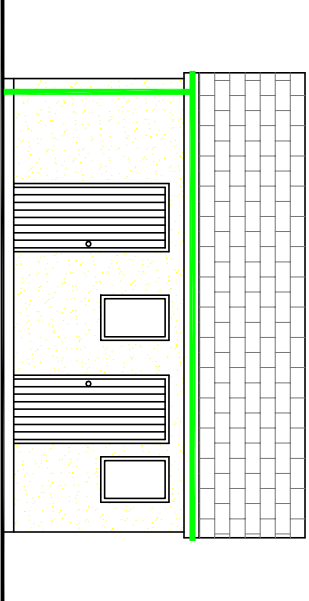


PROPOSED FLOOR PLAN

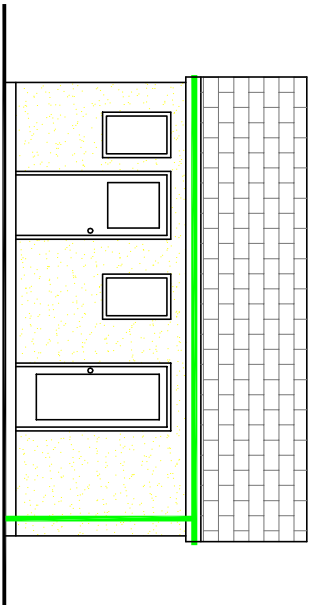

WALLS:
CAVITY WALLS CONSISTING OF
FAIR FACED BLOCKS INTERNALLY
AND RENDERED BLOCKS
EXTERNALLY.

ROOF:
CEMENT FIBRE SLATES

WINDOWS & DOORS:
UPVC DOUBLE GLAZED WINDOWS,
SOLID TIMBER DOORS.

 

S.A.B.DRAWING & DESIGN		THIS DRAWING IS SUBJECT TO COPYRIGHT AND MUST NOT BE COPIED OR REPRODUCED WITHOUT THE PERMISSION OF SAB DRAWING & DESIGN. THIS DRAWING HAS BEEN PRODUCED FOR PLANNING/BUILDING AT ALL WORKS HAVE BEEN DESIGNED OR INCLUDED. ALL DIMENSIONS MUST BE CHECKED BY THE CONTRACTOR BEFORE COMMENCEMENT OF CONSTRUCTION. THE CONTRACTOR SHALL BE RESPONSIBLE FOR ANY INFORMATION WILL BE ACCEPTED NO RESPONSIBILITY OR LIABILITY FOR CHANGES MADE BY THE CLIENT OR CONTRACTOR EITHER PRIOR OR DURING CONSTRUCTION WILL BE ACCEPTED. SCALE AS SHOWN IS SUBJECT TO CORRECT PRINTING.		TITLE		CLIENT		DRN.		DRG. No.	
26 MARGUERITE ROAD TIVERTON DEVON UNITED KINGDOM EX16 6TD						Mr L MADGWICK		SAB		01297/3	
TEL: +44 (0) 1884 254004								DATE 23.10.14			
FAX: 0870 131 9176								SCALE A3 1:100			
E-MAIL: steve@sabdrawings.com										Rev: 1 (23.10.14)	