

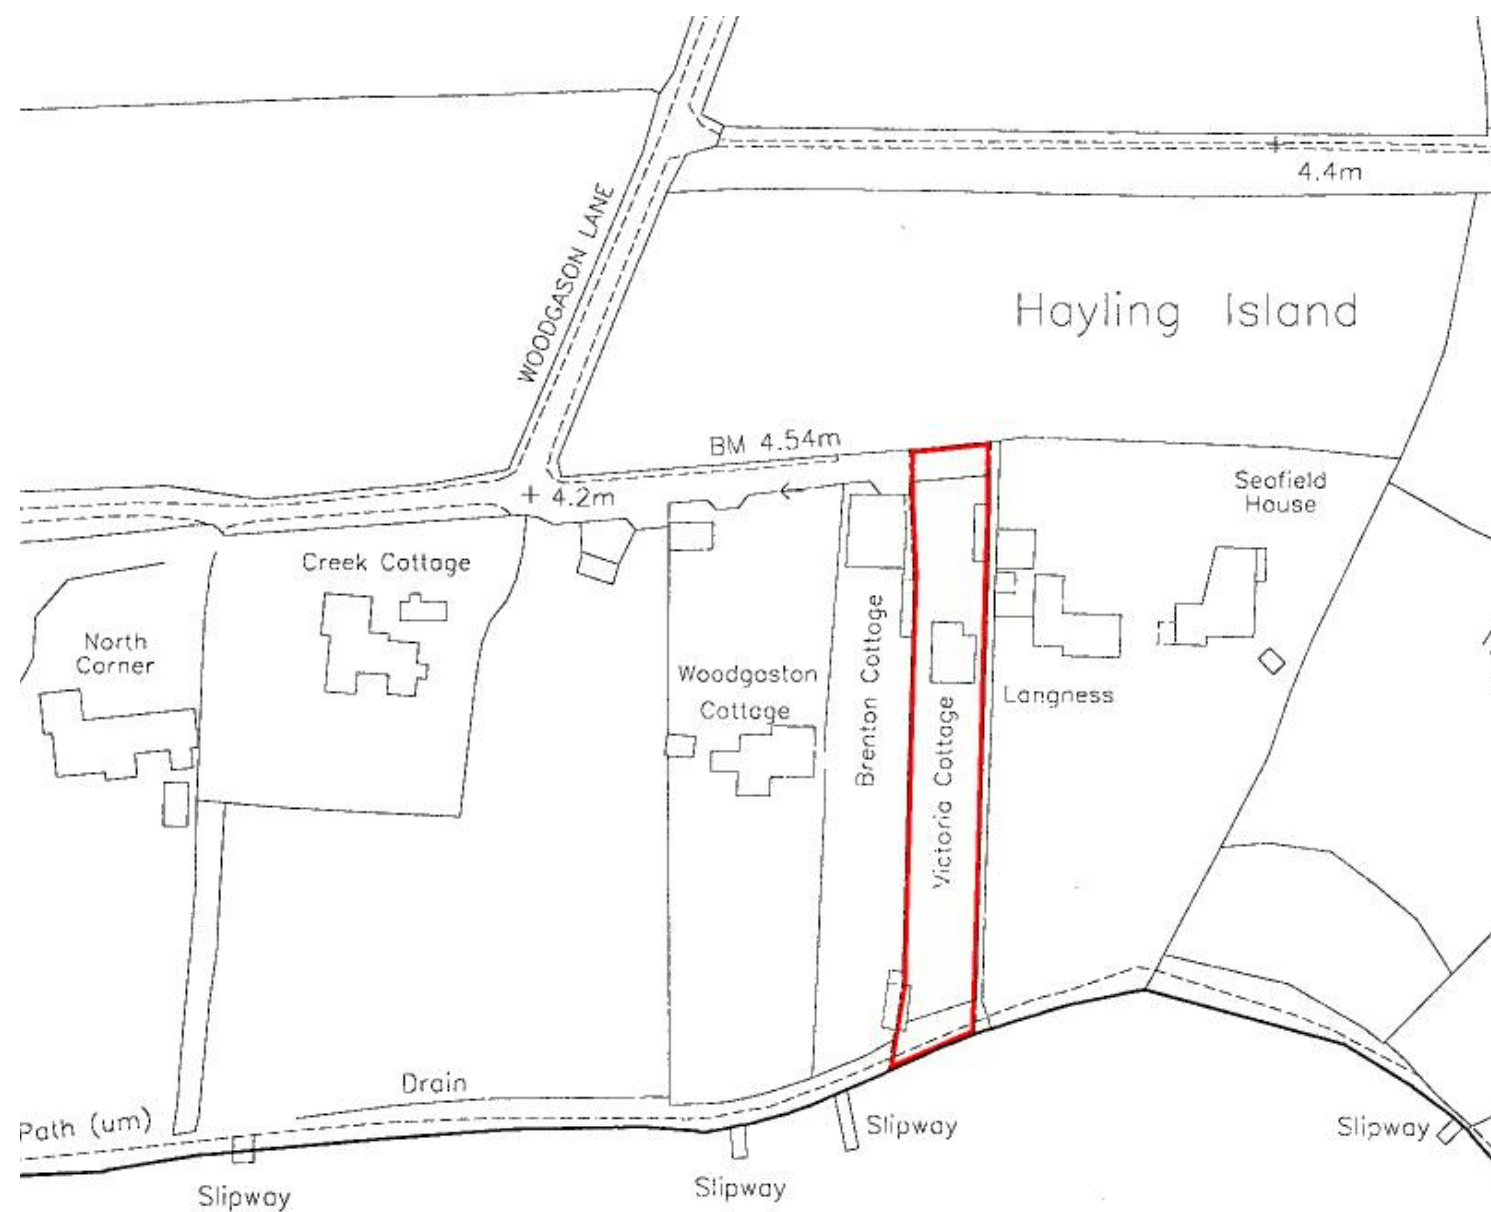


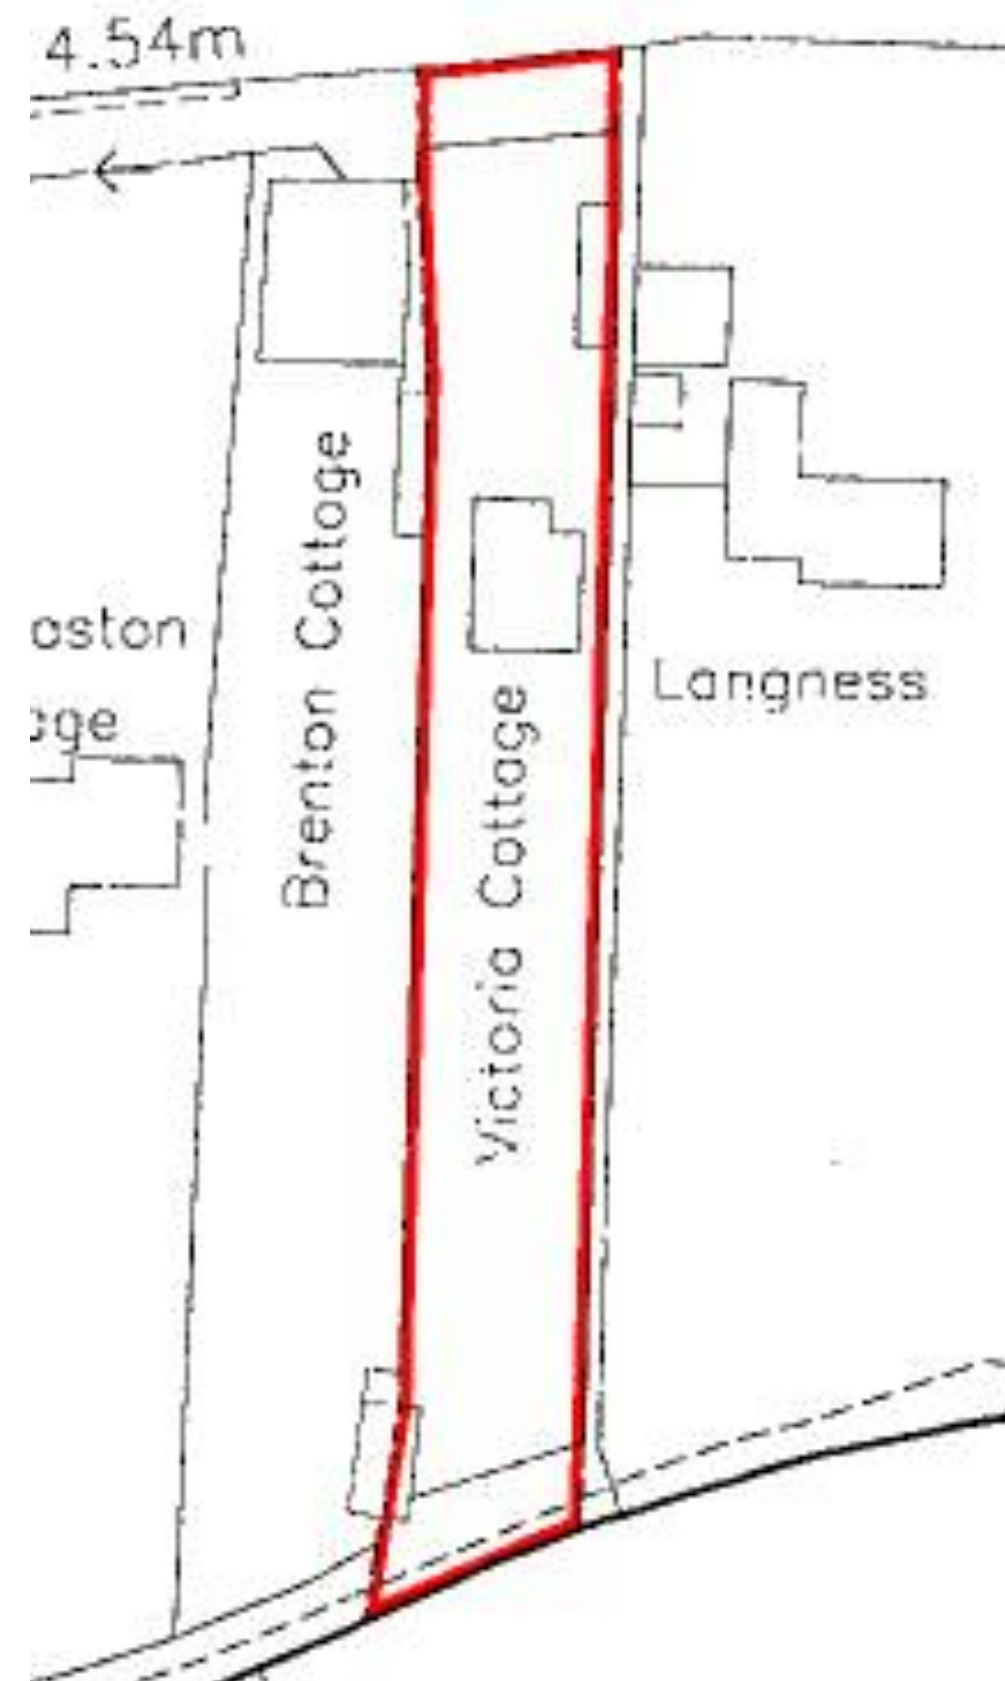

Site Location Plan
Scale 1:1250 @ A3

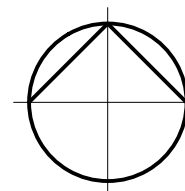

Site Block Plan
Scale 1:500 @ A3

EXISTING Site location and block plan

PROJECT NAME:

WISE HOUSE

Victoria Cottage, Woodgaston Lane, Hayling Island, PO11 0RL

toutlemonde design

All dimensions are in millimetres
All dimensions to be checked on site.
© toutlemonde design

DATE:
2021-06-11

SCALE:
as shown @A3


DWG NO:

2015-000

REV:

B

TLM

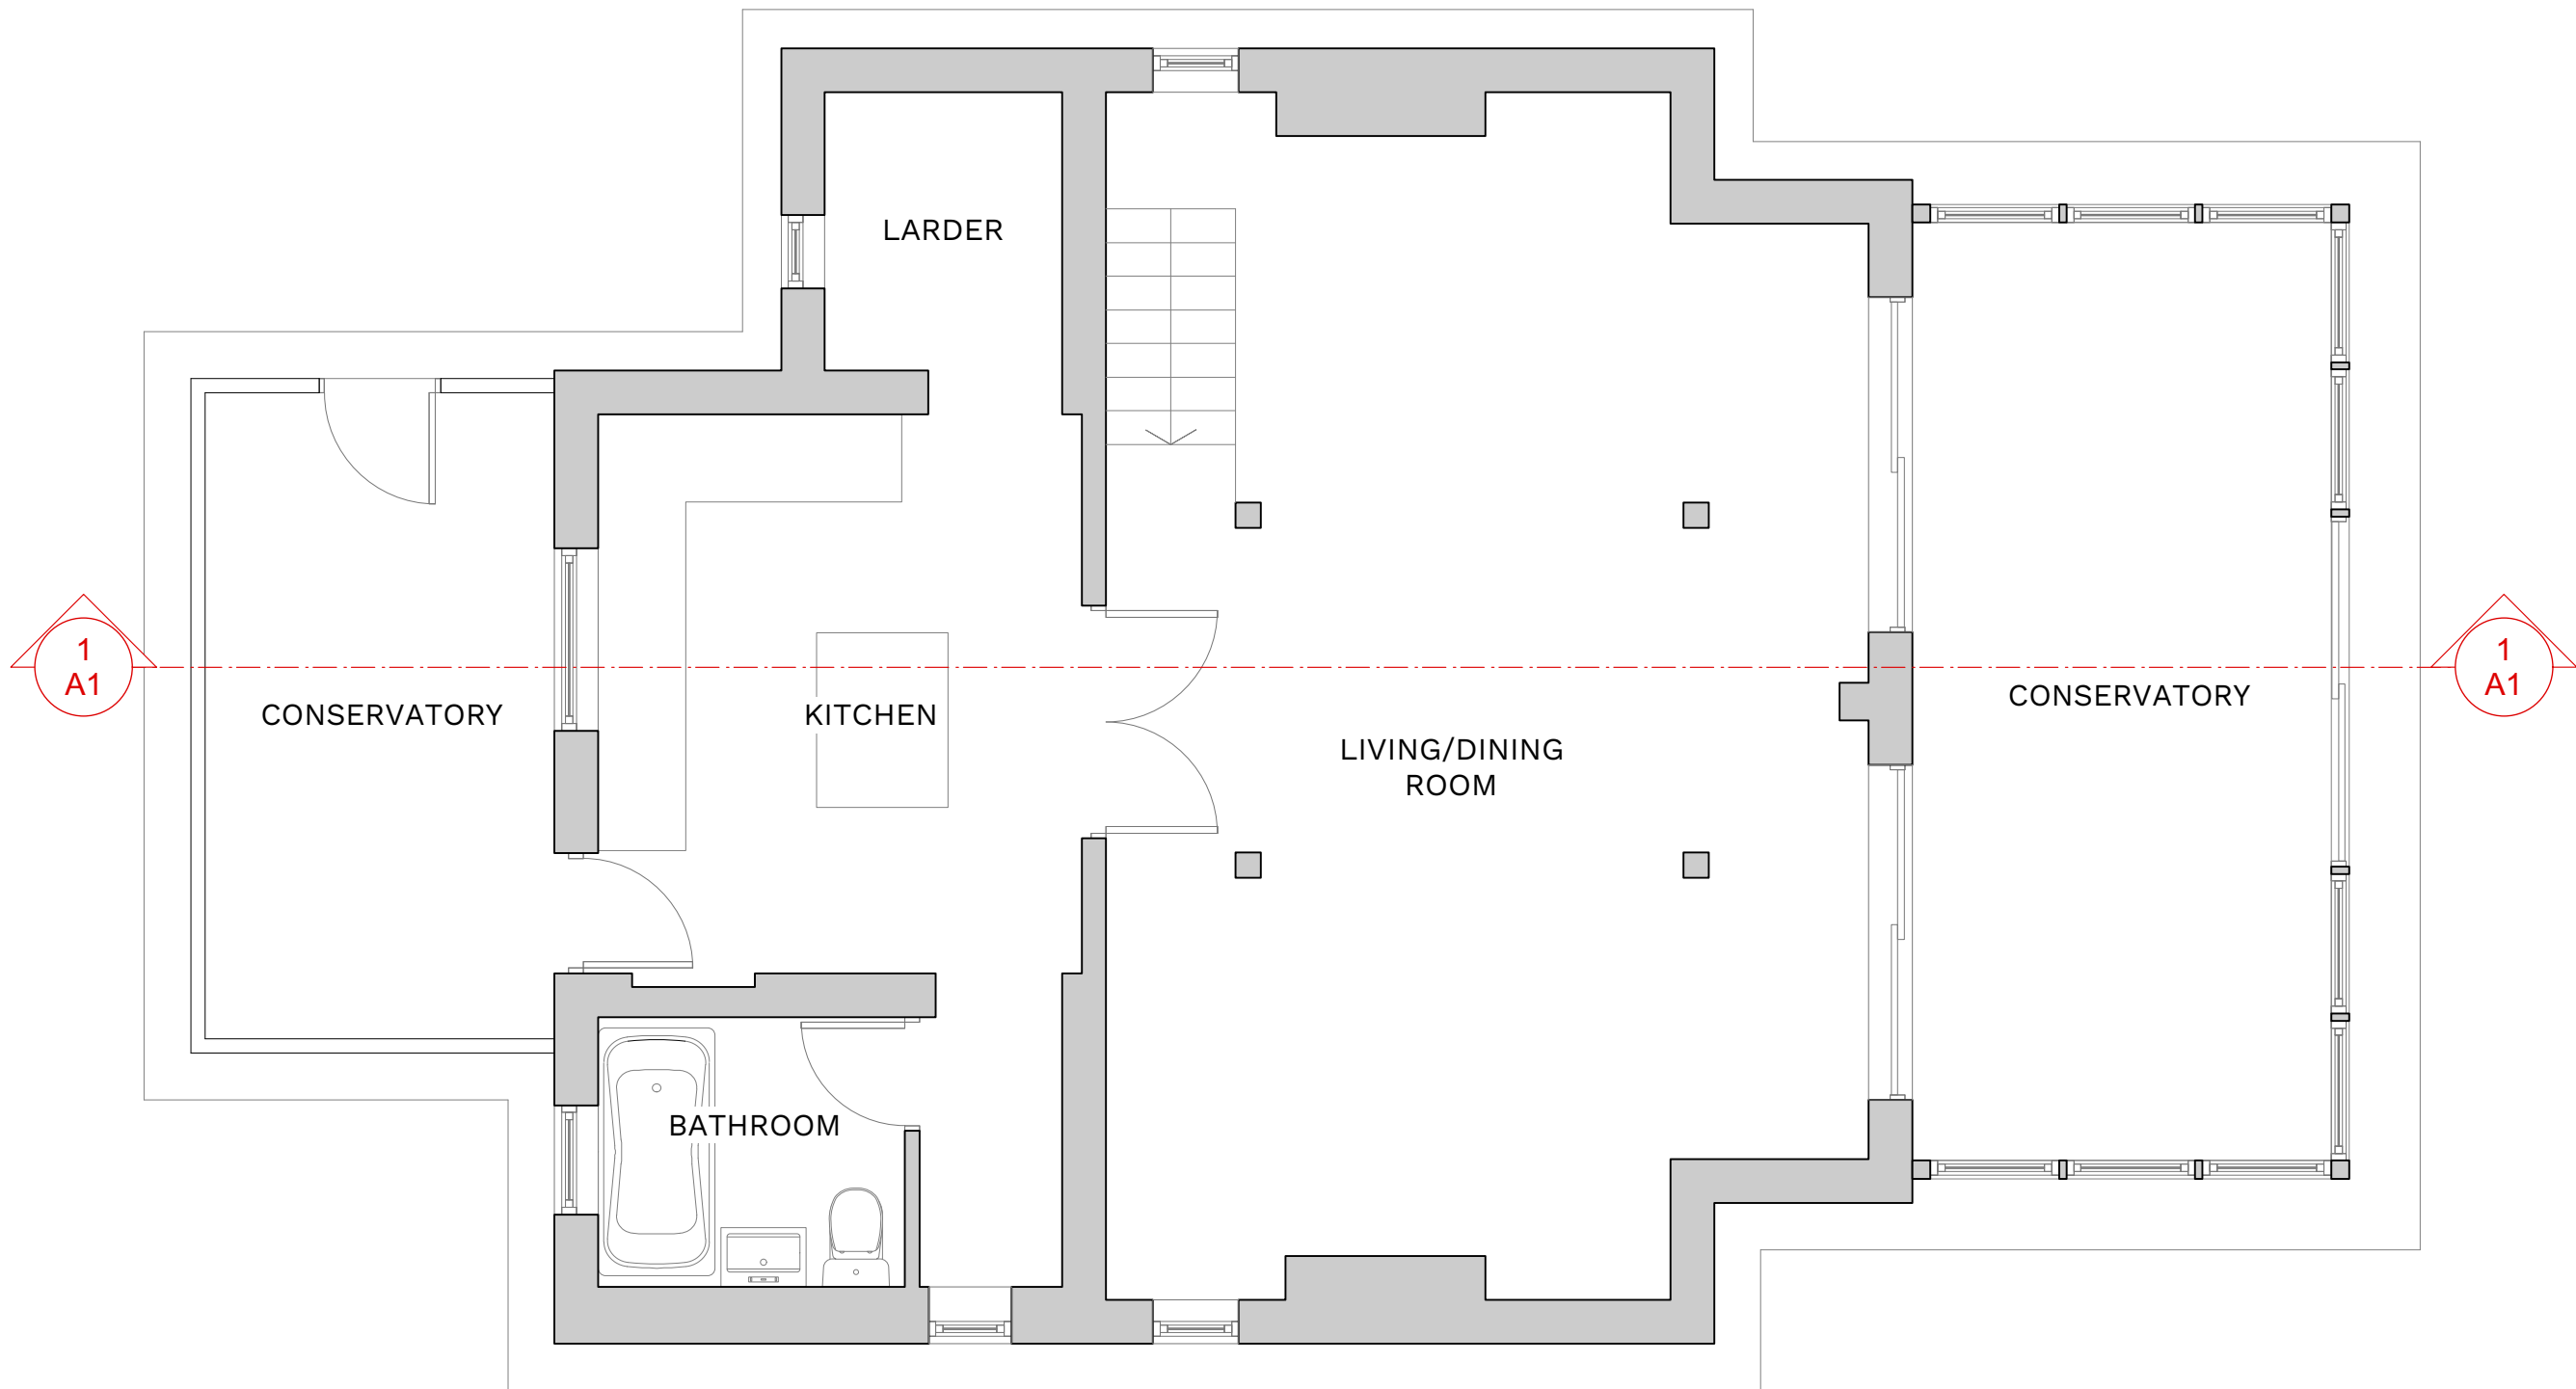

EXISTING Ground floor plan

PROJECT NAME:
WISE HOUSE
Victoria Cottage, Woodgaston Lane, Hayling Island, PO11 0RL

toutlemonde design

All dimensions are in millimetres
All dimensions to be checked on site.
© toutlemonde design


DATE:
2021-06-11

SCALE:
1:50@A3

DWG NO:
2015-001 B

REV:

TLM

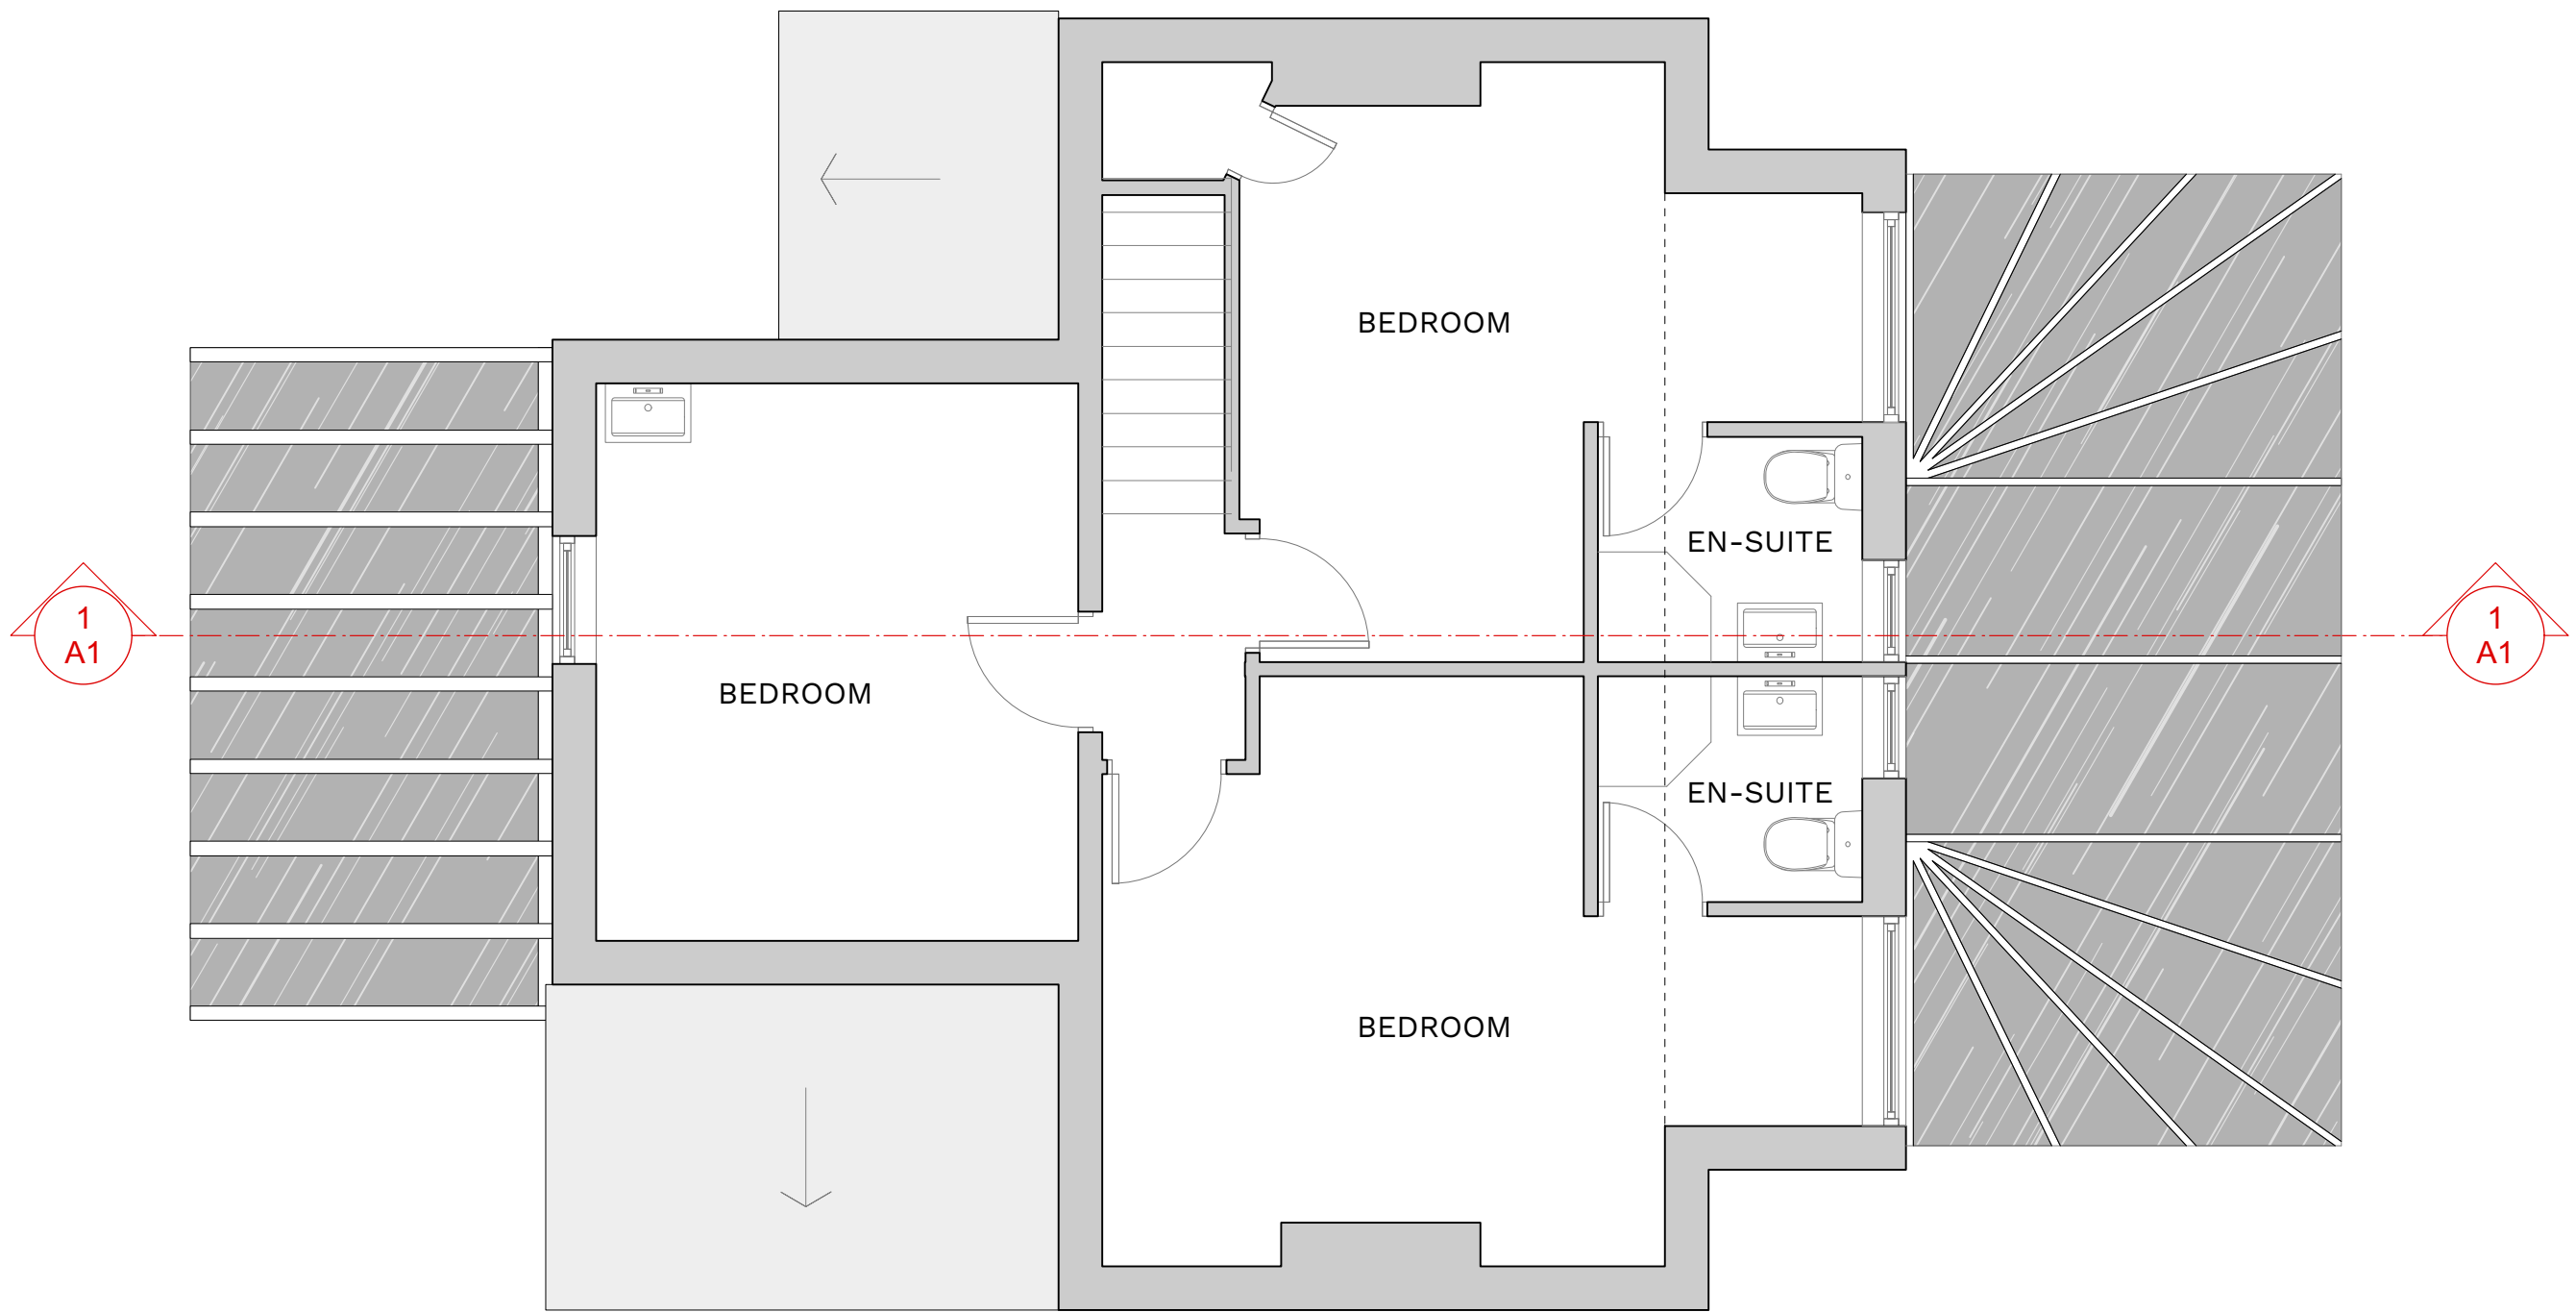

EXISTING First floor plan

PROJECT NAME:

WISE HOUSE

Victoria Cottage, Woodgaston Lane, Hayling Island, PO11 0RL

toutlemonde design

All dimensions are in millimetres
All dimensions to be checked on site.
© toutlemonde design

DATE:
2021-06-11


SCALE:
1:50@A3

DWG NO:


2015-002 B

REV:


TLM

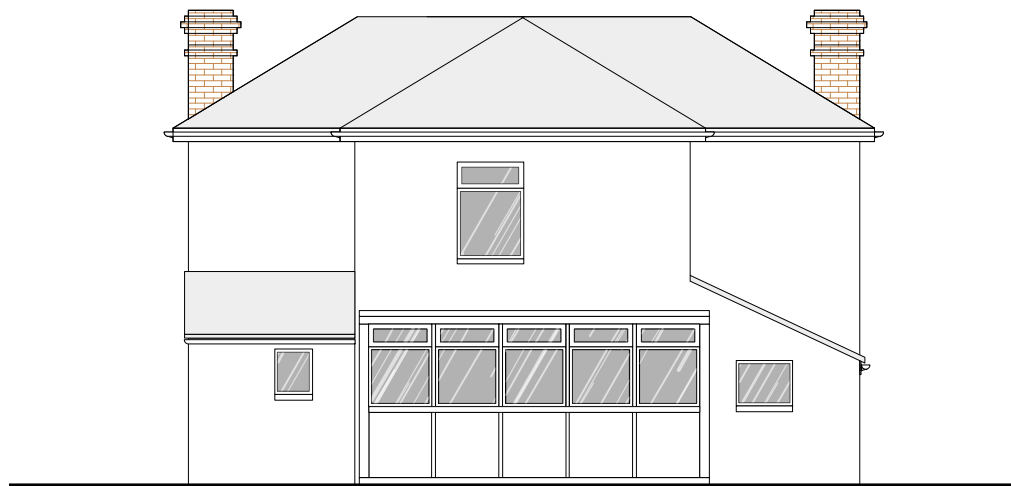


Front elevation (north)
Scale 1:100 @ A3

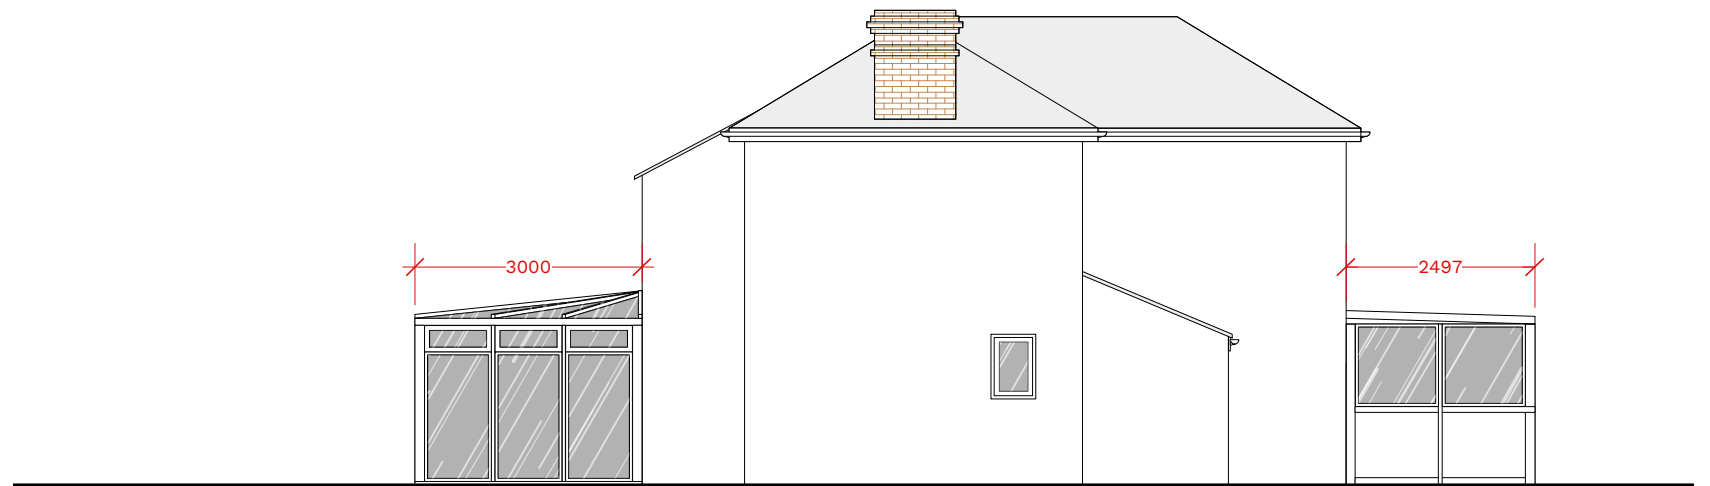

Side elevation (east)
Scale 1:100 @ A3

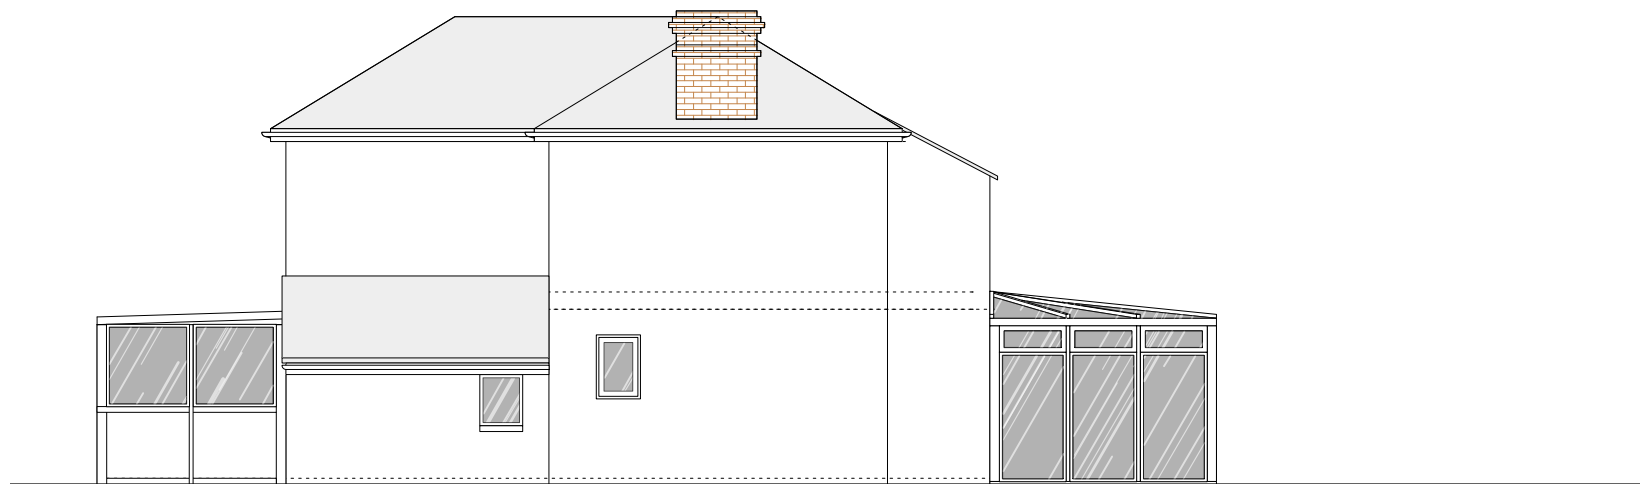

Side elevation (west)
Scale 1:100 @ A3

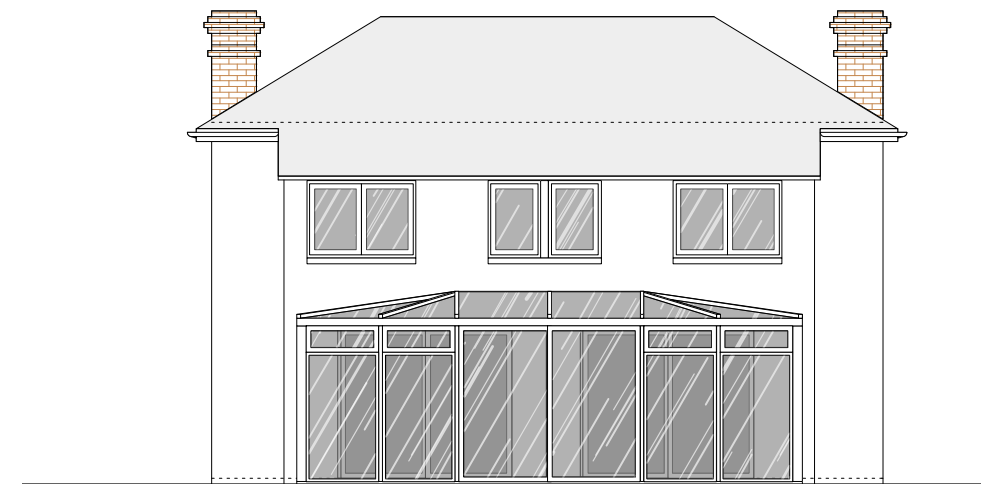

Rear elevation (south)
Scale 1:100 @ A3

EXISTING Elevations


PROJECT NAME:
WISE HOUSE
Victoria Cottage, Woodgaston Lane, Hayling Island, PO11 0RL

toutlemonde design

All dimensions are in millimetres
All dimensions to be checked on site.
© toutlemonde design

DATE: 2021-06-11	
SCALE: 1:100@A3	
DWG NO: 2015-003	REV: B

TLM

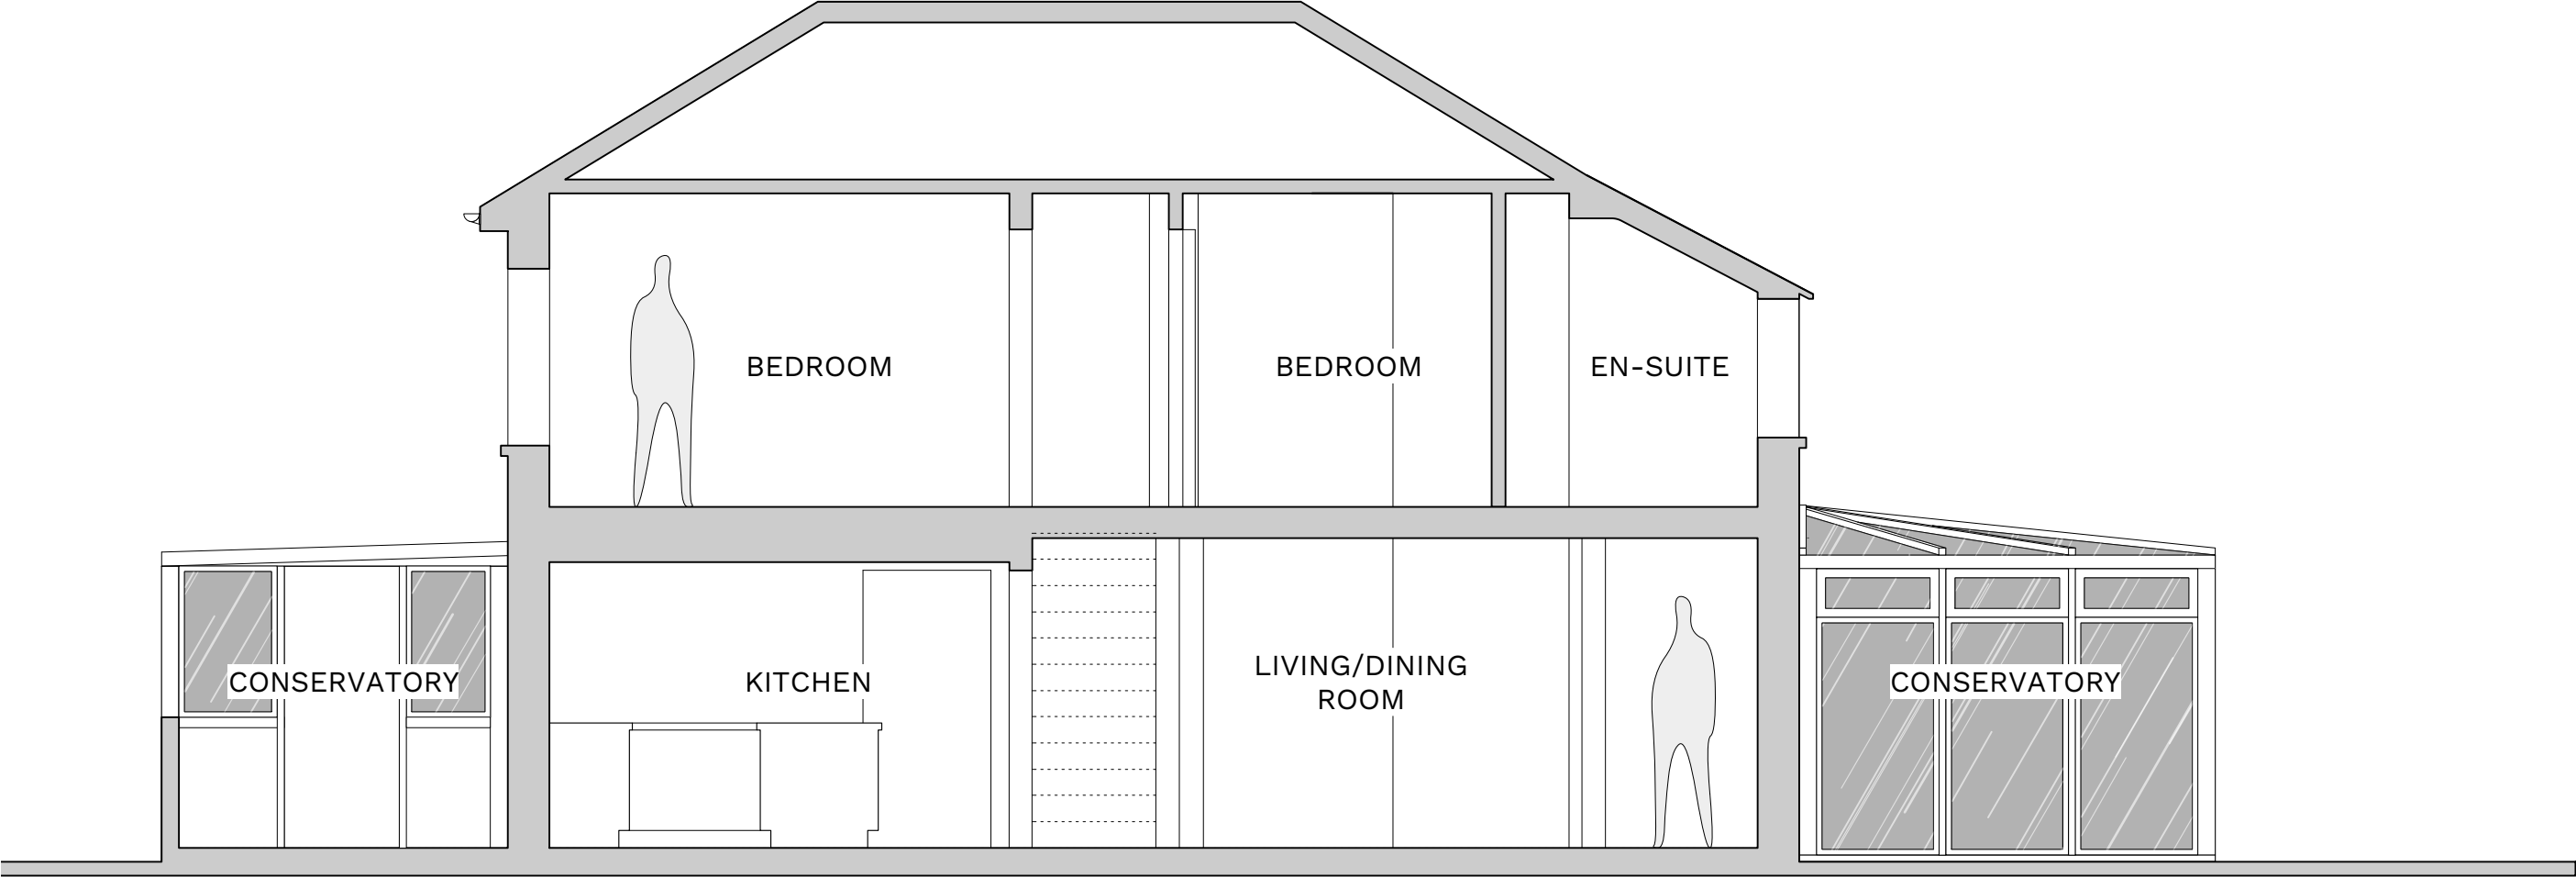


EXISTING Sections


PROJECT NAME:
WISE HOUSE
Victoria Cottage, Woodgaston Lane, Hayling Island, PO11 0RL

toutlemonde design



All dimensions are in millimetres
All dimensions to be checked on site.
© toutlemonde design

DATE: 2021-06-11	
SCALE: 1:50@A3	
DWG NO: 2015-004	REV: B

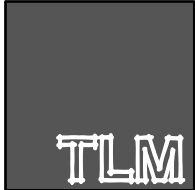

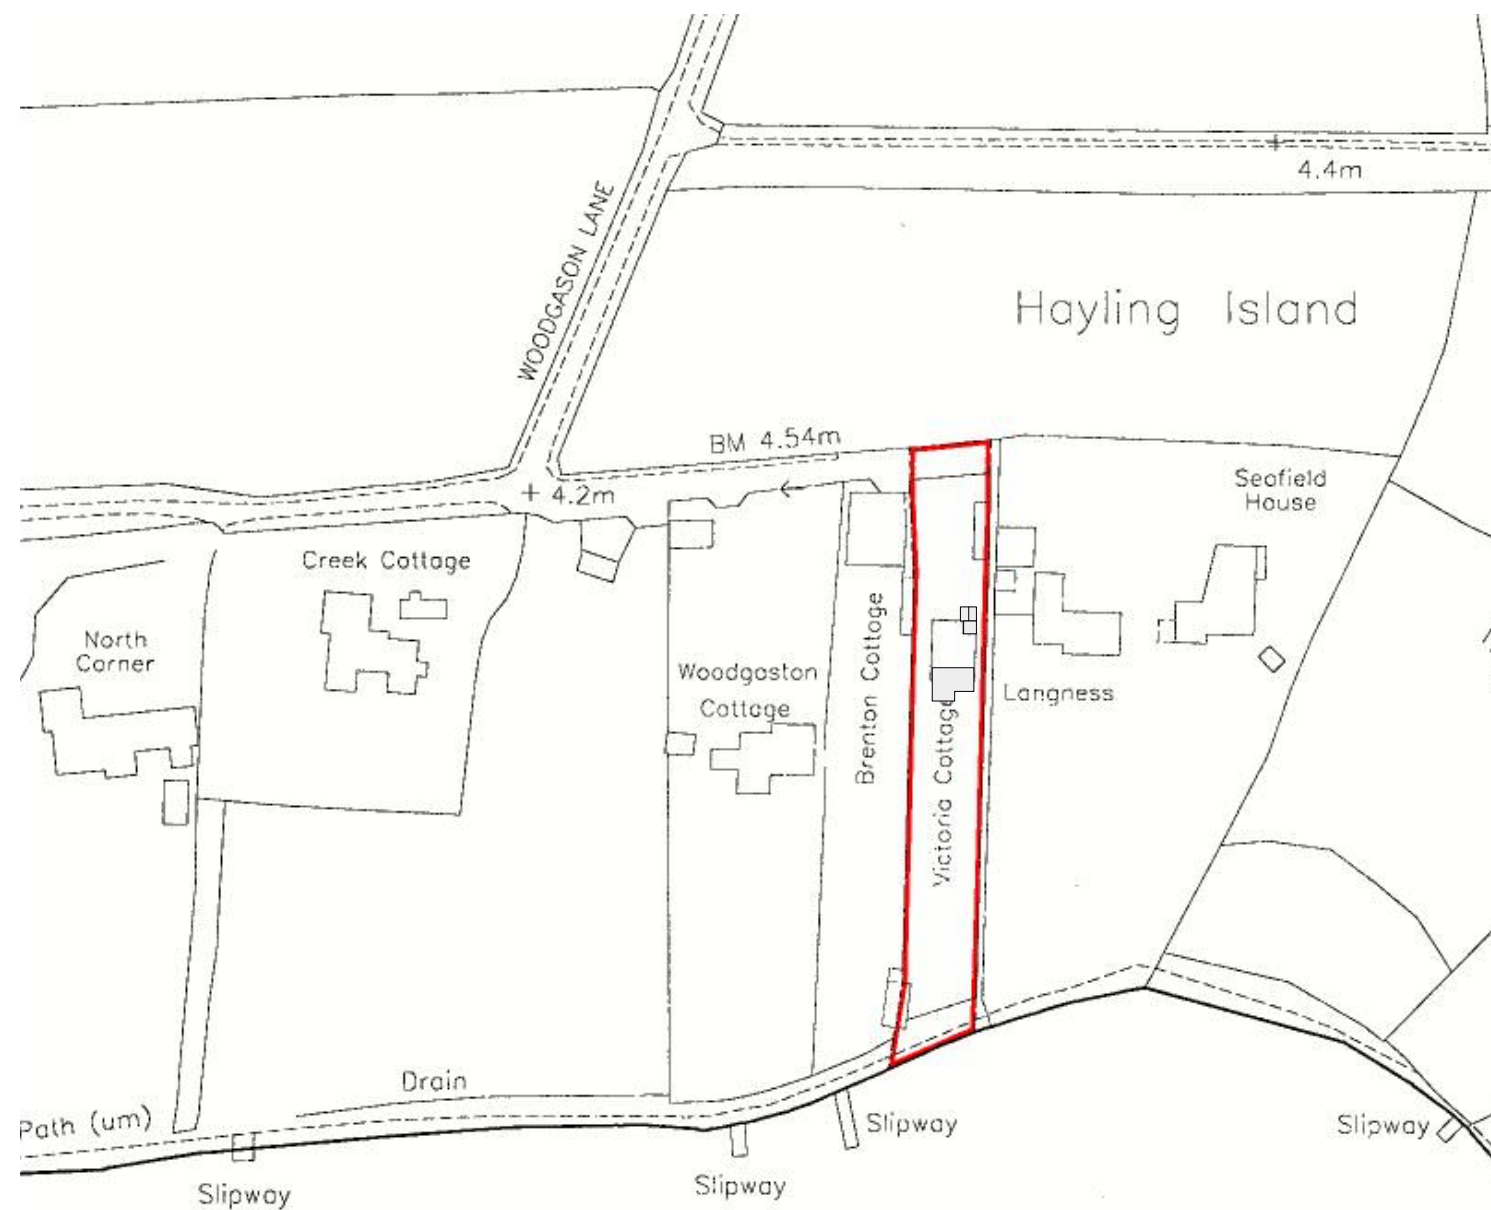

Site Location Plan
Scale 1:1250 @ A3

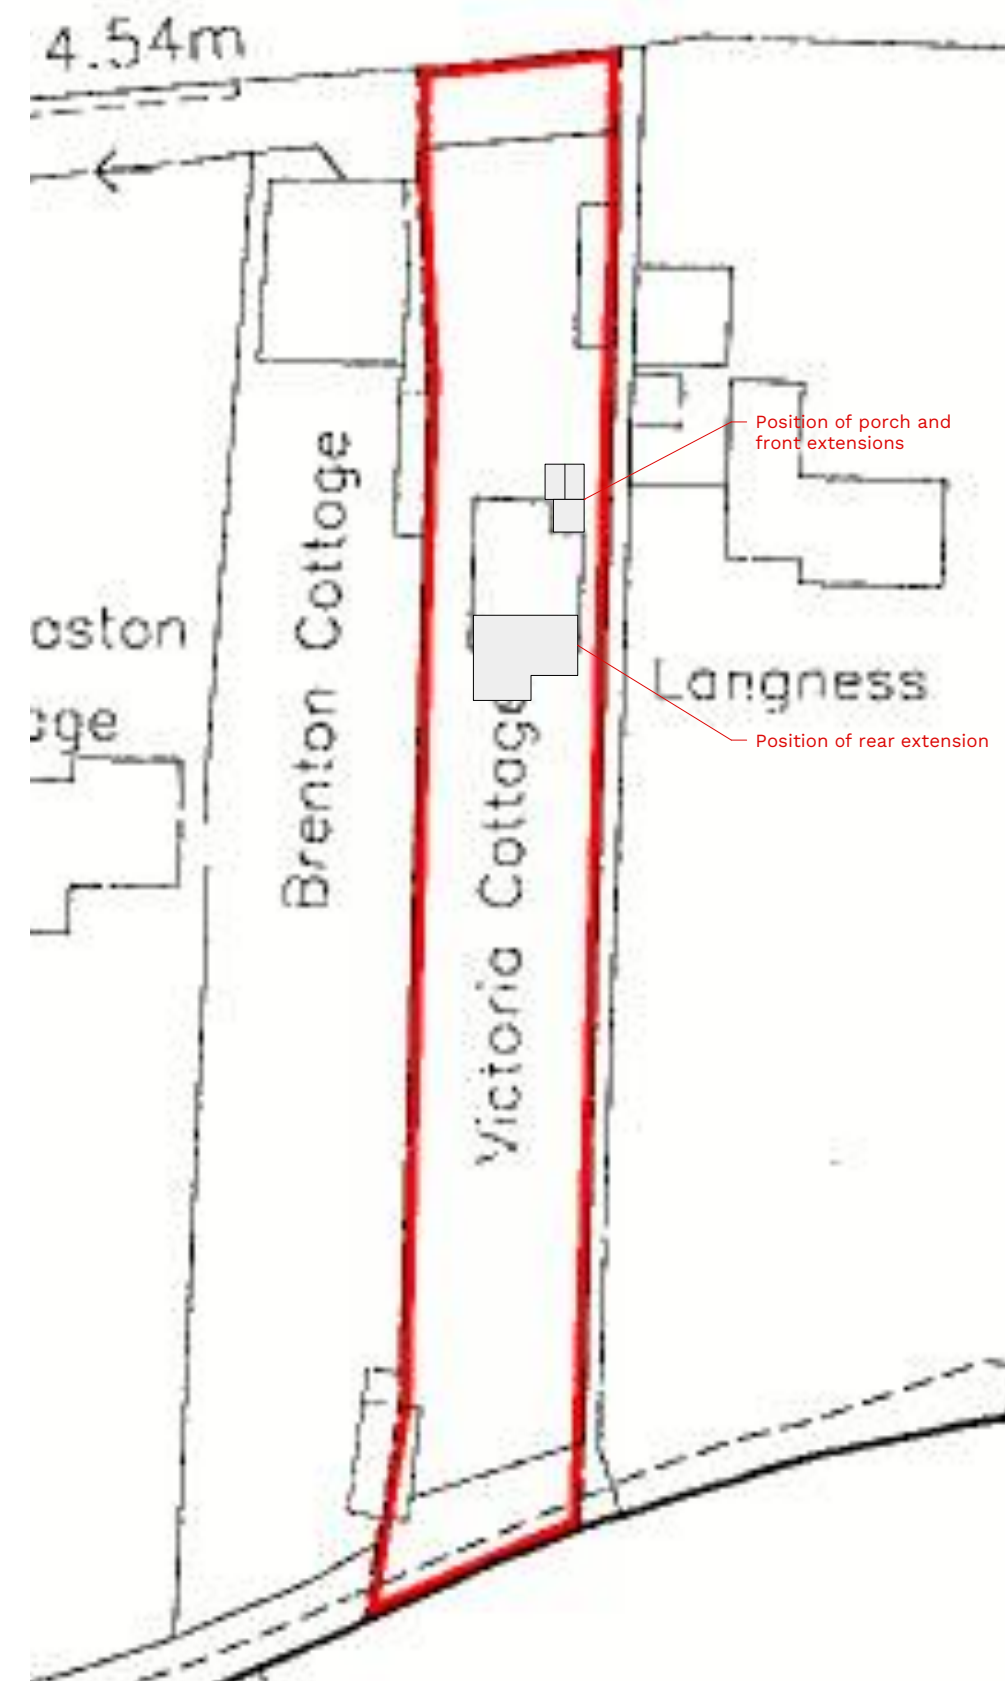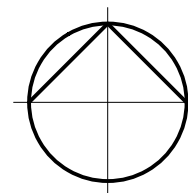

Site Block Plan
Scale 1:500 @ A3

PROPOSED Site location and block plan

PROJECT NAME:

WISE HOUSE

Victoria Cottage, Woodgaston Lane, Hayling Island, PO11 0RL

toutlemonde design

All dimensions are in millimetres
All dimensions to be checked on site.
© toutlemonde design

DATE:
2021-06-11

SCALE:
as shown@A3



DWG NO:

2015-100 B

REV:

TLM



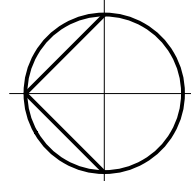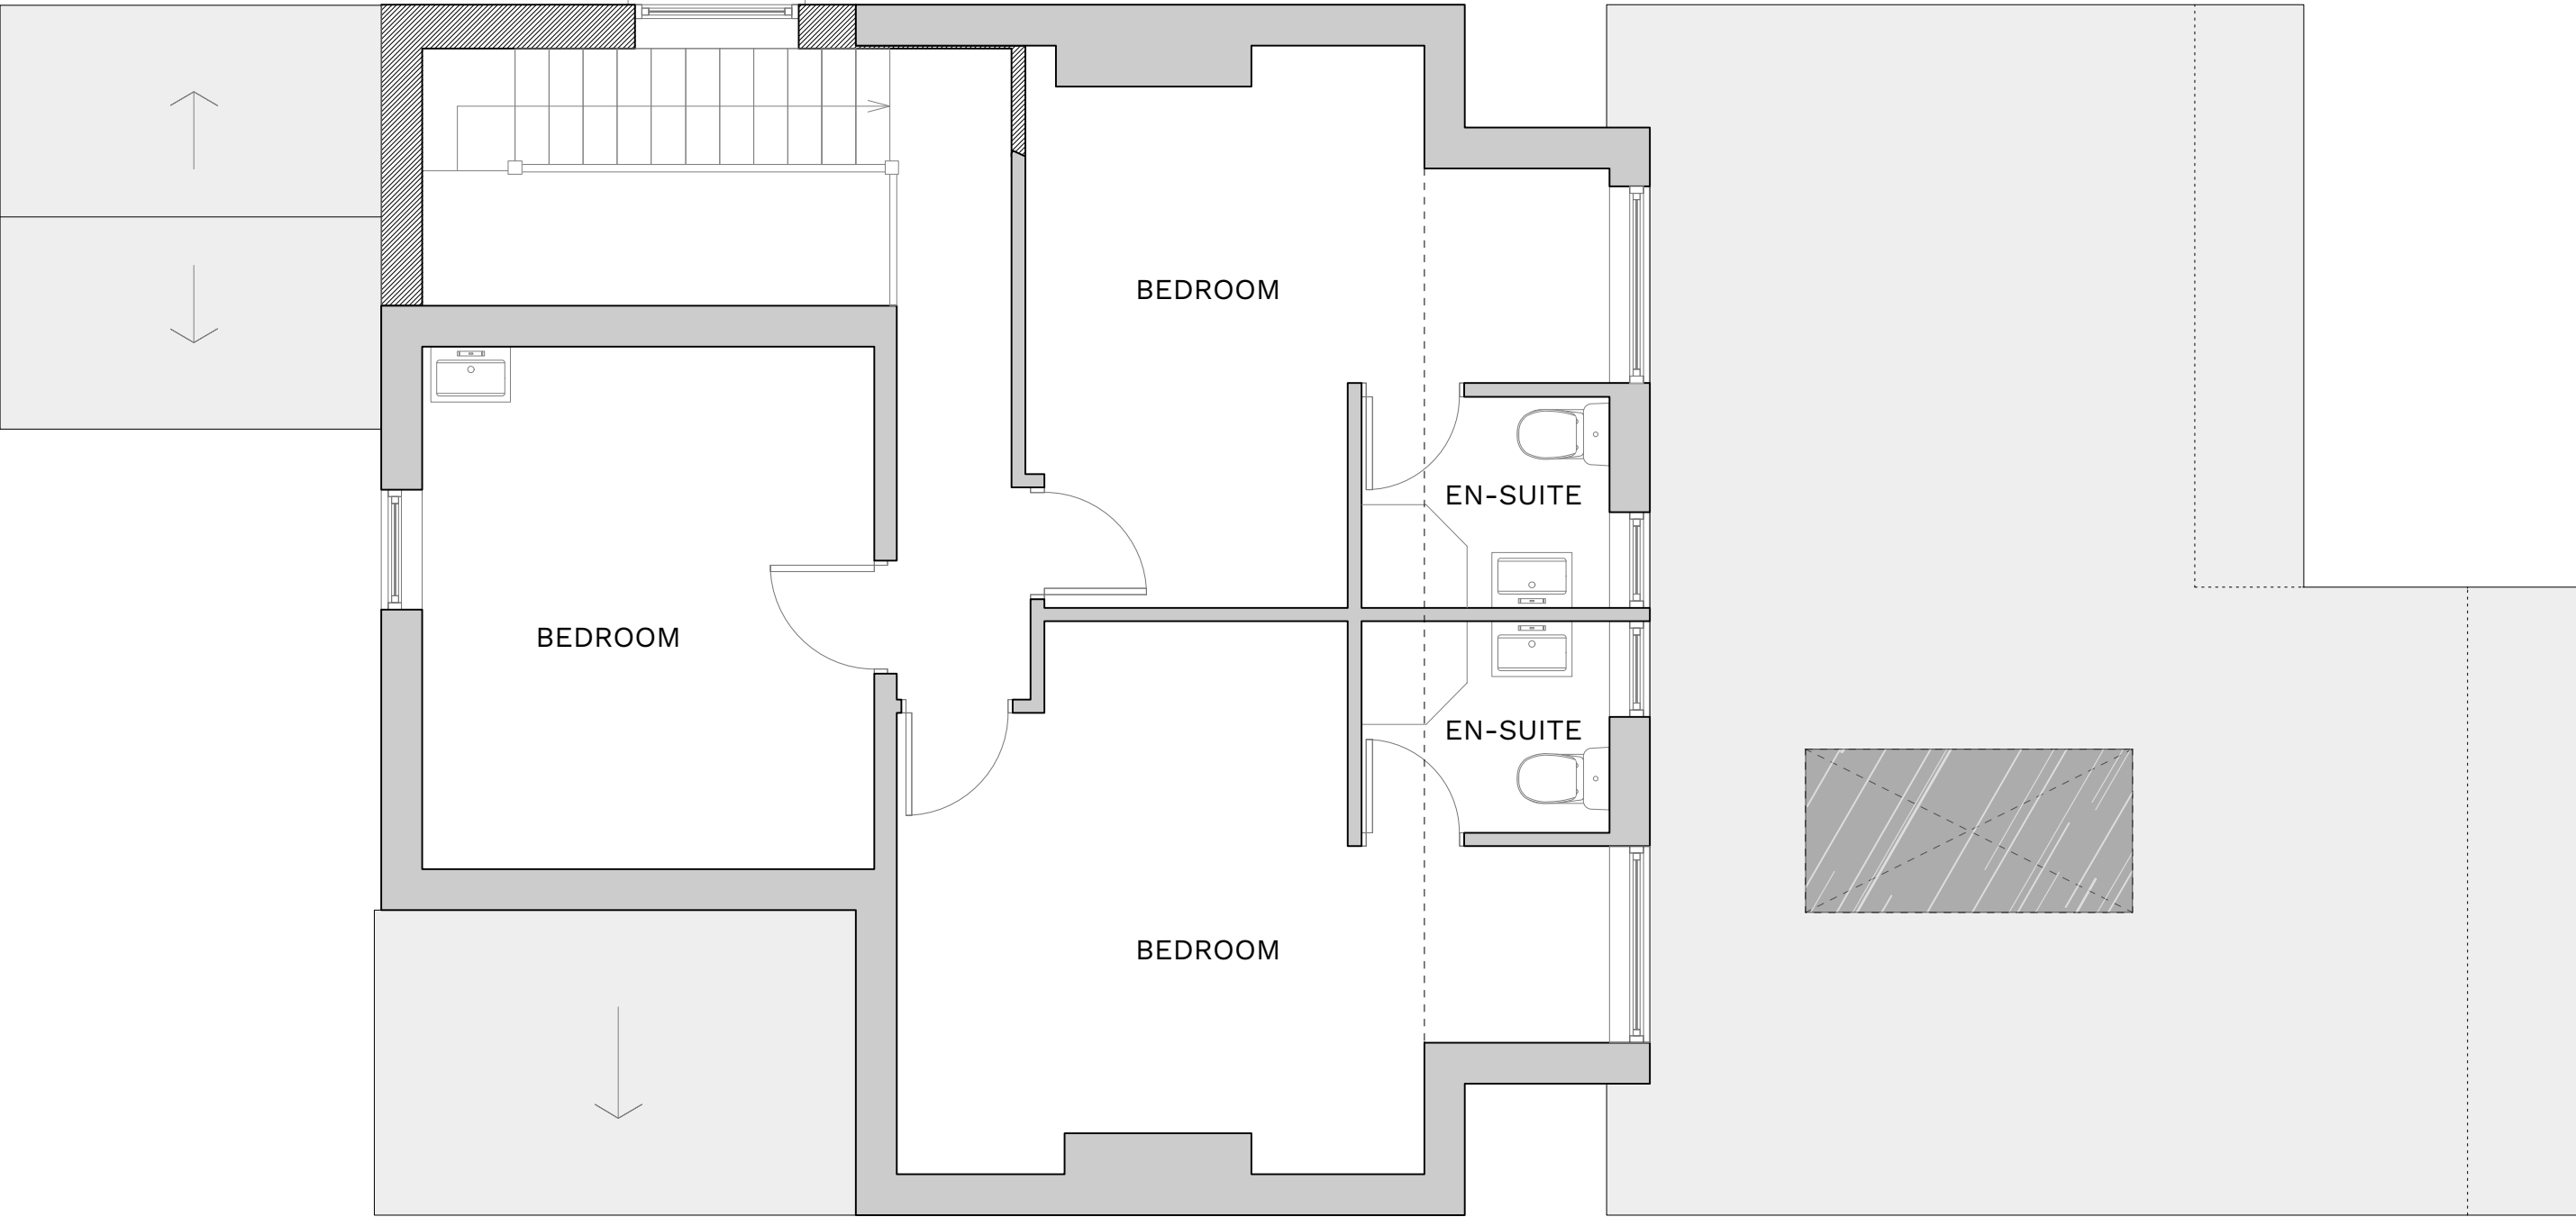


PROPOSED First floor plan


PROJECT NAME:
WISE HOUSE
Victoria Cottage, Woodgaston Lane, Hayling Island, PO11 0RL

toutlemonde design


All dimensions are in millimetres
All dimensions to be checked on site.
© toutlemonde design

DATE: 2021-06-11	
SCALE: 1:50@A3	
DWG NO: 2015-102	REV: B

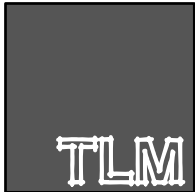


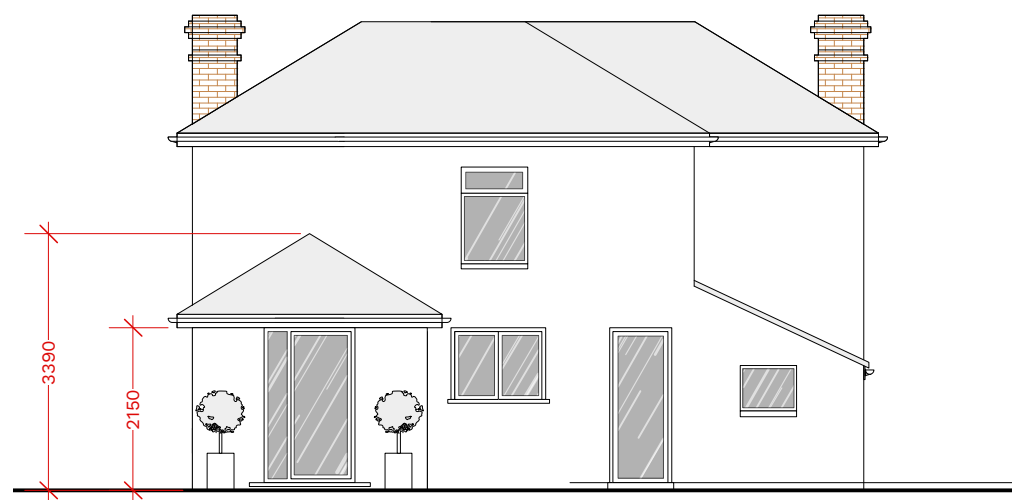

Front elevation (north)
Scale 1:100 @ A3

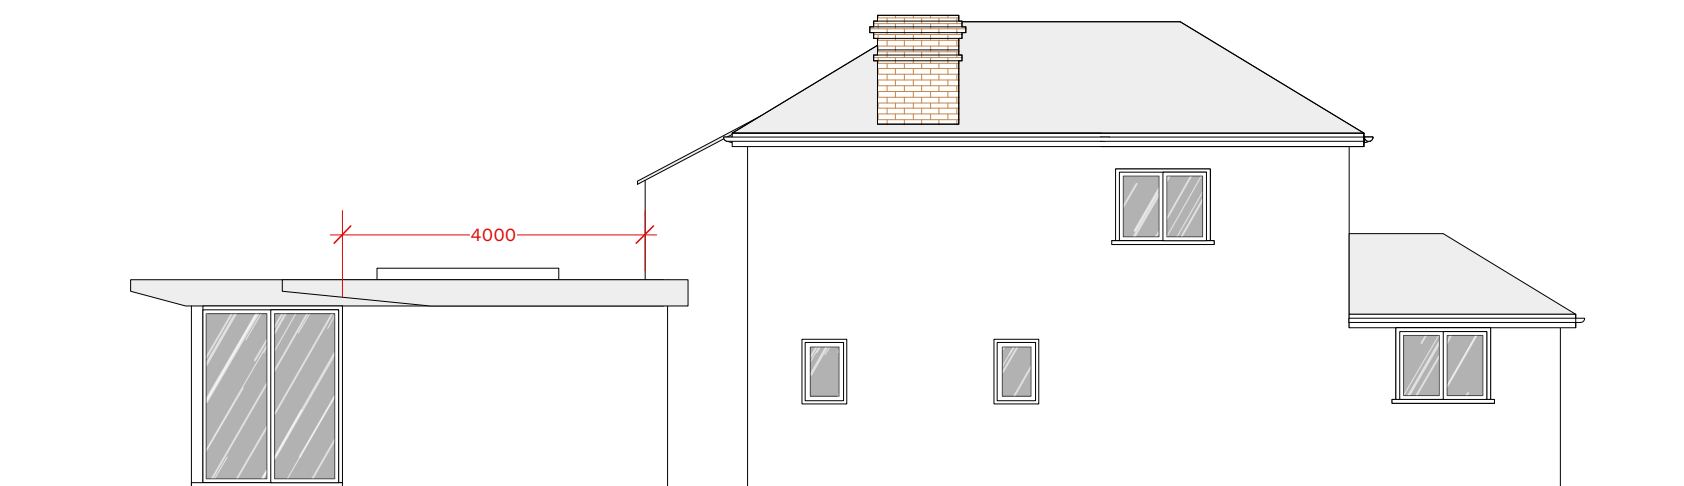

Side elevation (east)
Scale 1:100 @ A3

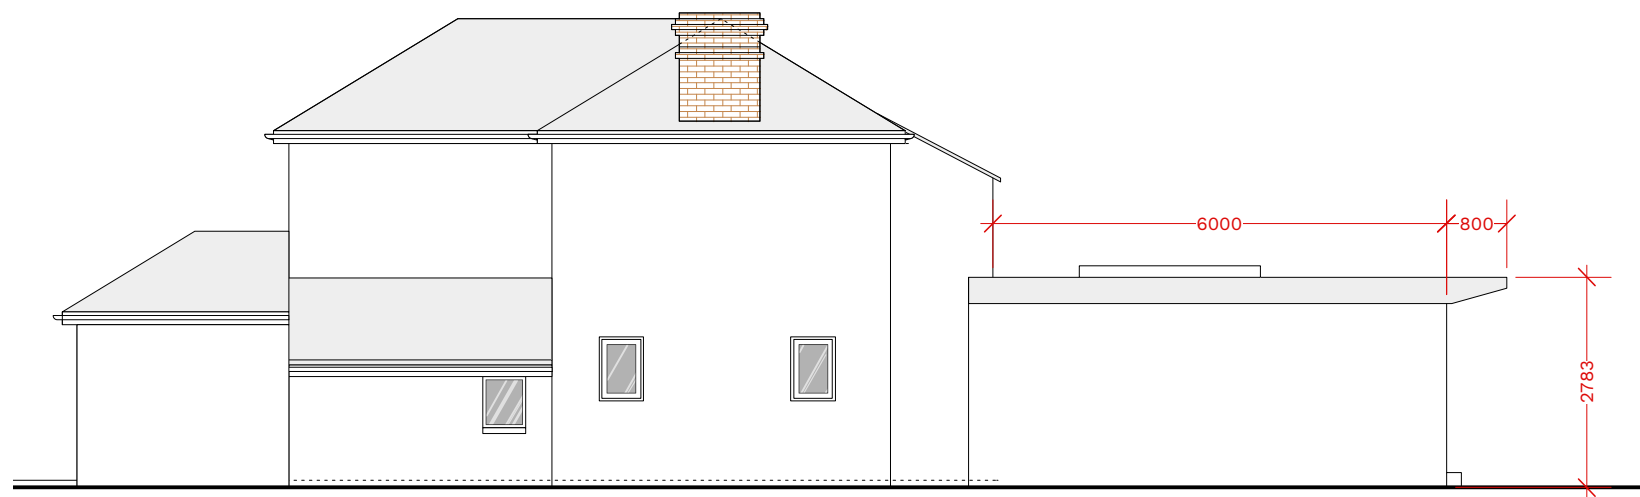

Side elevation (west)
Scale 1:100 @ A3



Rear elevation (south)
Scale 1:100 @ A3

PROPOSED Elevations


PROJECT NAME:
WISE HOUSE
Victoria Cottage, Woodgaston Lane, Hayling Island, PO11 0RL

toutlemonde design

All dimensions are in millimetres
All dimensions to be checked on site.
© toutlemonde design

DATE: 2021-06-11	
SCALE: 1:100@A3	
DWG NO: 2015-103	REV: B

TLM

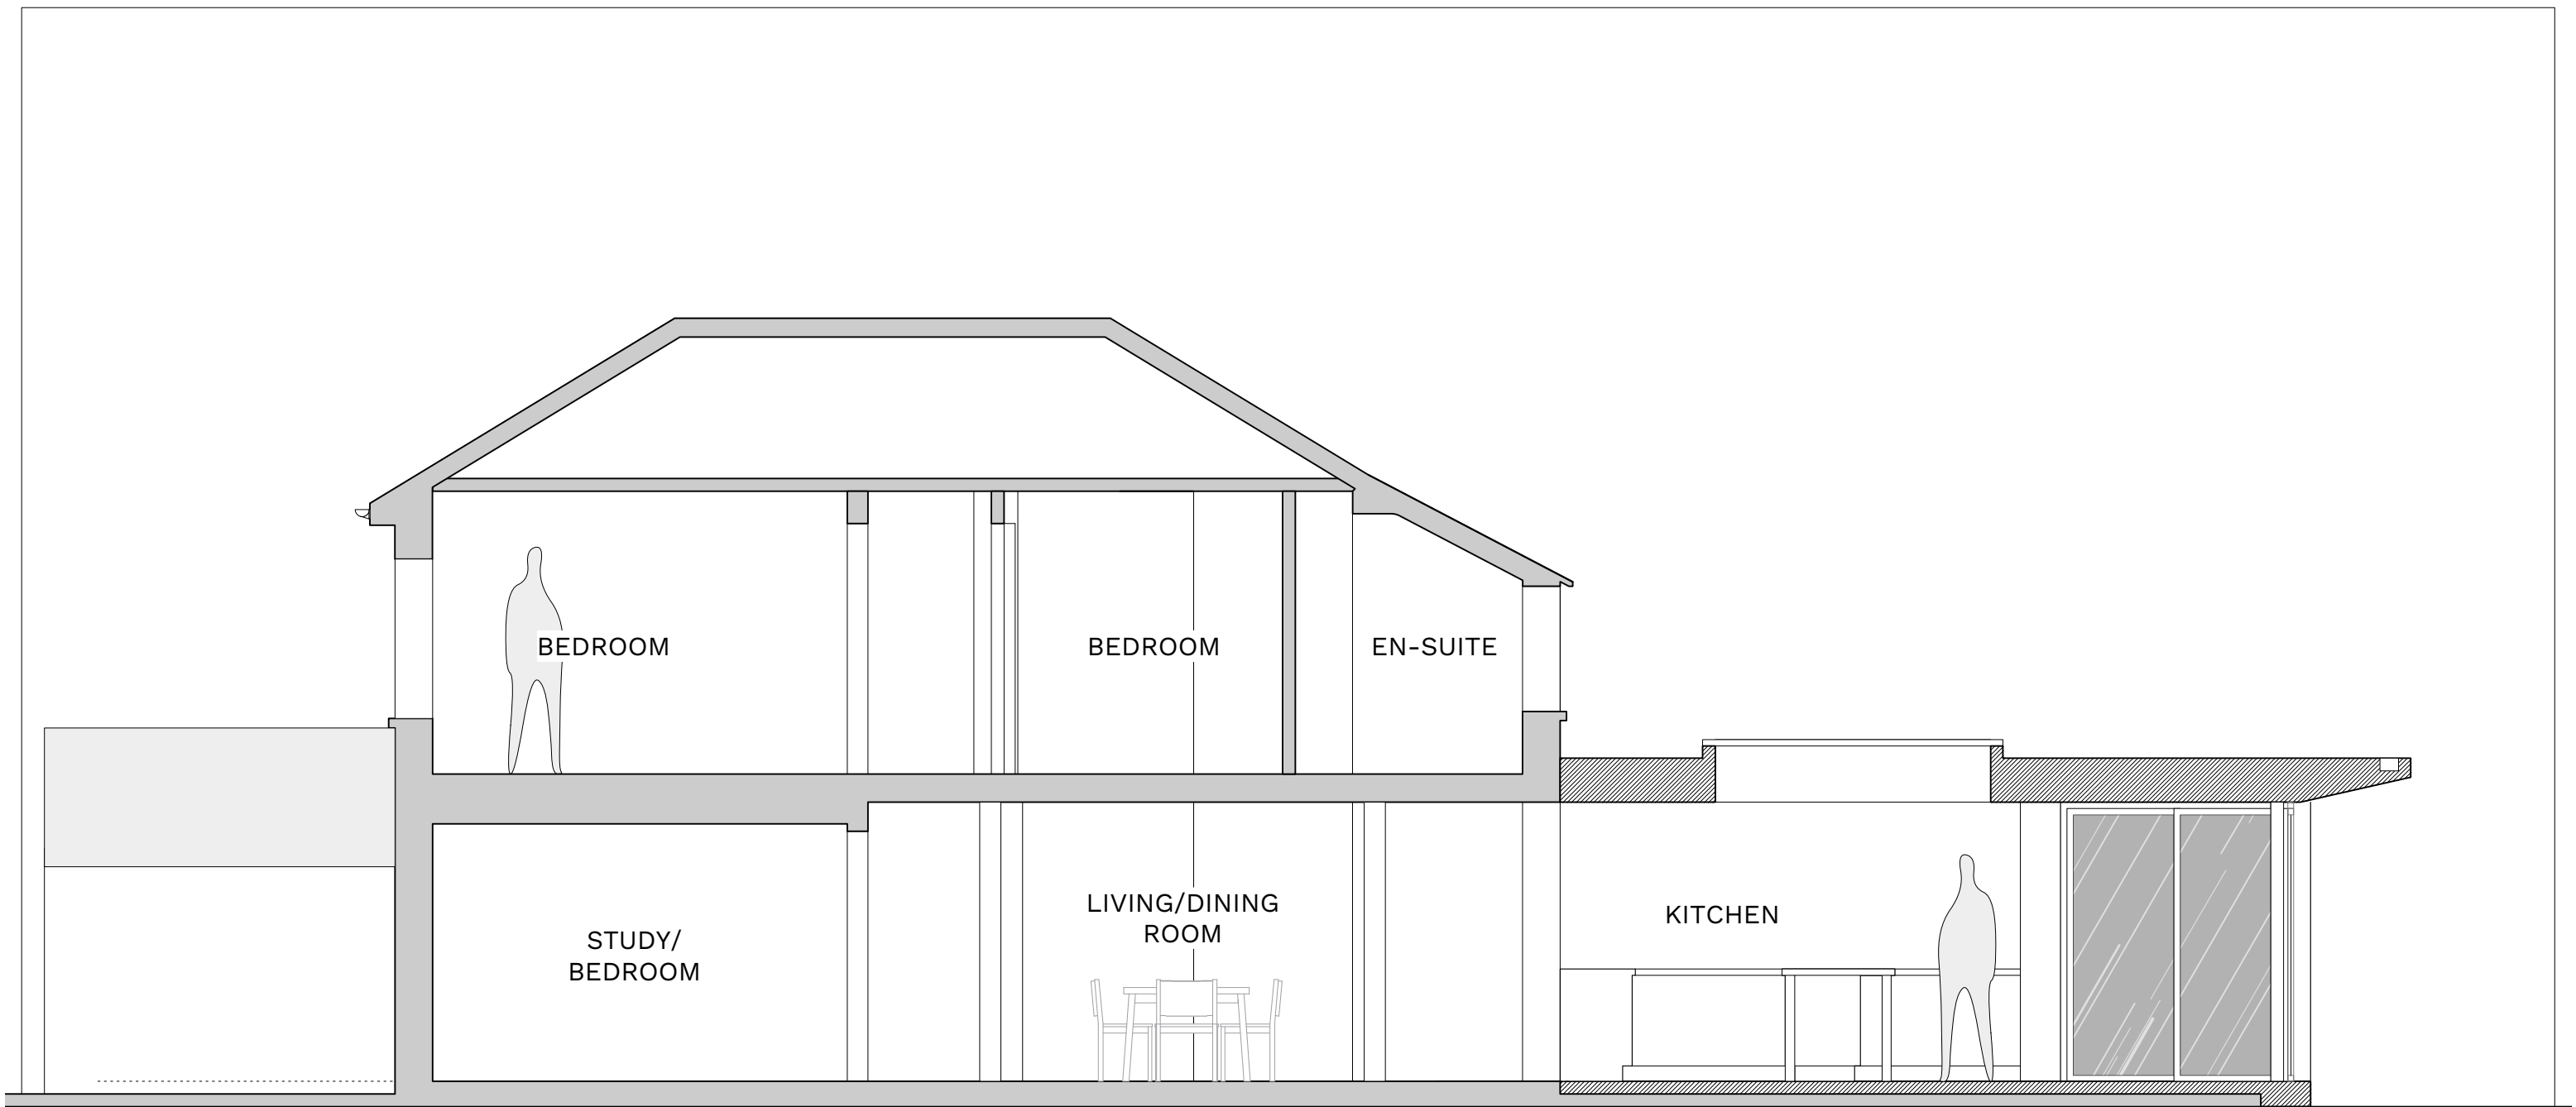

PROPOSED Sections

PROJECT NAME:
WISE HOUSE
Victoria Cottage, Woodgaston Lane, Hayling Island, PO11 0RL

toutlemonde design

All dimensions are in millimetres
All dimensions to be checked on site.
© toutlemonde design

DATE: 2021-06-11	
SCALE: 1:50@A3	
DWG NO: 2015-104	REV: B

