

LINEAR SCALE 1:100
A2 @ 1:100

PROPOSED PLANS & ELEVATIONS PLOT 4




This drawing is the copyright of ADP Architects Ltd. It may not be altered or reproduced in any form, or passed onto Third Parties without the written consent of ADP Architects Ltd.

Drawing For Planning Purposes Only
All dimensions and details on this drawing are for planning purposes and should not be used for fabrication and erection purposes. DO NOT scale from this drawing, except for planning purposes. Use figured dimensions if available. Any discrepancies should be highlighted without delay.

Note: This drawing has been produced with information from a topographical survey carried out by others. All information therefore derived from the survey drawing is assumed to be accurate and ADP Architects Ltd cannot be held accountable for any discrepancies discovered on site.

IF IN DOUBT ASK FOR CONFIRMATION.

Elevations
Finished ground levels are indicative only, these are generally shown 150mm below dpc level. Please refer to engineers details or the external works layout for finished ground levels if applicable.

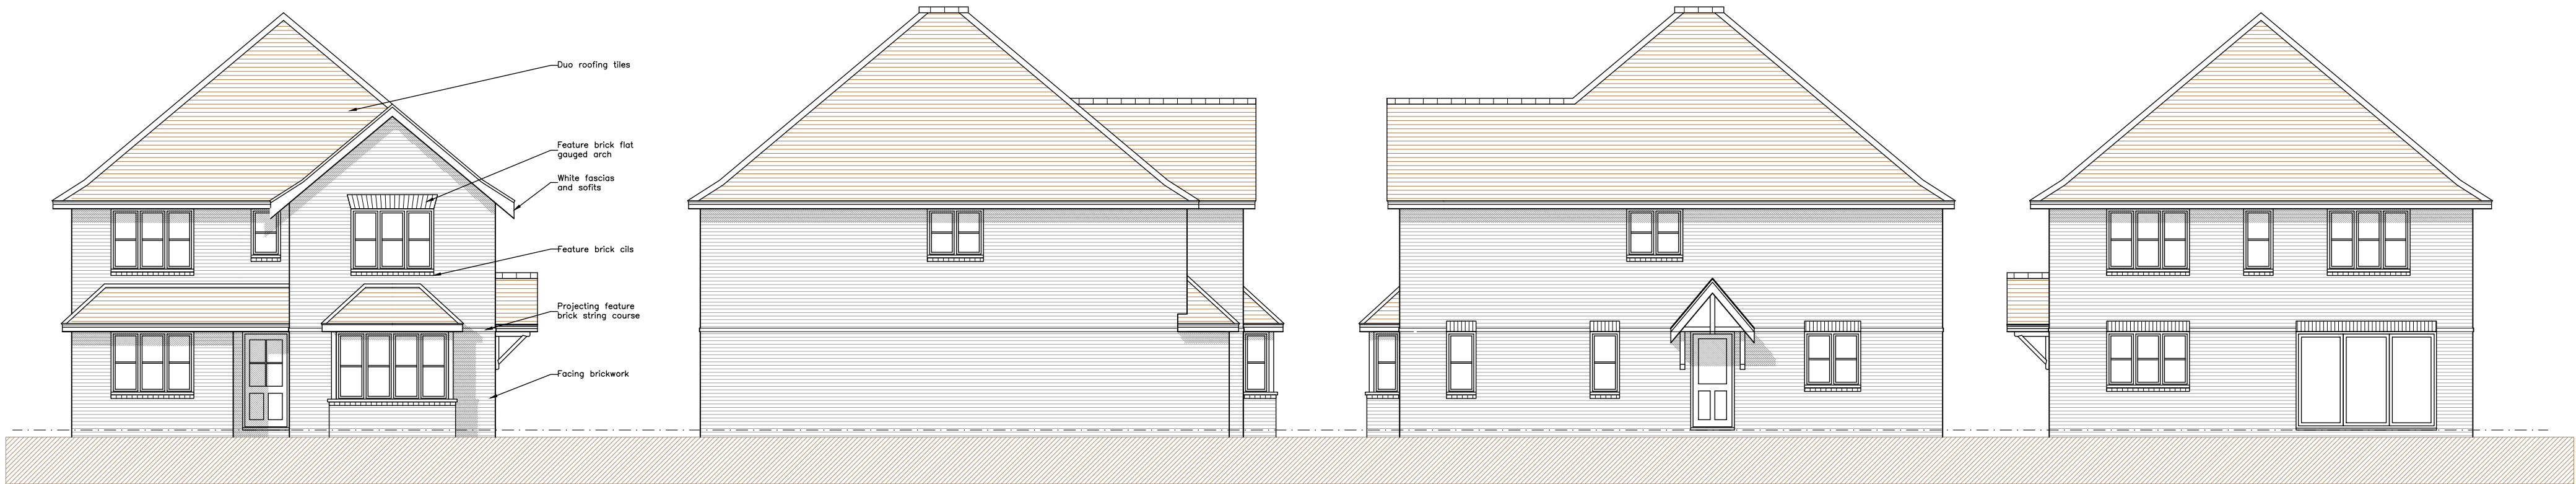


Front Elevation 1:100


Side Elevation

Side Elevation


Rear Elevation

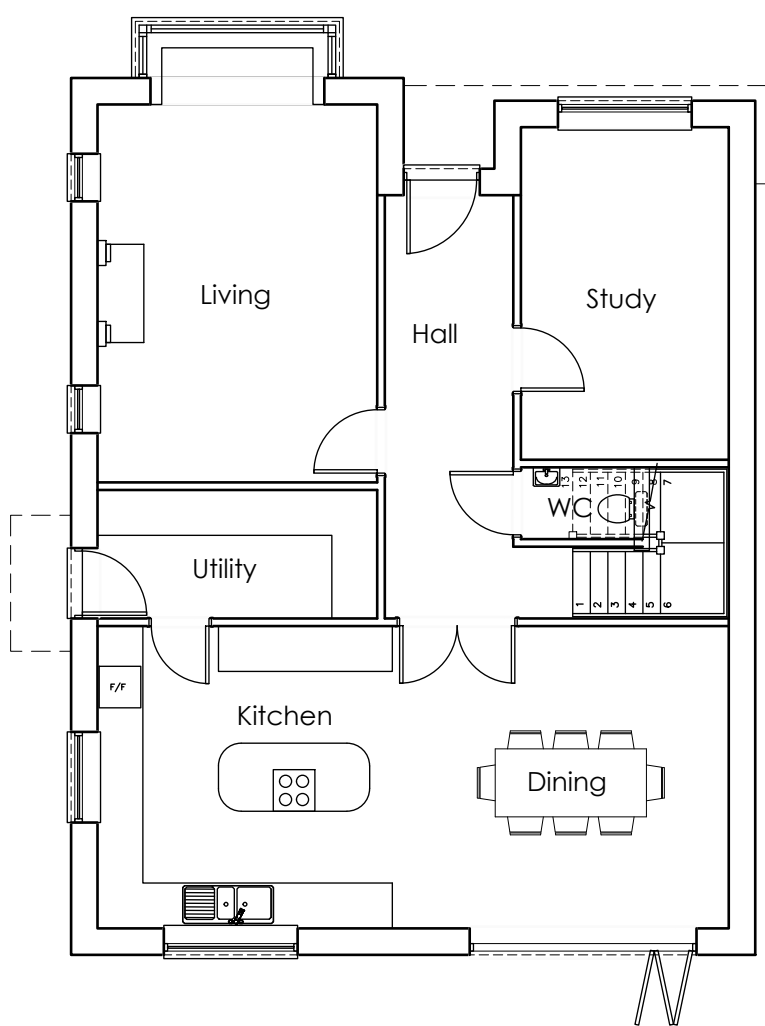

Ground Floor Plan 1:100

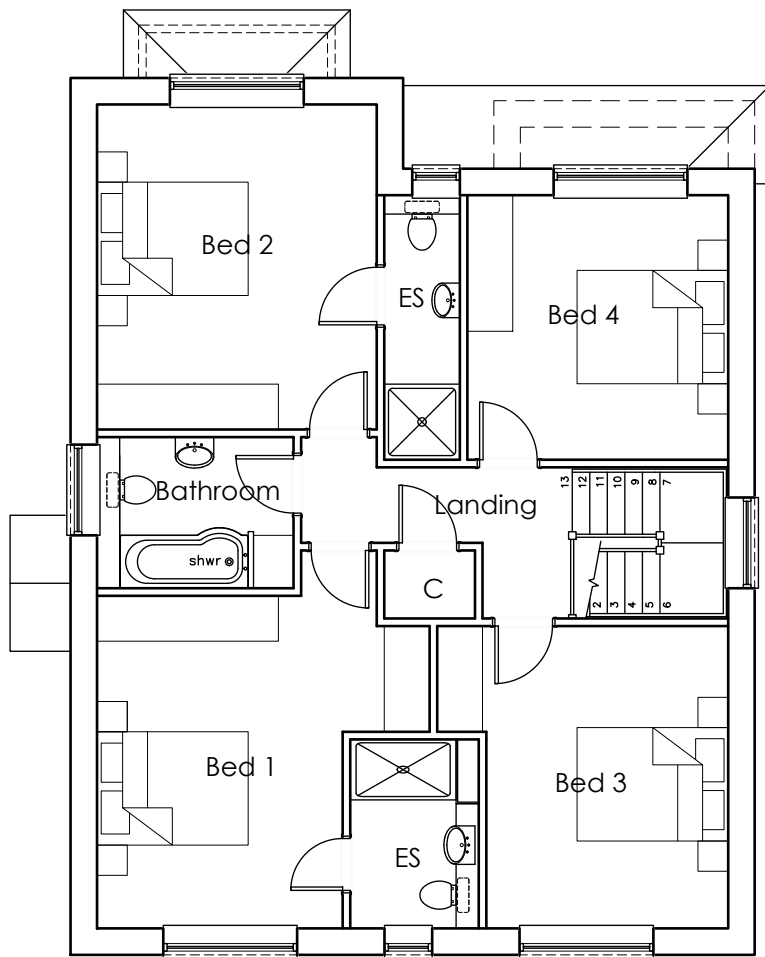

First Floor Plan

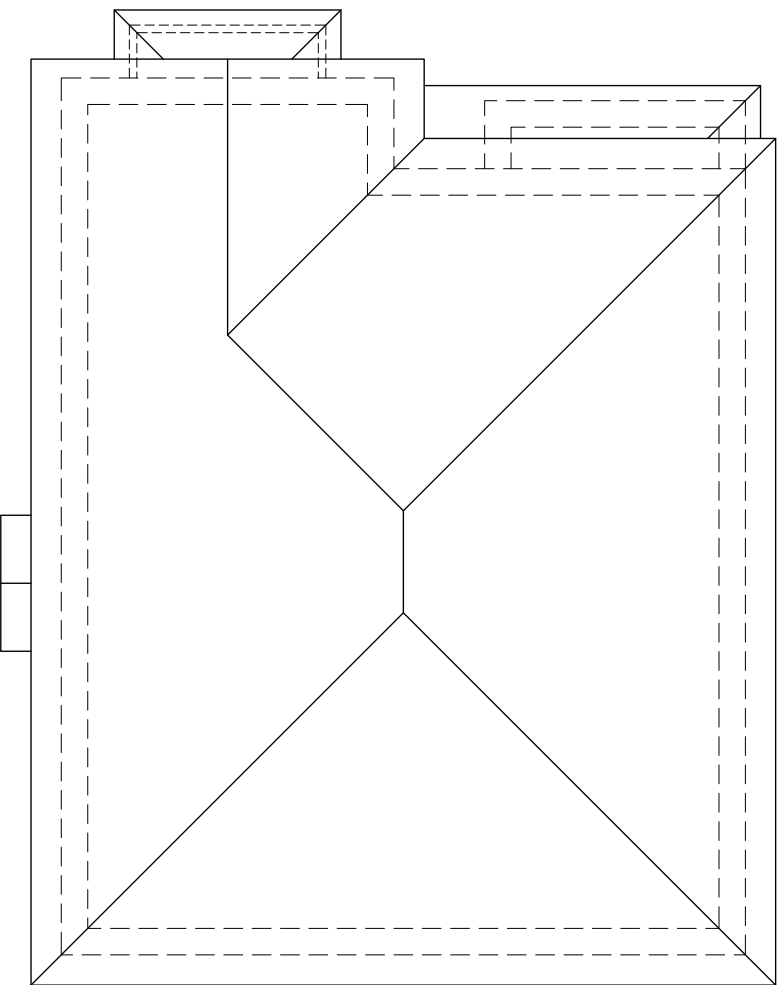

Roof Plan

GIA:
174.8sqm

B	11.06.21	Planning Update
A	12.05.21	Planning Issue
rev:	date:	note:

Tel: 0845 365 1475
Email: mail@adp-uk.co.uk
www.adparchitects.co.uk
Richmond Court, 94 Botley Road, Park Gate, Southampton, SO31 1BA

project name/address:
**Residential Development
Long Copse Lane
Emsworth
PO10 7UR**

client:	Nova Planning	
drawing title:	Plot 4 – Plans & Elevations	
job number:	drawing number:	revision:
1882	05	B
drawing scale/size:	date:	drawn:
1:100 (A2)	Jan 2021	MJP