


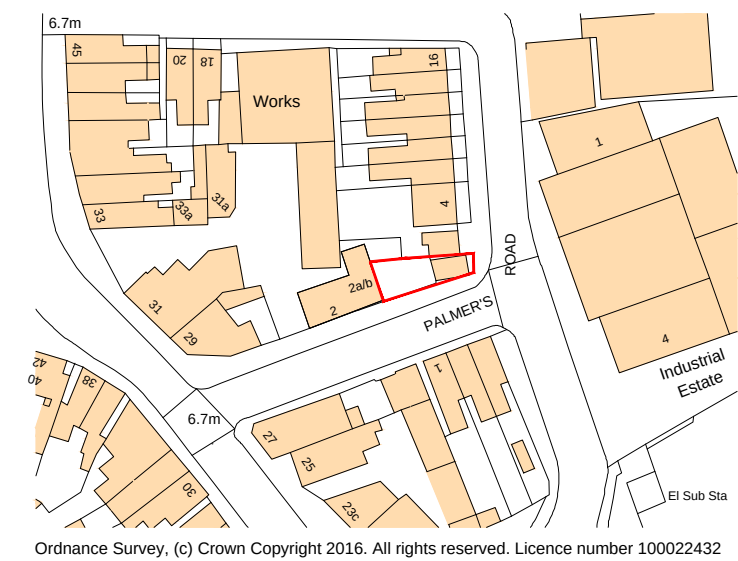


Location Plan scale A1 1:1250, A3 1:2500

SCHEDULE OF ACCOMMODATION

2 x 1 bedroom/1 person flats
Flat 1 - (37sq. m.)
Flat 2 - (41 sq. m.)

TOTAL NEW UNITS 2
Associated refuse/recycling & bike storage facilities

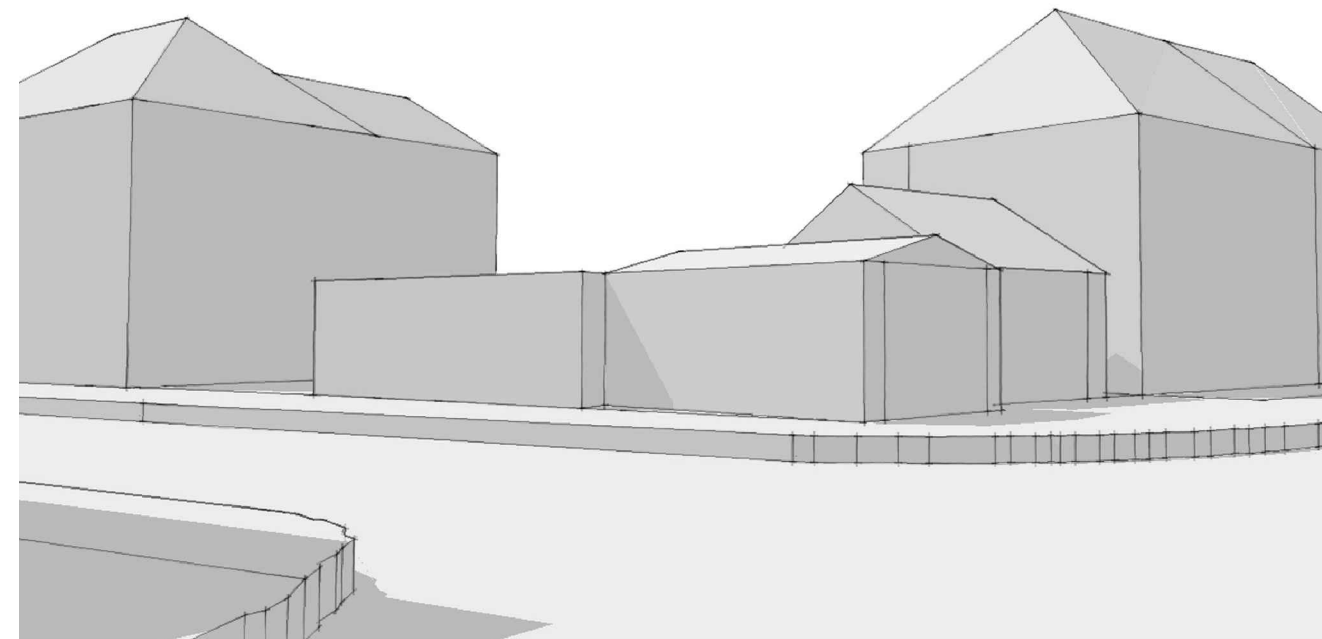

Existing Indicative Perspective



Proposed Indicative Perspective



Google Maps plan scale A1 1:500, A3 1:1000




Site Photographs



Existing Block Plan scale A1 1:500, A3 1:1000



Proposed Block Plan scale A1 1:500, A3 1:1000

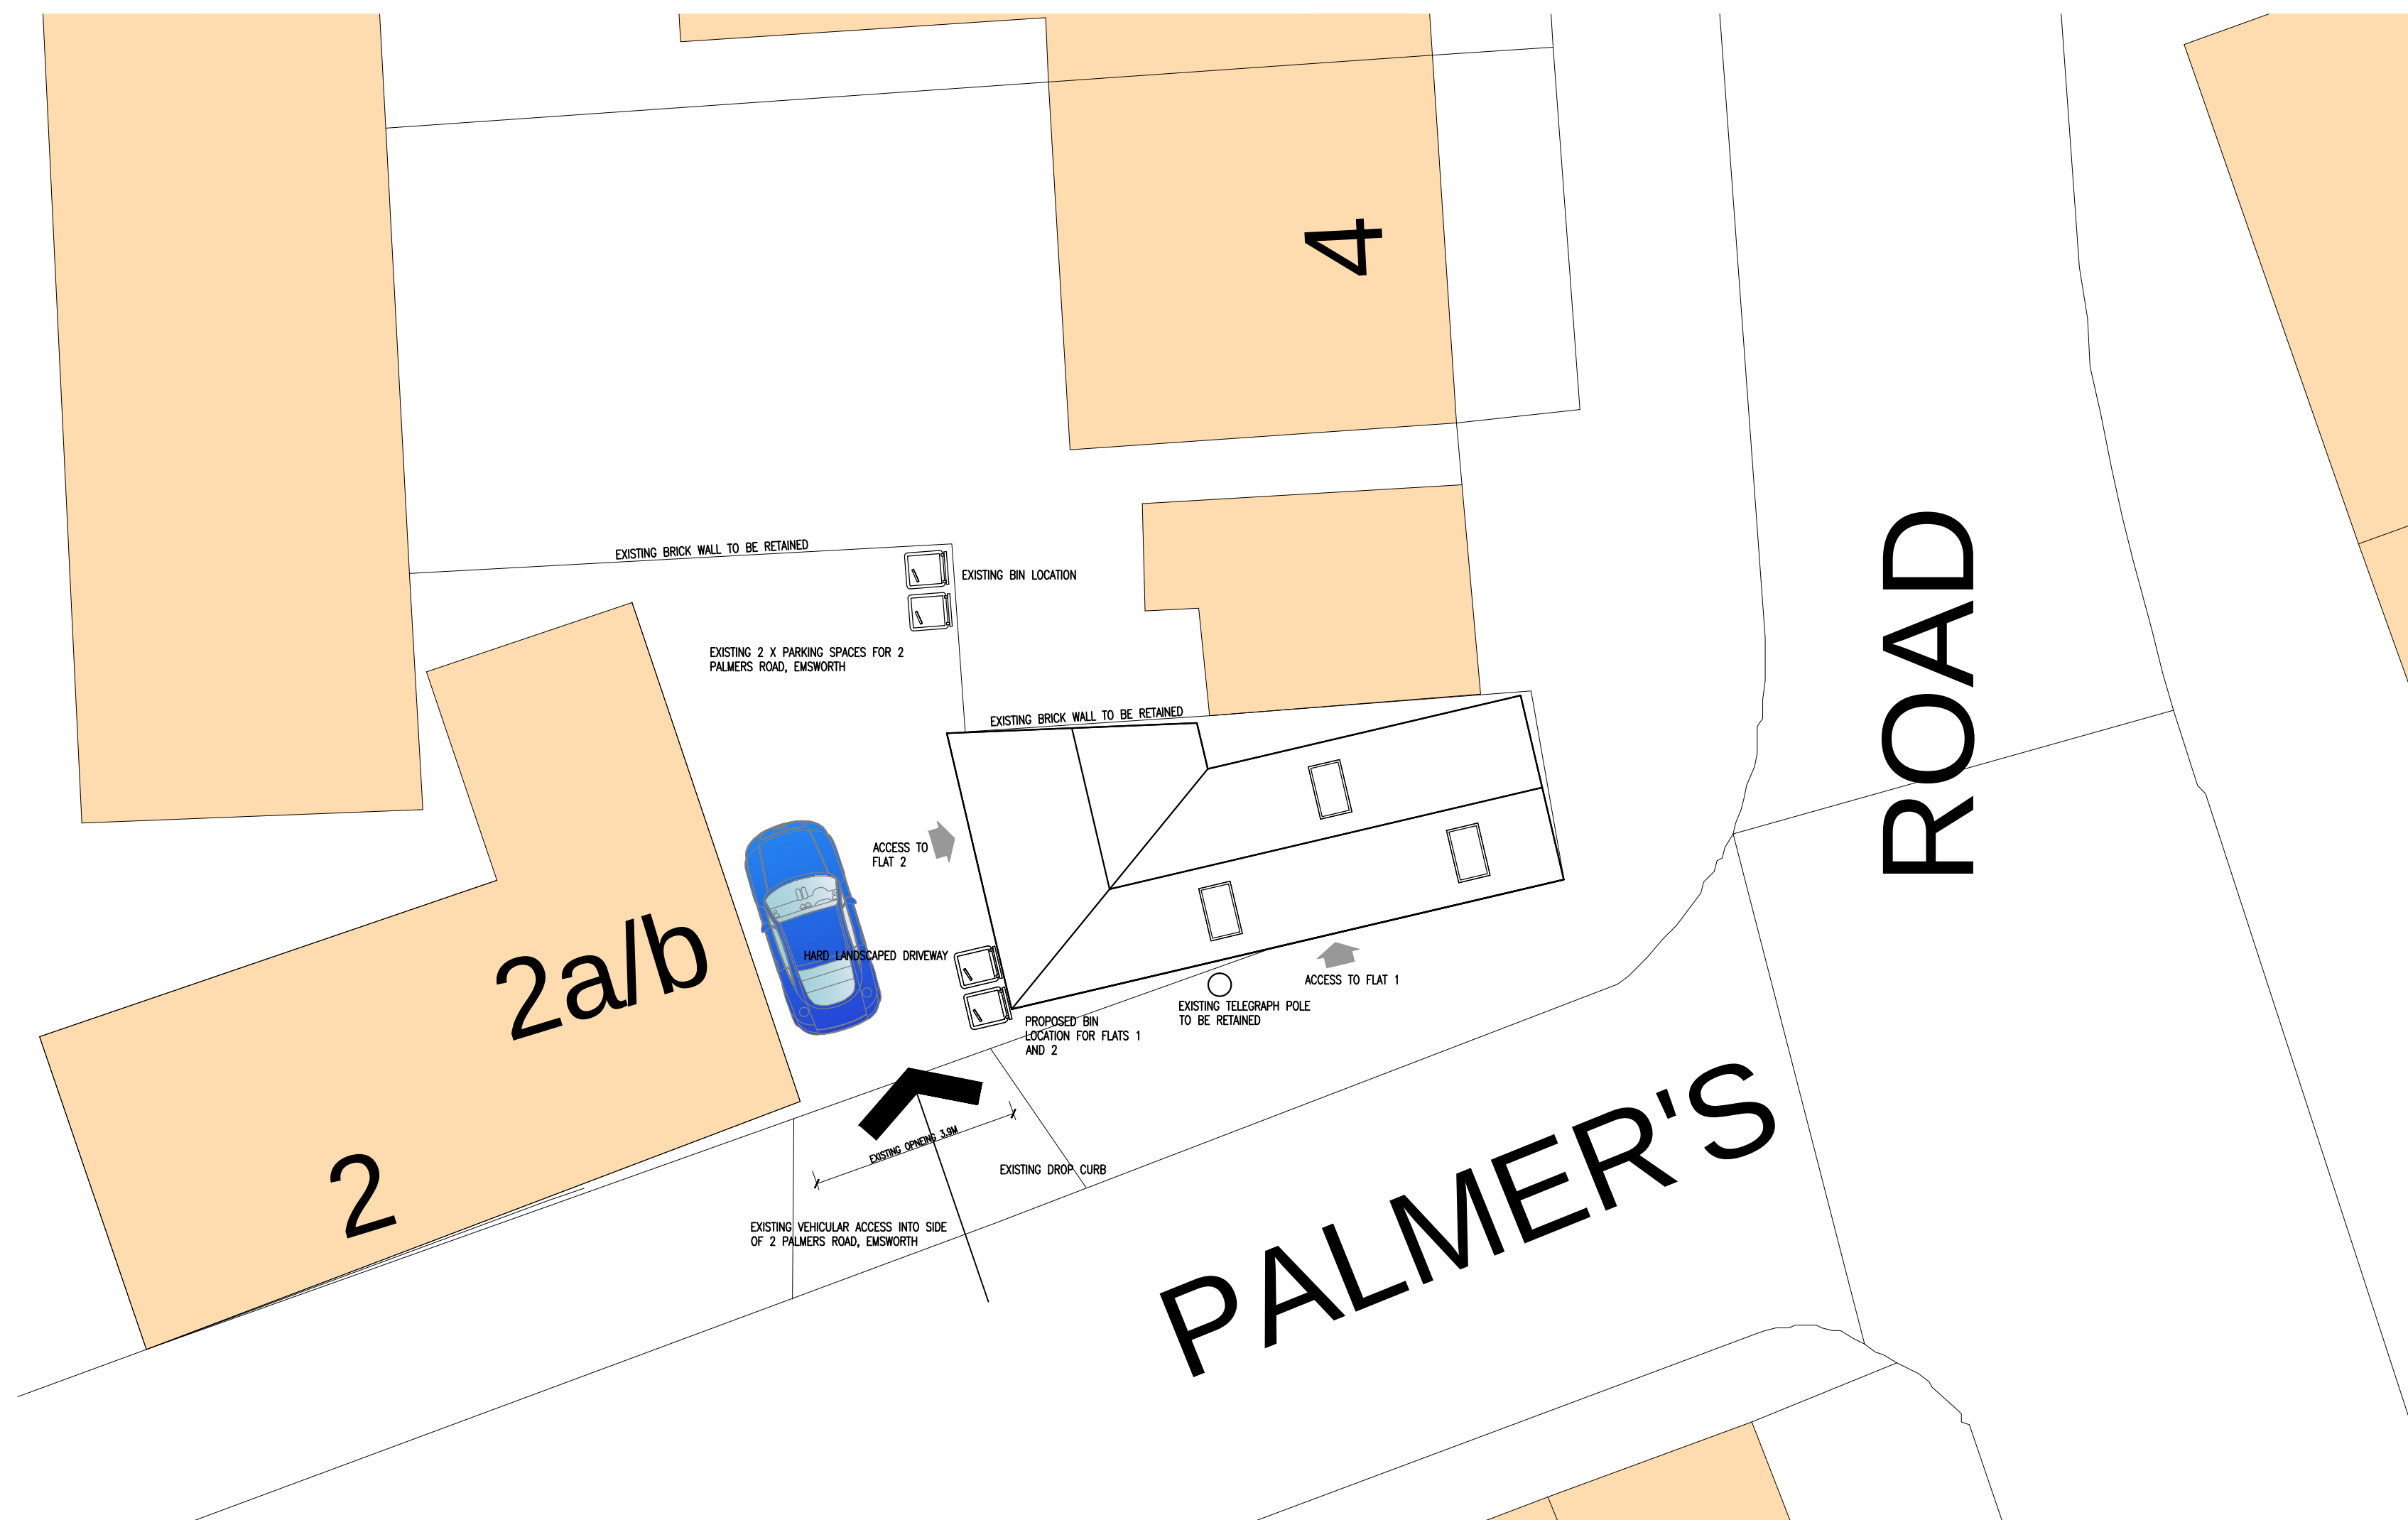

Proposed Site Plan scale A1 1:100, A3 1:200

NOTES				
this drawing is the copyright of the Holman Reading partnership llp and must not be reproduced in whole or part or used for the execution of works without their permission.				
all dimensions to be checked on site prior to commencement of construction works and the architect notified of any discrepancy.				
figured dimensions are to be used in preference to scaled dimensions.				
no deviation from this drawing will be permitted without prior consent of the architect.				
all drawings are prepared subject to a full measured and structural survey of the buildings and site.				
all structural work is subject to the appointment of a structural engineer to confirm and agree the structural proposals.				
os promap licence no. 100020449.				
scale width 100mm @ a1 - 50mm @ a3				
client				
revision	notes	date	drawn	check
hrp architects holman reading partnership llp 18 Limberline Spur hilsea, portsmouth, hampshire, po3 5hj tel: 023 9269 1843 fax: 023 9263 9722 email: info@hrp-architects.com website: hrp-architects.com				
project	Proposed 2 x Studio Flats 2 Palmers Road, Emsworth Hampshire PO10 7DL			
detail	Site/Location/Existing Floor plans & elevations			
drawn	arp	checked		
date	AUG 16	status	Planning	
a1 scale	a3 scale	8548 01	rev	