




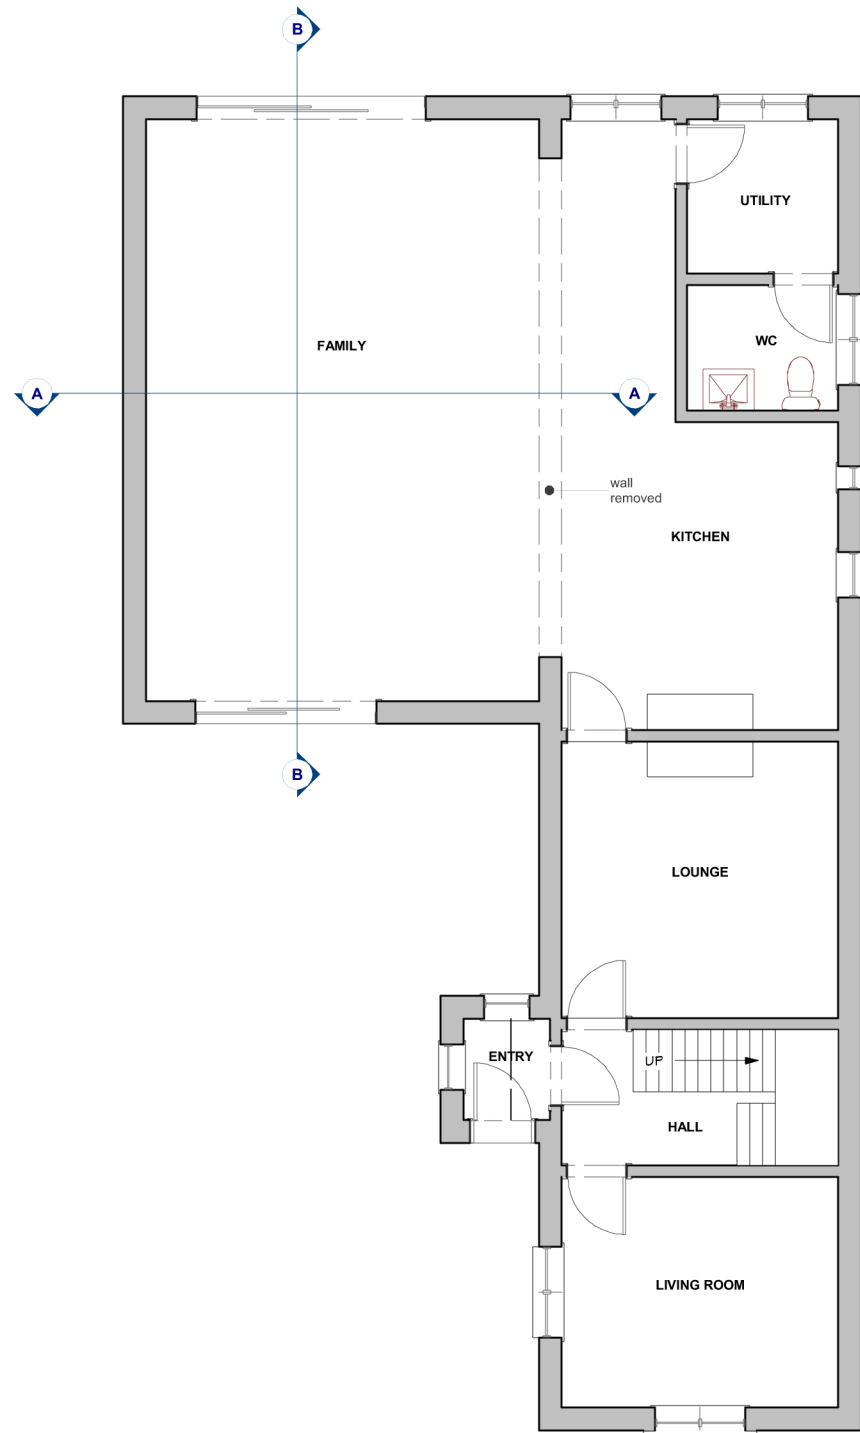

GROUND FLOOR PLAN
1:100

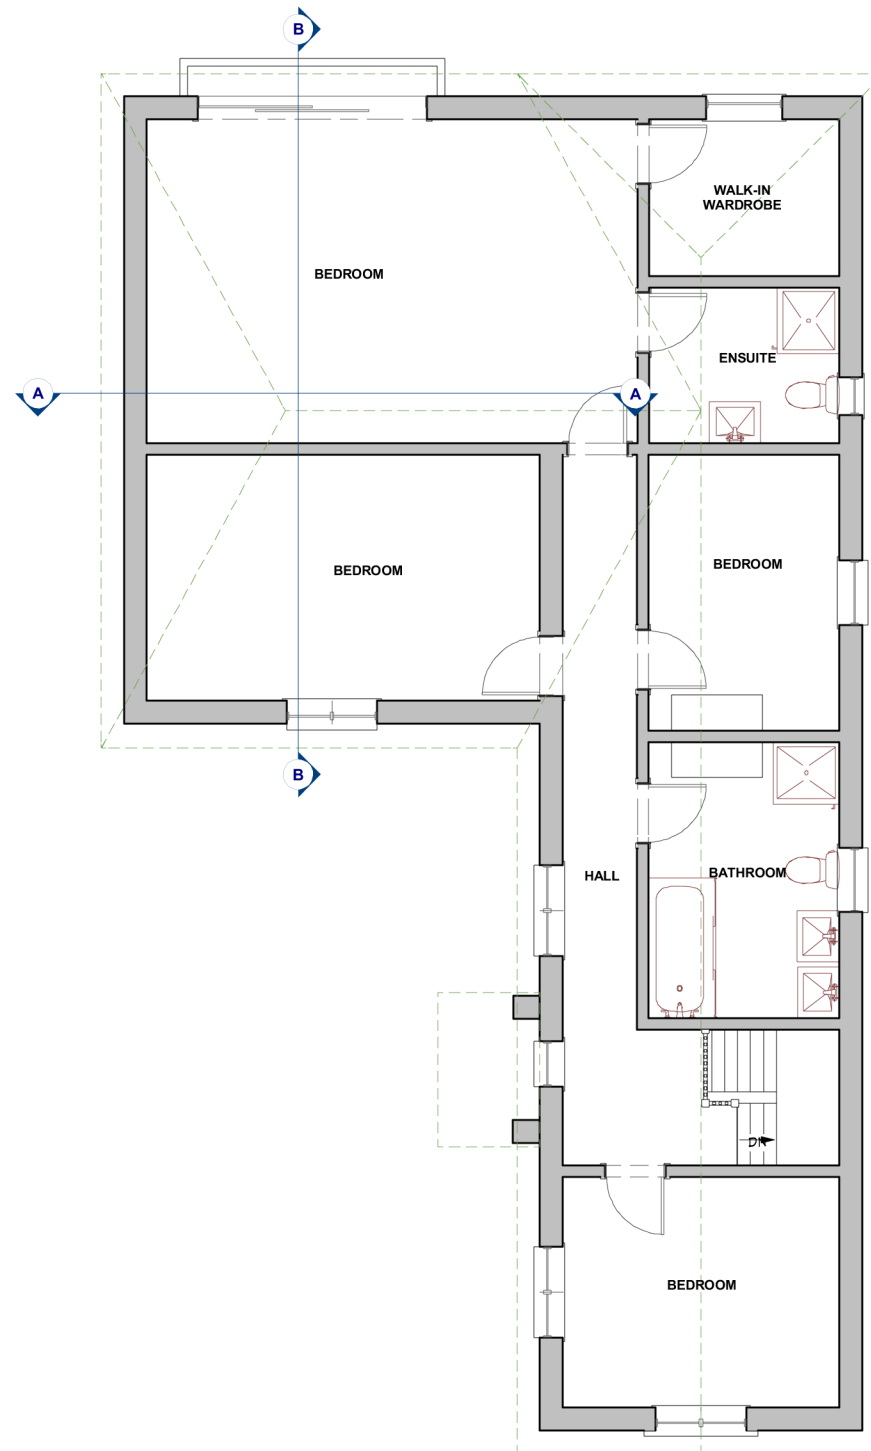

FIRST FLOOR PLAN
1:100

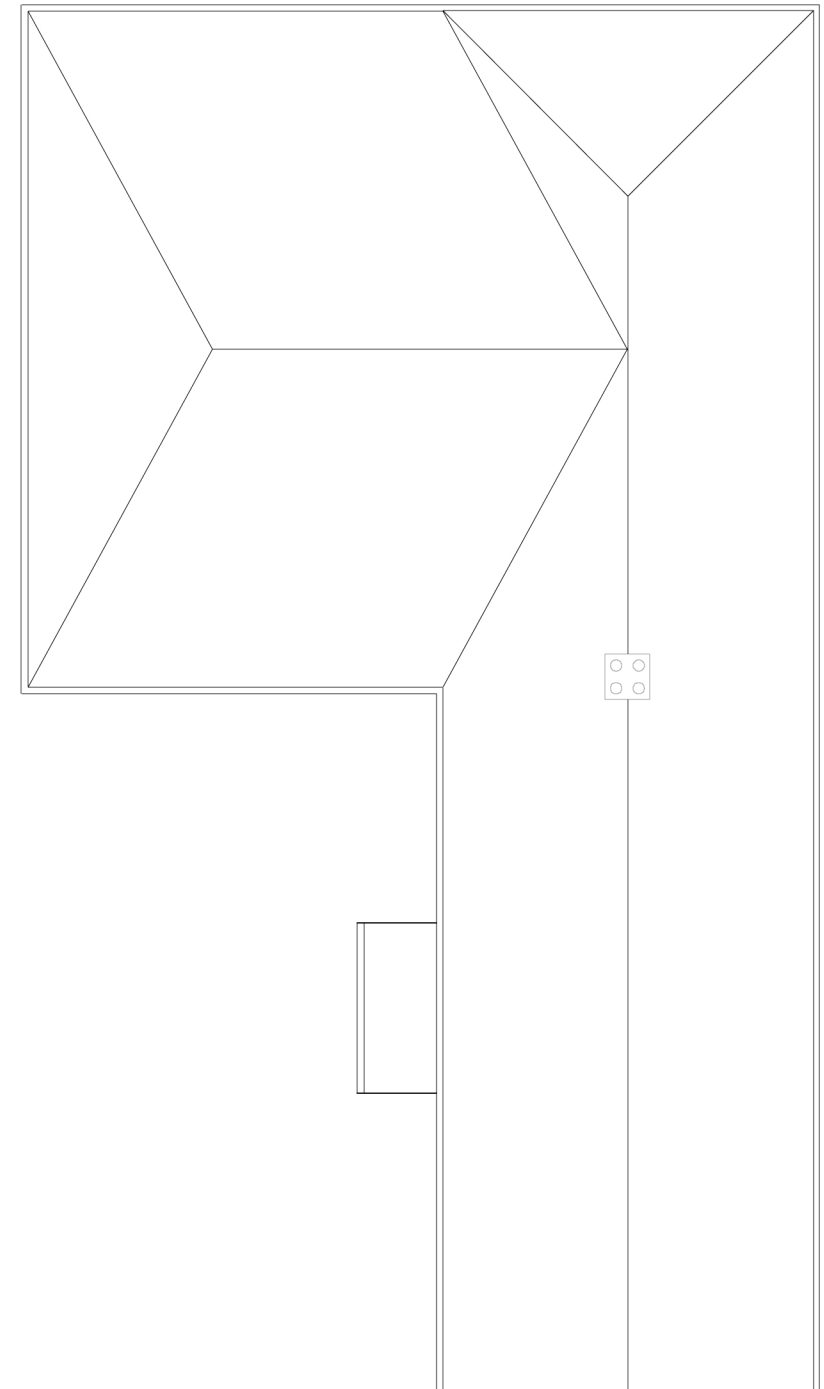

ROOF PLAN
1:100

PROPOSED FLOOR AND ROOF PLANS

Rev A: Family window amended to sliding doors 30/8/21

DESCRIPTION

Two storey side extension

PROPERTY ADDRESS

Highbank, Northwood Lane, Hayling
Island, Hants, PO11 0LR

DATE
3 March 2016
SCALE
As indicated
PAPER
A3 - 297x420mm

SHEET NO

4