



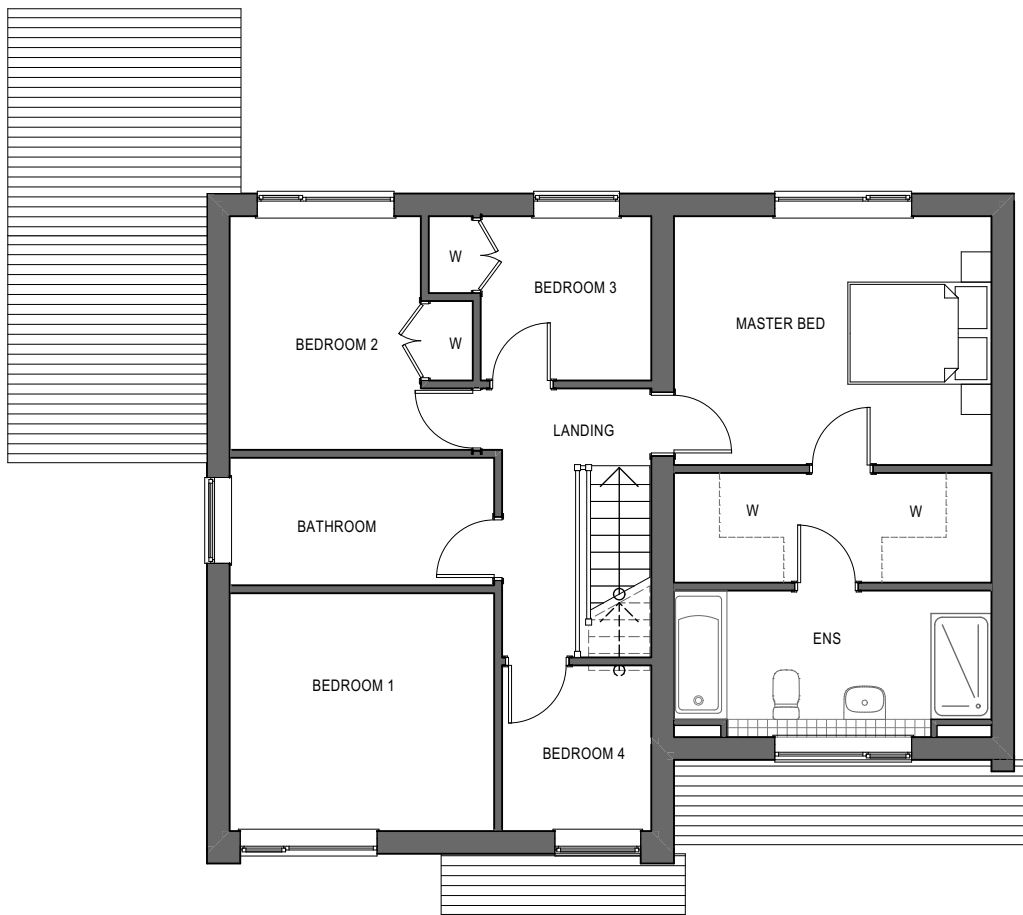


FIRST FLOOR PLAN 1:100

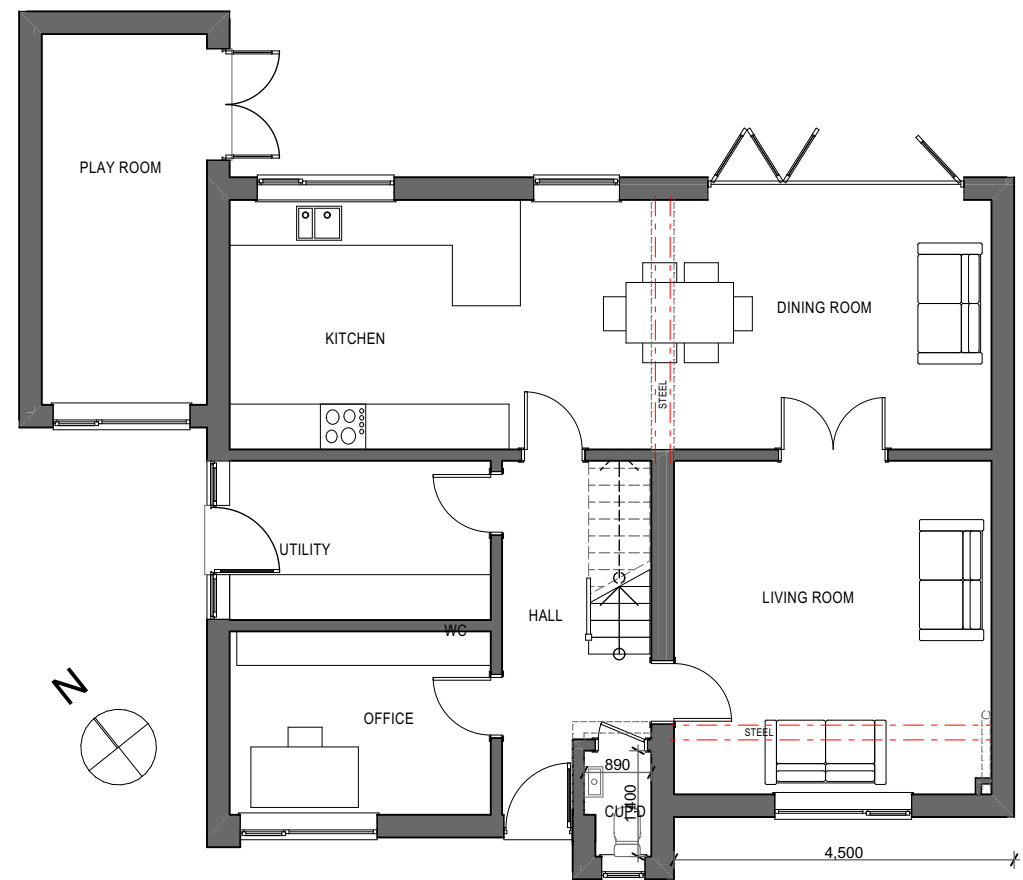

GROUND FLOOR PLAN 1:100




FRONT ELEVATION (SOUTH) 1:100

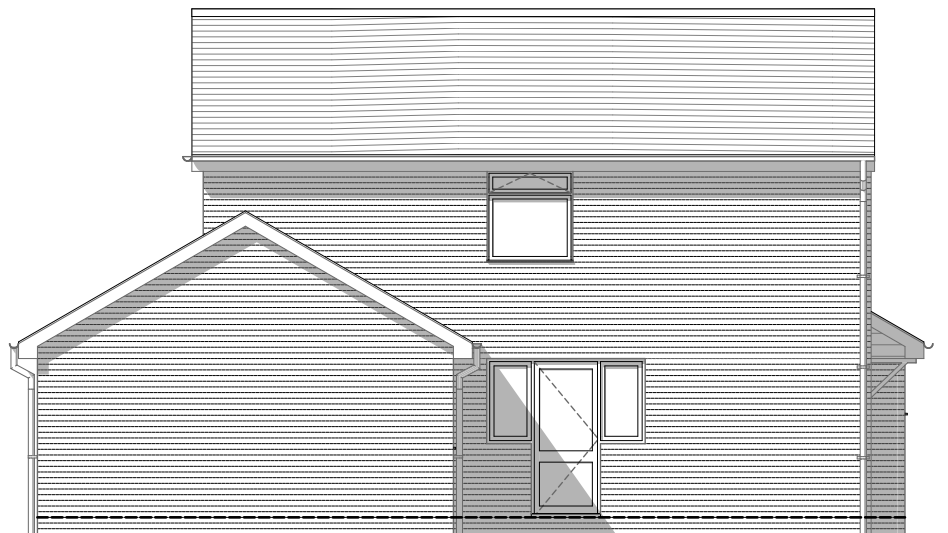

SIDE ELEVATION (WEST ELEVATION) 1:100



REAR ELEVATION (NORTH) 1:100

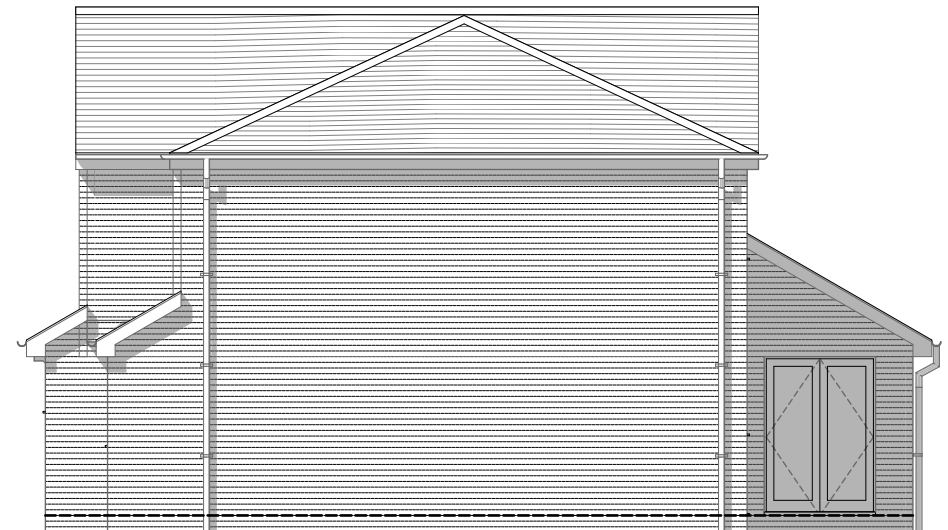

SIDE ELEVATION (EAST ELEVATION) 1:100



IMAGE 1: FRONT ELEVATION



IMAGE 2: NORTH EAST ELEVATION

Rev A - 16.07.2021: Label to prosed use of garage changed  
**PROPOSED FLOOR PLANS AND  
 ELEVATIONS**  
**DEVELOPMENT AT:**  
**44 NUTWICK ROAD**  
**DENVILLES**  
**HAVANT**

Scale : 1:100 @ A3  
 Drawing No : PL\_103 A  
 Date :SEPT 2020