



32 KING STREET
PROPOSED

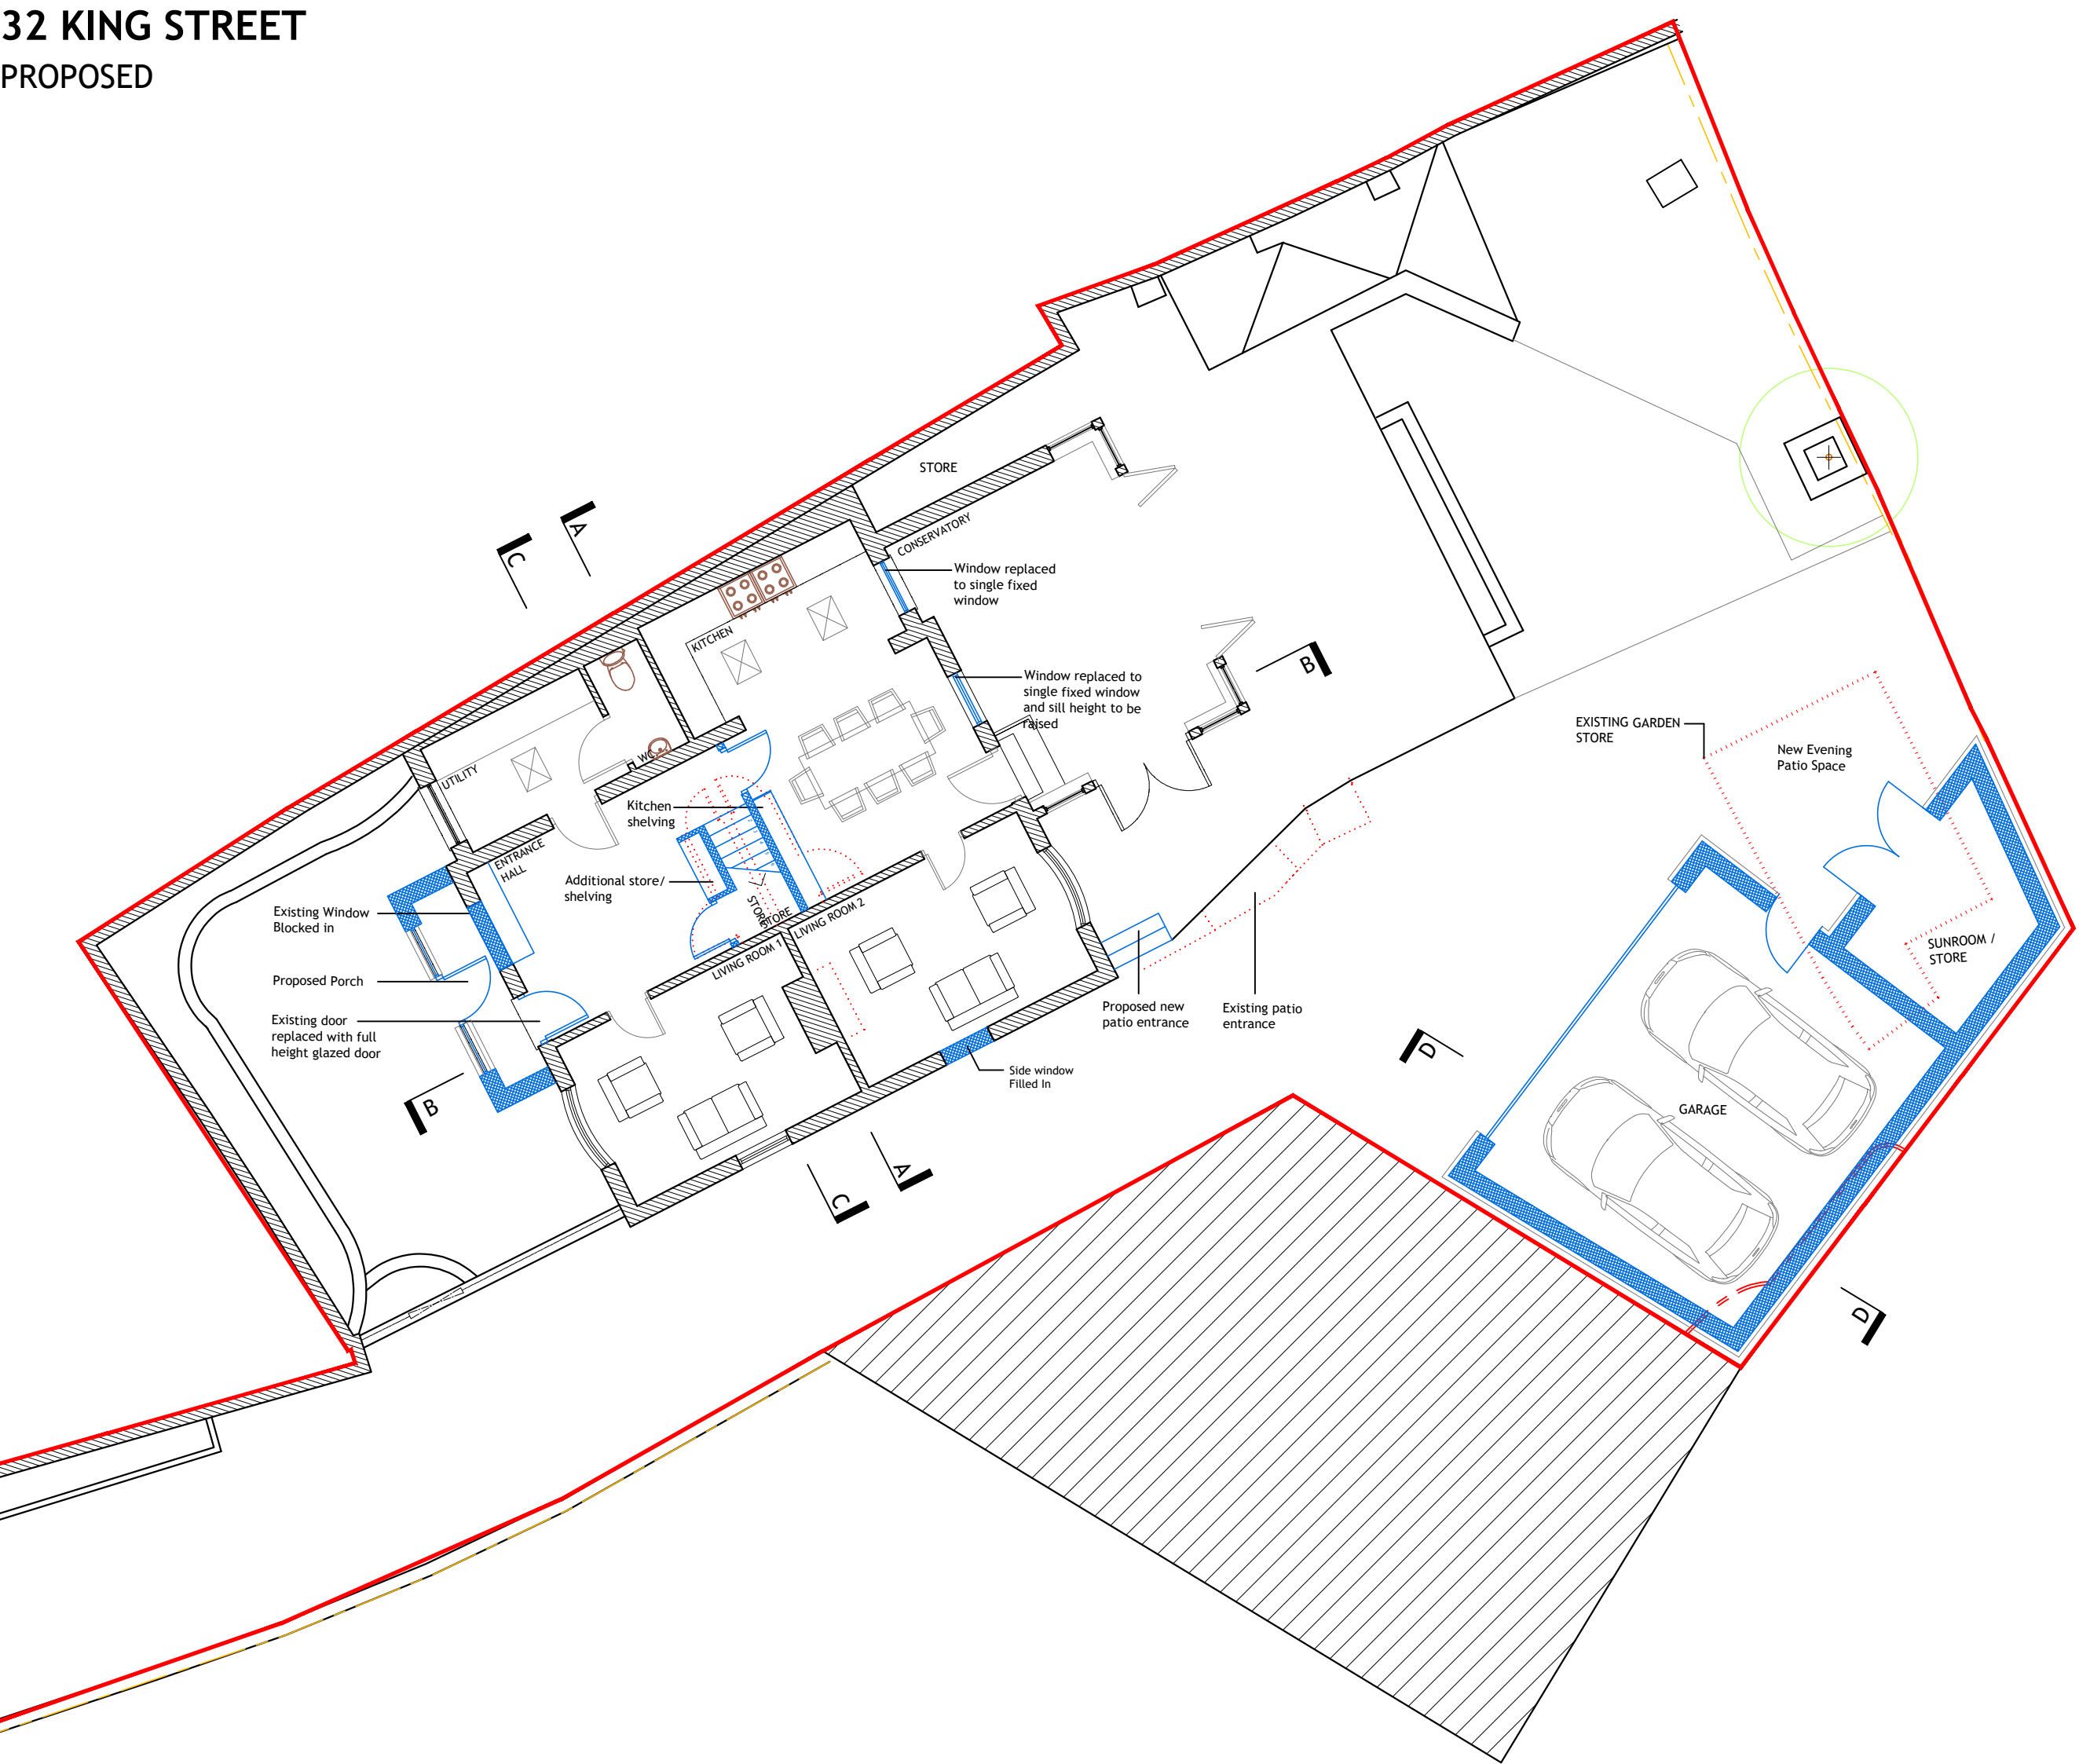


GROUND FLOOR SITE PLAN
1:100
1 0 1 2 3 4 5 6 7 8 9m
1:100

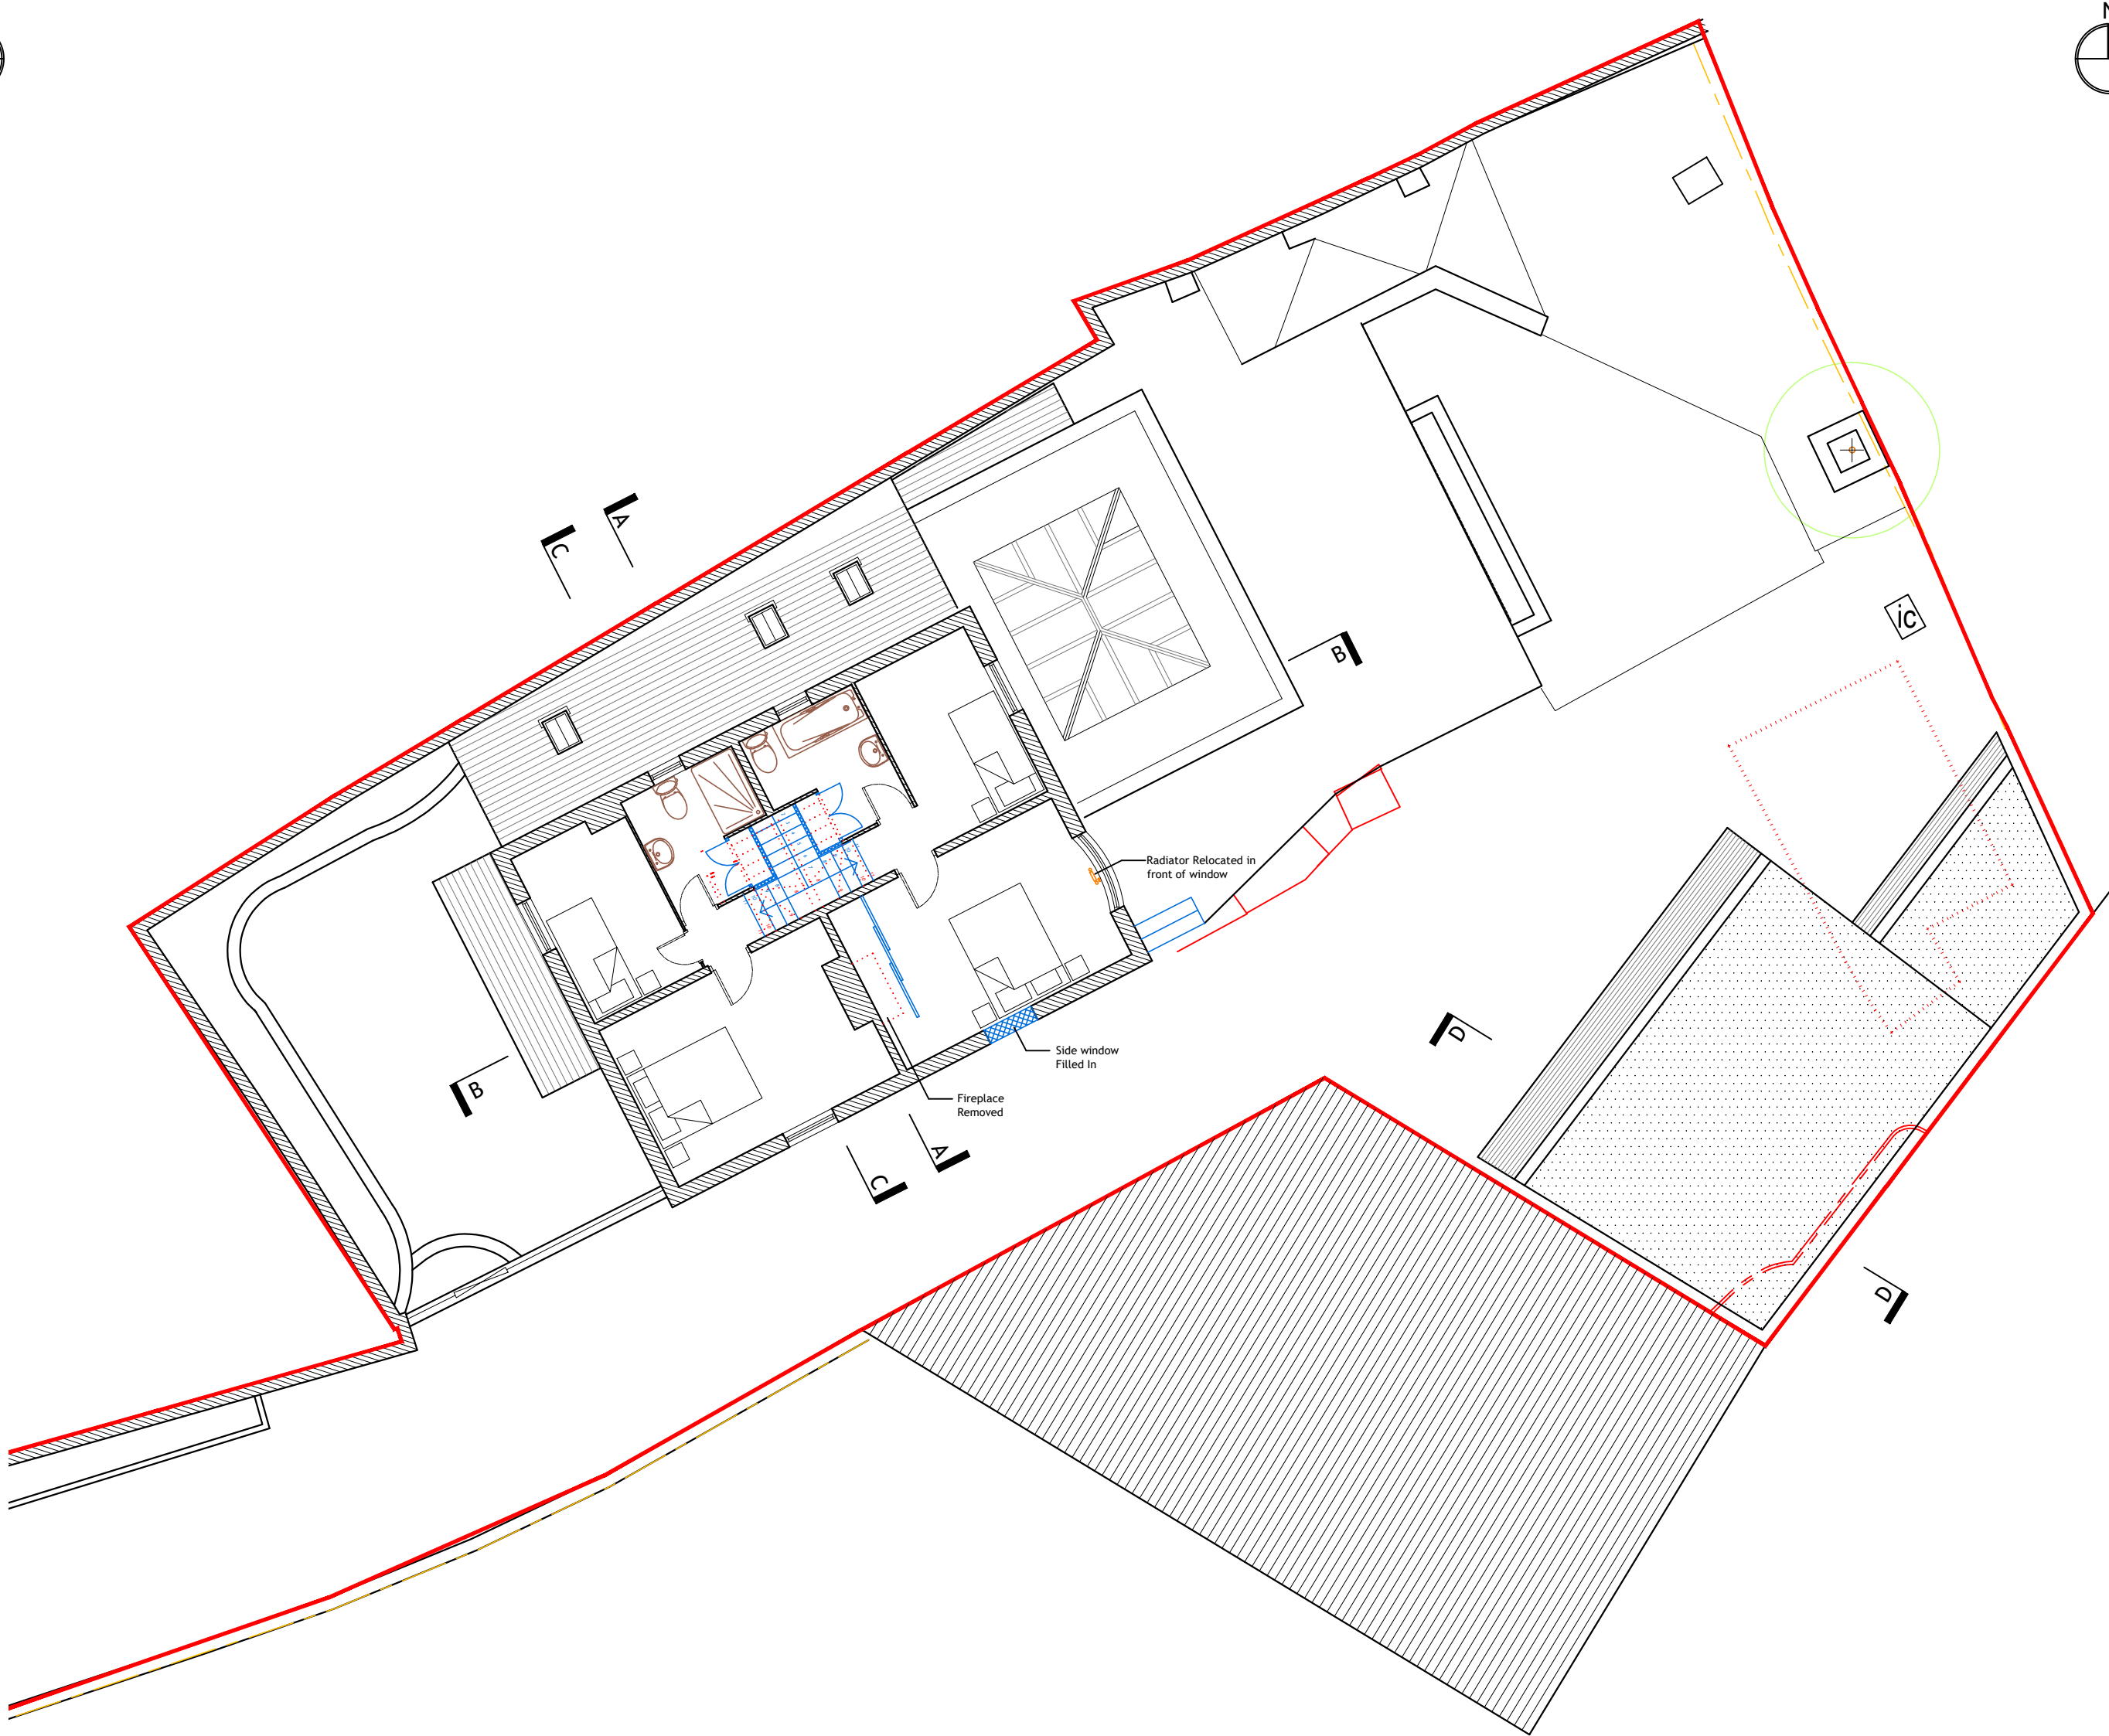


FIRST FLOOR SITE PLAN
1:100




BLOCK PLAN
1:500
1 0 10 20 30 40 50m
1:500

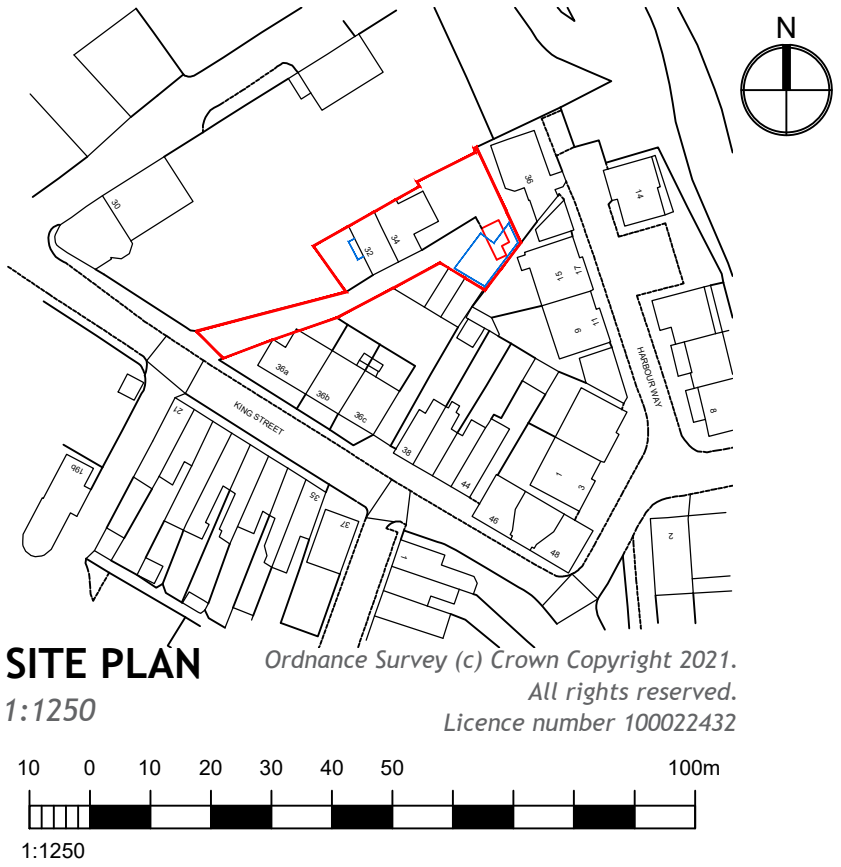

SITE PLAN
1:1250
10 0 10 20 30 40 50 100m
1:1250

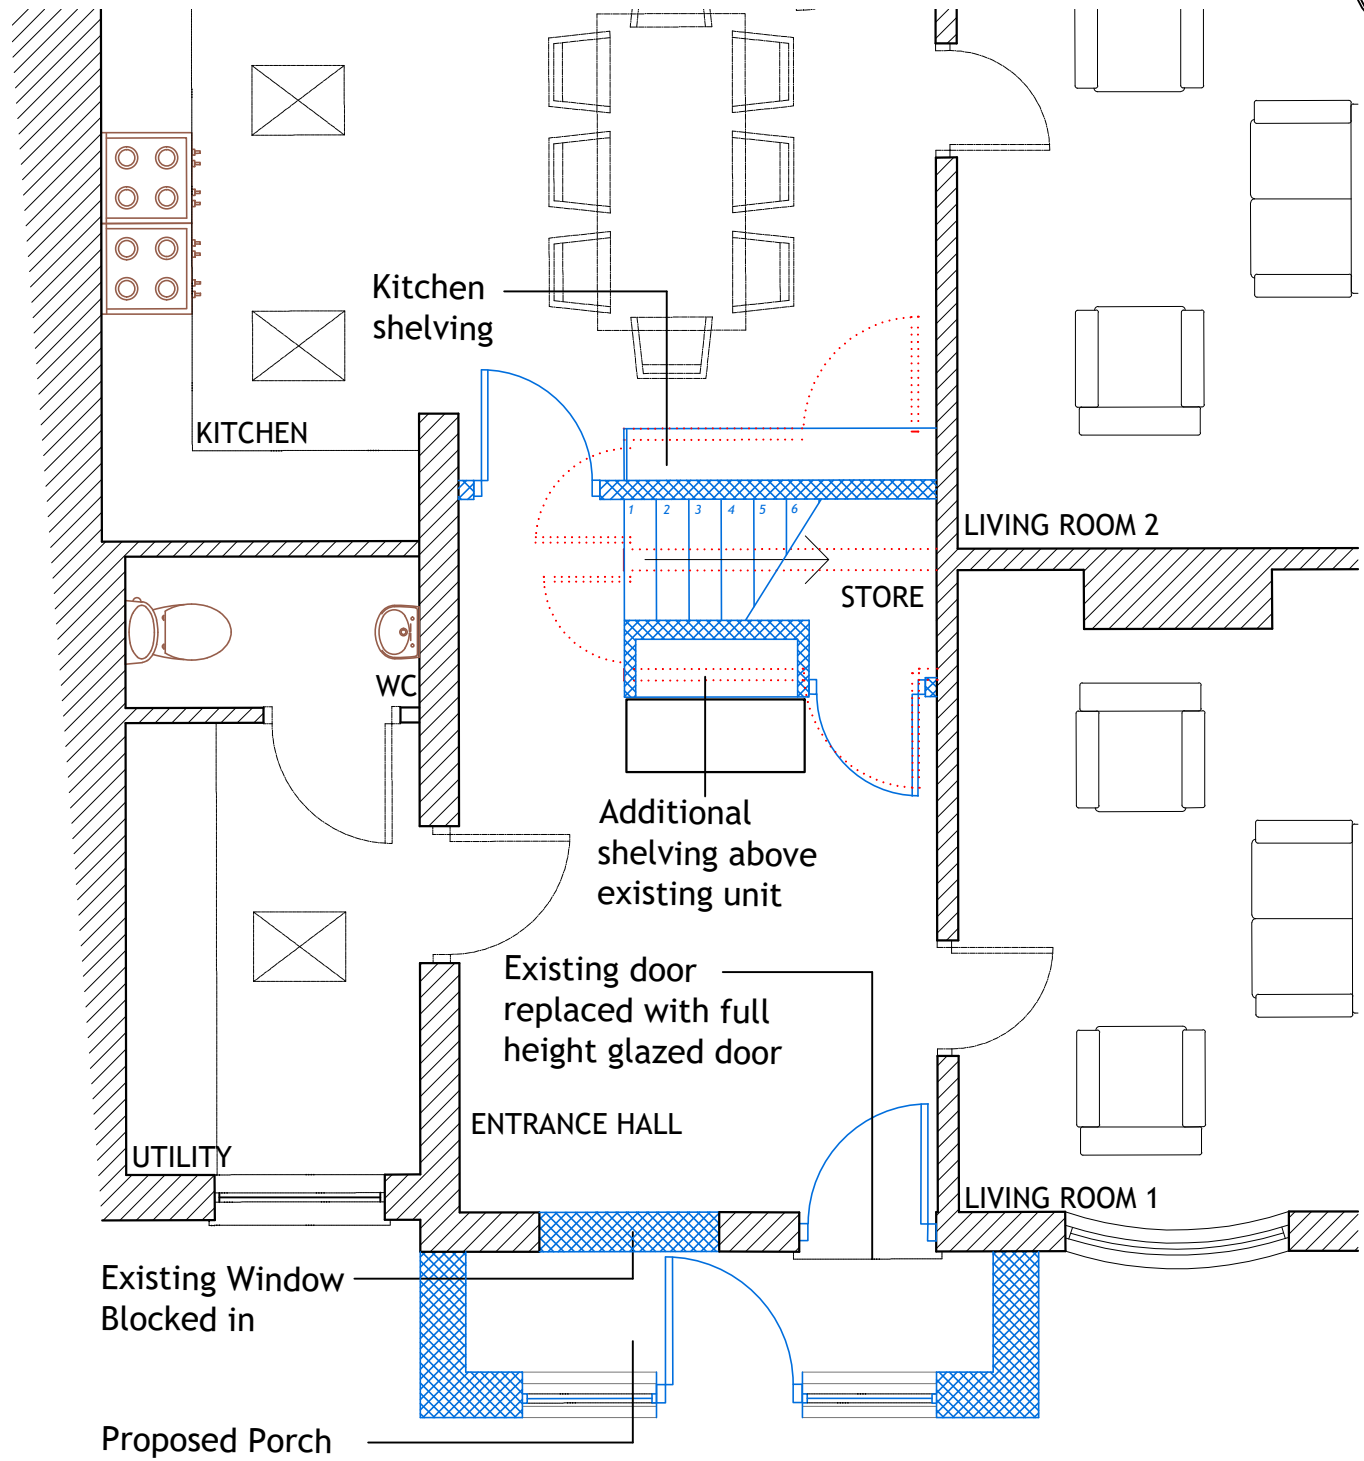

GROUND FLOOR STAIR PLAN
1:50
1 0 1 2 3 4 5m
1:50

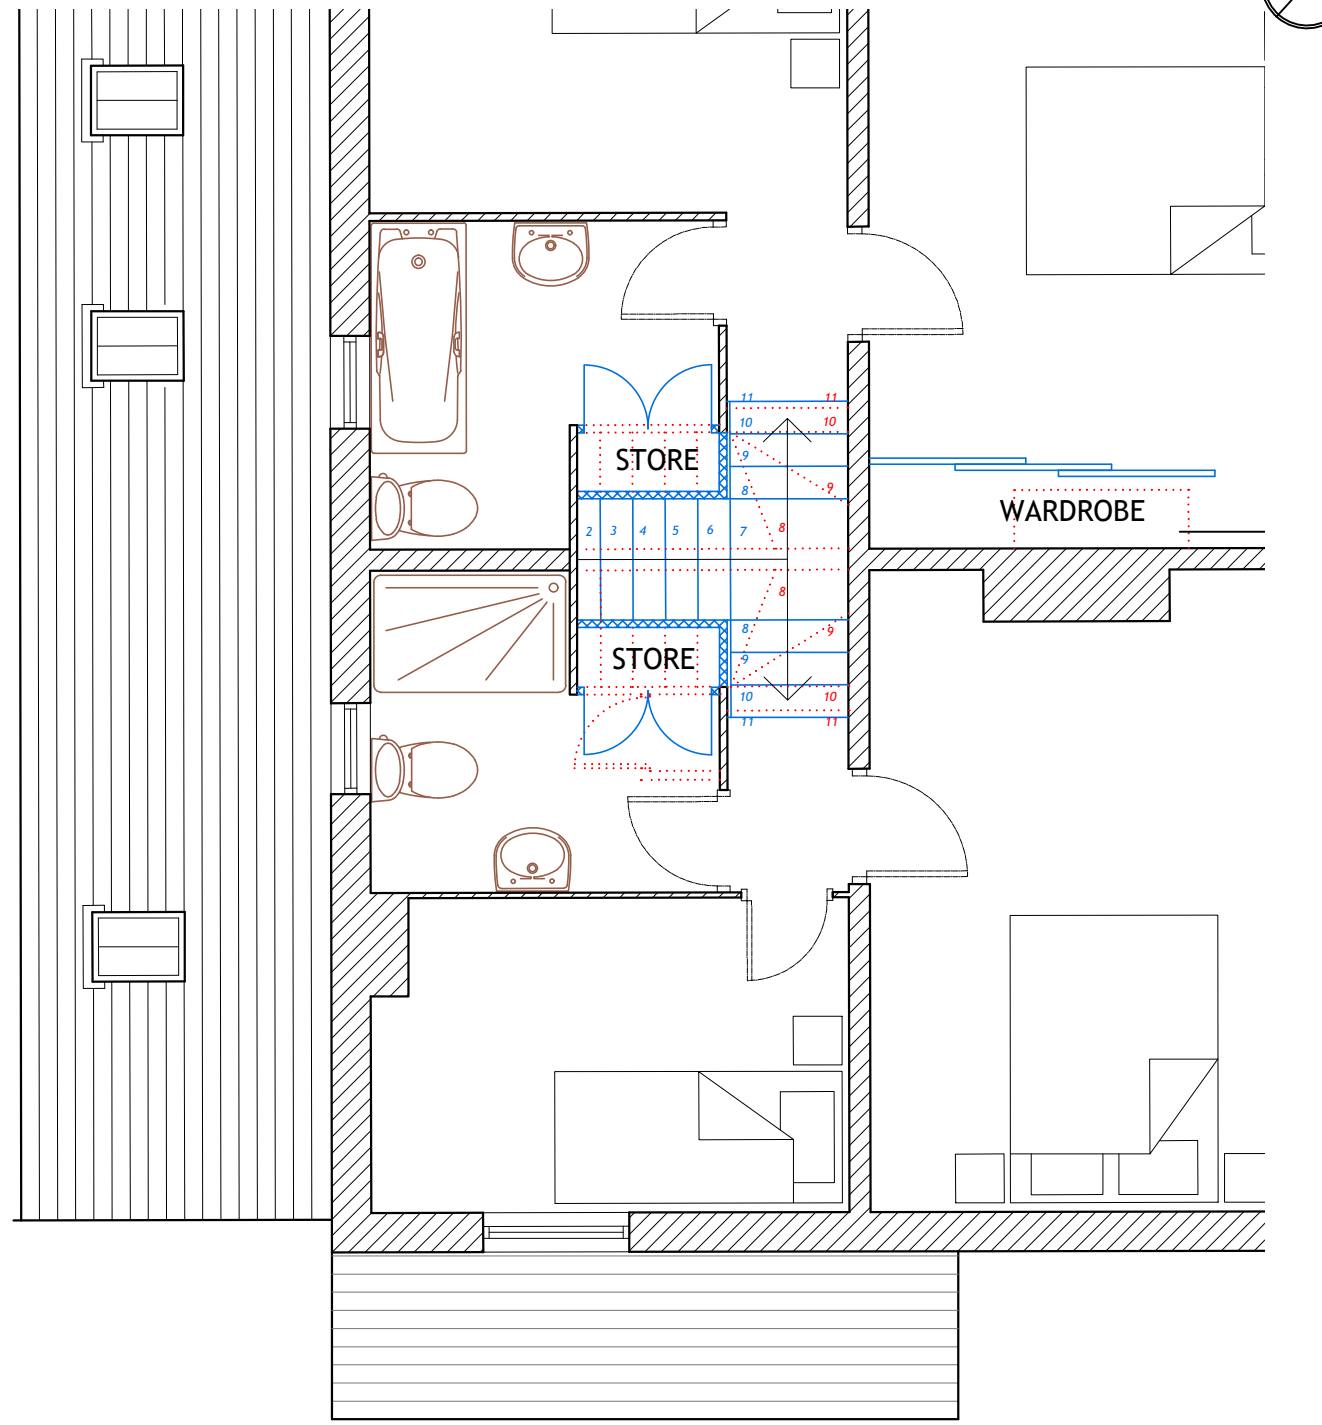

FIRST FLOOR STAIR PLAN
1:50

NOTES:
Dimensions to be checked on site before commencing work.
Any discrepancies shall be reported to the architect immediately.
Do not scale from these drawings except for planning purposes.
Use figured dimensions only.
Where applicable this drawing is to be read in conjunction with other consultants' drawings.
All drawings to be read in conjunction with specification and all other drawings including structural engineer and mechanical and electrical drawings / specification

PROPOSED
DEMOLISHED

REV	DATE	AMENDMENT	DRAWN

hd architects	Helyer Davies Architects Ltd 1 The Old Flour Mill, Emsworth, PO10 7BT 01243 370 715 www.hdarchitects.co.uk mail@hdarchitects.co.uk
-------------------------	---

PROJECT 32 King Street Emsworth	SCALE as noted @ A1
--	-------------------------------

DRAWING Site Context Plans Block and Site Plan Stair Plans	DATE MAY 2021 DRAWING NUMBER 21107 - 03	DRAWN TP REVISION A
--	--	--------------------------------------