

notes

this drawing is the copyright of the **pdp architecture llp** and must not be reproduced in whole or part or used for the execution of works without their permission.
all dimensions to be checked on site prior to commencement of construction works and the architect notified of any discrepancy.
figured dimensions are to be used in preference to scaled dimensions.
no deviation from this drawing will be permitted without prior consent of the architect.
all drawings are prepared subject to a full measured and structural survey of the buildings and site.
all structural work is subject to the appointment of a structural engineer to confirm and agree the structural proposals.
os promap licence no. 100020449.

health & safety:
exceptional risks involving specific methods of construction or exceptional maintenance issues:
NO SIGNIFICANT RISK

NO SIGNIFICANT RISK


revision notes		
revision	notes	date

A	Windows amended	31.03.21 JF	MAS
B	Roof plan amended	14.06.21 MAS MBW	

client




PLANNING

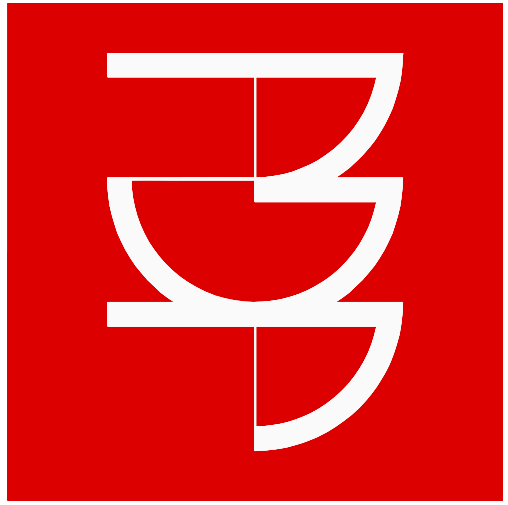

pdp architecture llp
chartered architects town planning
interior design consultants
2 beechworth road havant
hampshire po9 1ax
tel 023 9248 1100
fax 023 9247 5050
email pdp@pdp-architects.co.uk
www.pdp-architects.co.uk

project		
Proposed Development The Burrows West Street Bedhampton		
detail		
Ground and 1st Floor Plans		
drawn	checked	
MAS	MBW	
date	status	
Oct 2019	Planning	
at scale	33 scale	
1:100	1:200	28065-PD112 B

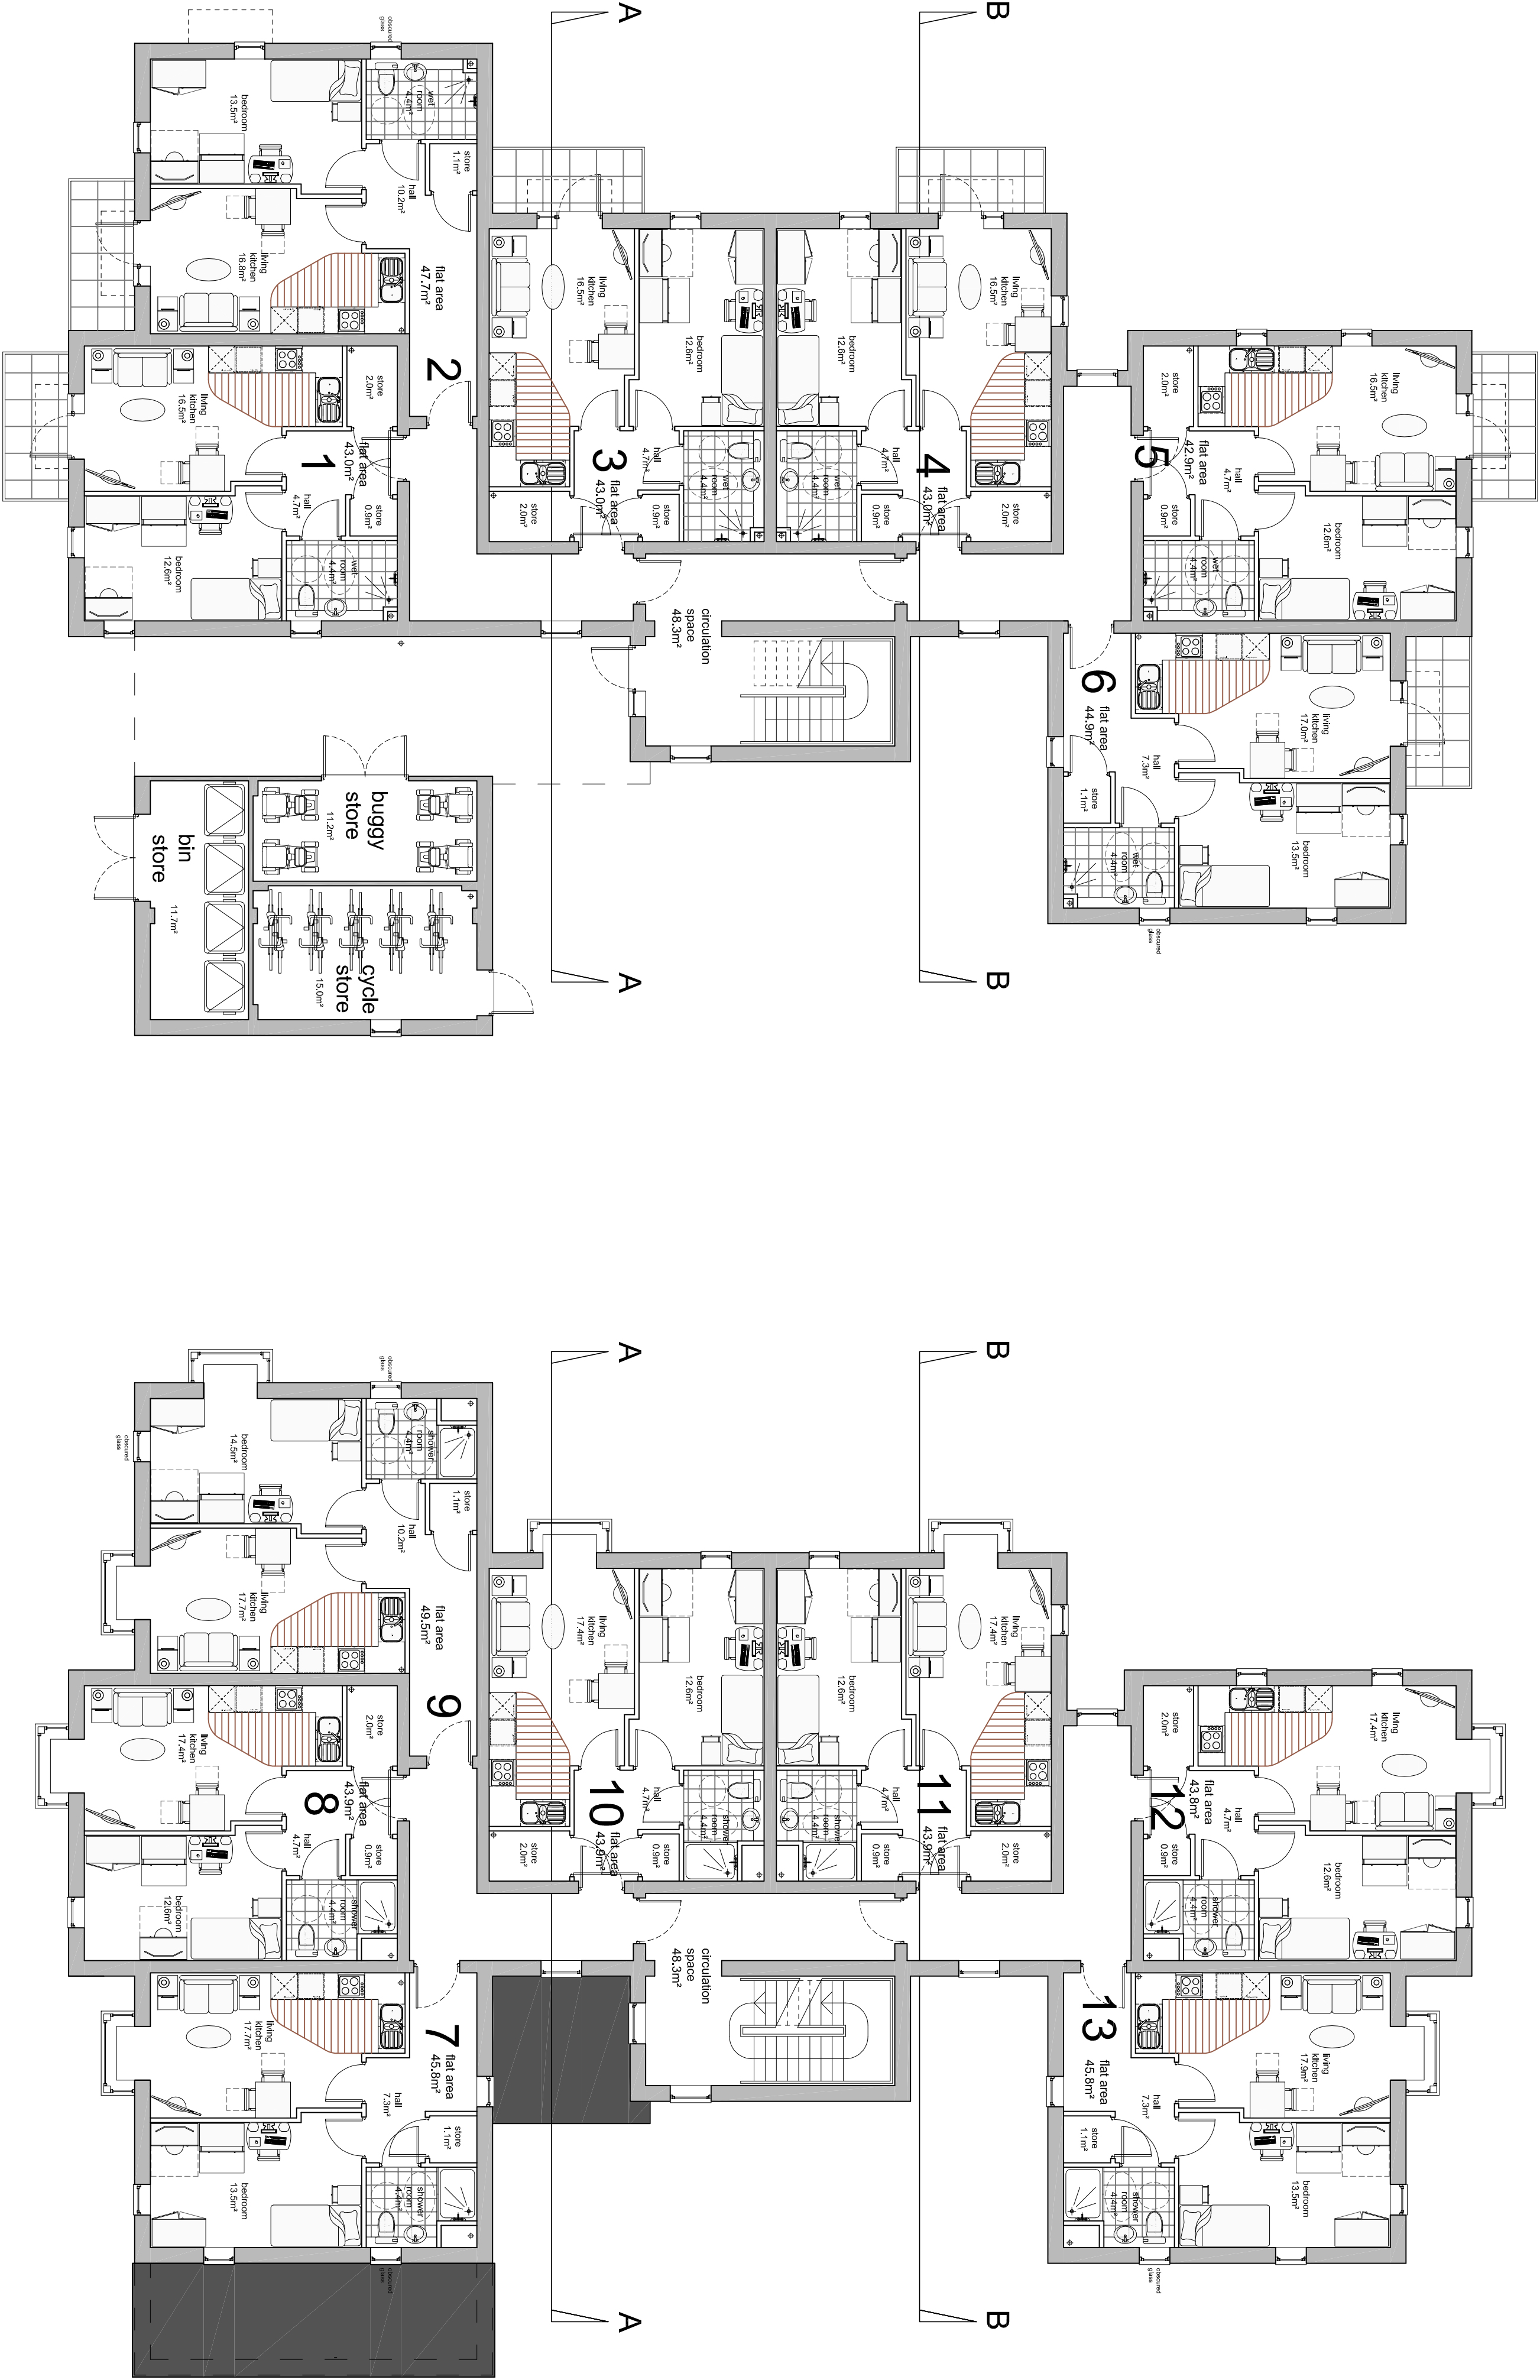

ground floor plan

1st floor plan