





1 PROPOSED NORTH-EAST / FRONT ELEVATION
Scale: 1:50

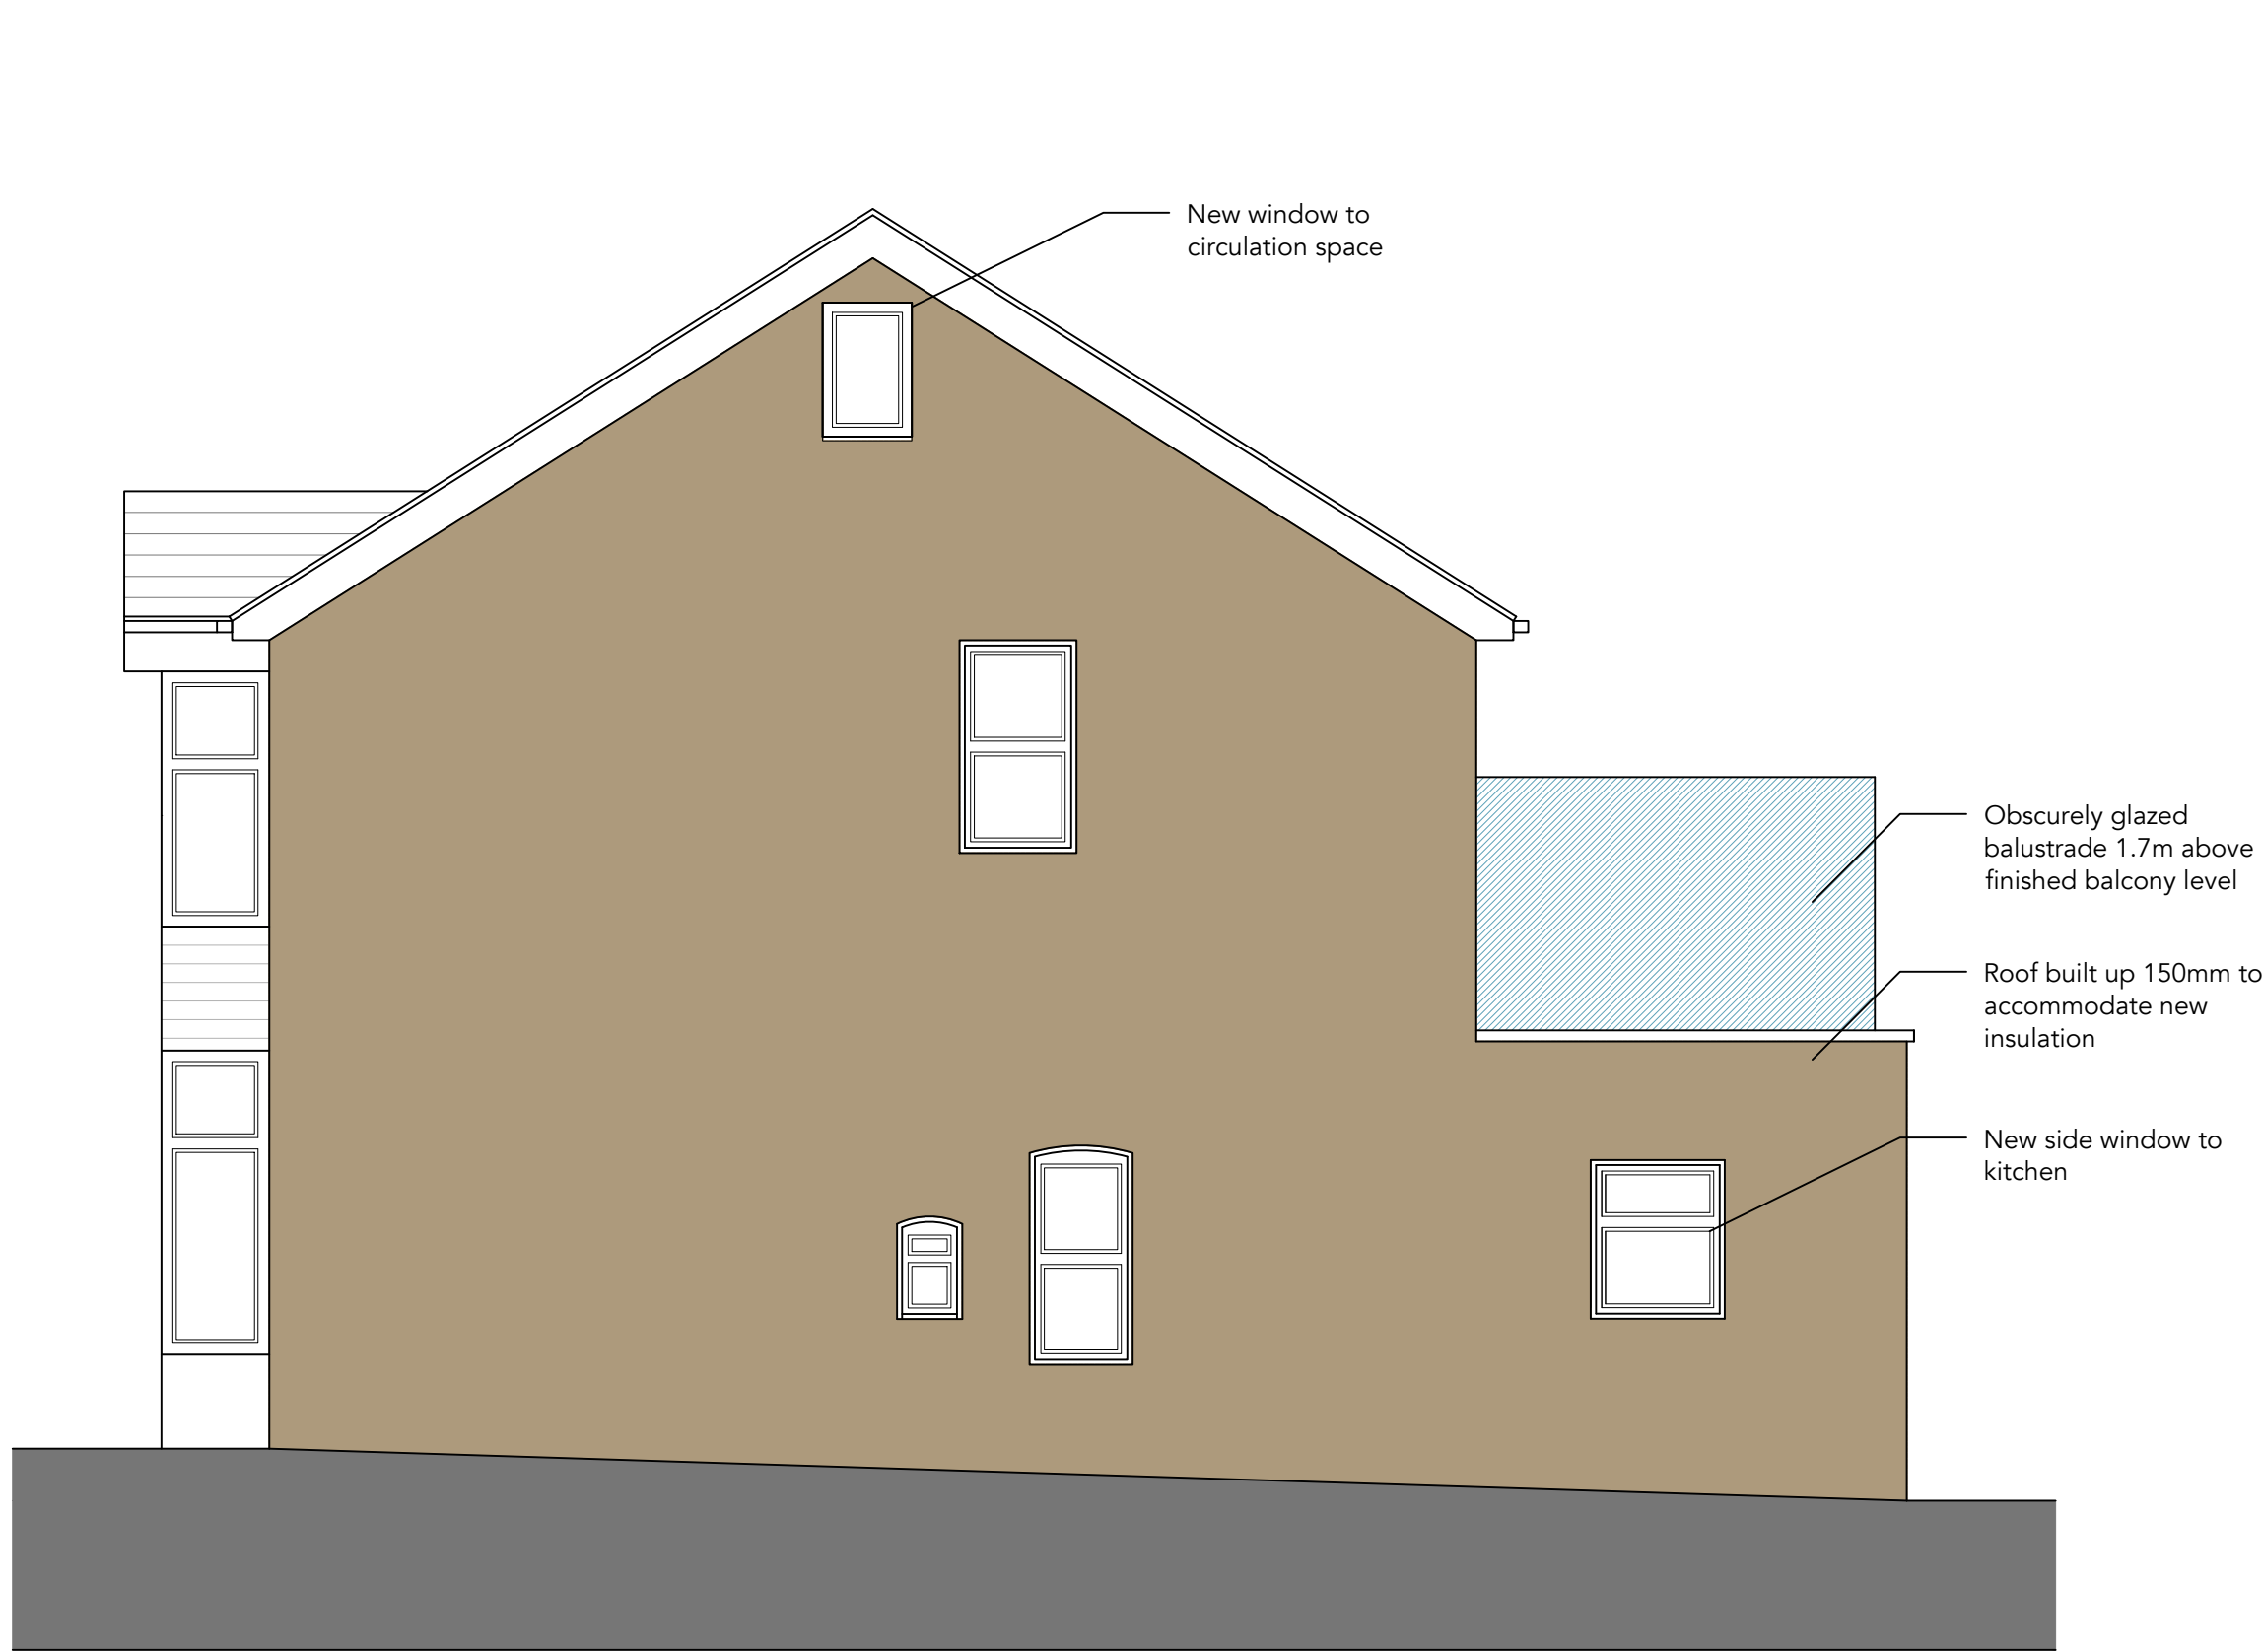


2 PROPOSED SOUTH-EAST / SIDE ELEVATION
Scale: 1:50

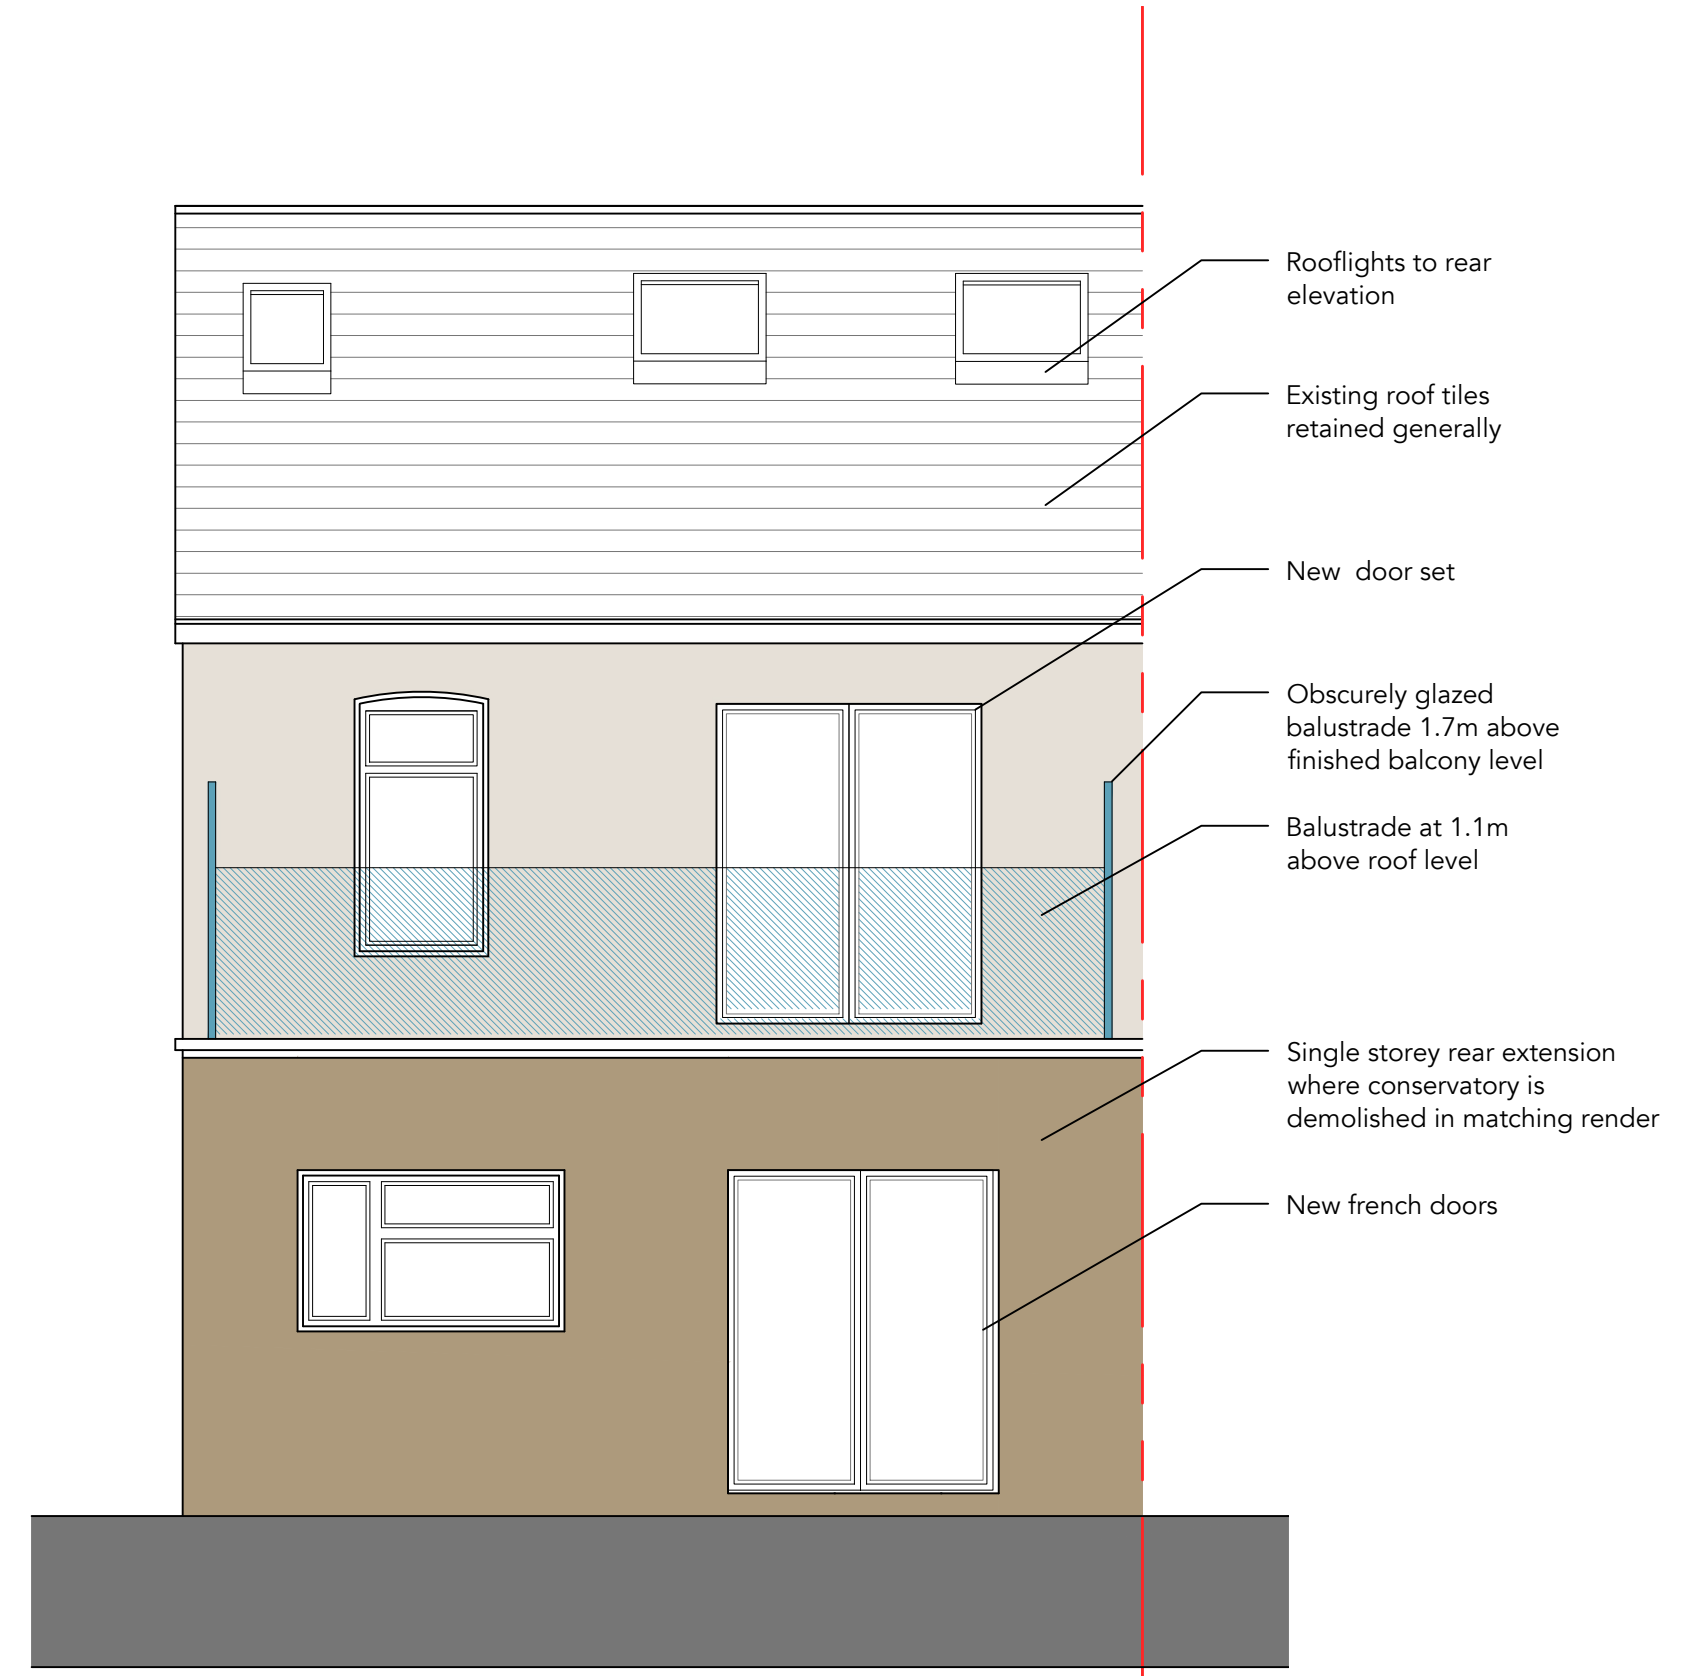


3 PROPOSED SOUTH-WEST / REAR ELEVATION
Scale: 1:50


Note: all boundary treatments to remain as existing
Existing loft space converted to provide habitable space
Balcony over existing and proposed single storey rear extension (shown hatched beige)

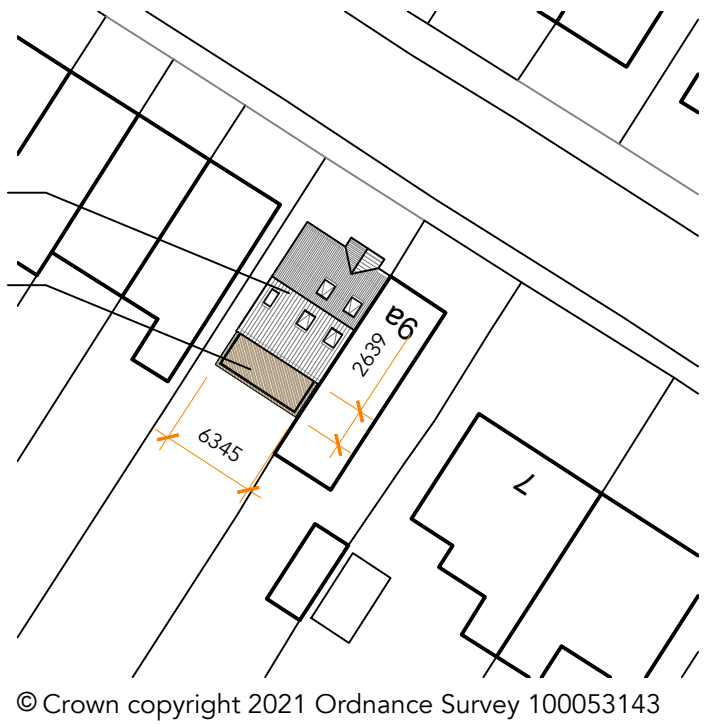


4 BLOCK PLAN
Scale: 1:500

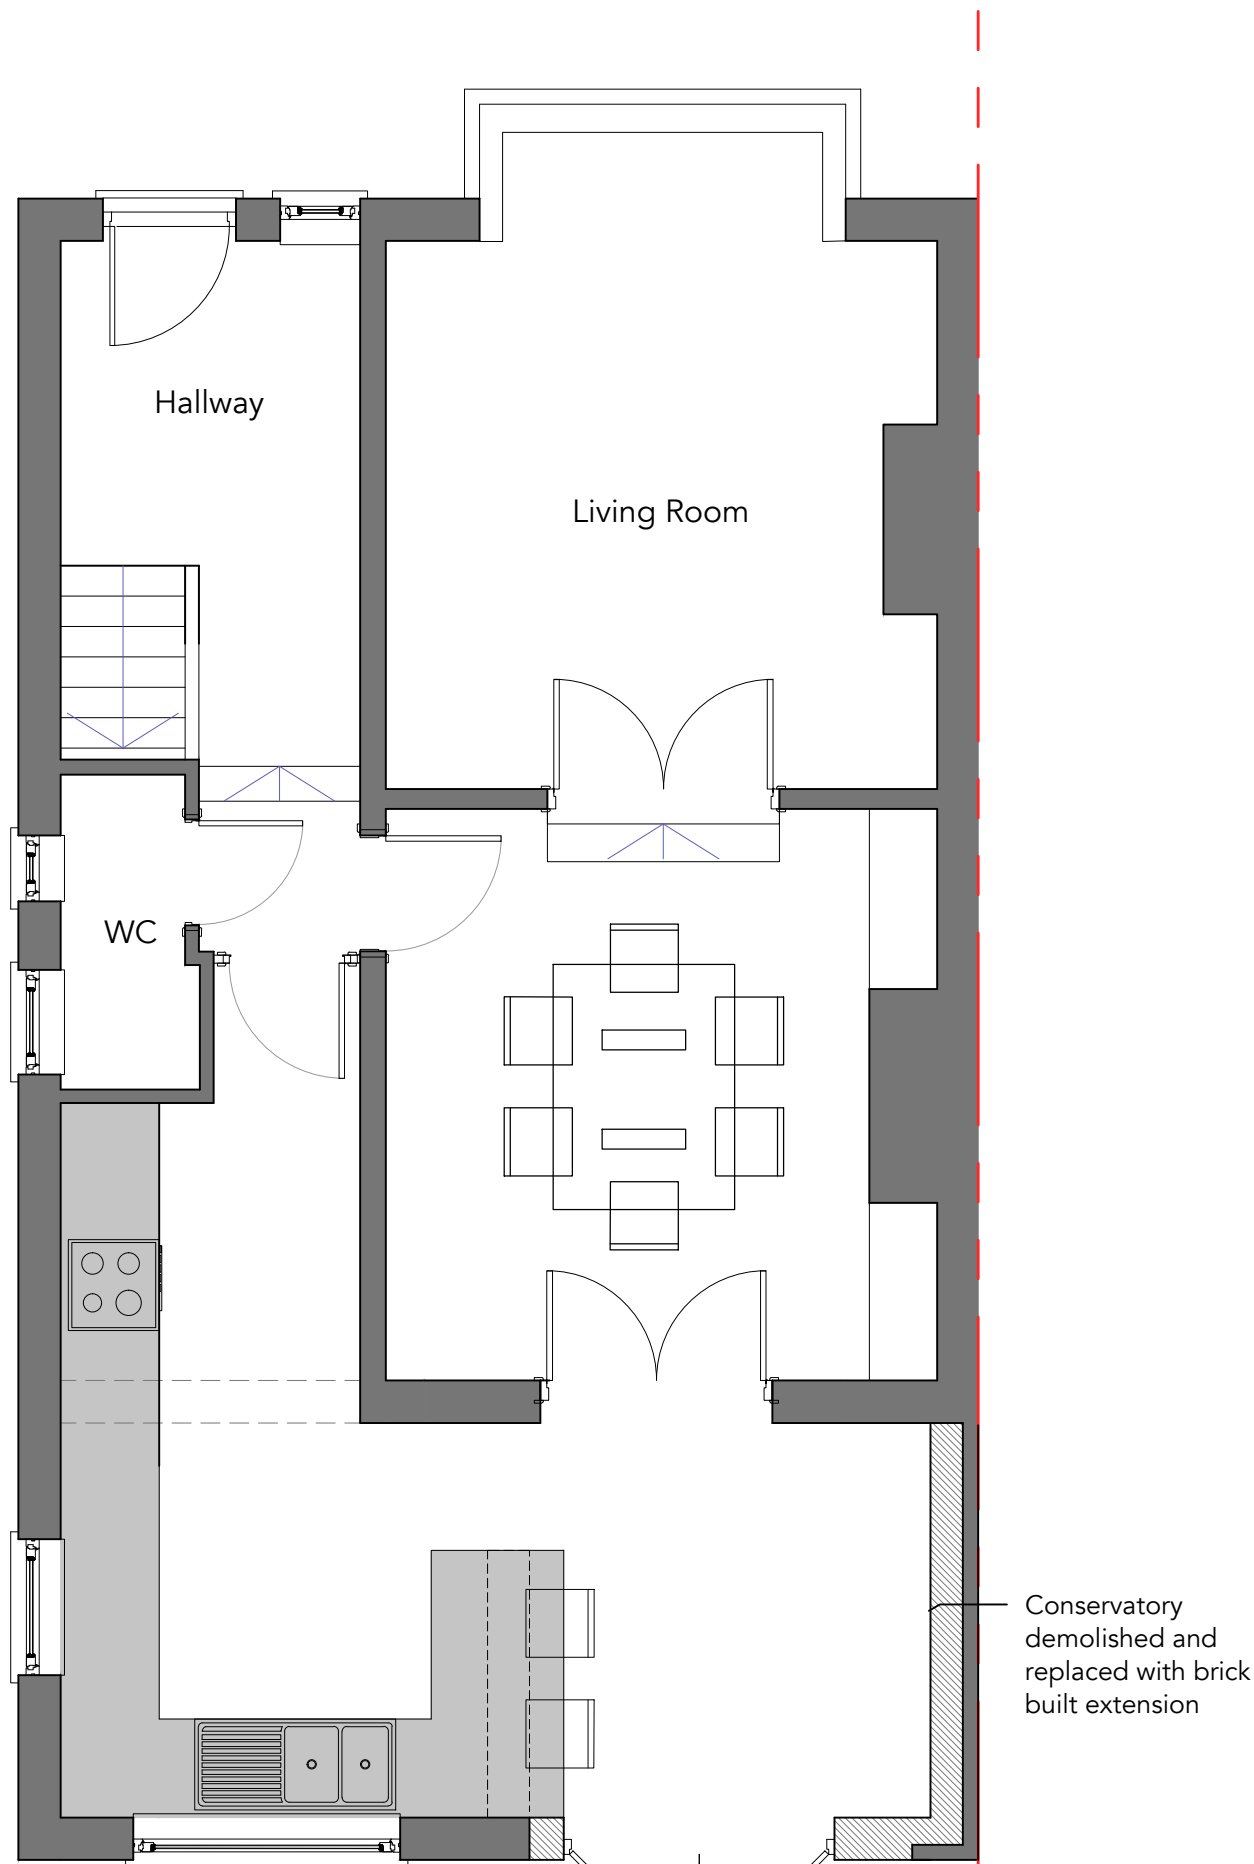


5 PROPOSED GROUND FLOOR PLAN
Scale: 1:50

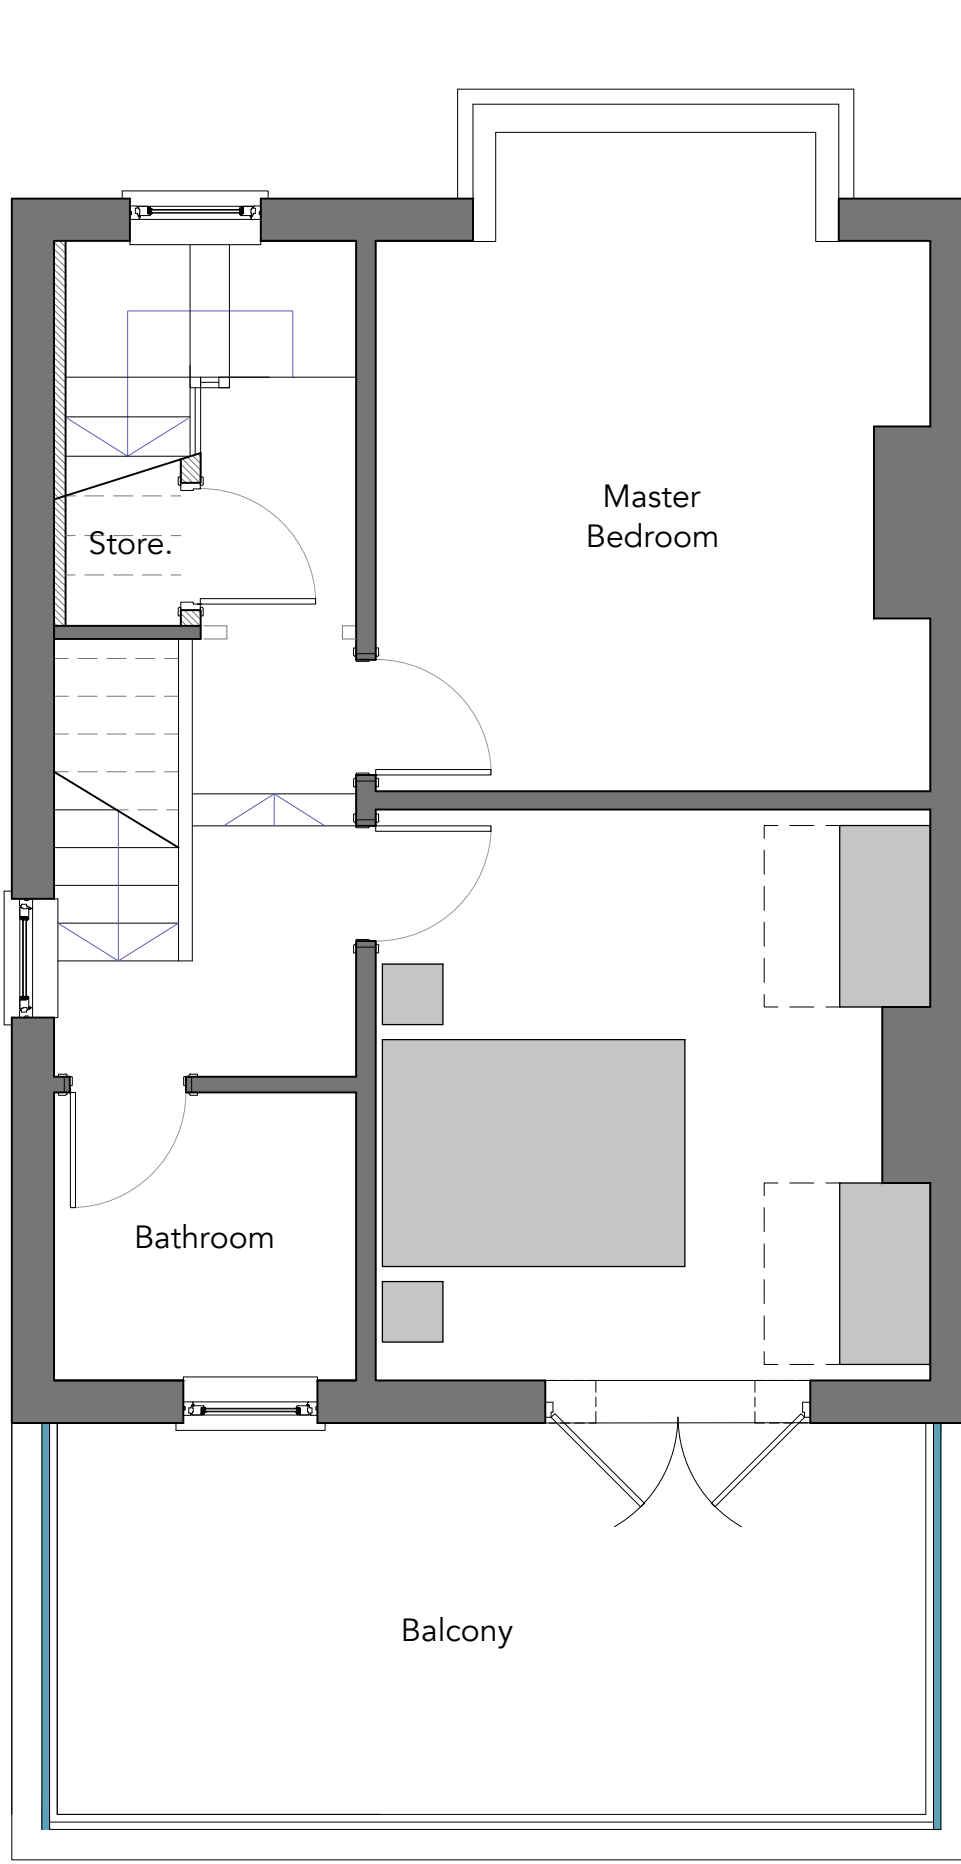

6 PROPOSED FIRST FLOOR PLAN
Scale: 1:50

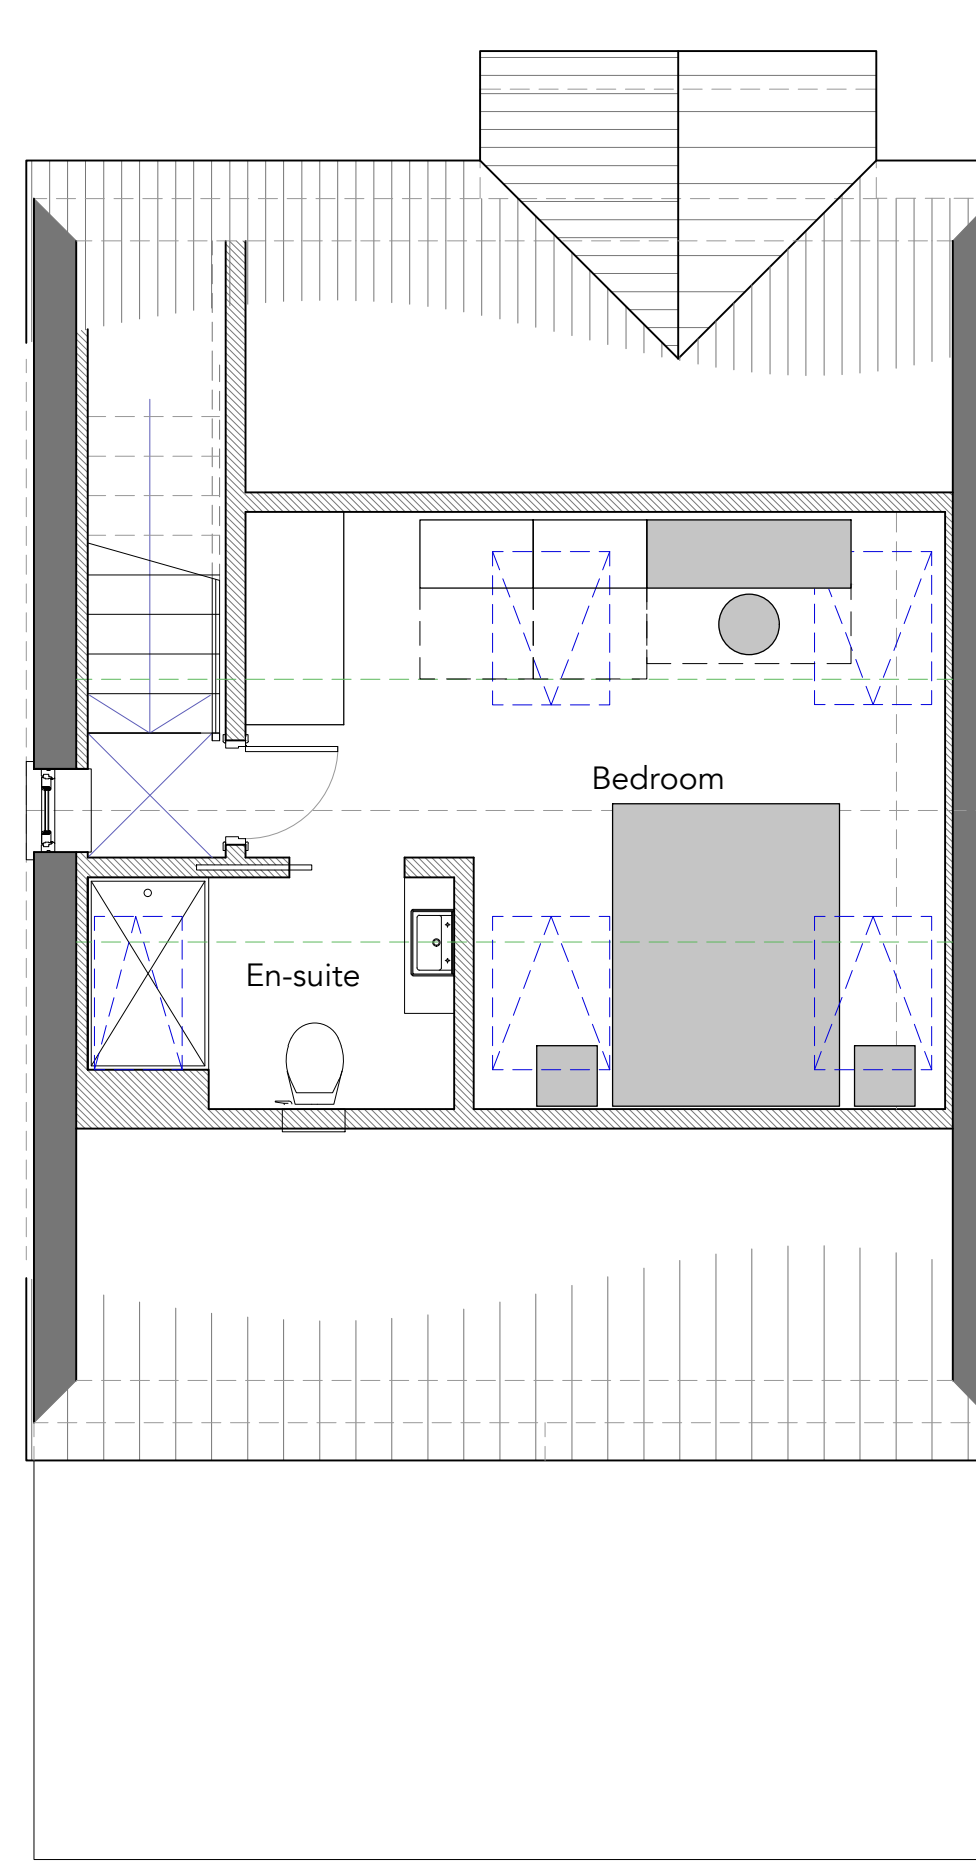

7 PROPOSED FIRST FLOOR PLAN
Scale: 1:50

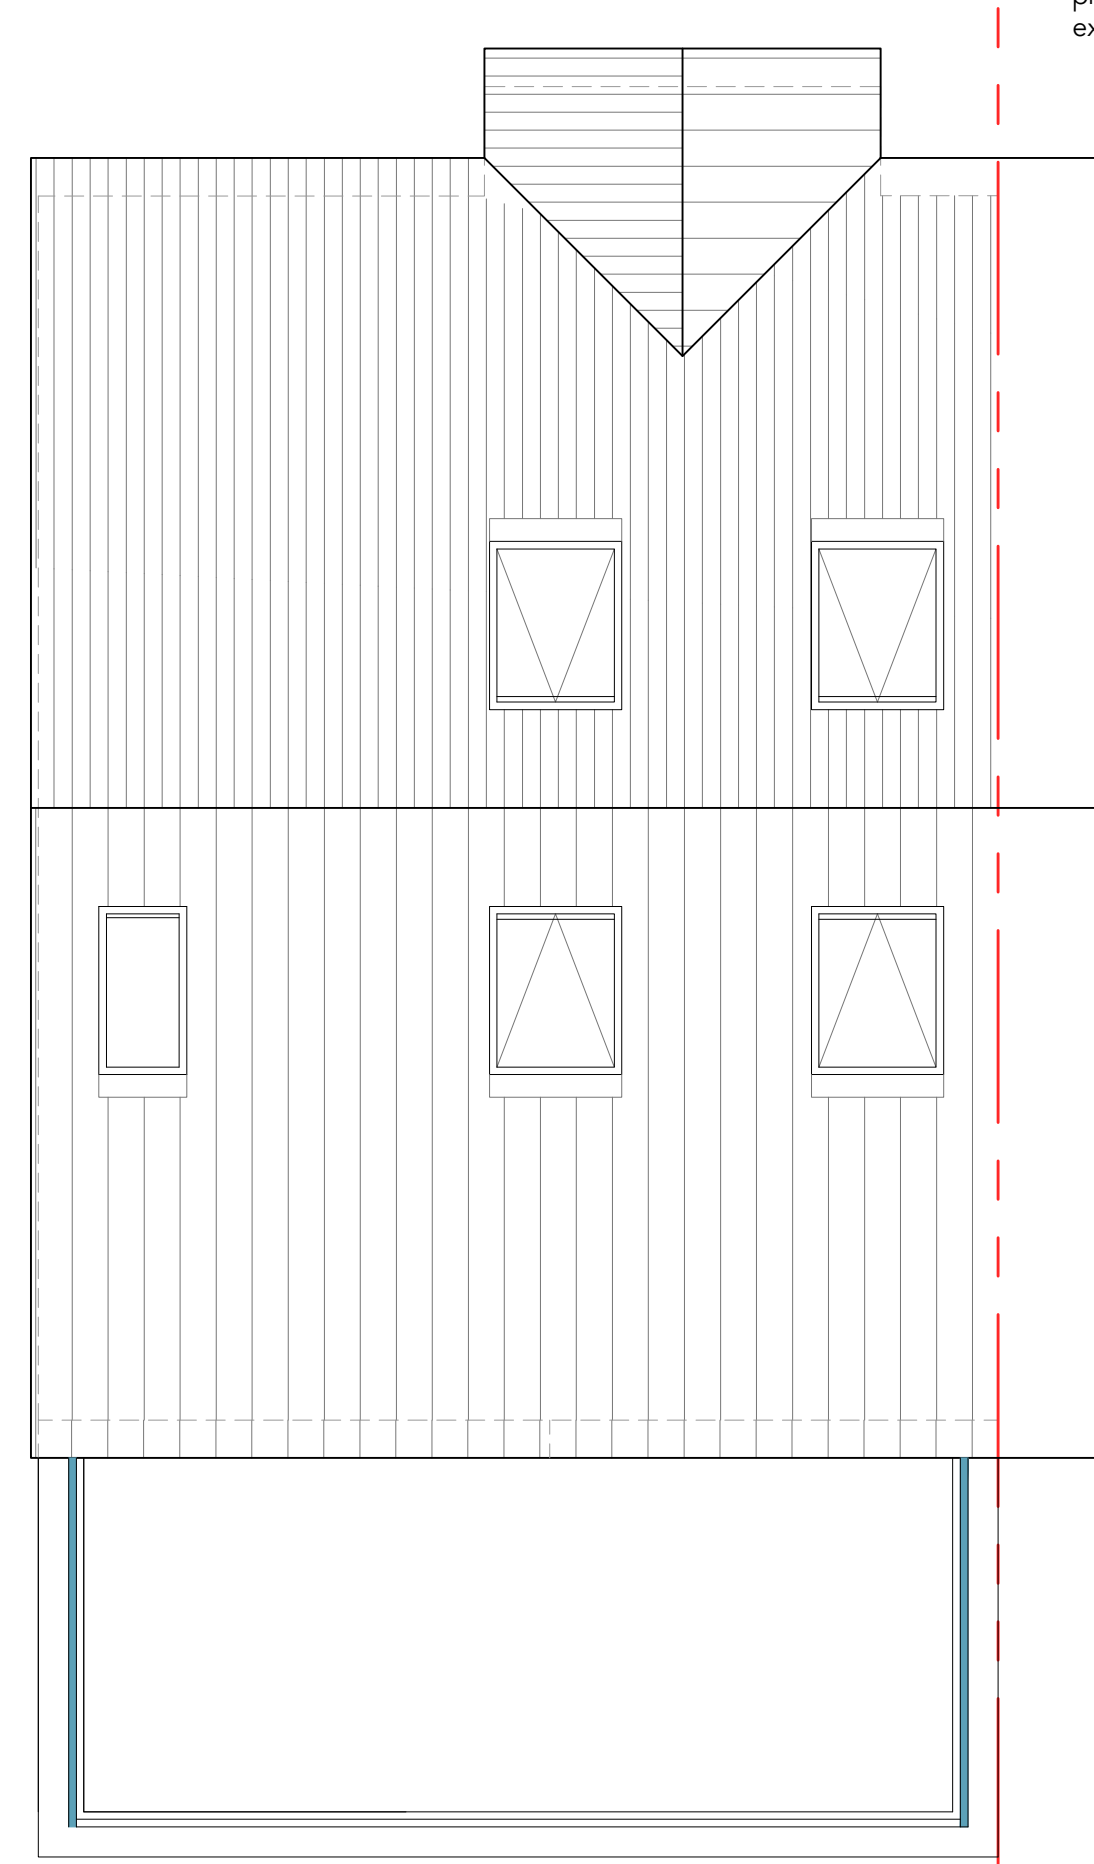

8 PROPOSED ROOF PLAN
Scale: 1:50

DATE	APR 21	SIZE	A1
DRAWN	CB	REF NO.	BA109_03_001
SCALE	1:50	STAGE	PLANNING
SITE 9 SILVESTER ROAD, WATERLOOVILLE HAMPSHIRE, PO8 8TJ			
TITLE PROPOSED PLANS AND ELEVATIONS			
PROJECT REAR EXTENSION & LOFT CONVERSION			
CLIENT BEVERLY FIELD			

BE // AR
BECKMANN ARCHITECTURE
THREE QUARTERS, 36A NAPPERS
WOOD, FERNHURST, GU27 3PB
t: 07845698006
e: OFFICE@BE-AR.CO.UK
COPYRIGHT ©
BECKMANN ARCHITECTURE LIMITED