

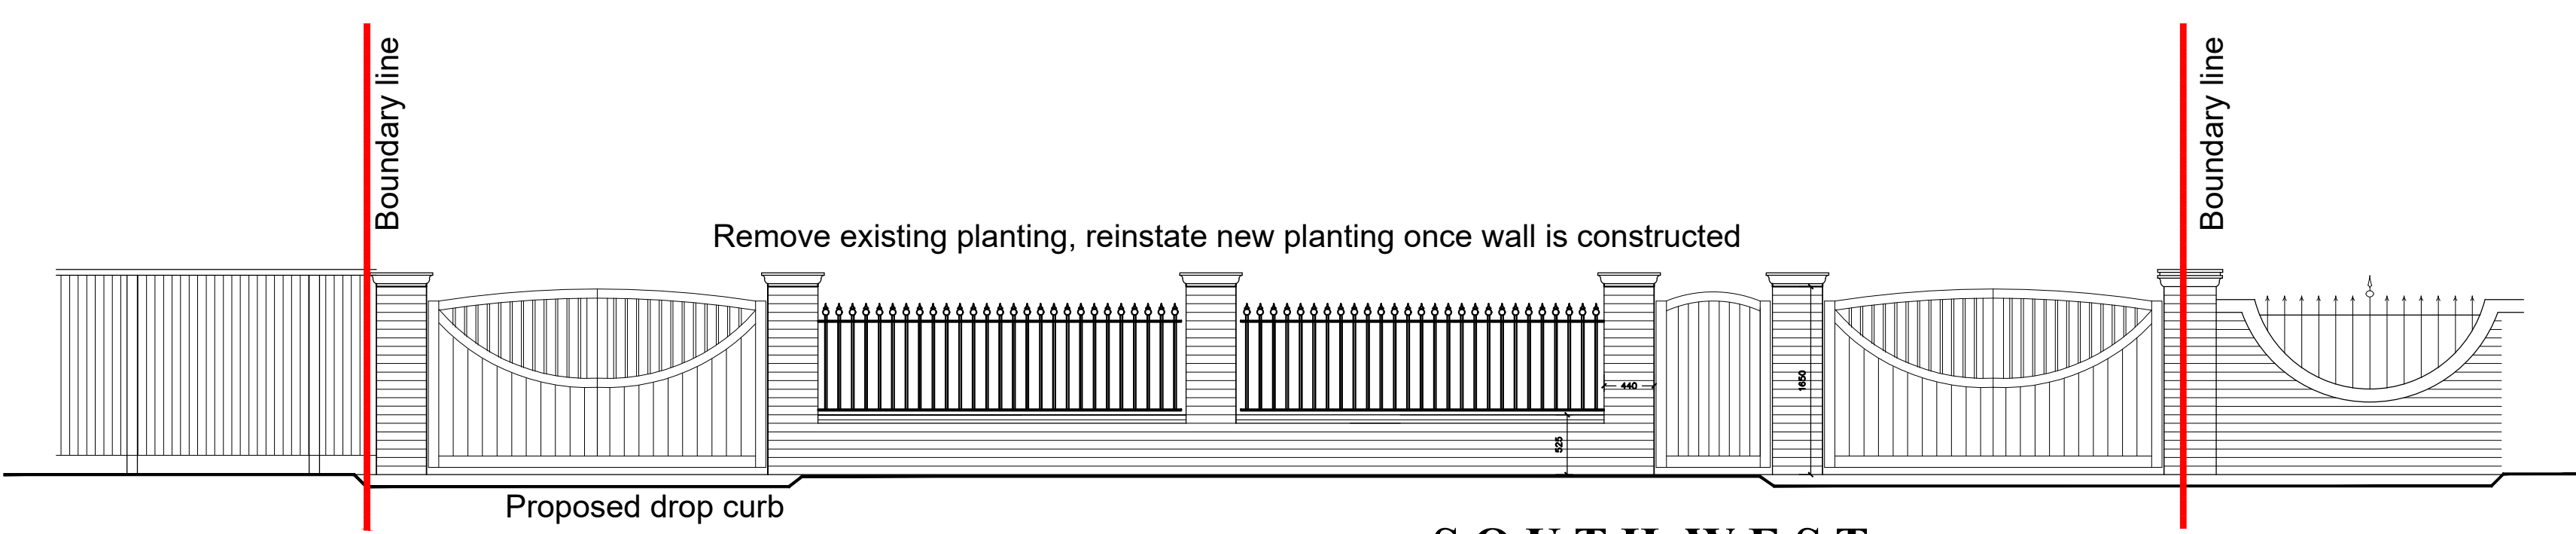
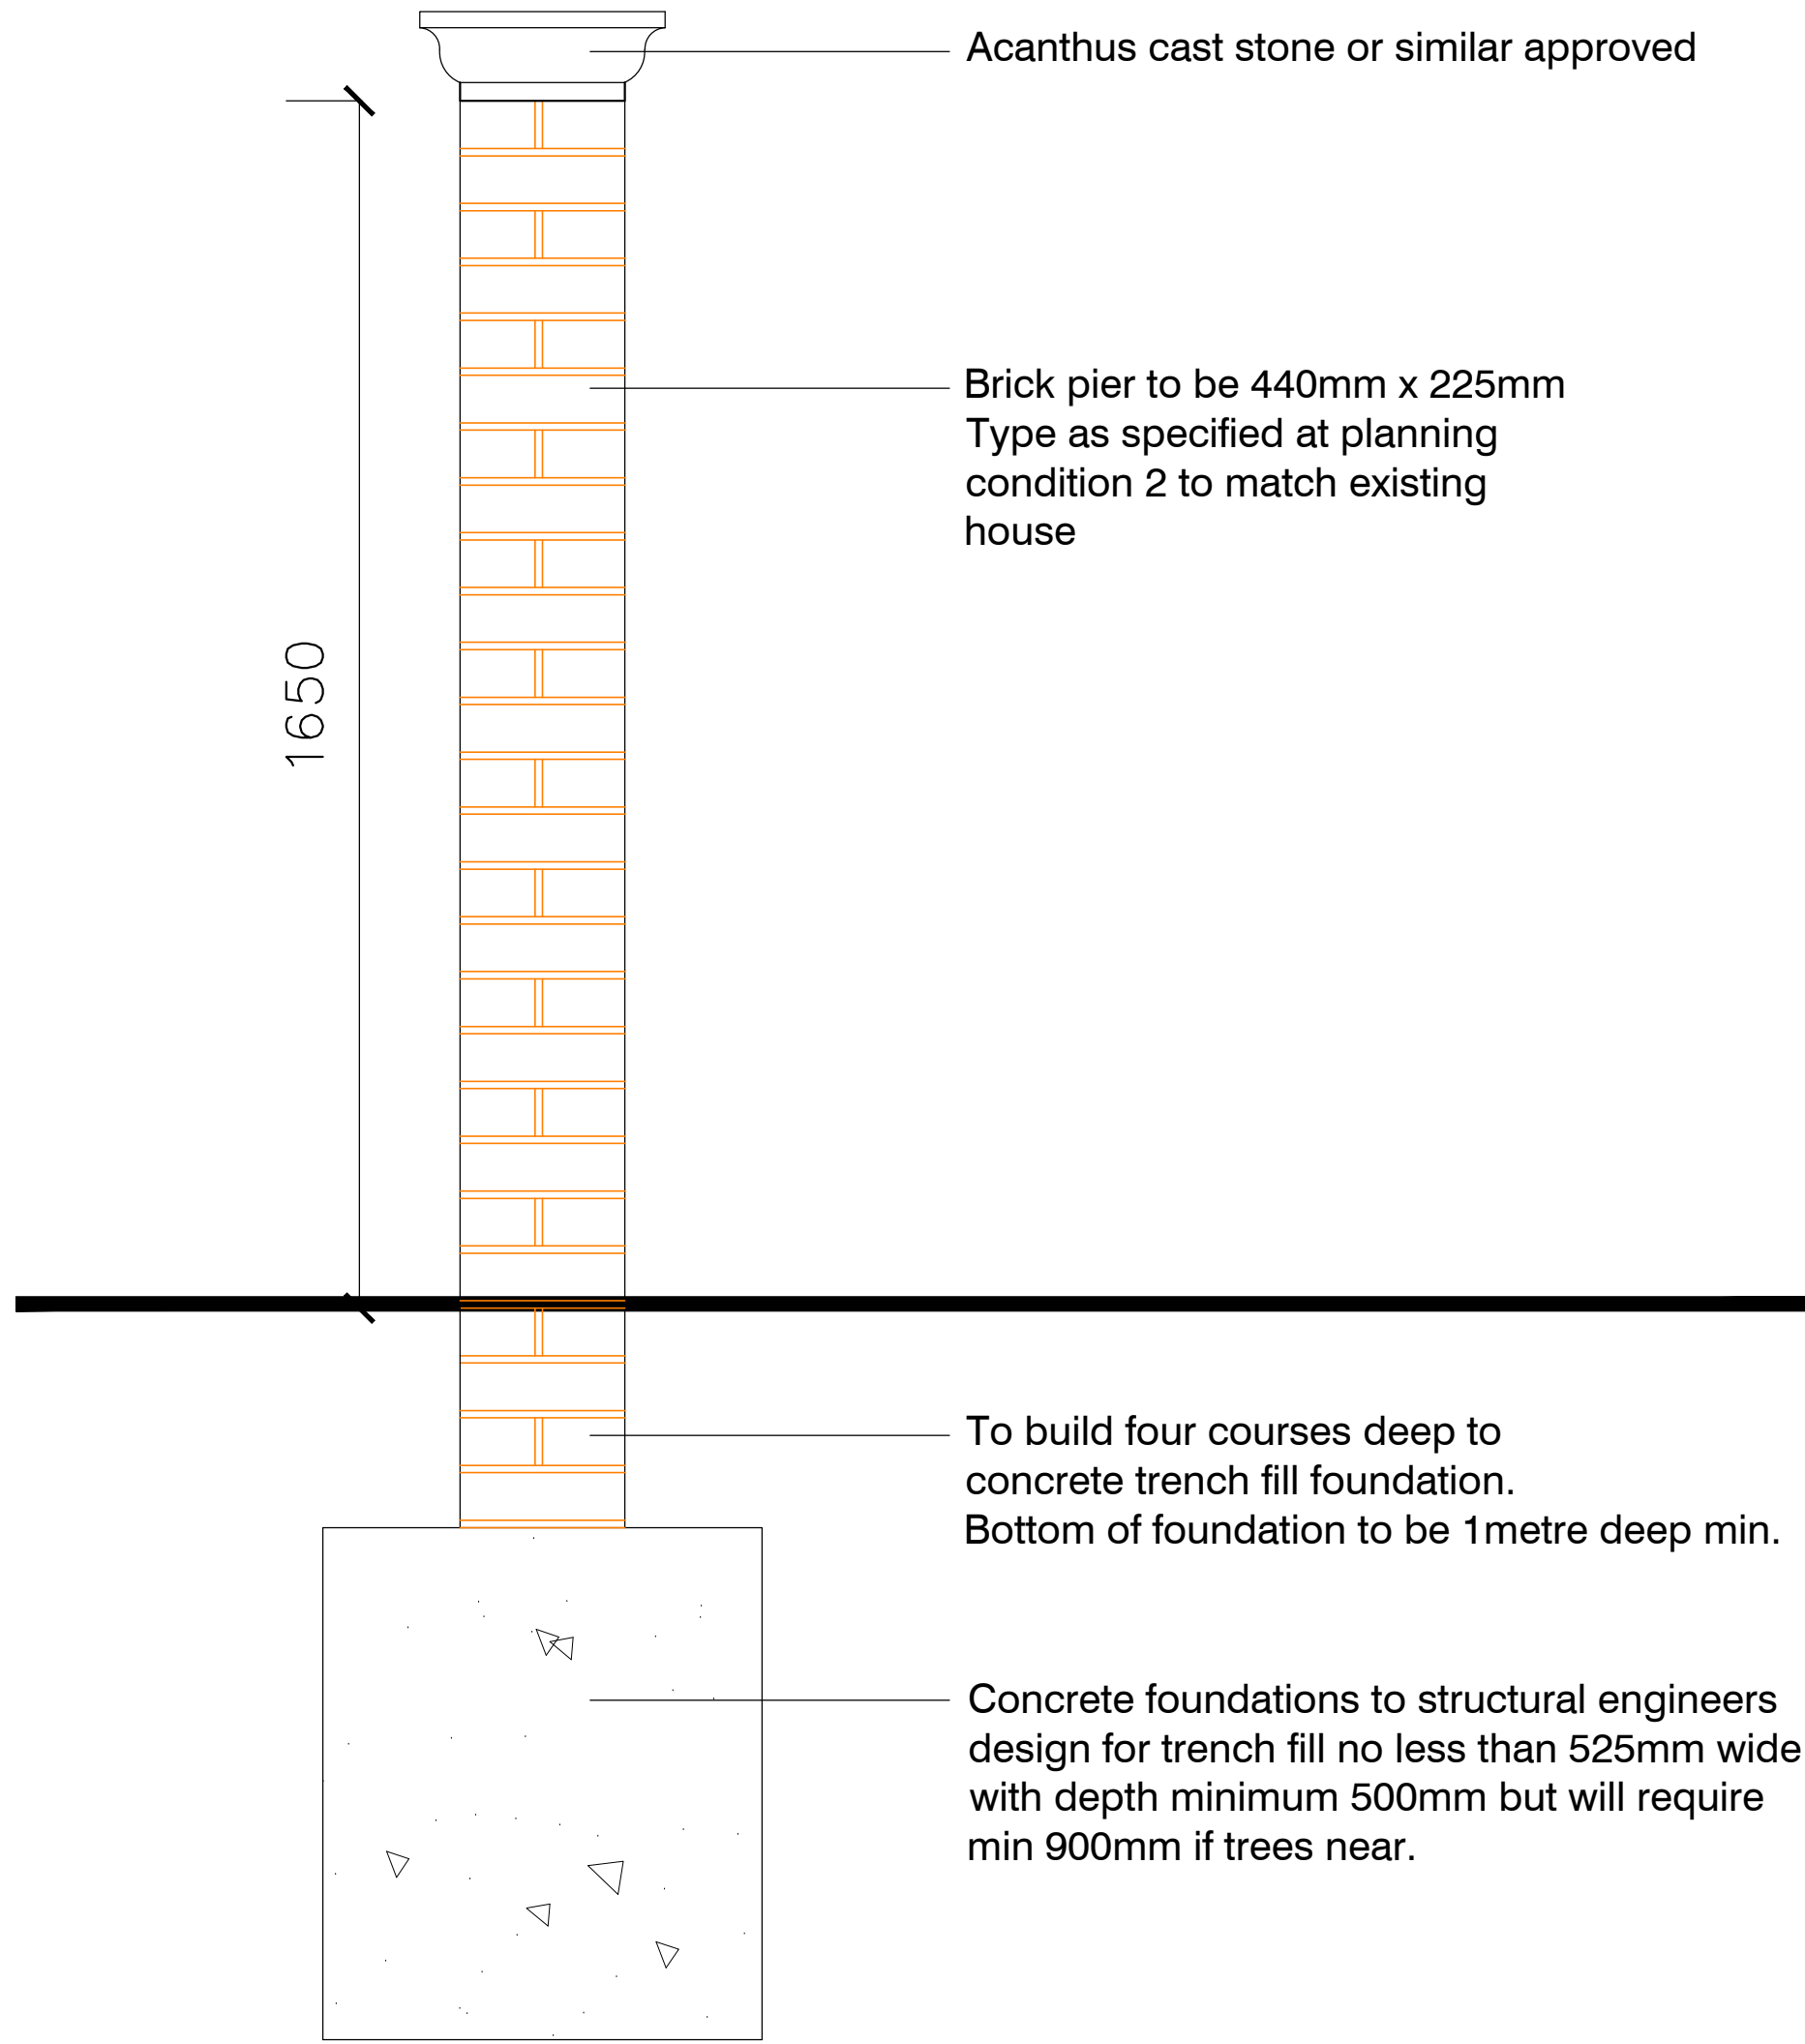


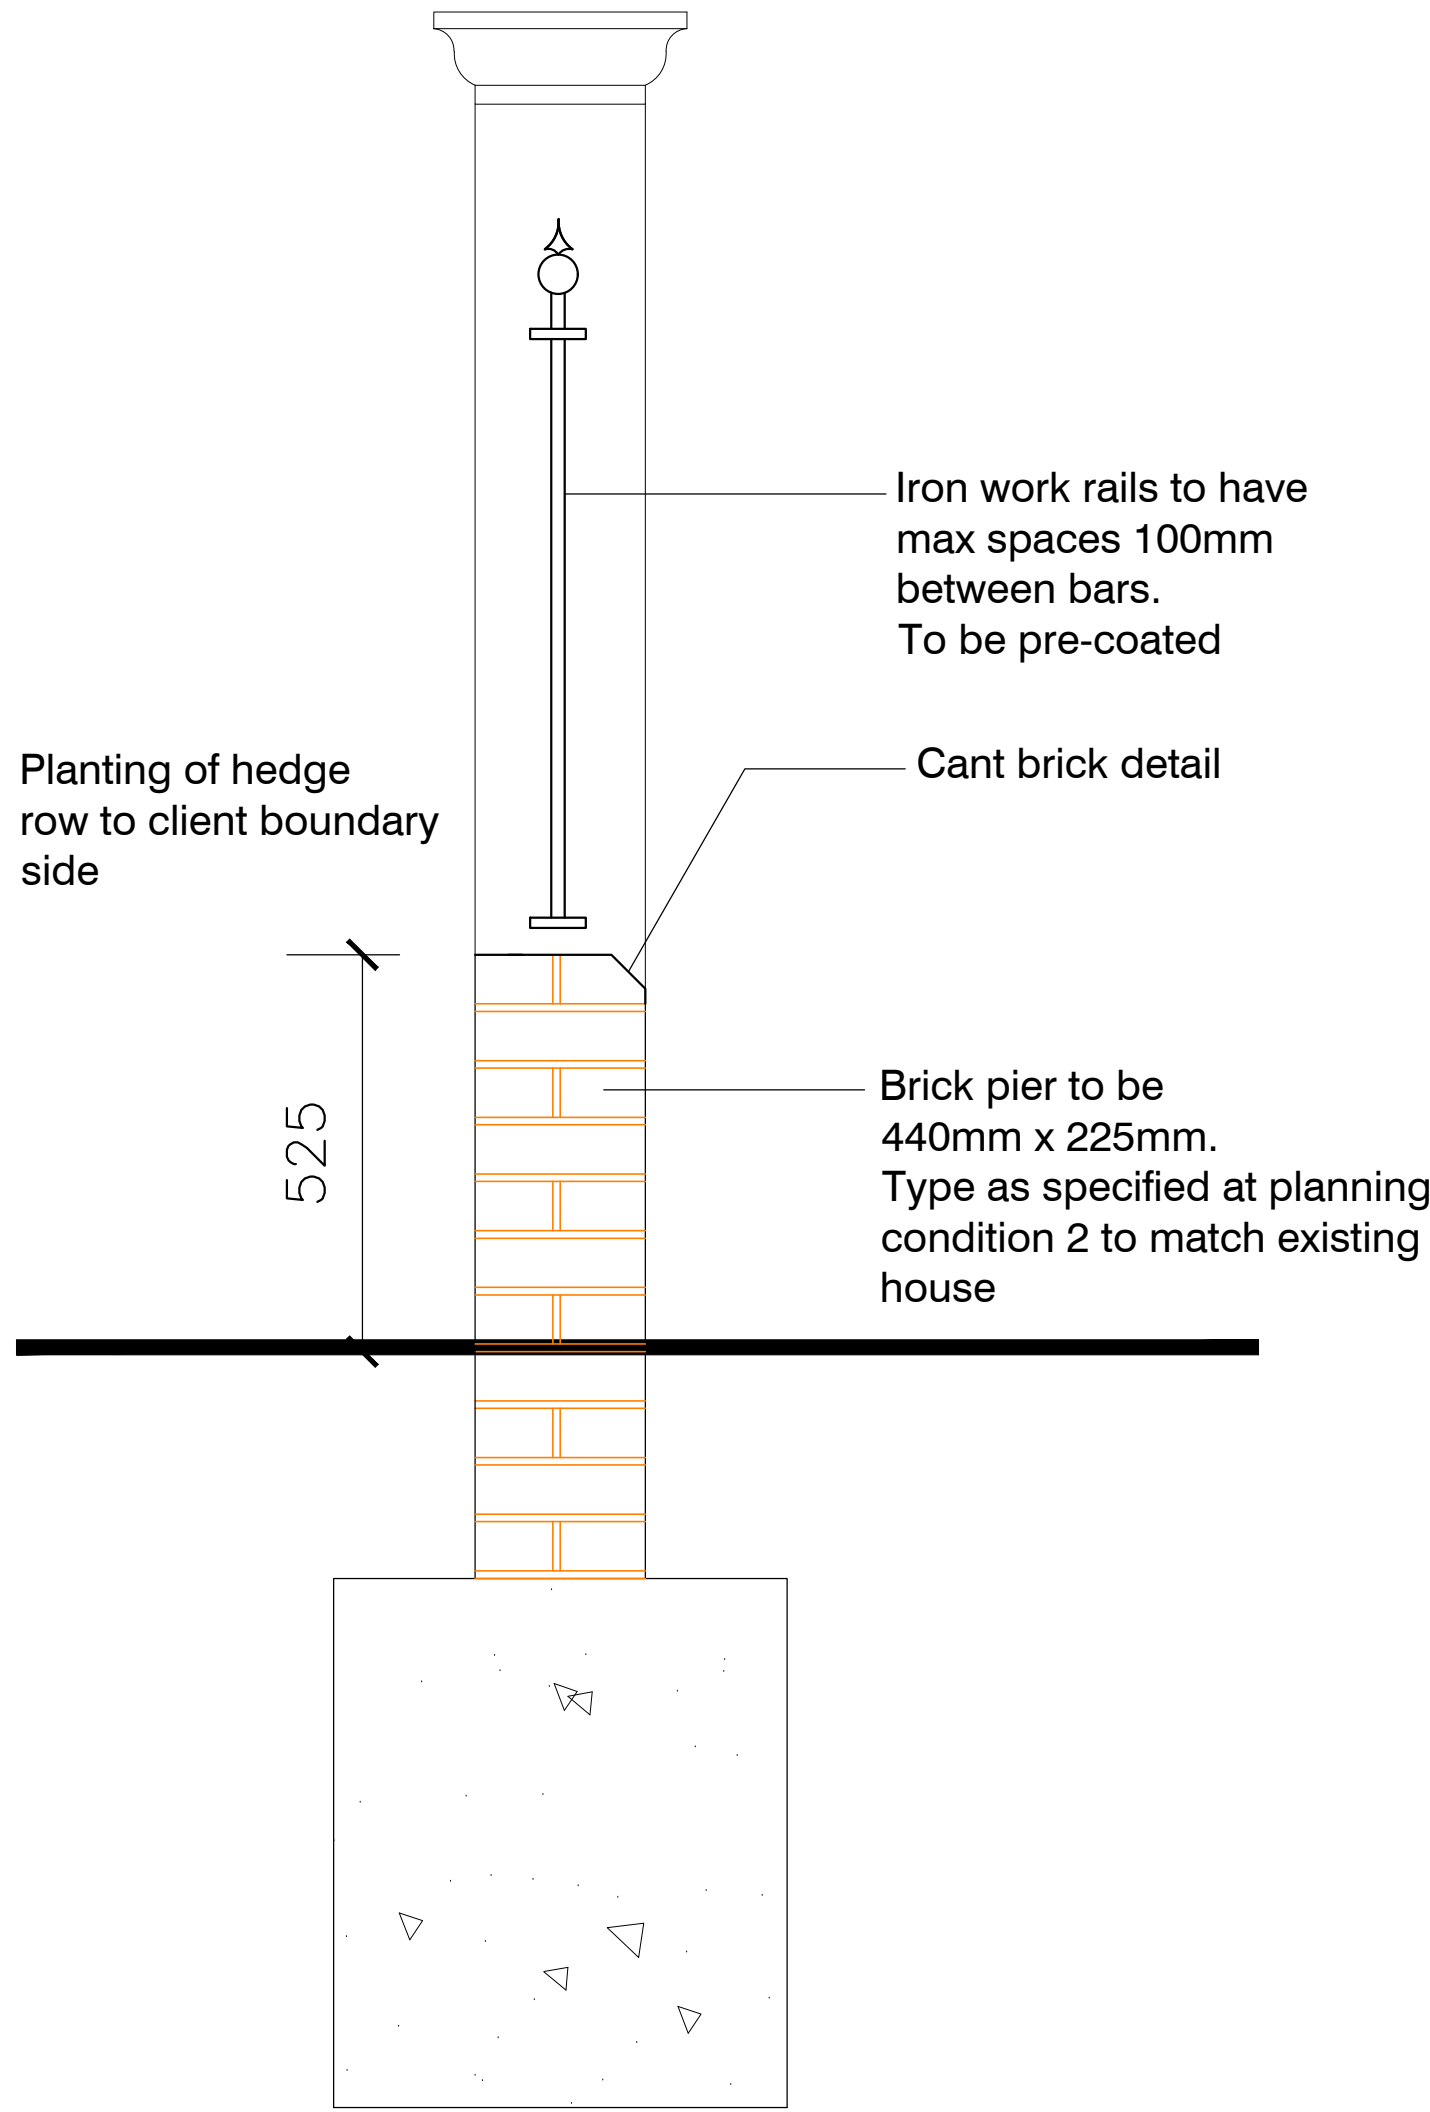

SOUTH WEST

front elevation: Wall

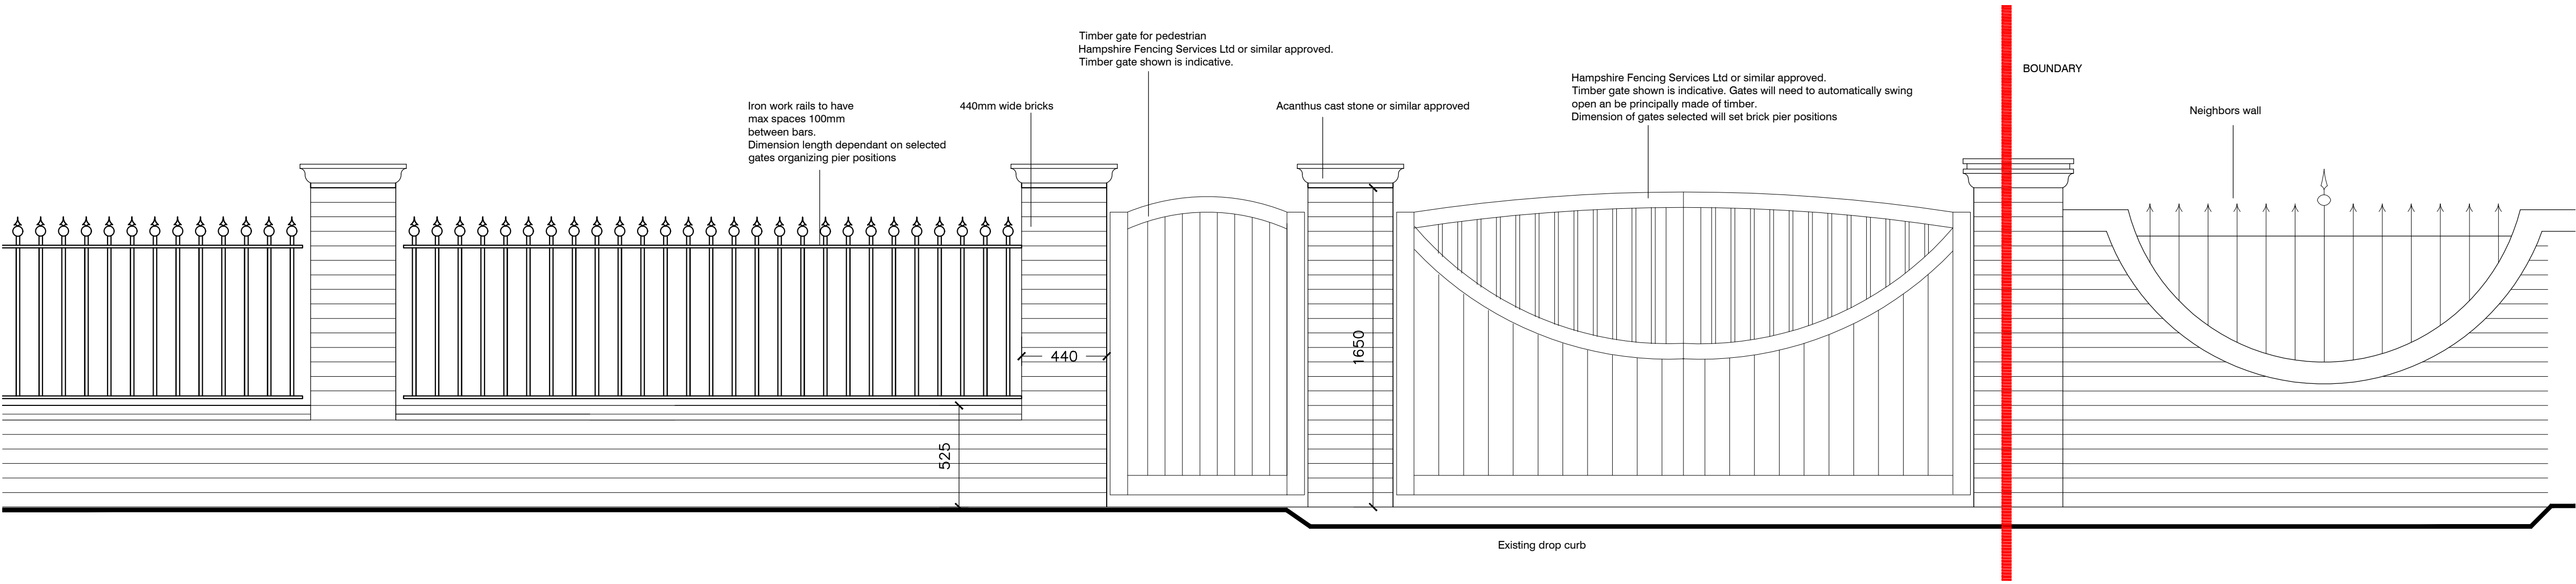

NOTES:

Dimensions to be checked on site before commencing work. Any discrepancies shall be reported to the architect immediately.

Do not scale from these drawings except for planning purposes.

Use figured dimensions only.

Where applicable this drawing is to be read in conjunction with other consultants' drawings.

All drawings to be read in conjunction with specification and all other drawings including structural engineer and mechanical and electrical drawings / specification

All Helyer Davies Architects drawings and documentation is to be read in conjunction with both Structural Engineer details and requirements and Party Wall Surveyors advice and guidance.

A	16.08.16	Updated in accordance with Clients requirements to display two bays of railings	KJL
REV	DATE	AMENDMENT	DRAWN



Helyer Davies Architects Ltd
1 The Old Flour Mill,
Emsworth, PO10 7BT
01243 370 715
www.hdarchitects.co.uk mail@hdarchitects.co.uk

CLIENT
Mr Nick Langdon

PROJECT
06 Horndean Road
Emsworth
Hamshire
PO10 7PU

DRAWING
Proposed boundary wall elevation
Proposed boundary wall section

SCALE
1:20 & 1:50 at A1
1:10 at A1

DATE	February 2016	DRAWN	KJL
DRAWING NUMBER	14009-105_NMA Planning	REVISION	A